


SHT. NO.	DESCRIPTION	SHT. NO.	DESCRIPTION
01	VICINITY MAP / SHEET CONTENTS / LOCATION PLAN	06	KEY PLAN 4
02	KEY PLAN	07	KEY PLAN 5
03	KEY PLAN 1	08	STEEL NOSING DETAIL / PROJECT BILLBOARD DETAIL / BERTH MARKINGS DETAIL
04	KEY PLAN 2	09	ROAD MARKINGS DETAIL AT PORT / PARKING LINES DETAIL / 20KPH MARKING DETAIL / ARROW DETAIL
05	KEY PLAN 3		

01.1 VICINITY MAP
SCALE 1:NTS METERS

01.2 SHEET CONTENTS
SCALE 1:NTS METERS

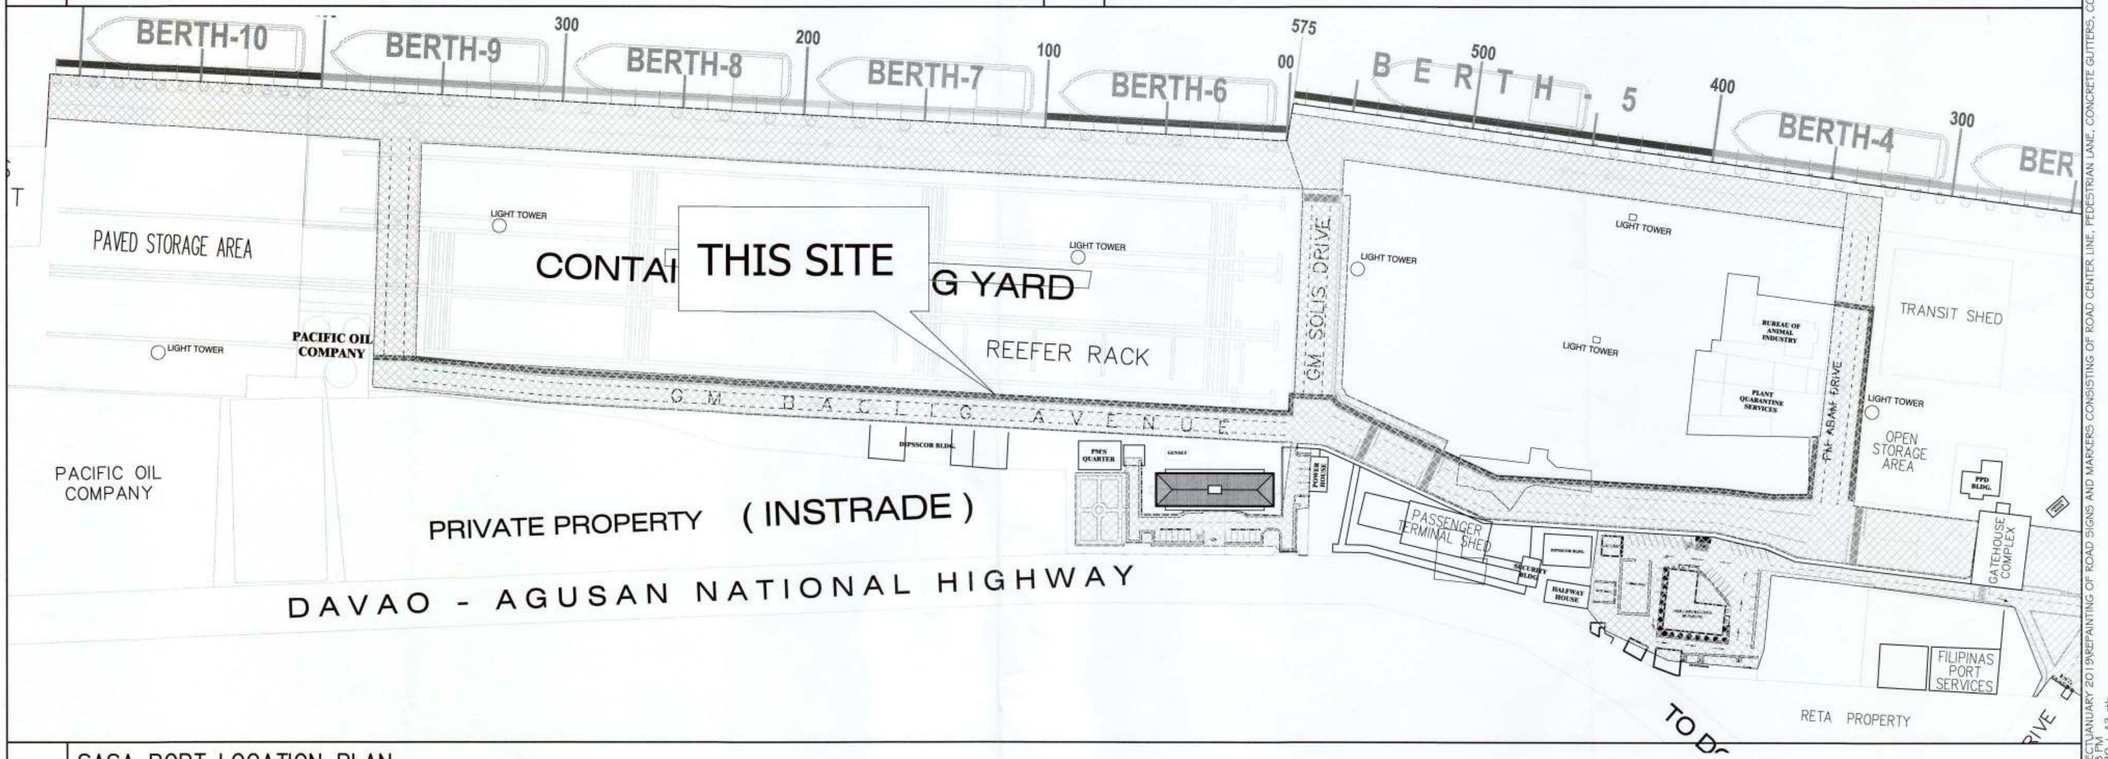

01.3 SASA PORT LOCATION PLAN
SCALE 1:NTS METERS

PHILIPPINE PORTS AUTHORITY
PMO DAVAO

PREPARED BY:	CHECKED AND REVIEWED BY:	RECOMMENDING APPROVAL BY:	APROVED BY:
VICTOR A. JASPE ENGINEERING ASSISTANT–A	LARA SIMONE L. ABA SENIOR ENGINEER A	ASTERIO C. GALLARDO, JR. ESD MANAGER	ANALEE G. AGUILA PORT MANAGER

OWNER: ANALEE G. AGUILA, PORT MANAGER

SHEET CONTENTS:
SHEET CONTENTS
VICINITY MAP
SASA PORT LOCATION PLAN

PROJECT TITLE: REPAINTING OF ROAD SIGNS AND MARKERS CONSISTING OF ROAD CENTER LINE, PEDESTRIAN LANE, CONCRETE GUTTERS, CONCRETE CURBS, BERTH MARKINGS INCLUDING LINE MARKINGS TO DELINEATE RESTRICTED AND CONTROLLED AREAS AT THE PORT OF DAVAO

LOCATION: SASA PORT AREA, KM. 10 SASA, DAVAO CITY


REVISIONS	
DATE	REMARKS
ADDENDUM	
NO.	–
PROJECT	–
DATE	–
DRAWN	–

SHEET NO. 01 OF 9

CADD BY: GTC
DATE DRAWN: 4/5/2019
DATE UPDATED: 5/25/2019

DRAWING AND SPECIFICATION DULY SIGNED, STAMPED OR SEALED AS INSTRUMENTS OF SERVICES ARE THE PROPERTY OF THE ARCHITECT, WHETHER THE OBJECTS FOR WHICH THEY ARE MADE IS EXECUTED OR NOT. IT SHALL BE UNLAWFUL FOR ANY PERSON WITHOUT THE WRITTEN CONSENT OF THE ARCHITECT OF THE SAID DOCUMENTS TO DUPLICATE OR TO MAKE COPIES OF THE SAID DOCUMENTS FOR USE IN REPETITION OF AND FOR PROJECTS OR BUILDINGS WHETHER PARTLY OR WHOLELY EXECUTED. R.A.545 SECTION 25(4).

CAD FILE: E:\00 - ESD gerson\PROJECT\JANUARY 2019\REPAINTING OF ROAD SIGNS AND MARKERS CONSISTING OF ROAD CENTER LINE, PEDESTRIAN LANE, CONCRETE GUTTERS, CONCRETE CURBS, BERTH MARKINGS INCLUDING LINE MARKINGS TO DELINEATE RESTRICTED AND CONTROLLED AREAS AT THE PORT OF DAVAO\LAST PLOTTED: 5/25/2019 @ 2:21:04 PM
PLOTSTYLE: 00-FWDdraw_PP_20x30 + A3.ctb

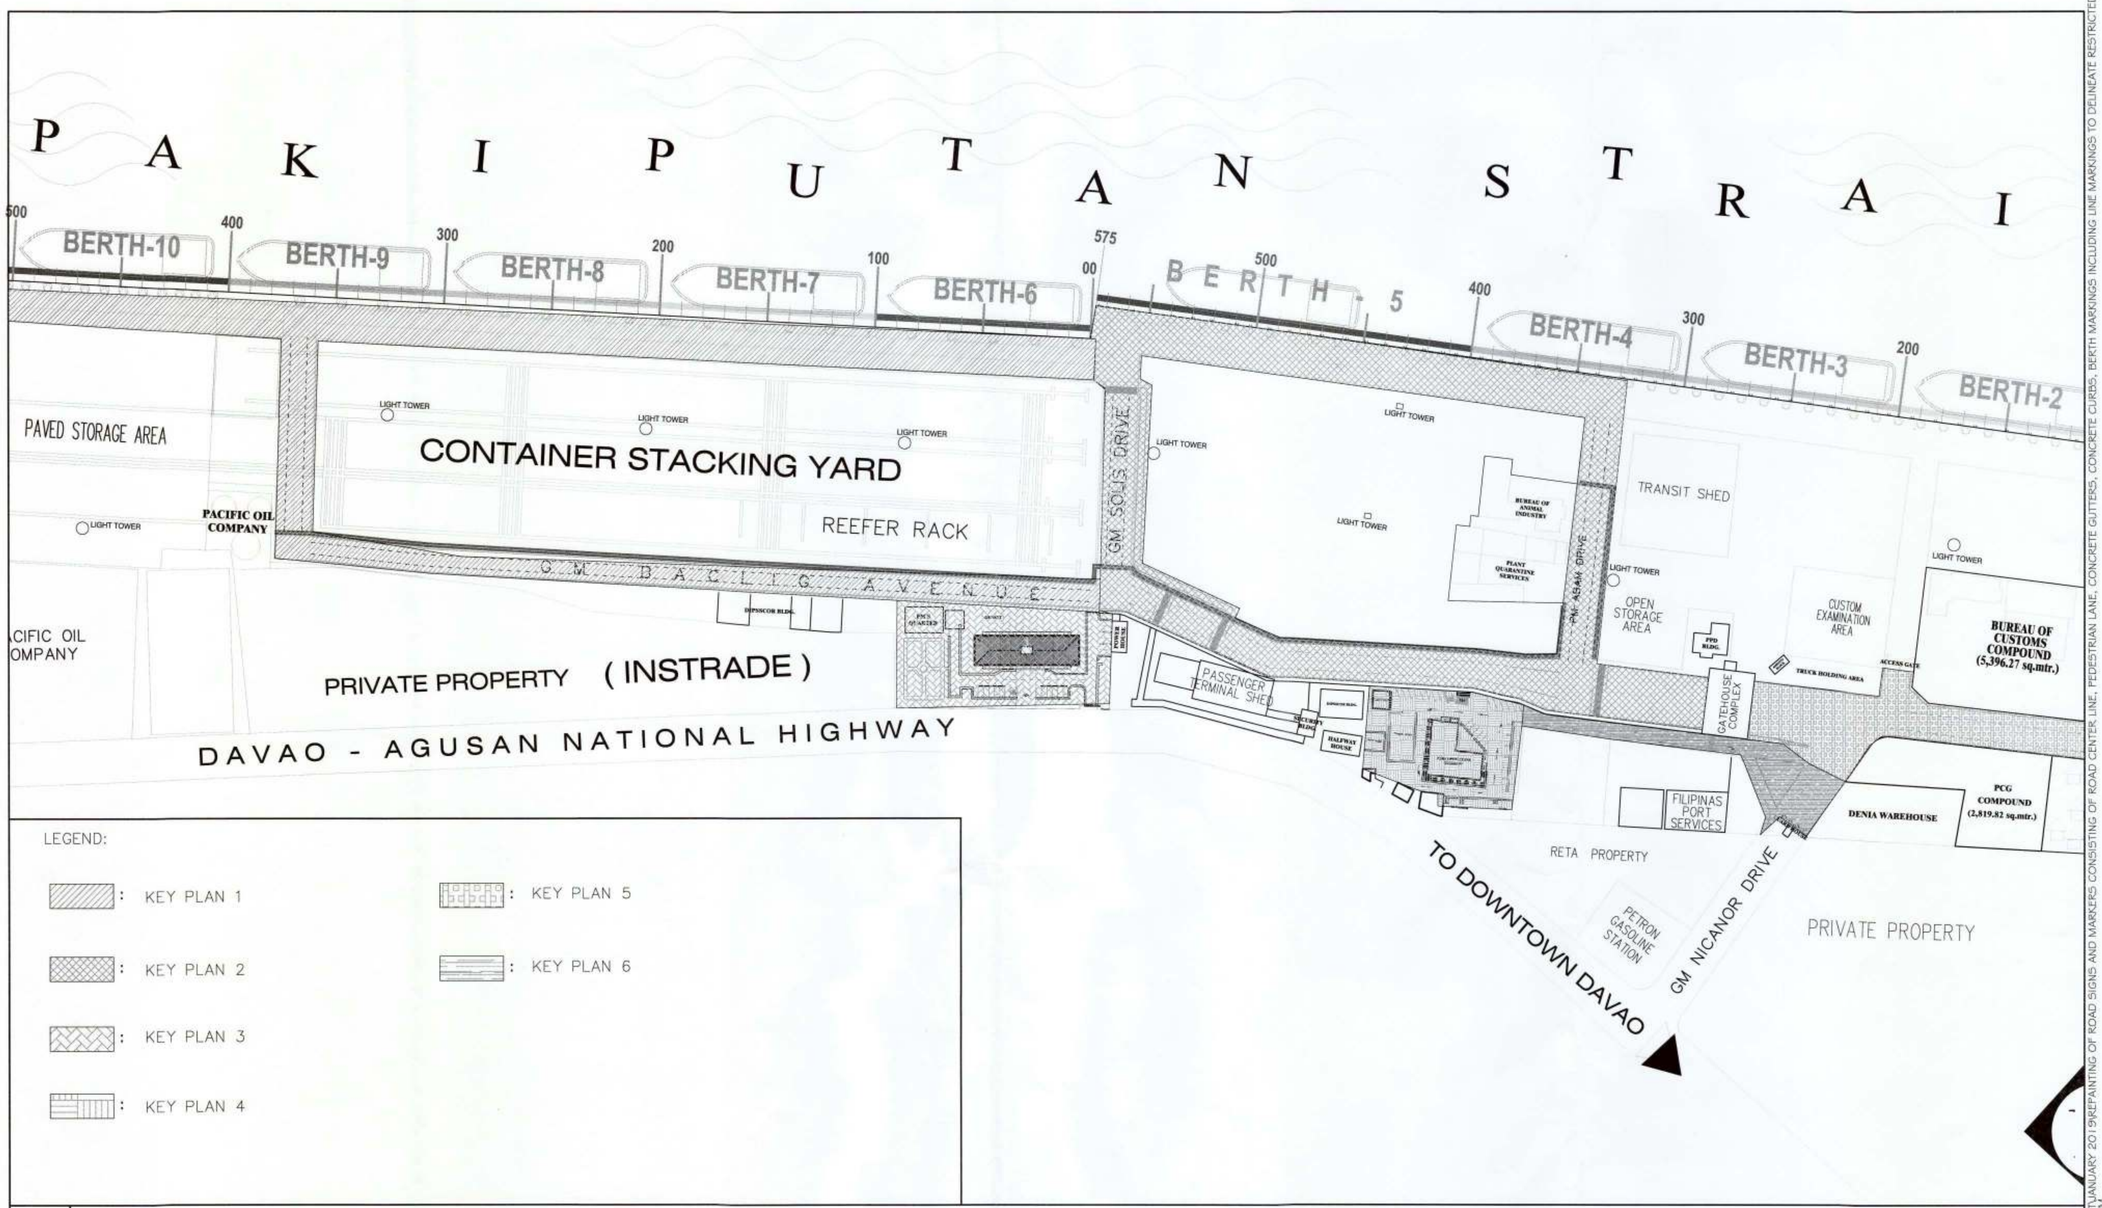

LEGEND:

- : KEY PLAN 1
- : KEY PLAN 2
- : KEY PLAN 3
- : KEY PLAN 4
- : KEY PLAN 5
- : KEY PLAN 6

02.1 **KEY PLAN**
SCALE 1:NTS METERS

PHILIPPINE PORTS AUTHORITY PMO DAVAO

PREPARED BY:	CHECKED AND REVIEWED BY:	RECOMMENDING APPROVAL BY:	APROVED BY:
VICTOR A. JASPE ENGINEERING ASSISTANT–A	LARA SIMONE L. ABA SENIOR ENGINEER A	ASTERIO C. GALLARDO, JR. ESD MANAGER	ANALEE G. AGUILA PORT MANAGER

OWNER: ANALEE G. AGUILA, PORT MANAGER

SHEET CONTENTS: KEY PLAN

PROJECT TITLE: REPAINTING OF ROAD SIGNS AND MARKERS CONSISTING OF ROAD CENTER LINE, PEDESTRIAN LANE, CONCRETE GUTTERS, CONCRETE CURBS, BERTH MARKINGS INCLUDING LINE MARKINGS TO DELINEATE RESTRICTED AND CONTROLLED AREAS AT THE PORT OF DAVAO

LOCATION: SASA PORT AREA, KM. 10 SASA, DAVAO CITY


REVISIONS	
DATE	REMARKS
ADDENDUM	
NO.	–
PROJECT	–
DATE	–
DRAWN	–

SHEET NO. 02 OF 9

CADD BY GTC
DATE DRAWN 4/5/2019
DATE UPDATED 5/25/2019

CAD FILE: E:\00 - ESD gerson\PROJECT\JANUARY 2019\REPAINTING OF ROAD SIGNS AND MARKERS CONSISTING OF ROAD CENTER LINE, PEDESTRIAN LANE, CONCRETE GUTTERS, CONCRETE CURBS, BERTH MARKINGS INCLUDING LINE MARKINGS TO DELINEATE RESTRICTED AND CONTROLLED AREAS AT THE PORT OF DAVAO\
LAST PLOTTED: 5/25/2019 2:27:37 PM
PLOTSTYLE: 00-PMODavao_FP_20x30 + A3.ctb

DRAWING AND SPECIFICATION DULY SIGNED, STAMPED OR SEALED AS INSTRUMENTS OF SERVICES ARE THE PROPERTY OF THE ARCHITECT, WHETHER THE OBJECTS FOR WHICH THEY ARE MADE IS EXECUTED OR NOT. IT SHALL BE UNLAWFUL FOR ANY PERSON WITHOUT THE WRITTEN CONSENT OF THE ARCHITECT OF THE SAID DOCUMENTS TO DUPLICATE OR TO MAKE COPIES OF THE SAID DOCUMENTS FOR USE IN REPETITION OF AND FOR PROJECTS OR BUILDINGS WHETHER PARTLY OR WHOLELY EXECUTED. R.A.545 SECTION 25(4).

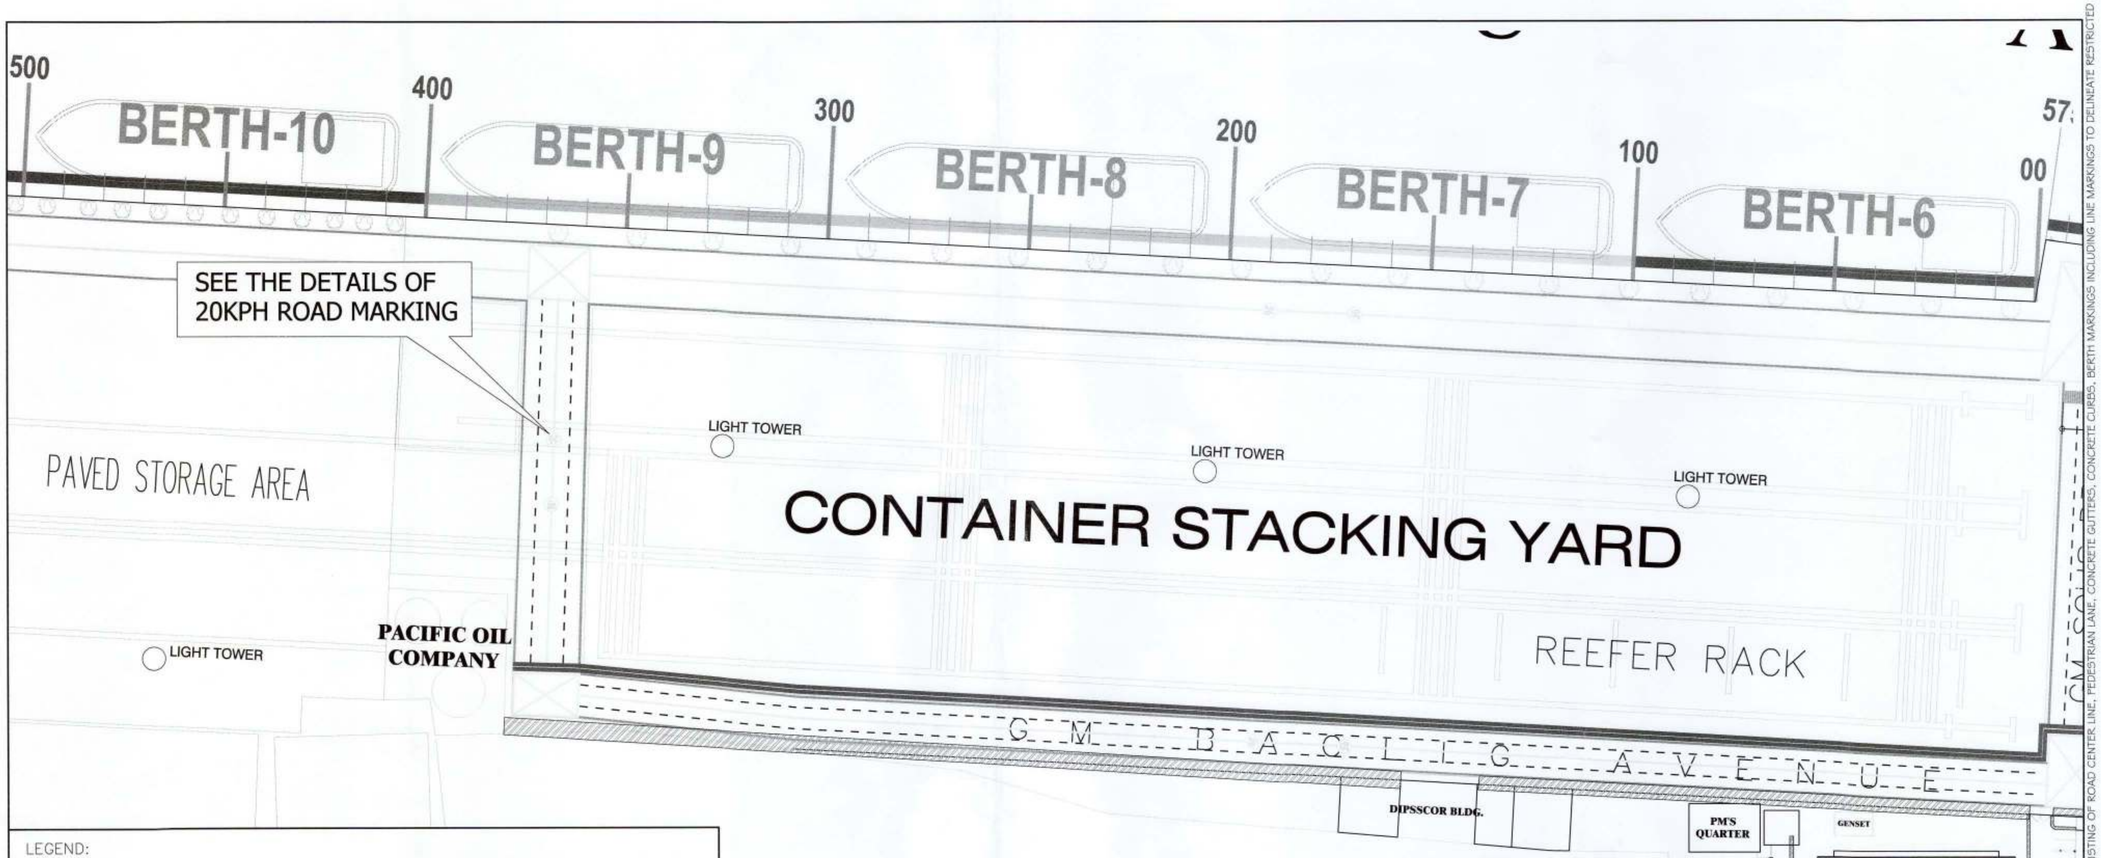

LEGEND:


: EXISTING SIDEWALK CONCRETE GUTTER TO BE PAINTED W/ REFLECTORIZED TRAFFIC PAINT (WHITE).

NOTE:

CURVE CONCRETE GUTTER MUST BE PAINTED W/ COLOR YELLOW AND BLACK (SLANTED STRIPES).

CONCRETE CURB LENGTH: 333.80 LN.M.

CONCRETE GUTTER DIMENSIONS:

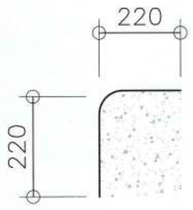

03.1 KEY PLAN 1
SCALE 1:NTS METERS


PHILIPPINE PORTS AUTHORITY
PMO DAVAO

PREPARED BY:	CHECKED AND REVIEWED BY:	RECOMMENDING APPROVAL BY:	APROVED BY:	OWNER:	PROJECT TITLE:	REVISIONS	SHEET NO.	OF
VICTOR A. JASPE ENGINEERING ASSISTANT–A	LARA SIMONE L. ABA SENIOR ENGINEER A	ASTERIO C. GALLARDO, JR. ESD MANAGER	ANALEE G. AGUILA PORT MANAGER	ANALEE G. AGUILA PORT MANAGER SHEET CONTENTS: KEY PLAN 1	REPAINTING OF ROAD SIGNS AND MARKERS CONSISTING OF ROAD CENTER LINE, PEDESTRIAN LANE, CONCRETE GUTTERS, CONCRETE CURBS, BERTH MARKINGS INCLUDING LINE MARKINGS TO DELINEATE RESTRICTED AND CONTROLLED AREAS AT THE PORT OF DAVAO LOCATION: SASA PORT AREA, KM. 10 SASA, DAVAO CITY	DATE / REMARKS ADDENDUM NO. – PROJECT – DATE – DRAWN –	03	9

CADD BY GTC
DATE DRAWN 4/5/2019
DATE UPDATED 5/25/2019

CAD FILE: EVOO - ESD aerson\PROJECT\JANUARY 2019\REPAINTING OF ROAD SIGNS AND MARKERS CONSISTING OF ROAD CENTER LINE, PEDESTRIAN LANE, CONCRETE GUTTERS, CONCRETE CURBS, BERTH MARKINGS INCLUDING LINE MARKINGS TO DELINEATE RESTRICTED AND CONTROLLED AREAS AT THE PORT OF DAVAO\PMODavao_PP_20x30 + A3.ctb
LAST PLOTTED: 5/25/2019 2:27:54 PM
PLOTSTYLE: 00-PMODavao_PP_20x30 + A3.ctb

DRAWING AND SPECIFICATION DULY SIGNED, STAMPED OR SEALED AS INSTRUMENTS OF SERVICES ARE THE PROPERTY OF THE ARCHITECT, WHETHER THE OBJECTS FOR WHICH THEY ARE MADE IS EXECUTED OR NOT. IT SHALL BE UNLAWFUL FOR ANY PERSON WITHOUT THE WRITTEN CONSENT OF THE ARCHITECT OF THE SAID DOCUMENTS TO DUPLICATE OR TO MAKE COPIES OF THE SAID DOCUMENTS FOR USE IN REPETITION OF AND FOR PROJECTS OR BUILDINGS WHETHER PARTLY OR WHOLELY EXECUTED. R.A.545 SECTION 25(4).

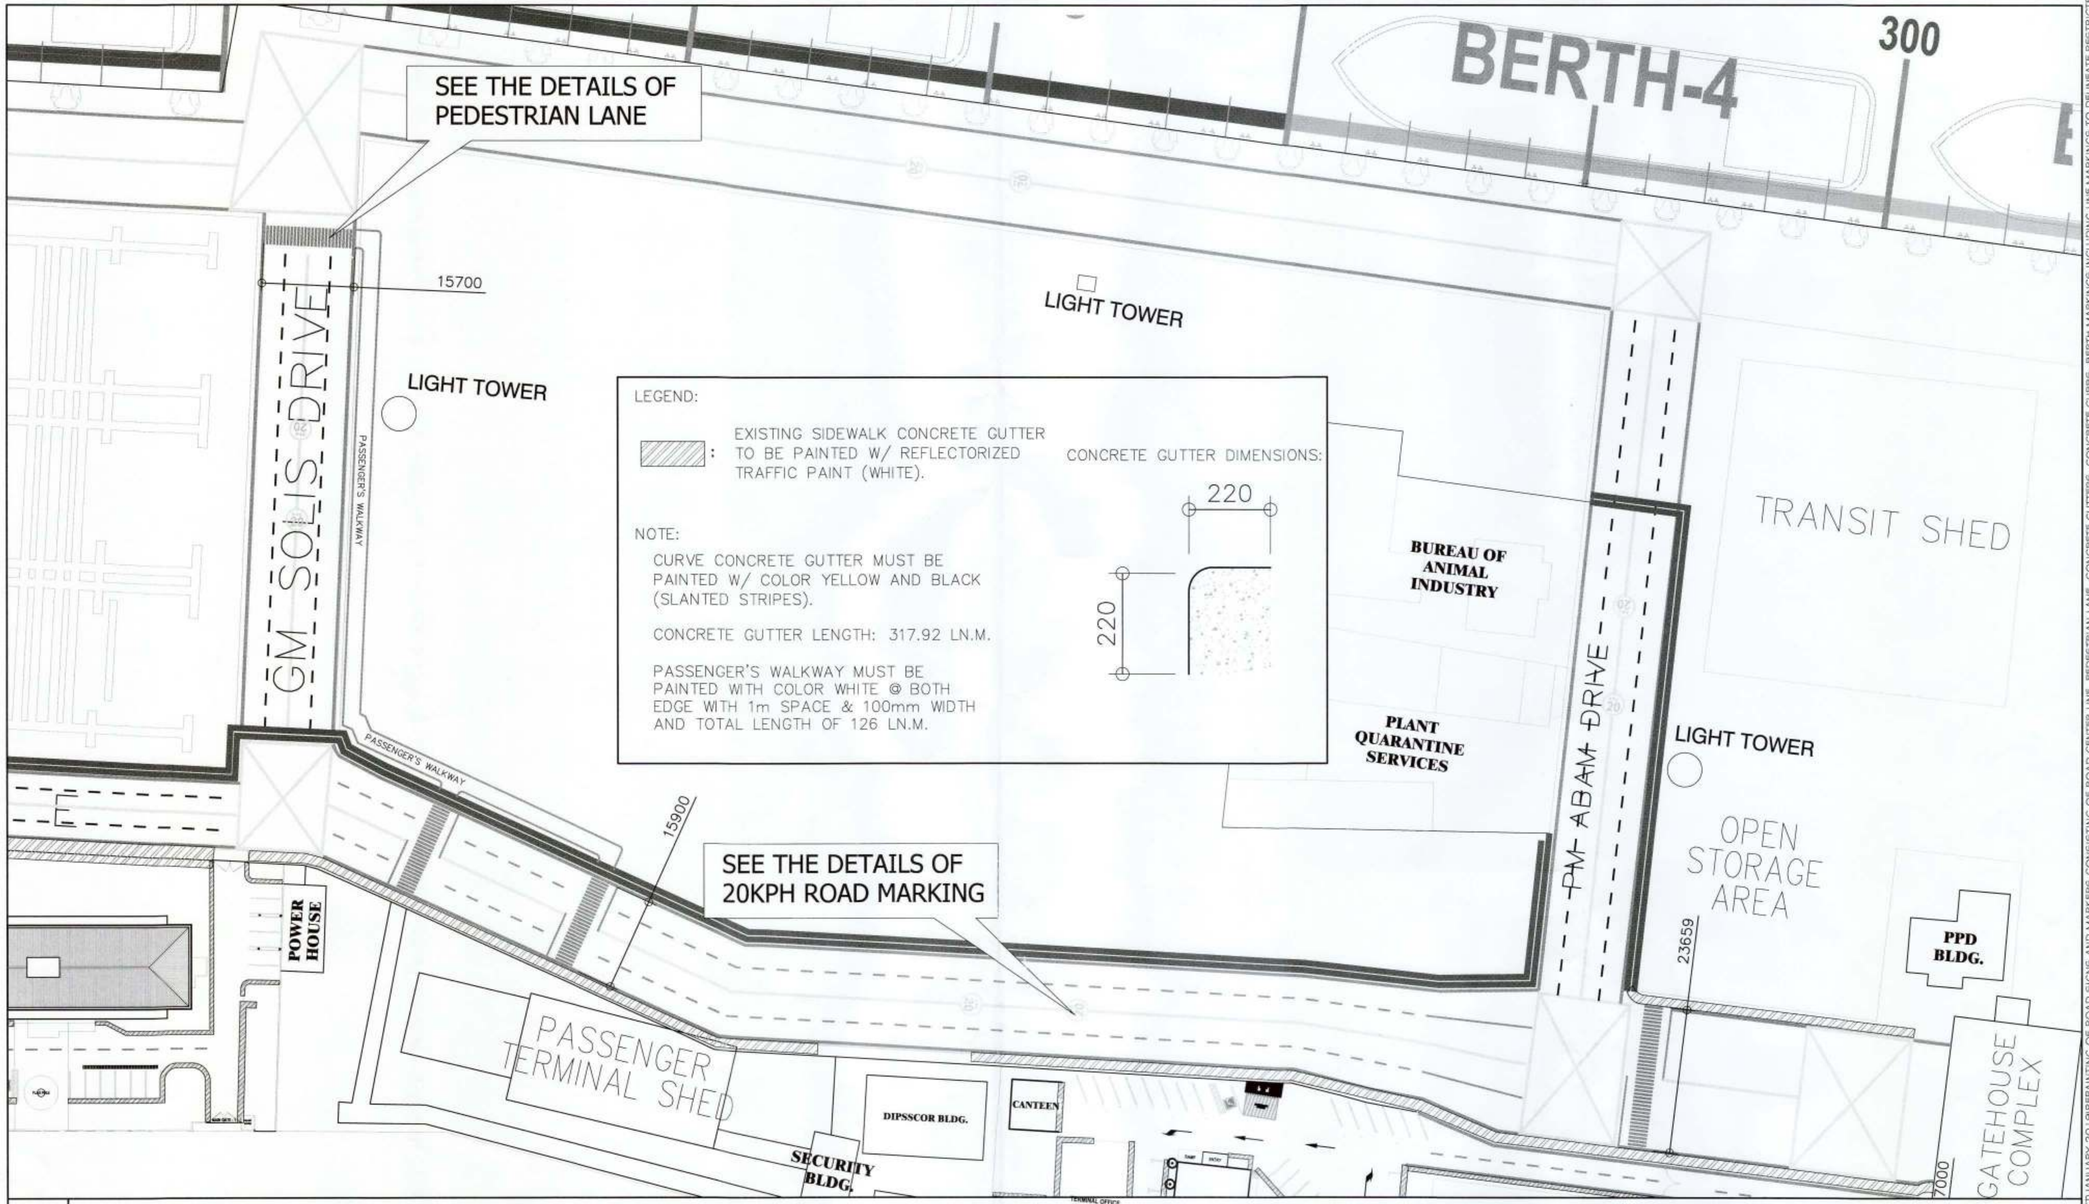

04.1 KEY PLAN 2
SCALE 1: NTS METERS

PHILIPPINE PORTS AUTHORITY
PMO DAVAO

PREPARED BY:	CHECKED AND REVIEWED BY:	RECOMMENDING APPROVAL BY:	APROVED BY:
VICTOR A. JASPE ENGINEERING ASSISTANT–A	LARA SIMONE L. ABA SENIOR ENGINEER A	ASTERIO C. GALLARDO, JR. ESD MANAGER	ANALEE G. AGUILA PORT MANAGER

OWNER: ANALEE G. AGUILA, PORT MANAGER

SHEET CONTENTS: KEY PLAN 2

PROJECT TITLE: REPAINTING OF ROAD SIGNS AND MARKERS CONSISTING OF ROAD CENTER LINE, PEDESTRIAN LANE, CONCRETE GUTTERS, CONCRETE CURBS, BERTH MARKINGS INCLUDING LINE MARKINGS TO DELINEATE RESTRICTED AND CONTROLLED AREAS AT THE PORT OF DAVAO

LOCATION: SASA PORT AREA, KM. 10 SASA, DAVAO CITY


REVISIONS	
DATE	REMARKS
ADDENDUM	
NO.	–
PROJECT	–
DATE	–
DRAWN	–

SHEET NO. 04 OF 9

CADD BY GTC
DATE DRAWN 4/5/2019
DATE UPDATED 5/25/2019

CAD FILE: Ex00 - ESD person\PROJECT\JANUARY 2019\REPAINTING OF ROAD SIGNS AND MARKERS CONSISTING OF ROAD CENTER LINE, PEDESTRIAN LANE, CONCRETE GUTTERS, CONCRETE CURBS, BERTH MARKINGS INCLUDING LINE MARKINGS TO DELINEATE RESTRICTED AND CON
PLOT DATE: 05/25/2019 2:14:47 PM
PLOTSTYLE: 00-PWODrawing_FP_ID-A3.ctb

DRAWING AND SPECIFICATION DULY SIGNED, STAMPED OR SEALED AS INSTRUMENTS OF SERVICES ARE THE PROPERTY OF THE ARCHITECT, WHETHER THE OBJECTS FOR WHICH THEY ARE MADE IS EXECUTED OR NOT. IT SHALL BE UNLAWFUL FOR ANY PERSON WITHOUT THE WRITTEN CONSENT OF THE ARCHITECT OF THE SAID DOCUMENTS TO DUPLICATE OR TO MAKE COPIES OF THE SAID DOCUMENTS FOR USE IN REPETITION OF AND FOR PROJECTS OR BUILDINGS WHETHER PARTLY OR WHOLELY EXECUTED. R.A.545 SECTION 25(4).

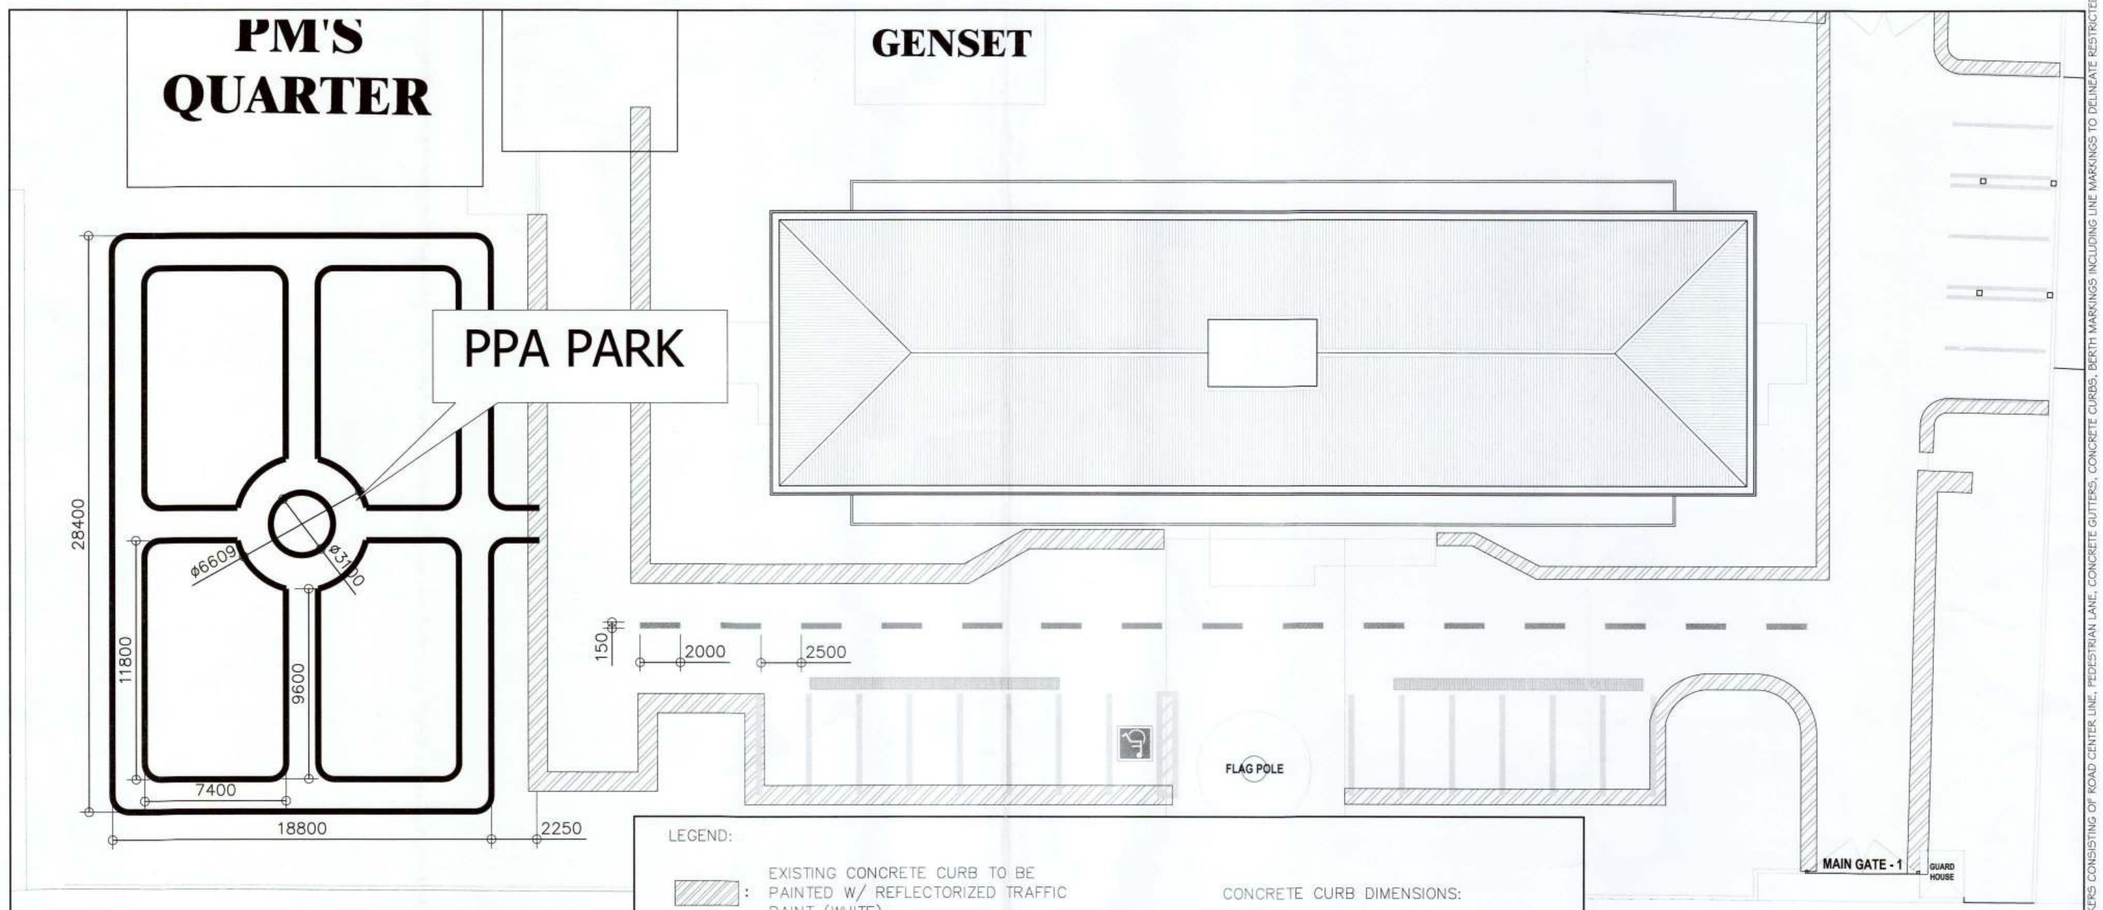

VAY

LEGEND:

: EXISTING CONCRETE CURB TO BE PAINTED W/ REFLECTORIZED TRAFFIC PAINT (WHITE).


: EXISTING PPA PARK EDGE LINE 110mm WIDTH TO BE PAINTED WITH COLOR WHITE.

NOTE:

CURVE CONCRETE CURB MUST BE PAINTED W/ COLOR YELLOW AND BLACK (SLANTED STRIPES).

CONCRETE CURB LENGTH: 239.588 LN.M.

CONCRETE CURB DIMENSIONS:

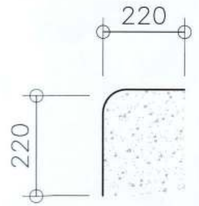

05.1 KEY PLAN 3
SCALE 1: NTS METERS

PHILIPPINE PORTS AUTHORITY PMO DAVAO

PREPARED BY:	CHECKED AND REVIEWED BY:	RECOMMENDING APPROVAL BY:	APROVED BY:
VICTOR A. JASPE ENGINEERING ASSISTANT–A	LARA SIMONE L. ABA SENIOR ENGINEER A	ASTERIO C. GALLARDO, JR. ESD MANAGER	ANALEE G. AGUILA PORT MANAGER

OWNER: ANALEE G. AGUILA, PORT MANAGER

SHEET CONTENTS: KEY PLAN 3

PROJECT TITLE: REPAINTING OF ROAD SIGNS AND MARKERS CONSISTING OF ROAD CENTER LINE, PEDESTRIAN LANE, CONCRETE GUTTERS, CONCRETE CURBS, BERTH MARKINGS INCLUDING LINE MARKINGS TO DELINEATE RESTRICTED AND CONTROLLED AREAS AT THE PORT OF DAVAO

LOCATION: SASA PORT AREA, KM. 10 SASA, DAVAO CITY


REVISIONS DATE	REMARKS
ADDENDUM	
NO.	–
PROJECT	–
DATE	–
DRAWN	–

SHEET NO. 05 OF 9

CADD BY GTC
DATE DRAWN 4/5/2019
DATE UPDATED 5/25/2019

DRAWING AND SPECIFICATION DULY SIGNED, STAMPED OR SEALED AS INSTRUMENTS OF SERVICES ARE THE PROPERTY OF THE ARCHITECT, WHETHER THE OBJECTS FOR WHICH THEY ARE MADE IS EXECUTED OR NOT. IT SHALL BE UNLAWFUL FOR ANY PERSON WITHOUT THE WRITTEN CONSENT OF THE ARCHITECT OF THE SAID DOCUMENTS TO DUPLICATE OR TO MAKE COPIES OF THE SAID DOCUMENTS FOR USE IN REPETITION OF AND FOR PROJECTS OR BUILDINGS WHETHER PARTLY OR WHOLELY EXECUTED. R.A.545 SECTION 25(4).

CAD FILE: ESD_ - ESD_project\PROJECT\JANUARY 2019\REPAINTING OF ROAD SIGNS AND MARKERS CONSISTING OF ROAD CENTER LINE, PEDESTRIAN LANE, CONCRETE GUTTERS, CONCRETE CURBS, BERTH MARKINGS INCLUDING LINE MARKINGS TO DELINEATE RESTRICTED AND CO
LAST PLOTTED: 5/25/2019 2:26:33 PM
PLOTSTYLE: 00-PMODavao_PP_20x30 + A3.ctb

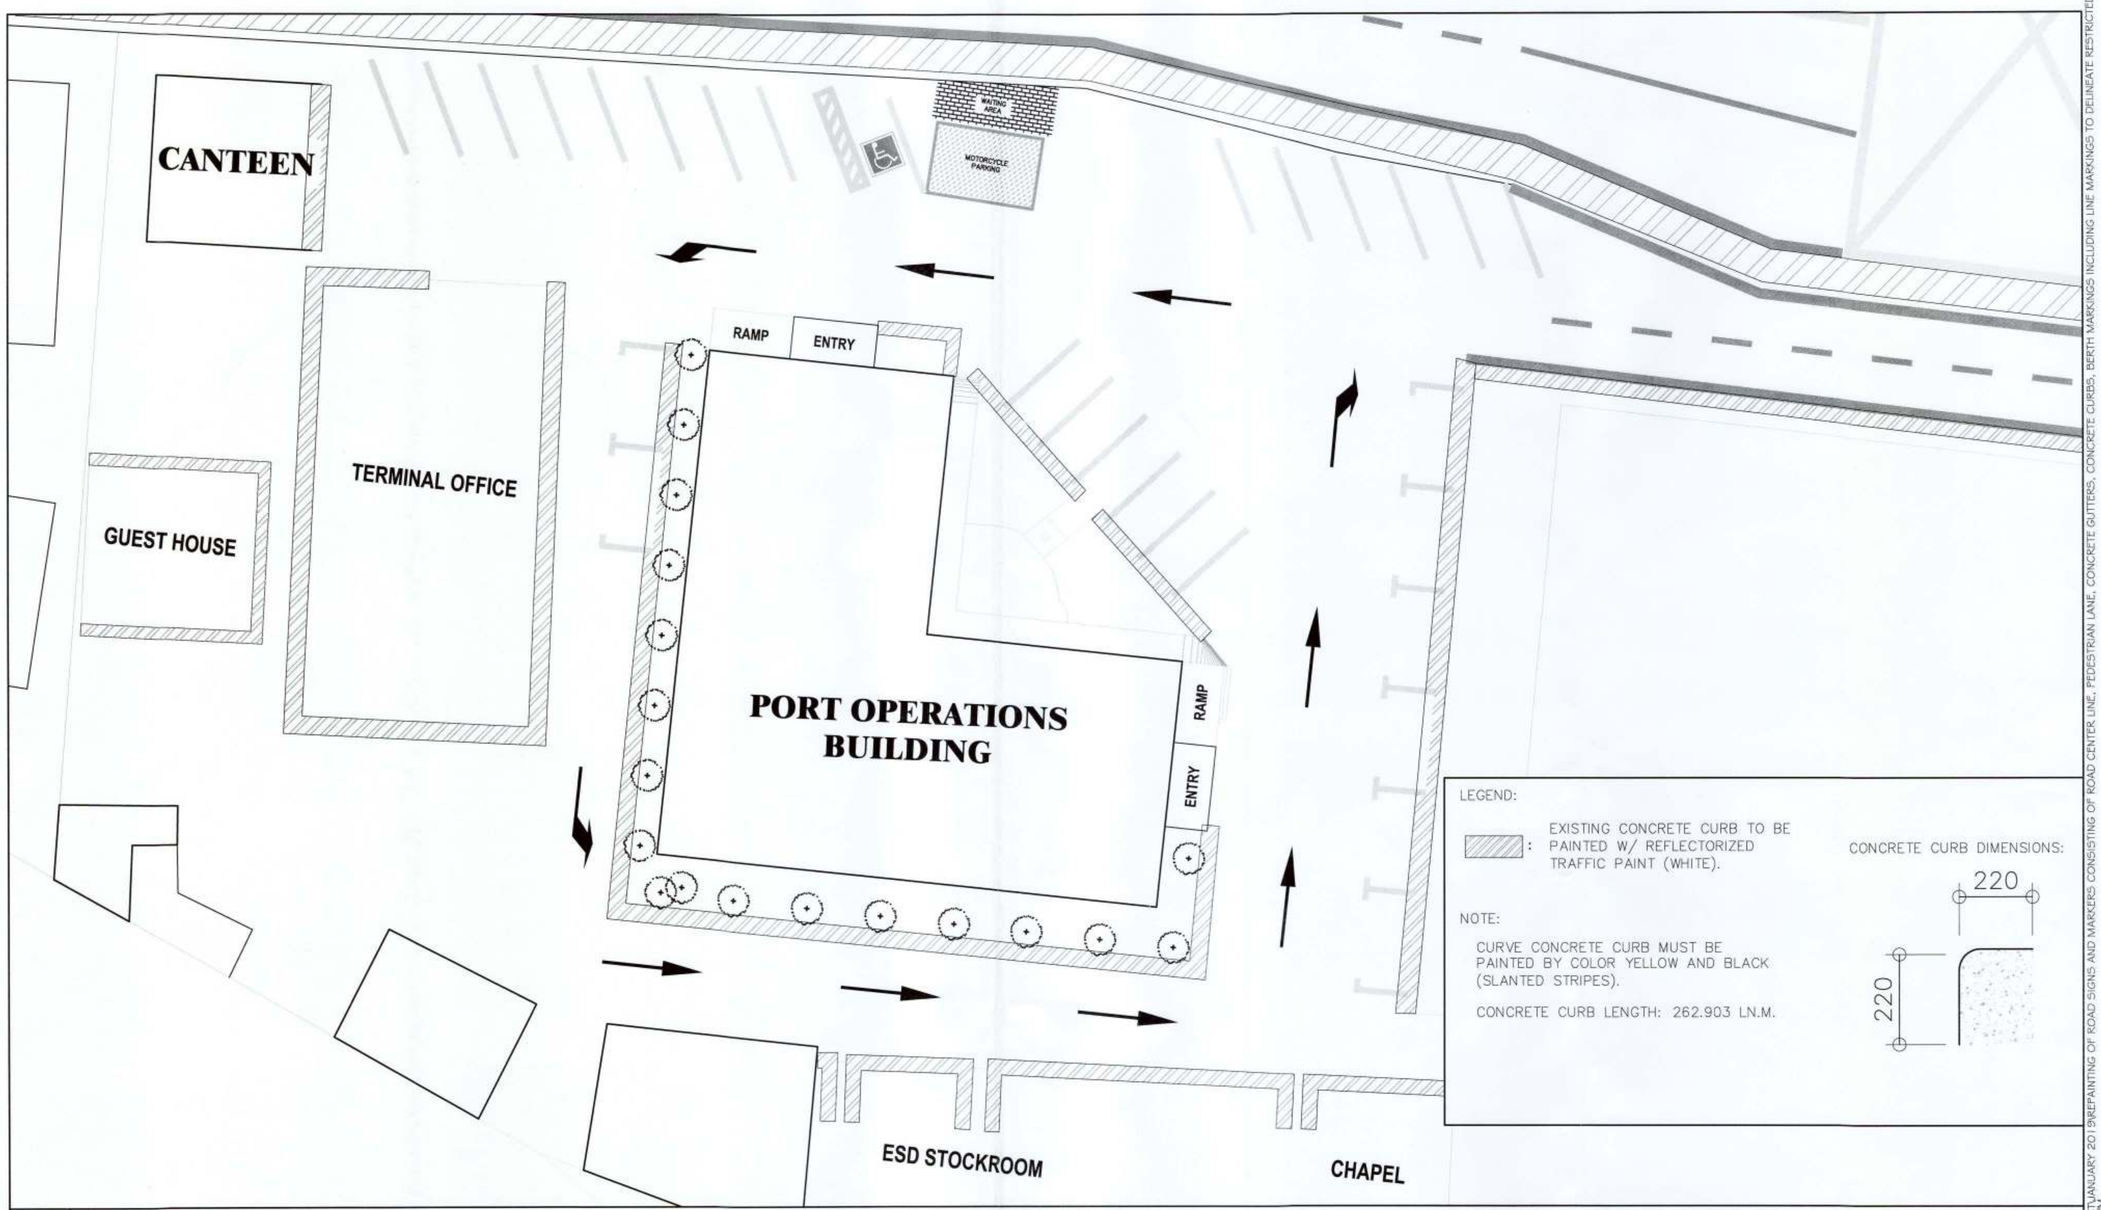

LEGEND:

: EXISTING CONCRETE CURB TO BE PAINTED W/ REFLECTORIZED TRAFFIC PAINT (WHITE).

NOTE:

CURVE CONCRETE CURB MUST BE PAINTED BY COLOR YELLOW AND BLACK (SLANTED STRIPES).

CONCRETE CURB LENGTH: 262.903 LN.M.

CONCRETE CURB DIMENSIONS:

06.1 KEY PLAN 4
SCALE 1: NTS METERS

PHILIPPINE PORTS AUTHORITY PMO DAVAO

PREPARED BY:	CHECKED AND REVIEWED BY:	RECOMMENDING APPROVAL BY:	APROVED BY:
VICTOR A. JASPE ENGINEERING ASSISTANT–A	LARA SIMONE L. ABA SENIOR ENGINEER A	ASTERIO C. GALLARDO, JR. ESD MANAGER	ANALEE G. AGUILA PORT MANAGER

OWNER: ANALEE G. AGUILA, PORT MANAGER

SHEET CONTENTS: KEY PLAN 4

PROJECT TITLE: REPAINTING OF ROAD SIGNS AND MARKERS CONSISTING OF ROAD CENTER LINE, PEDESTRIAN LANE, CONCRETE GUTTERS, CONCRETE CURBS, BERTH MARKINGS INCLUDING LINE MARKINGS TO DELINEATE RESTRICTED AND CONTROLLED AREAS AT THE PORT OF DAVAO

LOCATION: SASA PORT AREA, KM. 10 SASA, DAVAO CITY

REVISIONS	
DATE	REMARKS
ADDENDUM	
NO.	–
PROJECT	–
DATE	–
DRAWN	–

SHEET NO. 06 OF 9

CADD BY GTC
DATE DRAWN 4/5/2019
DATE UPDATED 5/25/2019

CAD FILE: E:\00 - ESD gerpo\PROJECT\JANUARY 2019\REPAINTING OF ROAD SIGNS AND MARKERS CONSISTING OF ROAD CENTER LINE, PEDESTRIAN LANE, CONCRETE GUTTERS, CONCRETE CURBS, BERTH MARKINGS INCLUDING LINE MARKINGS TO DELINEATE RESTRICTED AND CONTROLLED AREAS AT THE PORT OF DAVAO\
LAST PLOTTED: 5/25/2019 2:26:50 PM
PLOTSTYLE: 00-PMODavao_PP_20x30 + A3.ctb

DRAWING AND SPECIFICATION DULY SIGNED, STAMPED OR SEALED AS INSTRUMENTS OF SERWCES ARE THE PROPERTY OF THE ARCHITECT, WHETHER THE OBJECTS FOR WHICH THEY ARE MADE IS EXECUTED OR NOT. IT SHALL BE UNLAWFUL FOR ANY PERSON WITHOUT THE WRITTEN CONSENT OF THE ARCHITECT OF THE SAID DOCUMENTS TO DUPLICATE OR TO MAKE COPIES OF THE SAID DOCUMENTS FOR USE IN REPETITION OF AND FOR PROJECTS OR BUILDINGS WHETHER PARTILY OR WHOLELY EXECUTED. R.A.545 SECTION 25(4).

LEGEND:


: EXISTING SIDEWALK CONCRETE GUTTER TO BE PAINTED W/ REFLECTORIZED TRAFFIC PAINT (WHITE).

NOTE:

CURVE CONCRETE GUTTER MUST BE PAINTED W/ COLOR YELLOW AND BLACK (SLANTED STRIPES).

CONCRETE GUTTER LENGTH: 186 LN.M.

CONCRETE GUTTER DIMENSIONS:

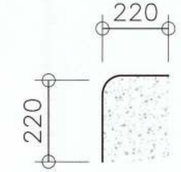

07.1 KEY PLAN 5
SCALE 1:NTS METERS

LEGEND:

: EXISTING SIDEWALK CONCRETE GUTTER TO BE PAINTED W/ REFLECTORIZED TRAFFIC PAINT (WHITE).

NOTE:

CURVE CONCRETE GUTTER MUST BE PAINTED W/ COLOR YELLOW AND BLACK (SLANTED STRIPES).

CONCRETE GUTTER LENGTH: 130.80 LN.M.

CONCRETE GUTTER DIMENSIONS:

07.2 KEY PLAN 6
SCALE 1:NTS METERS

PHILIPPINE PORTS AUTHORITY PMO DAVAO

PREPARED BY:	CHECKED AND REVIEWED BY:	RECOMMENDING APPROVAL BY:	APROVED BY:
VICTOR A. JASPE ENGINEERING ASSISTANT–A	LARA SIMONE L. ABA SENIOR ENGINEER A	ASTERIO C. GALLARDO, JR. ESD MANAGER	ANALEE G. AGUILA PORT MANAGER

OWNER: ANALEE G. AGUILA, PORT MANAGER

SHEET CONTENTS: KEY PLAN 5, KEY PLAN 6

PROJECT TITLE: REPAINTING OF ROAD SIGNS AND MARKERS CONSISTING OF ROAD CENTER LINE, PEDESTRIAN LANE, CONCRETE GUTTERS, CONCRETE CURBS, BERTH MARKINGS INCLUDING LINE MARKINGS TO DELINEATE RESTRICTED AND CONTROLLED AREAS AT THE PORT OF DAVAO

LOCATION: SASA PORT AREA, KM. 10 SASA, DAVAO CITY


REVISIONS	
DATE	REMARKS
ADDENDUM	
NO.	–
PROJECT	–
DATE	–
DRAWN	–

SHEET NO. 07 OF 9


CADD BY: GTC
DATE DRAWN: 4/5/2019
DATE UPDATED: 5/25/2019

CAD FILE LOC: J:\ESD Jerson\PROJECT\JANUARY 2019\REPAINTING OF ROAD SIGNS AND MARKERS CONSISTING OF ROAD CENTER LINE, PEDESTRIAN LANE, CONCRETE GUTTERS, CONCRETE CURBS, BERTH MARKINGS INCLUDING LINE MARKINGS TO DELINEATE RESTRICTED AND CONTROLLED AREAS AT THE PORT OF DAVAO\DWG\Repainting_FP_20x30 + A3.ctb


DRAWING AND SPECIFICATION DULY SIGNED, STAMPED OR SEALED AS INSTRUMENTS OF SERVICES ARE THE PROPERTY OF THE ARCHITECT, WHETHER THE OBJECTS FOR WHICH THEY ARE MADE IS EXECUTED OR NOT. IT SHALL BE UNLAWFUL FOR ANY PERSON WITHOUT THE WRITTEN CONSENT OF THE ARCHITECT OF THE SAID DOCUMENTS TO DUPLICATE OR TO MAKE COPIES OF THE SAID DOCUMENTS FOR USE IN REPETITION OF AND FOR PROJECTS OR BUILDINGS WHETHER PARTLY OR WHOLELY EXECUTED. R.A.545 SECTION 25(4).

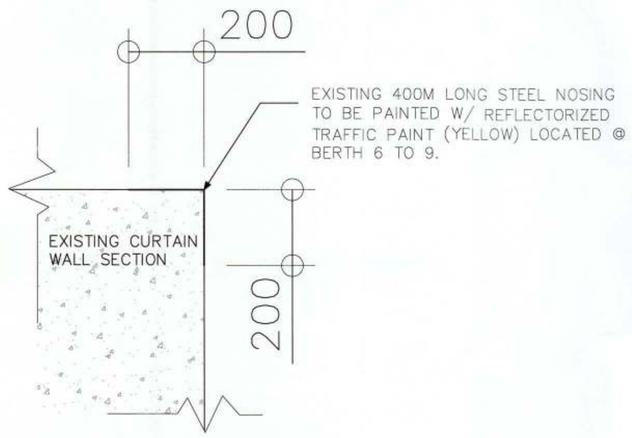


08.1 STEEL NOSING DETAIL
SCALE 1:10 METERS

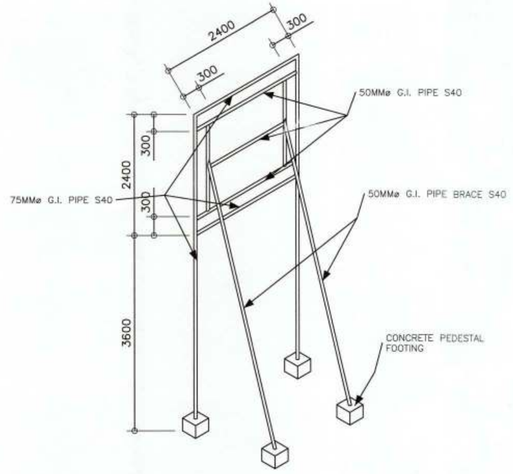

08.2 PROJECT BILLBOARD DETAIL
SCALE 1:60 METERS

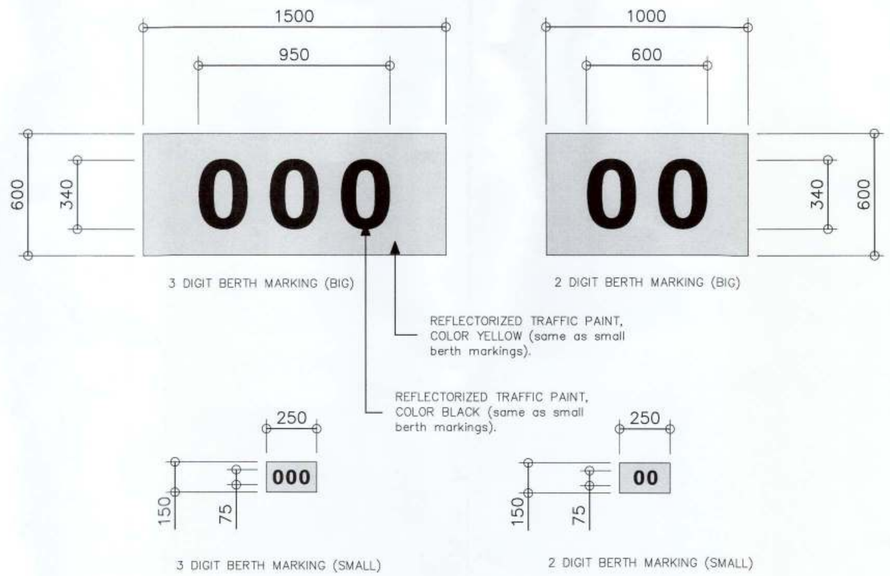

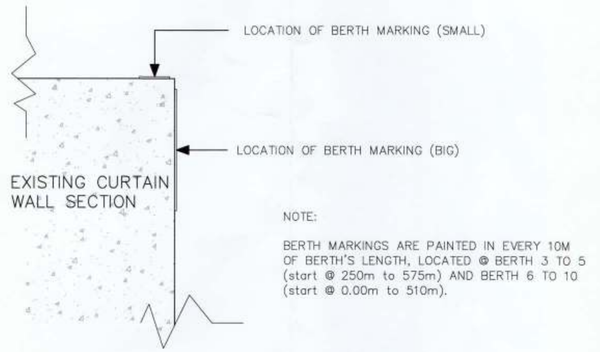

08.3 BERTH MARKINGS DETAIL
SCALE 1:15 METERS

PHILIPPINE PORTS AUTHORITY PMO DAVAO

PREPARED BY:	CHECKED AND REVIEWED BY:	RECOMMENDING APPROVAL BY:	APPROVED BY:
VICTOR A. JASPE ENGINEERING ASSISTANT–A	LARA SIMONE L. ABA SENIOR ENGINEER A	ASTERIO C. GALLARDO, JR. ESD MANAGER	ANALEE G. AGUILA PORT MANAGER

OWNER: ANALEE G. AGUILA, PORT MANAGER

SHEET CONTENTS:
STEEL NOSING DETAIL
PROJECT BILLBOARD DETAIL
BERTH MARKINGS DETAIL

PROJECT TITLE: REPAINTING OF ROAD SIGNS AND MARKERS CONSISTING OF ROAD CENTER LINE, PEDESTRIAN LANE, CONCRETE GUTTERS, CONCRETE CURBS, BERTH MARKINGS INCLUDING LINE MARKINGS TO DELINEATE RESTRICTED AND CONTROLLED AREAS AT THE PORT OF DAVAO

LOCATION: SASA PORT AREA, KM. 10 SASA, DAVAO CITY


REVISIONS	
DATE	REMARKS
ADDENDUM	
NO.	–
PROJECT	–
DATE	–
DRAWN	–

SHEET NO. 08 OF 9


CADD BY GTC
DATE DRAWN 4/5/2019
DATE UPDATED 5/25/2019

DRAWING AND SPECIFICATION DULY SIGNED, STAMPED OR SEALED AS INSTRUMENTS OF SERVICES ARE THE PROPERTY OF THE ARCHITECT, WHETHER THE OBJECTS FOR WHICH THEY ARE MADE IS EXECUTED OR NOT. IT SHALL BE UNLAWFUL FOR ANY PERSON WITHOUT THE WRITTEN CONSENT OF THE ARCHITECT OF THE SAID DOCUMENTS TO DUPLICATE OR TO MAKE COPIES OF THE SAID DOCUMENTS FOR USE IN REPETITION OF AND FOR PROJECTS OR BUILDINGS WHETHER PARTLY OR WHOLELY EXECUTED. R.A.545 SECTION 25(4).

CAD FILE: E:\00 - ESD arrson\PROJECT\JANUARY 2019\REPAINTING OF ROAD SIGNS AND MARKERS CONSISTING OF ROAD CENTER LINE, PEDESTRIAN LANE, CONCRETE GUTTERS, CONCRETE CURBS, BERTH MARKINGS INCLUDING LINE MARKINGS TO DELINEATE RESTRICTED AND CON
LAST PLOTTED: 5/25/2019 2:29:24 PM
PLOTSTYLE: 00-TMODawao_FF_20x30 + A3.ctb

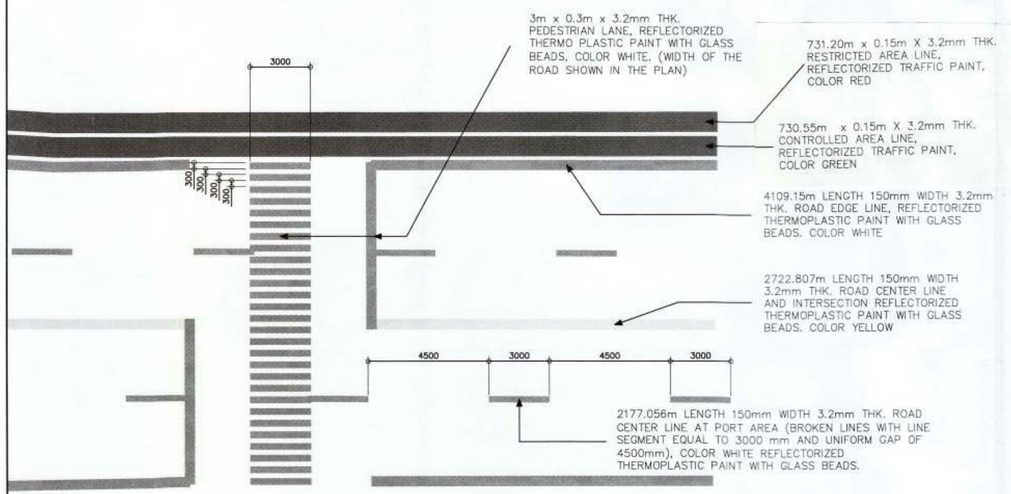

09.1 ROAD MARKINGS DETAIL AT PORT
SCALE 1: NTS METERS

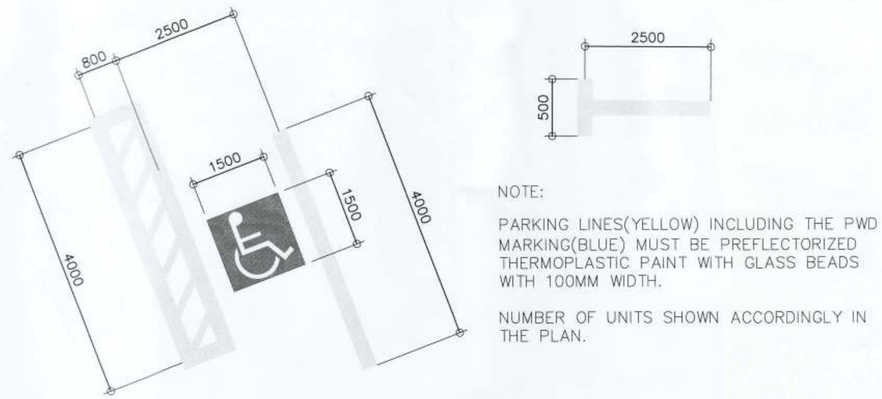


NOTE:

PARKING LINES(YELLOW) INCLUDING THE PWD MARKING(BLUE) MUST BE PREFLECTORIZED THERMOPLASTIC PAINT WITH GLASS BEADS WITH 100MM WIDTH.

NUMBER OF UNITS SHOWN ACCORDINGLY IN THE PLAN.

09.2 PARKING LINES DETAIL
SCALE 1: NTS METERS

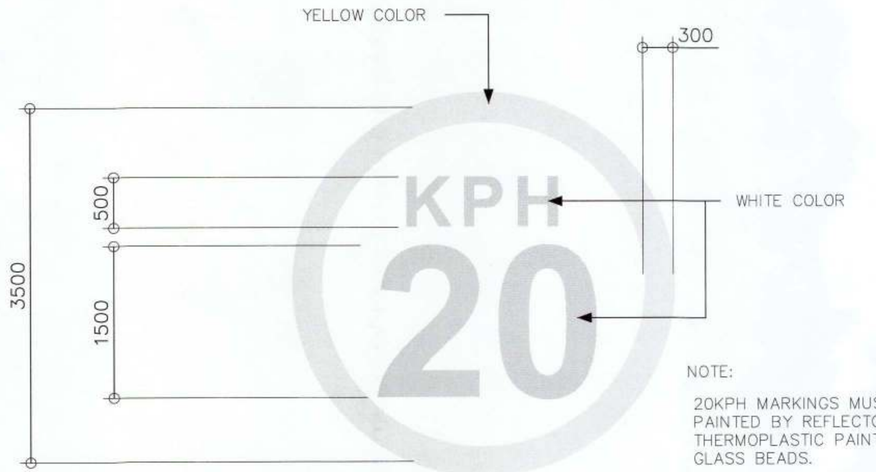


NOTE:

20KPH MARKINGS MUST BE PAINTED BY REFLECTORIZED THERMOPLASTIC PAINT WITH GLASS BEADS.

15 UNITS AS SHOWN IN THE PLAN

09.3 20KPH MARKING DETAIL
SCALE 1: 30 METERS

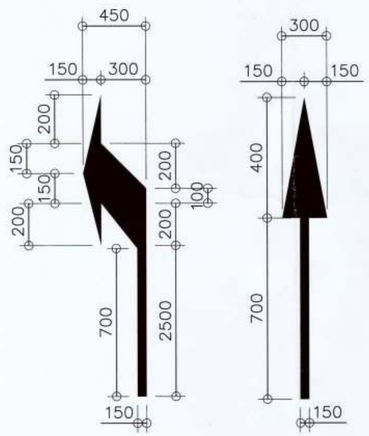

NOTE:

ARROWS MUST BE PAINTED W/ PREFLECTORIZED THERMOPLASTIC PAINT WITH GLASS BEADS (WHITE).

NUMBER OF UNITS SHOWN ACCORDINGLY IN THE PLAN.

09.4 ARROW DETAIL
SCALE 1: NTS METERS

PHILIPPINE PORTS AUTHORITY PMO DAVAO

PREPARED BY:	CHECKED AND REVIEWED BY:	RECOMMENDING APPROVAL BY:	APROVED BY:
VICTOR A. JASPE ENGINEERING ASSISTANT–A	LARA SIMONE L. ABA SENIOR ENGINEER A	ASTERIO C. GALLARDO, JR. ESD MANAGER	ANALEE G. AGUILA PORT MANAGER

OWNER: ANALEE G. AGUILA, PORT MANAGER

SHEET CONTENTS:
ROAD MARKINGS DETAIL AT PORT
PARKING LINES DETAIL
20KPH MARKING DETAIL
ARROW DETAIL

PROJECT TITLE: REPAINTING OF ROAD SIGNS AND MARKERS CONSISTING OF ROAD CENTER LINE, PEDESTRIAN LANE, CONCRETE GUTTERS, CONCRETE CURBS, BERTH MARKINGS INCLUDING LINE MARKINGS TO DELINEATE RESTRICTED AND CONTROLLED AREAS AT THE PORT OF DAVAO

LOCATION: SASA PORT AREA, KM. 10 SASA, DAVAO CITY

REVISIONS	
DATE	REMARKS
	ADDENDUM
NO.	–
PROJECT	–
DATE	–
DRAWN	–

SHEET NO. 09 OF 9

CADD BY GTC
DATE DRAWN 4/5/2019
DATE UPDATED 5/25/2019

CAD FILE: E:\DOCS\PROJECT\JANUARY 2019\REPAINTING OF ROAD SIGNS AND MARKERS CONSISTING OF ROAD CENTER LINE, PEDESTRIAN LANE, CONCRETE GUTTERS, CONCRETE CURBS, BERTH MARKINGS INCLUDING LINE MARKINGS TO DELINEATE RESTRICTED AND CON
LAST PLOTTED: 5/25/2019 2:29:43 PM
PLOTSTYLE: 00-PMODavao_PP_20x30 + A3.ctb

DRAWING AND SPECIFICATION DULY SIGNED, STAMPED OR SEALED AS INSTRUMENTS OF SERVICES ARE THE PROPERTY OF THE ARCHITECT, WHETHER THE OBJECTS FOR WHICH THEY ARE MADE IS EXECUTED OR NOT. IT SHALL BE UNLAWFUL FOR ANY PERSON WITHOUT THE WRITTEN CONSENT OF THE ARCHITECT OF THE SAID DOCUMENTS TO DUPLICATE OR TO MAKE COPIES OF THE SAID DOCUMENTS FOR USE IN REPETITION OF AND FOR PROJECTS OR BUILDINGS WHETHER PARTLY OR WHOLELY EXECUTED. R.A.545 SECTION 25(4).