
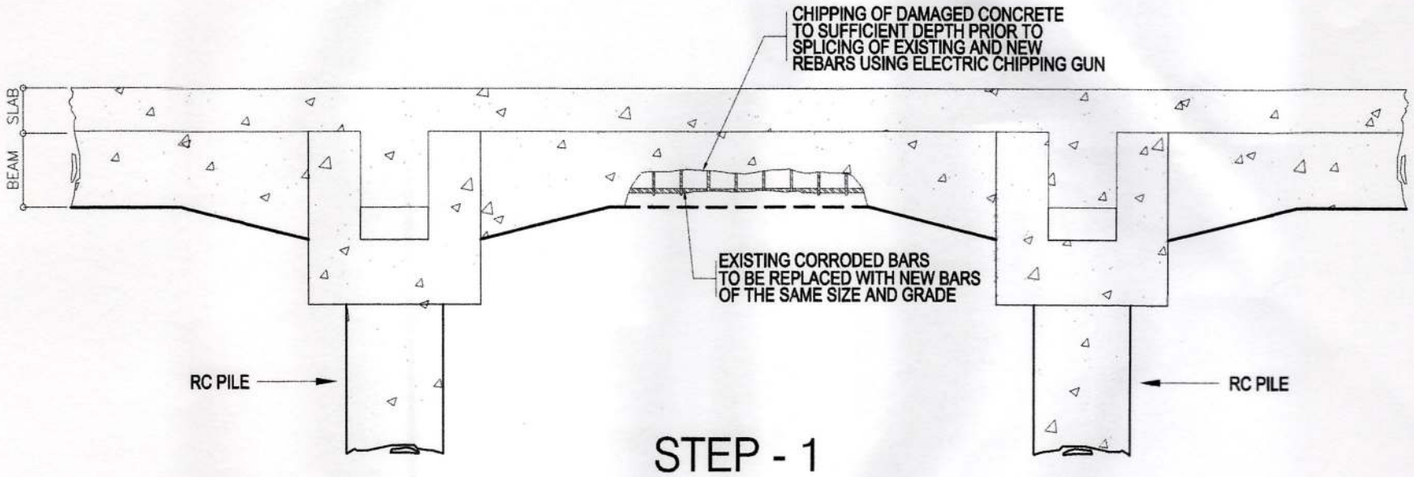


STEP - 1

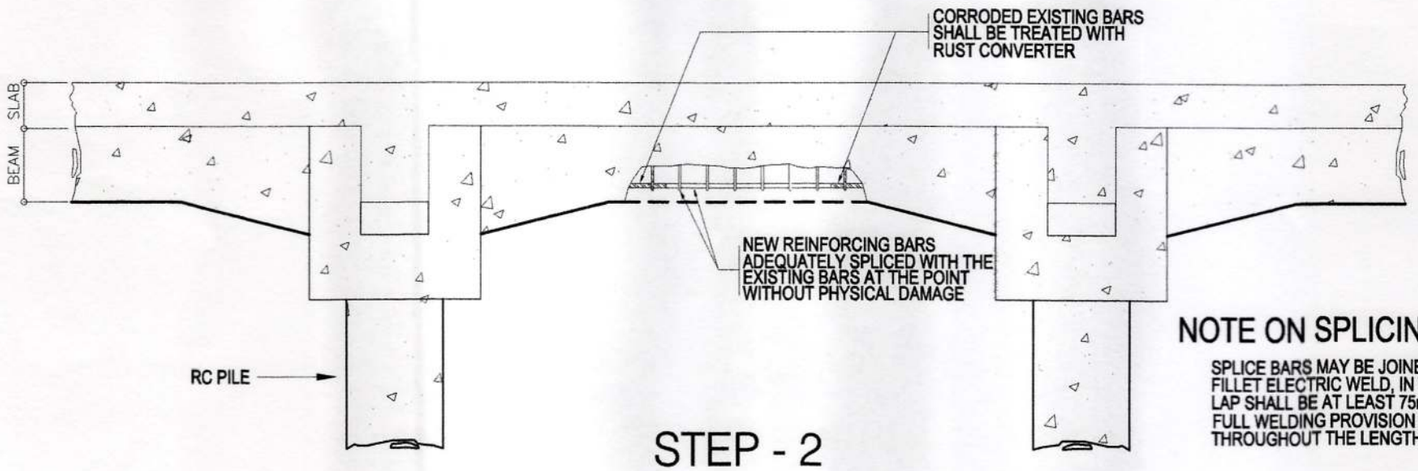

STEP - 2

NOTE ON SPLICING :

SPLICE BARS MAY BE JOINED TOGETHER BY FILLET ELECTRIC WELD, IN WHICH CASE THE LAP SHALL BE AT LEAST 75mm.
FULL WELDING PROVISION SHALL BE CONTINUOUS THROUGHOUT THE LENGTH OF THE LAP.

DETAIL OF SCHEME 3 REPAIRS FOR RC BEAM


SCALE:

PHILIPPINE PORTS AUTHORITY
PMO DAVAO

PREPARED BY:	CHECKED & REVIEWED BY:	CHECKED & RECOMMENDING APPROVAL BY:	APROVED BY:
VICTOR A. JASPE *ENGINEERING ASSISTANT – A*	LABA SIMONE L. ABA *SENIOR ENGINEER A*	GARY LEE L. ANGHAG *ACTING ESD MANAGER*	ANALEE G. AGUILA *ACTING PORT MANAGER*

OWNER:	PROJECT TITLE:	REVISIONS		SHEET NO.	OF
ANALEE G. AGUILA *ACTING PORT MANAGER*	**RETROFITTING OF MATI PORT**	DATE	REMARKS	**D2**	**c1**
		03-22-17	PERIMETER FENCE UPDATED		
SHEET CONTENTS:	LOCATION:	ADDENDUM			
DETAIL OF SCHEME 3 REPAIRS FOR RC BEAM	**MATI CITY, DAVAO ORIENTAL**	NO.	–		
		PROJECT	–	CADD BY	GDOCTURA
		DATE	–	DATE DRAWN	
		DRAWN	–	DATE UPDATED	04-04-18

DRAWING AND SPECIFICATION DULY SIGNED, STAMPED OR SEALED AS INSTRUMENTS OF SERVICES ARE THE PROPERTY OF THE ARCHITECT, WHETHER THE OBJECTS FOR WHICH THEY ARE MADE IS EXECUTED OR NOT. IT SHALL BE UNLAWFUL FOR ANY PERSON WITHOUT THE WRITTEN CONSENT OF THE ARCHITECT OF THE SAID DOCUMENTS TO DUPLICATE OR TO MAKE COPIES OF THE SAID DOCUMENTS FOR USE IN REPETITION OF AND FOR PROJECTS OR BUILDINGS WHETHER PARTLY OR WHOLELY EXECUTED. R.A.545 SECTION 25(4).

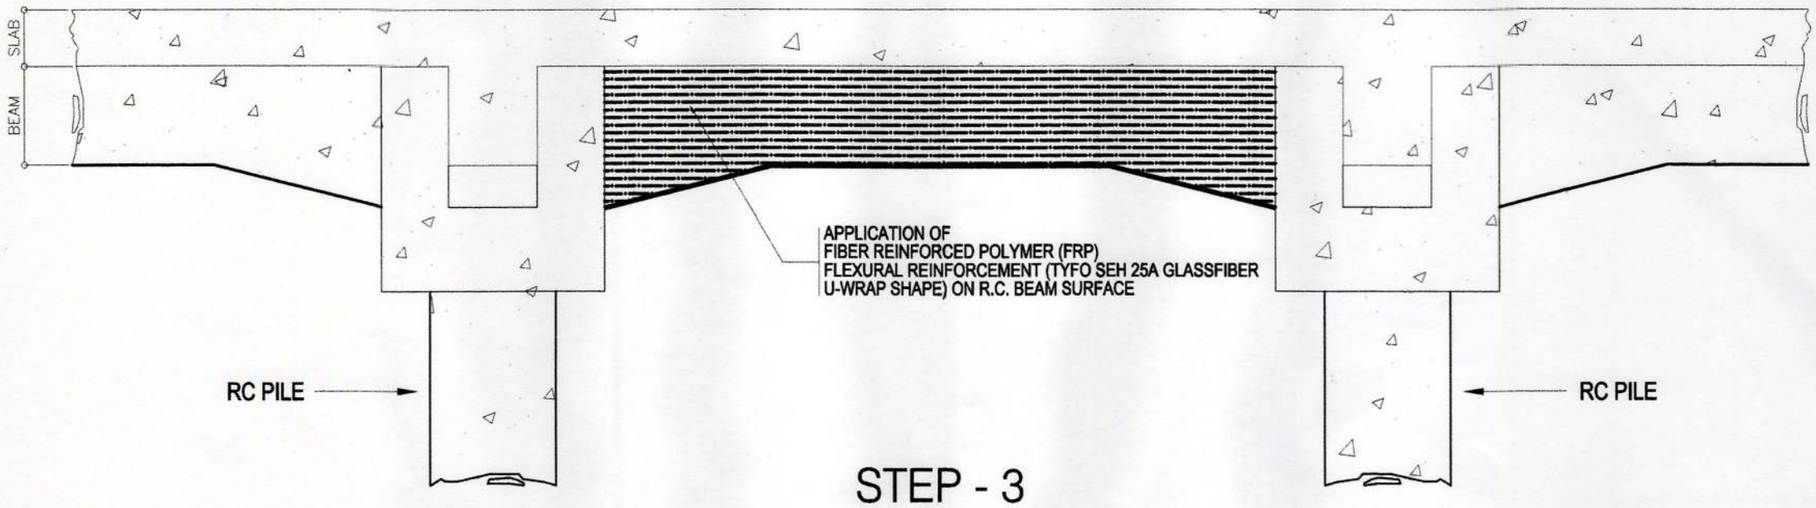

STEP - 3

DETAIL OF SCHEME 2 REPAIRS FOR RC BEAM


SCALE: NTS

PHILIPPINE PORTS AUTHORITY
PMO DAVAO


PREPARED BY:	CHECKED & REVIEWED BY:	CHECKED & RECOMMENDING APPROVAL BY:	APROVED BY:	
VICTOR A. JASPE *ENGINEERING ASSISTANT – A*	LARA SIMONE L. ABA *SENIOR ENGINEER A*	GARY LEE L. ANGHAG *ACTING ESD MANAGER*	ANALEE G. AGUILA *ACTING PORT MANAGER*	

OWNER:	PROJECT TITLE:	REVISIONS		SHEET NO.	OF
ANALEE G. AGUILA *ACTING PORT MANAGER*	**RETROFITTING OF MATI PORT**	DATE	REMARKS	**D2**	**b2**
		03-22-17	PERIMETER FENCE UPDATED		
SHEET CONTENTS:	LOCATION:	ADDENDUM			
DETAIL OF SCHEME 2 REPAIRS FOR RC BEAM	**MATI CITY, DAVAO ORIENTAL**	NO. –			
		PROJECT –		CADD BY	GDOCTURA
		DATE –		DATE DRAWN	
		DRAWN –		DATE UPDATED	04-04-18

DRAWING AND SPECIFICATION DULY SIGNED, STAMPED OR SEALED AS INSTRUMENTS OF SERVICES ARE THE PROPERTY OF THE ARCHITECT, WHETHER THE OBJECTS FOR WHICH THEY ARE MADE IS EXECUTED OR NOT. IT SHALL BE UNLAWFUL FOR ANY PERSON WITHOUT THE WRITTEN CONSENT OF THE ARCHITECT OF THE SAID DOCUMENTS TO DUPLICATE OR TO MAKE COPIES OF THE SAID DOCUMENTS FOR USE IN REPETITION OF AND FOR PROJECTS OR BUILDINGS WHETHER PARTLY OR WHOLELY EXECUTED. R.A.545 SECTION 25(4).

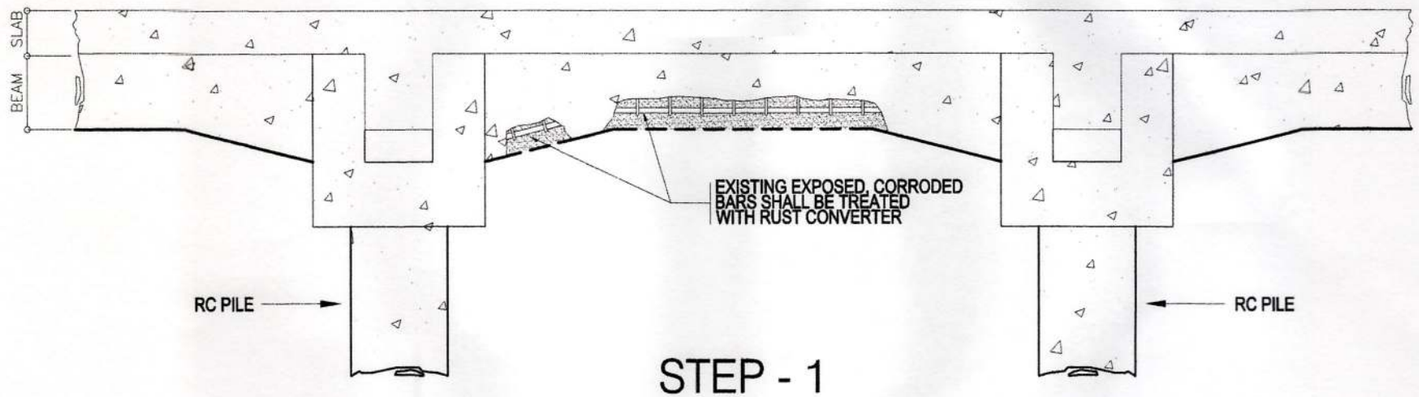

STEP - 1

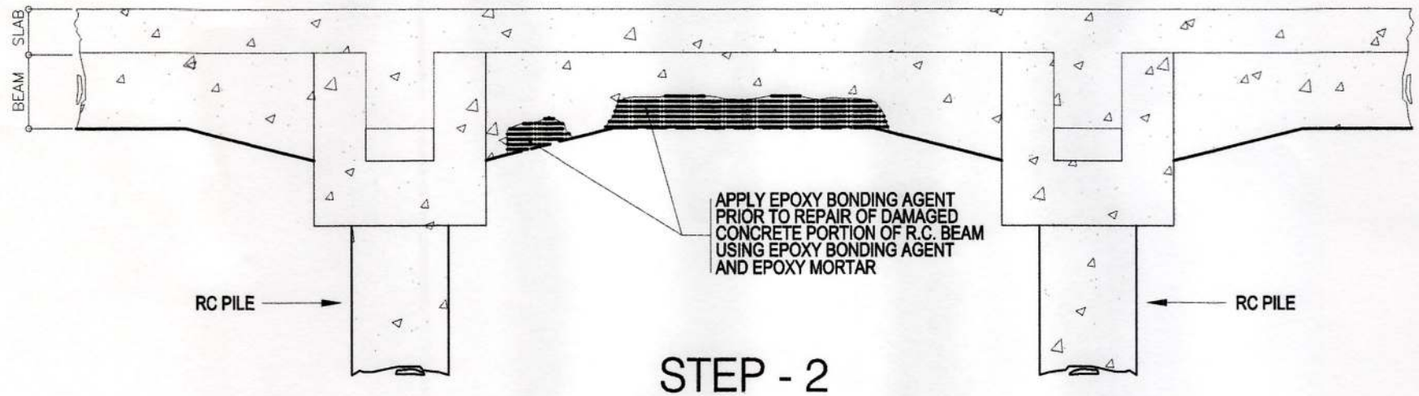

STEP - 2


DETAIL OF SCHEME 2 REPAIRS FOR RC BEAM

SCALE: NTS


PHILIPPINE PORTS AUTHORITY PMO DAVAO

PREPARED BY:	CHECKED & REVIEWED BY:	CHECKED & RECOMMENDING APPROVAL BY:	APROVED BY:	OWNER:	PROJECT TITLE:	REVISIONS	SHEET NO.	OF
VICTOR A. JASPE *ENGINEERING ASSISTANT – A*	LARA SIMONE L. ABA *SENIOR ENGINEER A*	GARY LEE L. ANCHAG *ACTING ESD MANAGER*	ANALEE G. AGUILA *ACTING PORT MANAGER*	ANALEE G. AGUILA *ACTING PORT MANAGER*	**RETROFITTING OF MATI PORT**	DATE: 03-22-17 REMARKS: PERIMETER FENCE UPDATED	**D2**	**b1**
				SHEET CONTENTS:	LOCATION:	ADDENDUM		
				DETAIL OF SCHEME 2 REPAIRS FOR RC BEAM	**MATI CITY, DAVAO ORIENTAL**	NO. –		
						PROJECT –	CADD BY GDOCTURA	
						DATE –	DATE DRAWN	
						DRAWN –	DATE UPDATED 04-04-18	

DRAWING AND SPECIFICATION DULY SIGNED, STAMPED OR SEALED AS INSTRUMENTS OF SERVICE ARE THE PROPERTY OF THE ARCHITECT, WHETHER THE OBJECTS FOR WHICH THEY ARE MADE IS EXECUTED OR NOT. IT SHALL BE UNLAWFUL FOR ANY PERSON WITHOUT THE WRITTEN CONSENT OF THE ARCHITECT OF THE SAID DOCUMENTS TO DUPLICATE OR TO MAKE COPIES OF THE SAID DOCUMENTS FOR USE IN REPETITION OF AND FOR PROJECTS OR BUILDINGS WHETHER PARTLY OR WHOLELY EXECUTED. R.A.545 SECTION 25(4).

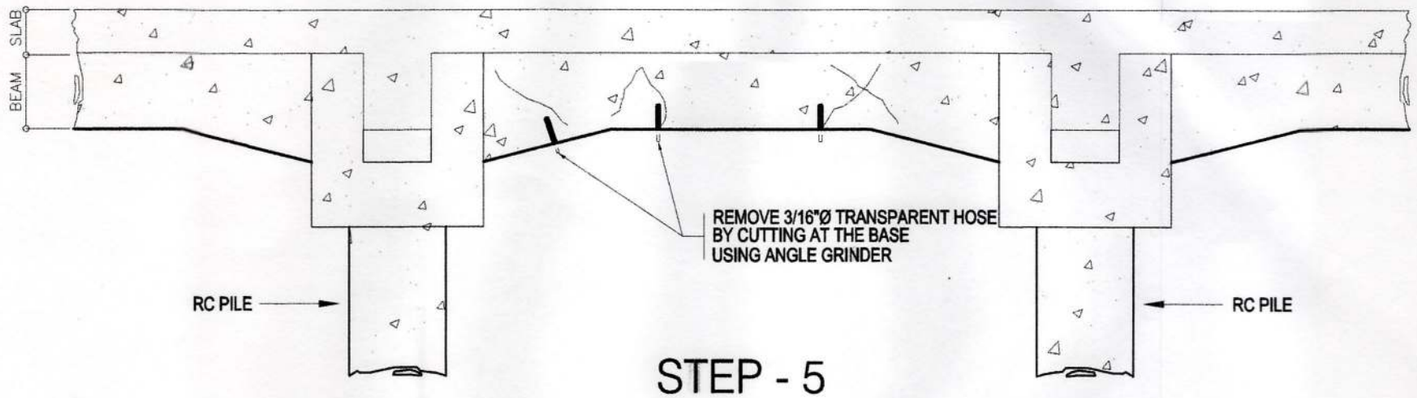

STEP - 5

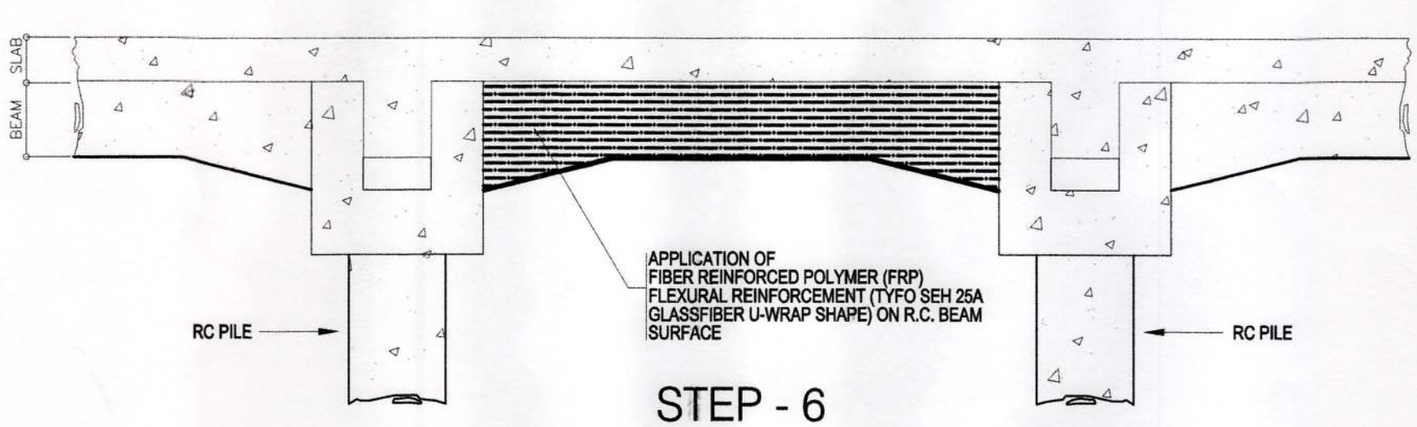

STEP - 6

DETAIL OF SCHEME 1 REPAIRS FOR RC BEAM

SCALE: NTS

PHILIPPINE PORTS AUTHORITY
PMO-DAVAO

PREPARED BY:	CHECKED & REVIEWED BY:	CHECKED & RECOMMENDING APPROVAL BY:	APPROVED BY:
VICTOR A. JASPE *ENGINEERING ASSISTANT – A*	LARA SIMONE L. ABA *SENIOR ENGINEER A*	GARY LEE L. ANGHAG *ACTING ESD MANAGER*	ANALEE G. AGUILA *ACTING PORT MANAGER*

OWNER: ANALEE G. AGUILA, *ACTING PORT MANAGER*

PROJECT TITLE: **RETROFITTING OF MATI PORT**

SHEET CONTENTS: **DETAIL OF SCHEME 1 REPAIRS FOR RC BEAM**

LOCATION: **MATI CITY, DAVAO ORIENTAL**

REVISIONS	
DATE	REMARKS
03-22-17	PERIMETER FENCE UPDATED


ADDENDUM

NO.	–
PROJECT	–
DATE	–
DRAWN	–


SHEET NO. **D2** OF **a3**

CADD BY: GDOCTURA
DATE DRAWN:
DATE UPDATED: 04-04-18

DRAWING AND SPECIFICATION DULY SIGNED, STAMPED OR SEALED AS INSTRUMENTS OF SERVICES ARE THE PROPERTY OF THE ARCHITECT, WHETHER THE OBJECTS FOR WHICH THEY ARE MADE IS EXECUTED OR NOT. IT SHALL BE UNLAWFUL FOR ANY PERSON WITHOUT THE WRITTEN CONSENT OF THE ARCHITECT OF THE SAID DOCUMENTS TO DUPLICATE OR TO MAKE COPIES OF THE SAID DOCUMENTS FOR USE IN REPETITION OF AND FOR PROJECTS OR BUILDINGS WHETHER PARTLY OR WHOLELY EXECUTED. R.A.545 SECTION 25(4).

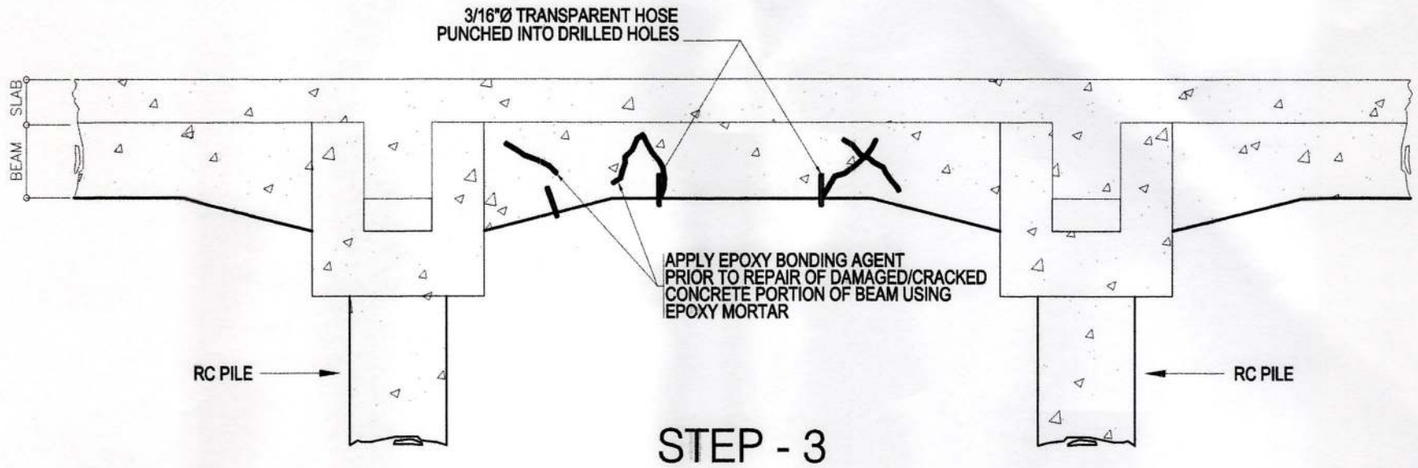

STEP - 3

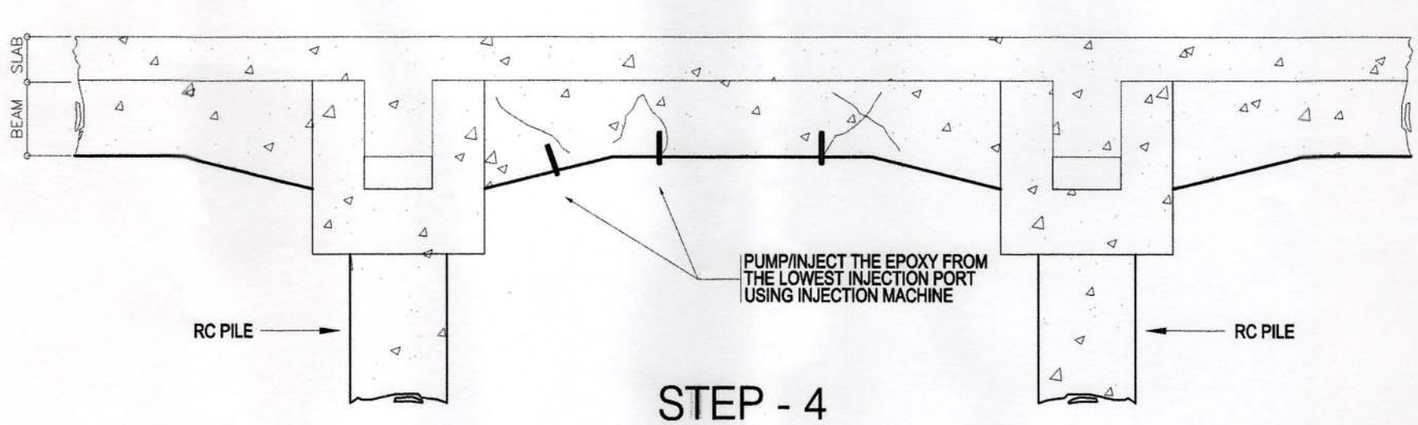

STEP - 4

DETAIL OF SCHEME 1 REPAIRS FOR RC BEAM


SCALE: NTS

PHILIPPINE PORTS AUTHORITY PMO DAVAO


PREPARED BY:	CHECKED & REVIEWED BY:	CHECKED & RECOMMENDING APPROVAL BY:	APROVED BY:
VICTOR A. JASPE *ENGINEERING ASSISTANT – A*	LARA SIMONE L. ABA *SENIOR ENGINEER A*	GARY LEE L. ANCHAG *ACTING ESD MANAGER*	ANALEE G. AGUILA *ACTING PORT MANAGER*

OWNER:	PROJECT TITLE:	REVISIONS		SHEET NO.	OF
ANALEE G. AGUILA *ACTING PORT MANAGER*	**RETROFITTING OF MATI PORT**	DATE	REMARKS	**D2**	**a2**
		03-22-17	PERIMETER FENCE UPDATED		
SHEET CONTENTS:	LOCATION:	ADDENDUM			
DETAIL OF SCHEME 1 REPAIRS FOR RC BEAM	**MATI CITY, DAVAO ORIENTAL**	NO.	–		
		PROJECT	–	CADD BY	GDOCTURA
		DATE	–	DATE DRAWN	
		DRAWN	–	DATE UPDATED	04-04-18

DRAWING AND SPECIFICATION DULY SIGNED, STAMPED OR SEALED AS INSTRUMENTS OF SERVICES ARE THE PROPERTY OF THE ARCHITECT, WHETHER THE OBJECTS FOR WHICH THEY ARE MADE IS EXECUTED OR NOT. IT SHALL BE UNLAWFUL FOR ANY PERSON WITHOUT THE WRITTEN CONSENT OF THE ARCHITECT OF THE SAID DOCUMENTS TO DUPLICATE OR TO MAKE COPIES OF THE SAID DOCUMENTS FOR USE IN REPETITION OF AND FOR PROJECTS OR BUILDINGS WHETHER PARTLY OR WHOLELY EXECUTED. R.A.545 SECTION 25(4).

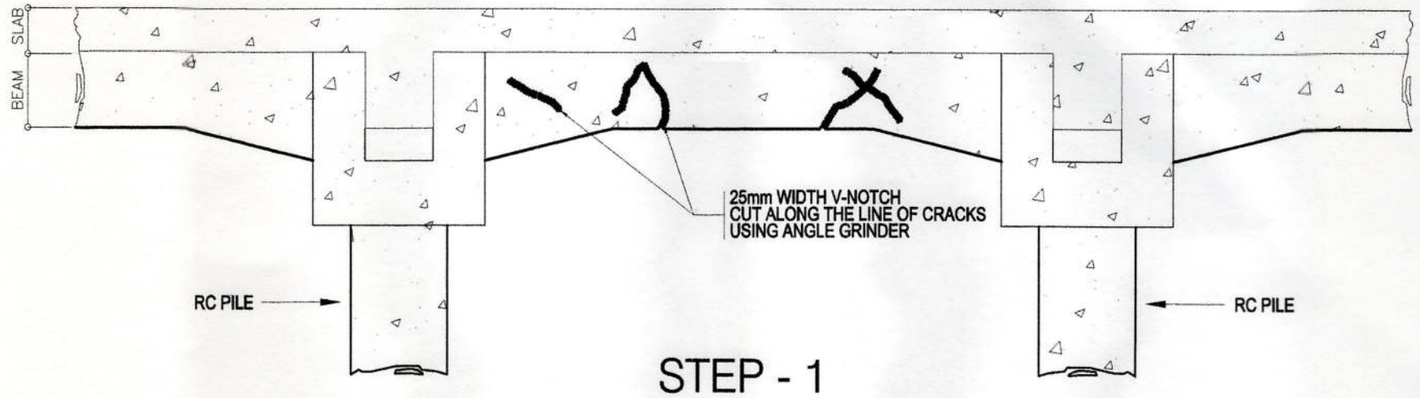

STEP - 1

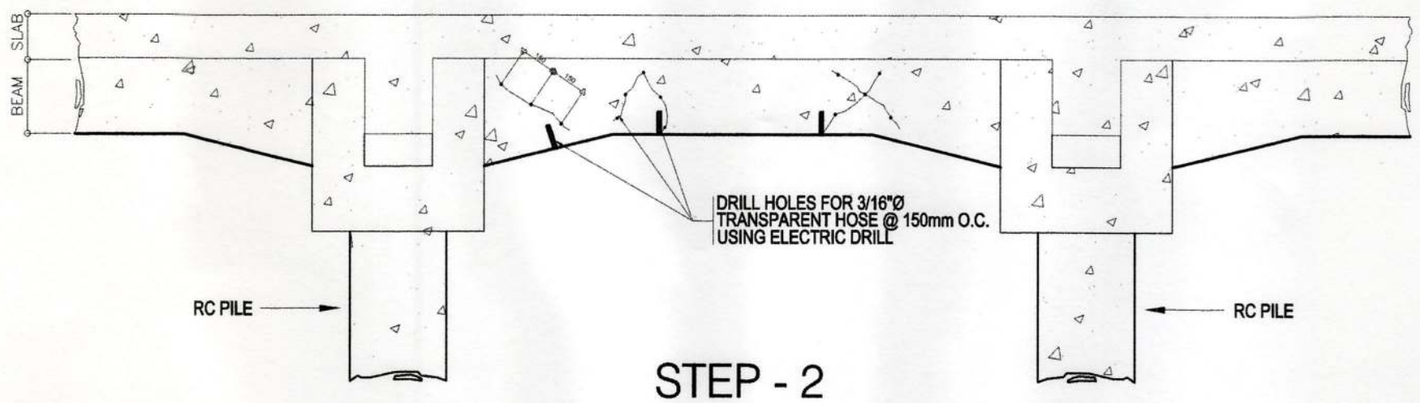

STEP - 2

DETAIL OF SCHEME 1 REPAIRS FOR RC BEAM

SCALE: NTS

PHILIPPINE PORTS AUTHORITY
PMO DAVAO

PREPARED BY:	CHECKED & REVIEWED BY:	CHECKED & RECOMMENDING APPROVAL BY:	APROVED BY:
VICTOR A. JASPE *ENGINEERING ASSISTANT – A*	LARA SIMONE L. ABA *SENIOR ENGINEER A*	GARY LEE L. ANGHAG *ACTING ESD MANAGER*	ANALEE G. AGUILA *ACTING PORT MANAGER*

OWNER: ANALEE G. AGUILA, *ACTING PORT MANAGER*

PROJECT TITLE: **RETROFITTING OF MATI PORT**

SHEET CONTENTS: **DETAIL OF SCHEME 1 REPAIRS FOR RC BEAM**


LOCATION: **MATI CITY, DAVAO ORIENTAL**

REVISIONS		ADDENDUM	
DATE	REMARKS	NO.	–
03-22-17	PERIMETER FENCE UPDATED	PROJECT	–
		DATE	–
		DRAWN	–

SHEET NO. **D2** OF **a1**

CADD BY: GDOCTURA
DATE DRAWN:
DATE UPDATED: 04-04-18


DRAWING AND SPECIFICATION DULY SIGNED, STAMPED OR SEALED AS INSTRUMENTS OF SERVICE ARE THE PROPERTY OF THE ARCHITECT, WHETHER THE OBJECTS FOR WHICH THEY ARE MADE IS EXECUTED OR NOT. IT SHALL BE UNLAWFUL FOR ANY PERSON WITHOUT THE WRITTEN CONSENT OF THE ARCHITECT OF THE SAID DOCUMENTS TO DUPLICATE OR TO MAKE COPIES OF THE SAID DOCUMENTS FOR USE IN REPETITION OF AND FOR PROJECTS OR BUILDINGS WHETHER PARTLY OR WHOLELY EXECUTED. R.A.545 SECTION 25(4).

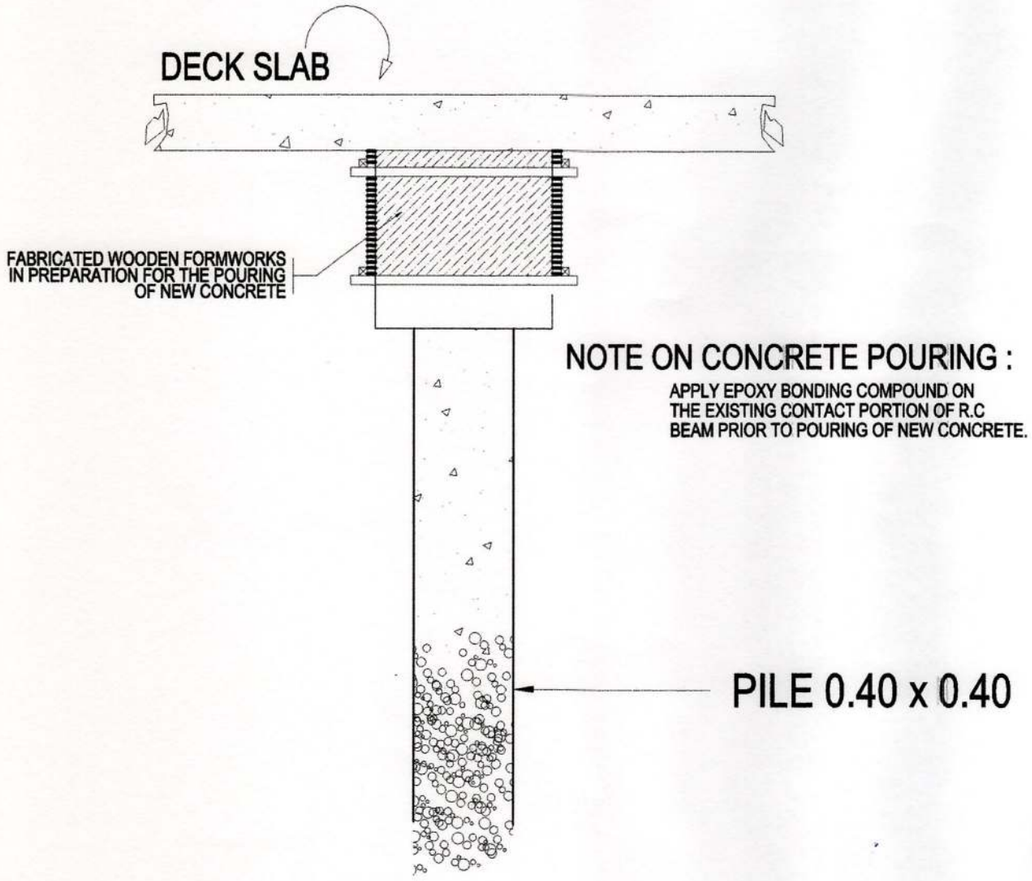

NOTE ON CONCRETE POURING :

APPLY EPOXY BONDING COMPOUND ON THE EXISTING CONTACT PORTION OF R.C BEAM PRIOR TO POURING OF NEW CONCRETE.

STEP - 3

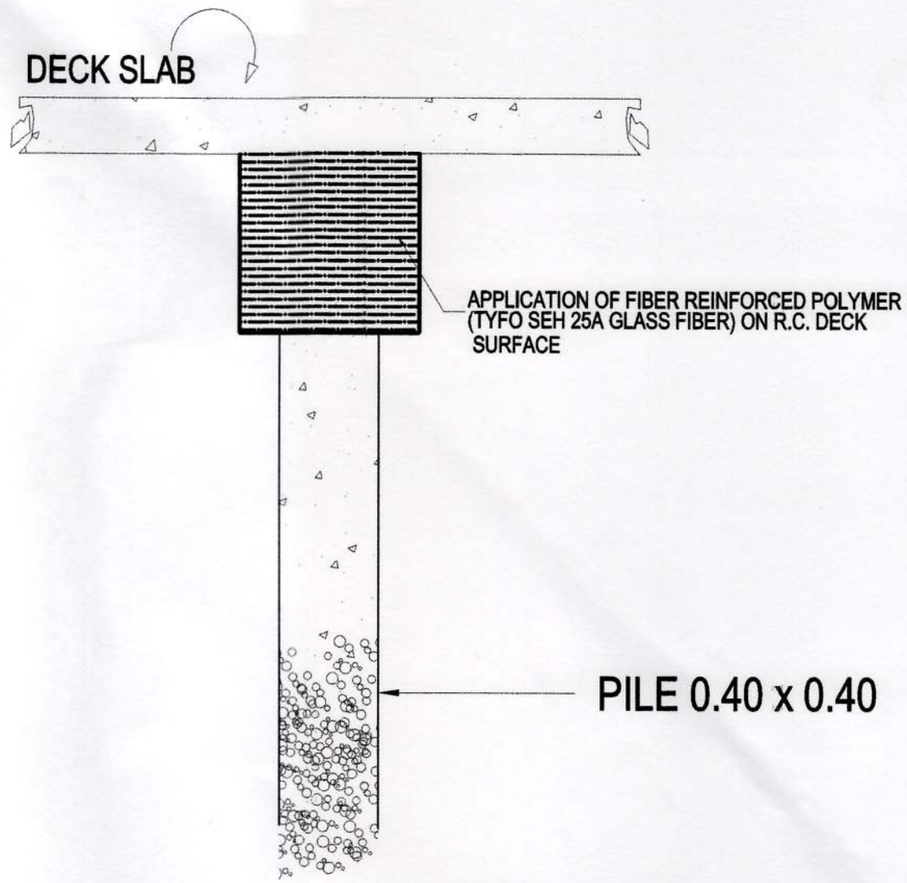

STEP - 4

DETAIL OF SCHEME 3 REPAIRS FOR RC PILE CAP


SCALE: NTS

PHILIPPINE PORTS AUTHORITY PMO DAVAO


PREPARED BY:	CHECKED & REVIEWED BY:	CHECKED & RECOMMENDING APPROVAL BY:	APROVED BY:	
VICTOR A. JASPE, *ENGINEERING ASSISTANT – A*	LARA SIMONE L. ABA, *SENIOR ENGINEER A*	GARY LEE L. ANGHAG, *ACTING ESD MANAGER*	ANALEE G. AGUILA, *ACTING PORT MANAGER*	

OWNER:	PROJECT TITLE:	REVISIONS		SHEET NO.	OF
ANALEE G. AGUILA, *ACTING PORT MANAGER*	RETROFITTING OF MATI PORT	DATE	REMARKS	C2	c2
		03-22-17	PERIMETER FENCE UPDATED		
SHEET CONTENTS:	LOCATION:	ADDENDUM			
DETAIL OF SCHEME 3 REPAIRS FOR RC PILE CAP	MATI CITY, DAVAO ORIENTAL	NO.	–		
		PROJECT	–	CADD BY	GDOCTURA
		DATE	–	DATE DRAWN	
		DRAWN	–	DATE UPDATED	04-04-18

DRAWING AND SPECIFICATION DULY SIGNED, STAMPED OR SEALED AS INSTRUMENTS OF SERVICES ARE THE PROPERTY OF THE ARCHITECT, WHETHER THE OBJECTS FOR WHICH THEY ARE MADE IS EXECUTED OR NOT. IT SHALL BE UNLAWFUL FOR ANY PERSON WITHOUT THE WRITTEN CONSENT OF THE ARCHITECT OF THE SAID DOCUMENTS TO DUPLICATE OR TO MAKE COPIES OF THE SAID DOCUMENTS FOR USE IN REPETITION OF AND FOR PROJECTS OR BUILDINGS WHETHER PARTLY OR WHOLELY EXECUTED. R.A.545 SECTION 25(4).

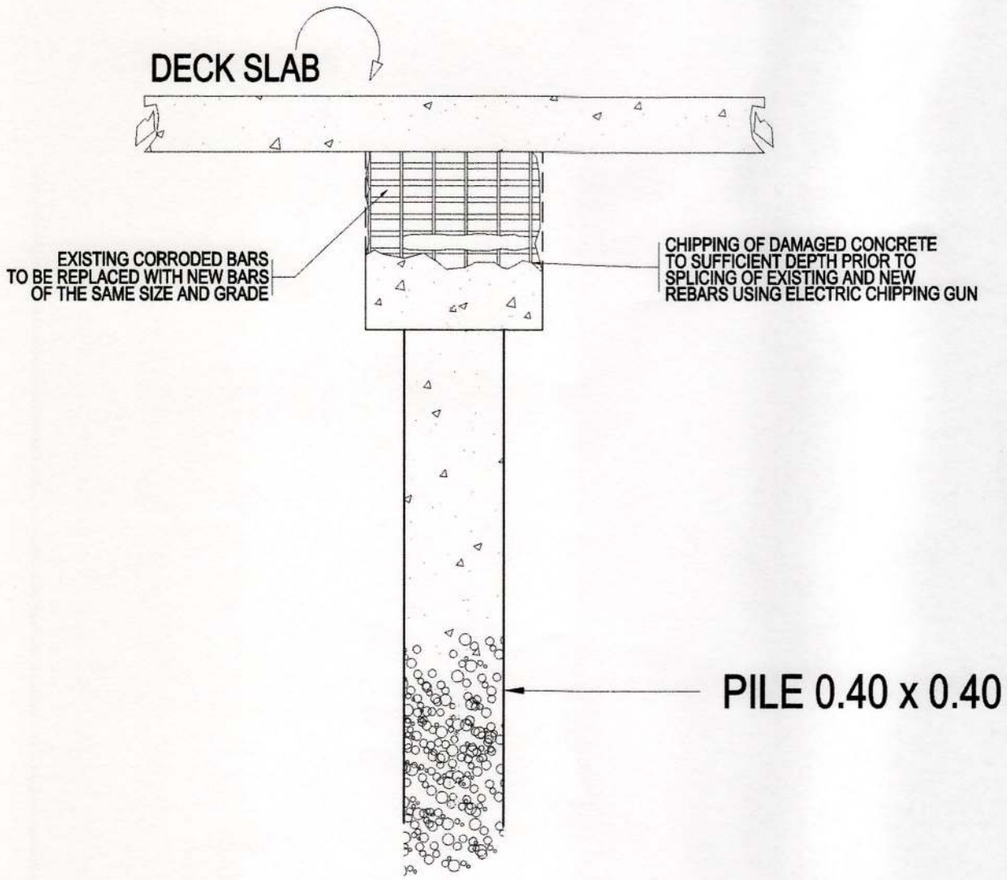

STEP - 1

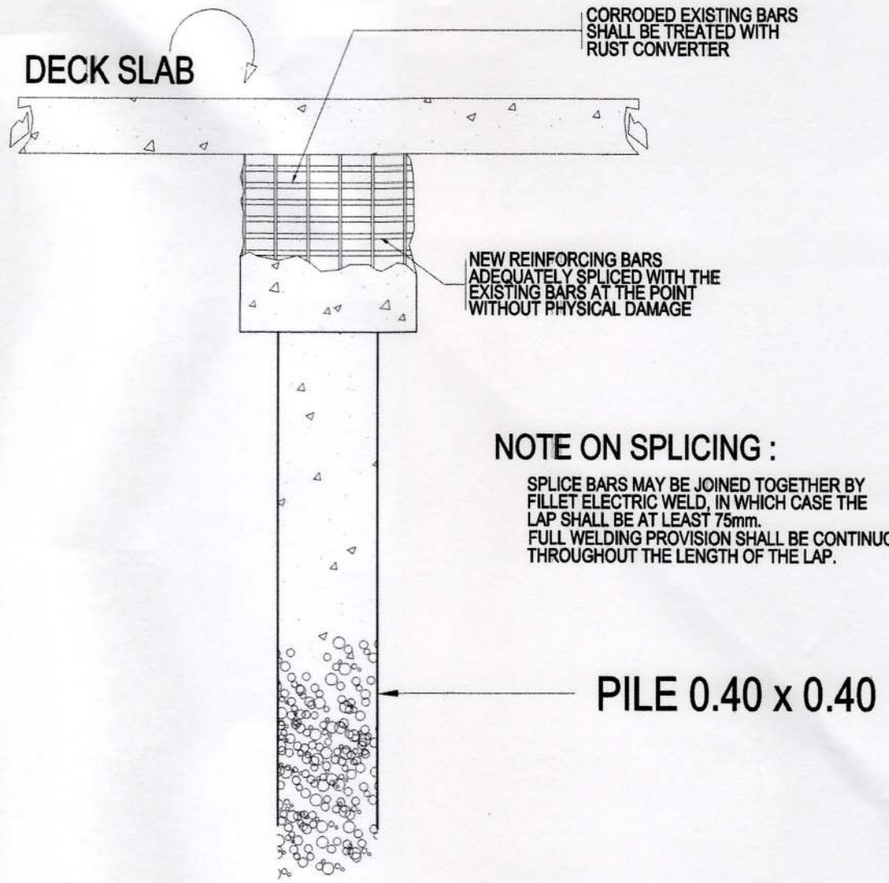

STEP - 2

NOTE ON SPLICING :

SPLICE BARS MAY BE JOINED TOGETHER BY FILLET ELECTRIC WELD, IN WHICH CASE THE LAP SHALL BE AT LEAST 75mm.
FULL WELDING PROVISION SHALL BE CONTINUOUS THROUGHOUT THE LENGTH OF THE LAP.

DETAIL OF SCHEME 3 REPAIRS FOR RC PILE CAP


SCALE: NTS

PHILIPPINE PORTS AUTHORITY PMO DAVAO

PREPARED BY:	CHECKED & REVIEWED BY:	CHECKED & RECOMMENDING APPROVAL BY:	APROVED BY:
VICTOR A. JASPE *ENGINEERING ASSISTANT – A*	LARA SIMONE L. ABA *SENIOR ENGINEER A*	GARY LEE L. ANCHAG *ACTING ESD MANAGER*	ANALEE G. AGUILA *ACTING PORT MANAGER*

OWNER:	PROJECT TITLE:	REVISIONS		SHEET NO.	OF
ANALEE G. AGUILA *ACTING PORT MANAGER*	**RETROFITTING OF MATI PORT**	DATE	REMARKS	**C2**	**c1**
		03-22-17	PERIMETER FENCE UPDATED		
SHEET CONTENTS:	LOCATION:	ADDENDUM			
DETAIL OF SCHEME 3 REPAIRS FOR RC PILE CAP	**MATI CITY, DAVAO ORIENTAL**	NO.	–		
		PROJECT	–	CADD BY	GDOCTURA
		DATE	–	DATE DRAWN	
		DRAWN	–	DATE UPDATED	04-04-18

DRAWING AND SPECIFICATION DULY SIGNED, STAMPED OR SEALED AS INSTRUMENTS OF SERVICES ARE THE PROPERTY OF THE ARCHITECT, WHETHER THE OBJECTS FOR WHICH THEY ARE MADE IS EXECUTED OR NOT. IT SHALL BE UNLAWFUL FOR ANY PERSON WITHOUT THE WRITTEN CONSENT OF THE ARCHITECT OF THE SAID DOCUMENTS TO DUPLICATE OR TO MAKE COPIES OF THE SAID DOCUMENTS FOR USE IN REPETITION OF AND FOR PROJECTS OR BUILDINGS WHETHER PARTLY OR WHOLELY EXECUTED. R.A.545 SECTION 25(4).

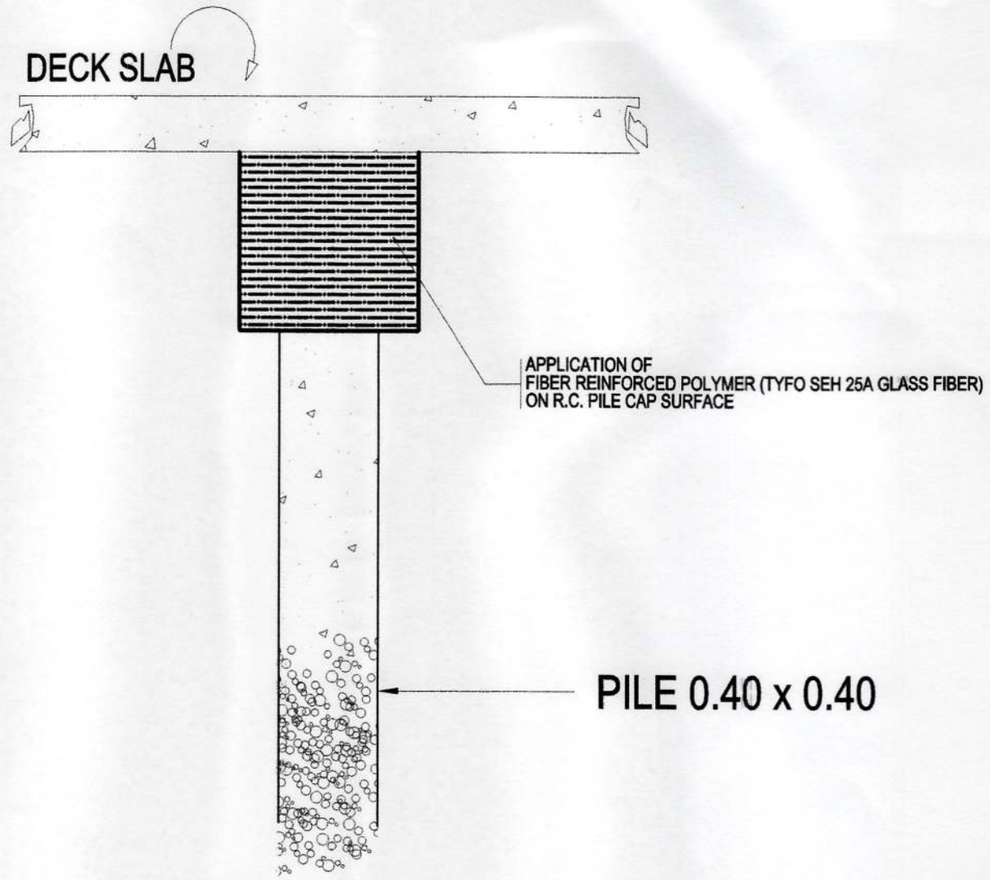

STEP - 3

DETAIL OF SCHEME 2 REPAIRS FOR RC PILE CAP


SCALE: NTS

PHILIPPINE PORTS AUTHORITY
PMO DAVAO


PREPARED BY:	CHECKED & REVIEWED BY:	CHECKED & RECOMMENDING APPROVAL BY:	APPROVED BY:	
VICTOR A. JASPE *ENGINEERING ASSISTANT – A*	LARA SIMONE L. ABA *SENIOR ENGINEER A*	GARY LEE L. ANCHAG *ACTING ESD MANAGER*	ANALEE G. AGUILA *ACTING PORT MANAGER*	

OWNER:	PROJECT TITLE:	REVISIONS		SHEET NO.	OF
ANALEE G. AGUILA *ACTING PORT MANAGER*	**RETROFITTING OF MATI PORT**	DATE	REMARKS	**C2**	**b2**
		03-22-17	PERIMETER FENCE UPDATED		
SHEET CONTENTS:	LOCATION:	ADDENDUM			
DETAIL OF SCHEME 2 REPAIRS FOR RC PILE CAP	**MATI CITY, DAVAO ORIENTAL**	NO.	--		
		PROJECT	--	CADD BY	GDOCTURA
		DATE	--	DATE DRAWN	
		DRAWN	--	DATE UPDATED	04-04-18

DRAWING AND SPECIFICATION DULY SIGNED, STAMPED OR SEALED AS INSTRUMENTS OF SERVICES ARE THE PROPERTY OF THE ARCHITECT, WHETHER THE OBJECTS FOR WHICH THEY ARE MADE IS EXECUTED OR NOT. IT SHALL BE UNLAWFUL FOR ANY PERSON WITHOUT THE WRITTEN CONSENT OF THE ARCHITECT OF THE SAID DOCUMENTS TO DUPLICATE OR TO MAKE COPIES OF THE SAID DOCUMENTS FOR USE IN REPETITION OF AND FOR PROJECTS OR BUILDINGS WHETHER PARTLY OR WHOLELY EXECUTED. R.A.545 SECTION 25(4).

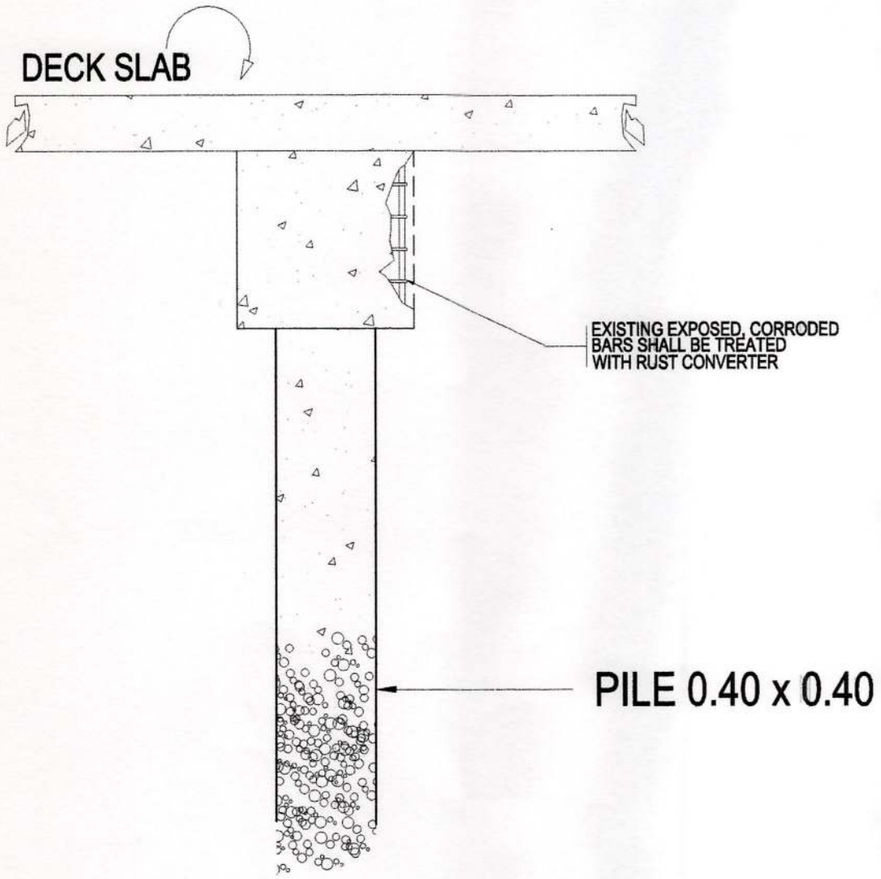

STEP - 1

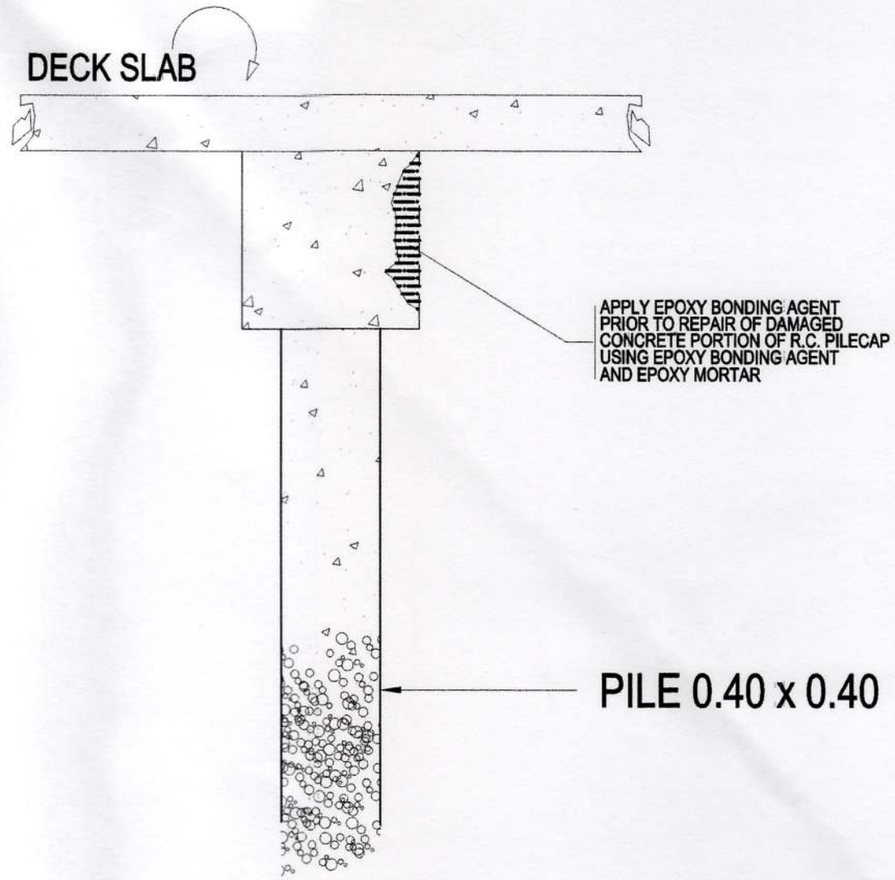

STEP - 2

DETAIL OF SCHEME 2 REPAIRS FOR RC PILE CAP

SCALE: NTS

PHILIPPINE PORTS AUTHORITY PMO DAVAO

PREPARED BY:	CHECKED & REVIEWED BY:	CHECKED & RECOMMENDING APPROVAL BY:	APPROVED BY:
VICTOR A. JASPE *ENGINEERING ASSISTANT – A*	LARA SIMONE L. ABA *SENIOR ENGINEER A*	GARY LEE L. ANGHAG *ACTING ESD MANAGER*	ANALEE G. AGUILA *ACTING PORT MANAGER*

OWNER:	PROJECT TITLE:
ANALEE G. AGUILA *ACTING PORT MANAGER*	**RETROFITTING OF MATI PORT**
SHEET CONTENTS:	LOCATION:
DETAIL OF SCHEME 2 REPAIRS FOR RC PILE CAP	**MATI CITY, DAVAO ORIENTAL**

REVISIONS		
	DATE	REMARKS
	03-22-17	PERIMETER FENCE UPDATED
ADDENDUM		
NO.	--	
PROJECT	--	
DATE	--	
DRAWN	--	

SHEET NO. **C2 b1** OF

CADD BY GDOCTURA
DATE DRAWN
DATE UPDATED 04-04-18

DRAWING AND SPECIFICATION DULY SIGNED, STAMPED OR SEALED AS INSTRUMENTS OF SERVICES ARE THE PROPERTY OF THE ARCHITECT, WHETHER THE OBJECTS FOR WHICH THEY ARE MADE IS EXECUTED OR NOT. IT SHALL BE UNLAWFUL FOR ANY PERSON WITHOUT THE WRITTEN CONSENT OF THE ARCHITECT OF THE SAID DOCUMENTS TO DUPLICATE OR TO MAKE COPIES OF THE SAID DOCUMENTS FOR USE IN REPETITION OF AND FOR PROJECTS OR BUILDINGS WHETHER PARTLY OR WHOLELY EXECUTED. R.A.545 SECTION 25(4).