

**THIS SITE**





| SHT | CONTENTS |
|---|---|
| 1 | LOCATION PLAN<br>VICINITY MAP<br>TABLE OF CONTENTS<br>SITE DEVELOPMENT PLAN |
| 2 | AREA 1 GENERAL PLAN<br>AREA 3 GENERAL PLAN<br>BILLBOARD DETAIL<br>TYPICAL PCCP DETAIL |
| 3 | AREA 2 GENERAL PLAN<br>AREA 4 GENERAL PLAN<br>TYP. SECTION AT DRAINAGE PIPE LINE<br>DETAIL OF MANHOLE COVER |

01.1 LOCATION PLAN
SCALE 1: NTS METERS

01.2 VICINITY MAP
SCALE 1: NTS METERS

01.3 TABLE OF CONTENT
SCALE 1: NTS METERS

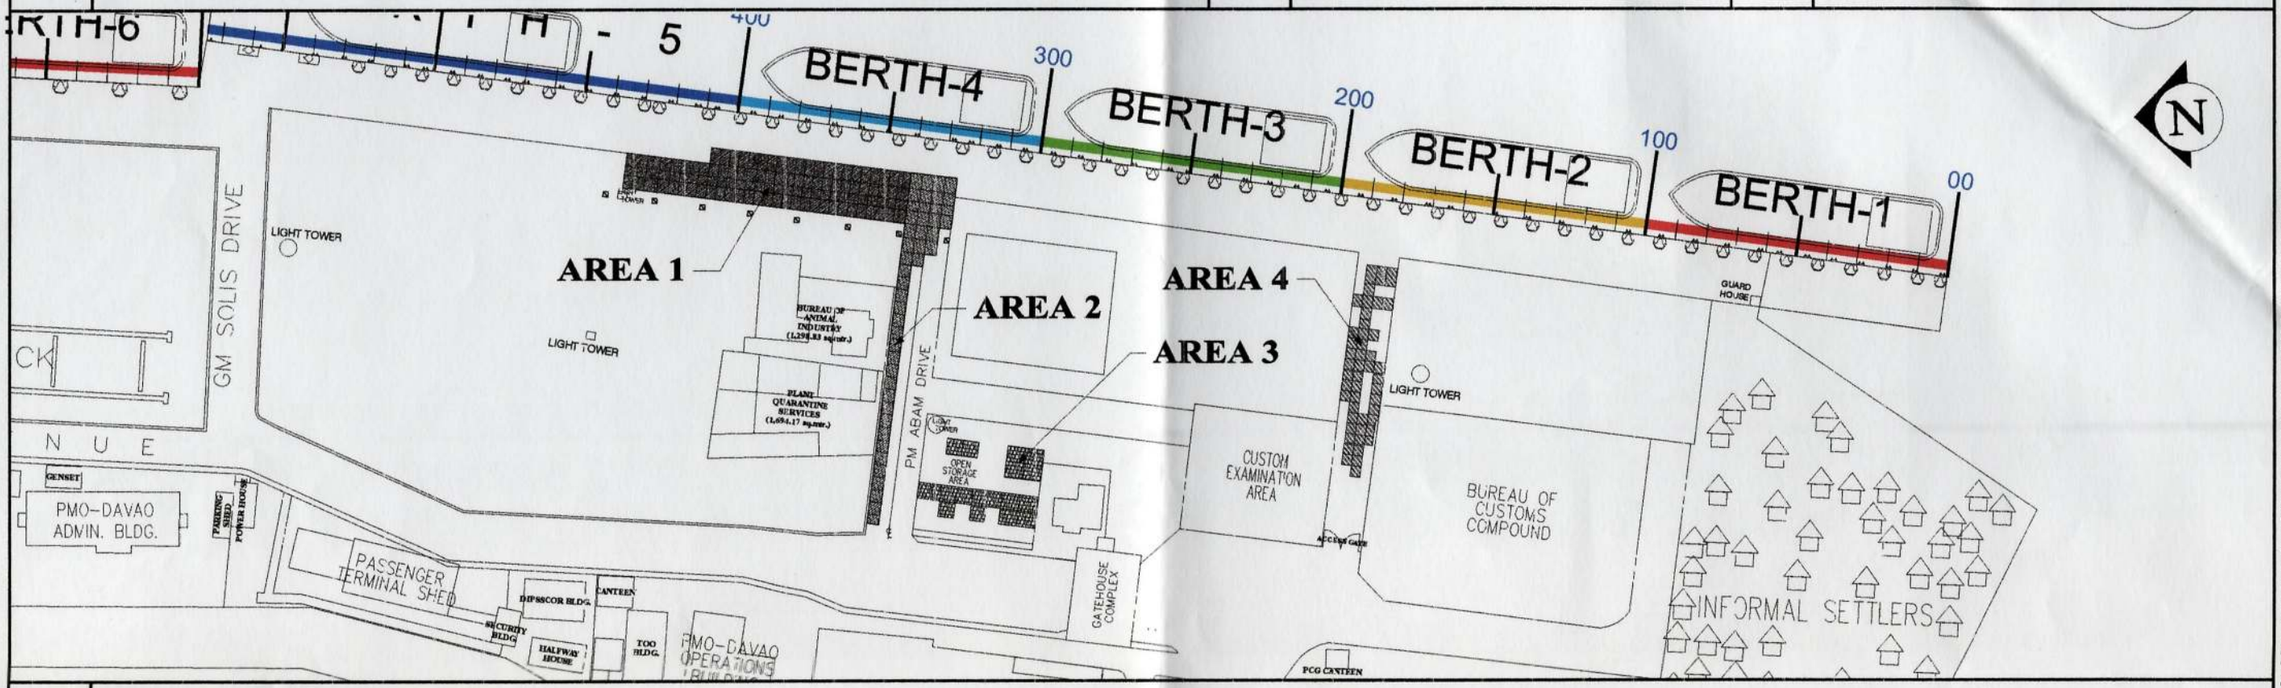


01.4 SITE DEVELOPMENT PLAN
SCALE 1: 2000 METERS

PHILIPPINE PORTS AUTHORITY
PORT MANAGEMENT OF DAVAO

| PREPARED BY: | CHECKED & RECOMMENDING APPROVAL BY: | APPROVED BY: |
|---|---|---|
| LOY JOHANNE L. BEDICO<br>CONSTRUCTION FOREMAN | GARY LEE L. ANGHAG<br>ACTING ESD MANAGER | ANALEE G. AGUILA<br>ACTING PORT MANAGER |

| OWNER: | PROJECT TITLE: |
|---|---|
| ANALEE G. AGUILA<br>ACTING PORT MANAGER | REPAIR OF SCATTERED DAMAGED PORTLAND CEMENT CONCRETE PAVEMENT (PCCP) AT SASA PORT, DAVAO CITY |
| SHEET CONTENTS: | LOCATION:<br>SASA PORT AREA, KM. 10.<br>SASA, DAVAO CITY |


| REVISIONS | | |
|---|---|---|
| | DATE | |
| – | – | |
| ADDENDUM | | |
| NO. | – | |
| PROJECT | – | |
| DATE | – | |
| DRAWN | – | |

SHEET NO. 1 OF 3


CADD BY: GDOCTURA
DATE DRAWN: 10-17-17
DATE UPDATED: 11-18-17

CAD FILE: ENOD - ESD Gerard\ 2017\09 - September\01 - RM of scattered damaged PPCPARM scattered pavement.dwg
PLOTTED DATE: Jan 16, 2018 - 11:55am


DRAWING AND SPECIFICATION DULY SIGNED, STAMPED OR SEALED AS INSTRUMENTS OF SERVICES ARE THE PROPERTY OF THE ARCHITECT, WHETHER THE OBJECTS FOR WHICH THEY ARE MADE IS EXECUTED OR NOT. IT SHALL BE UNLAWFUL FOR ANY PERSON WITHOUT THE WRITTEN CONSENT OF THE ARCHITECT OF THE SAID DOCUMENTS TO DUPLICATE OR TO MAKE COPIES OF THE SAID DOCUMENTS FOR USE IN REPETITION OF AND FOR PROJECTS OR BUILDINGS WHETHER PARTLY OR WHOLELY EXECUTED. R.A.545 SECTION 25(4).

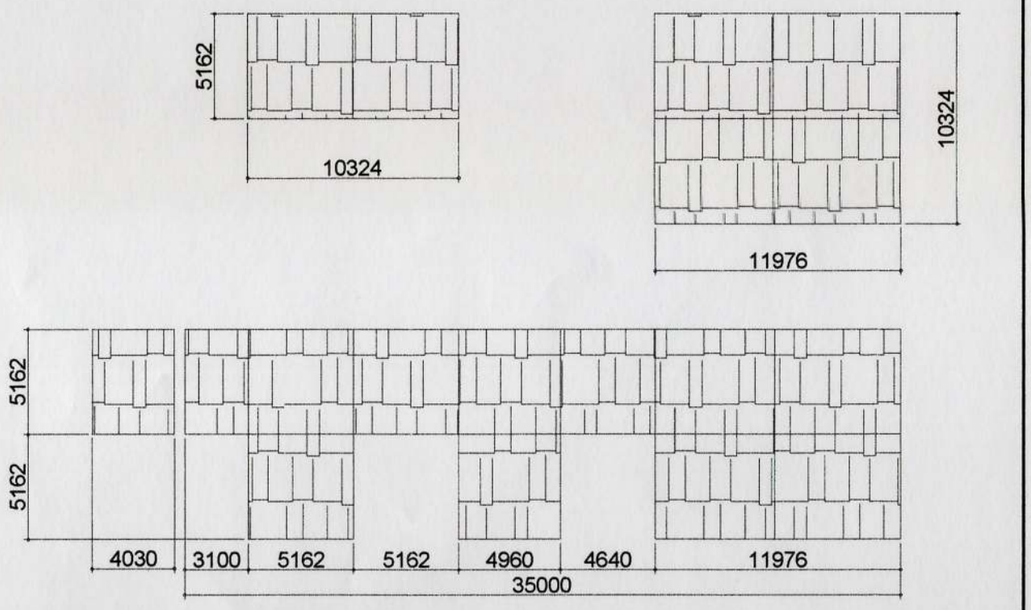



02.2 AREA 3 GENERAL PLAN
SCALE 1: 300 METERS

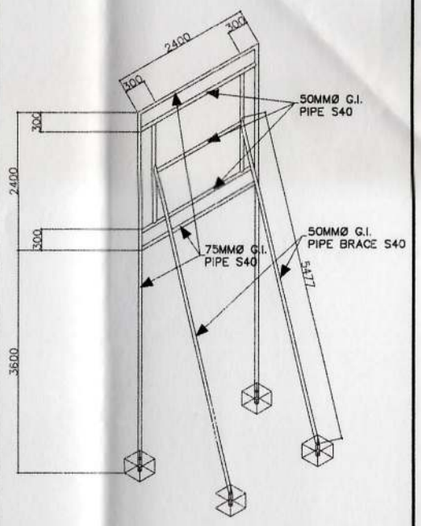


02.3 BILLBOARD DET.
SCALE 1: 100 METERS

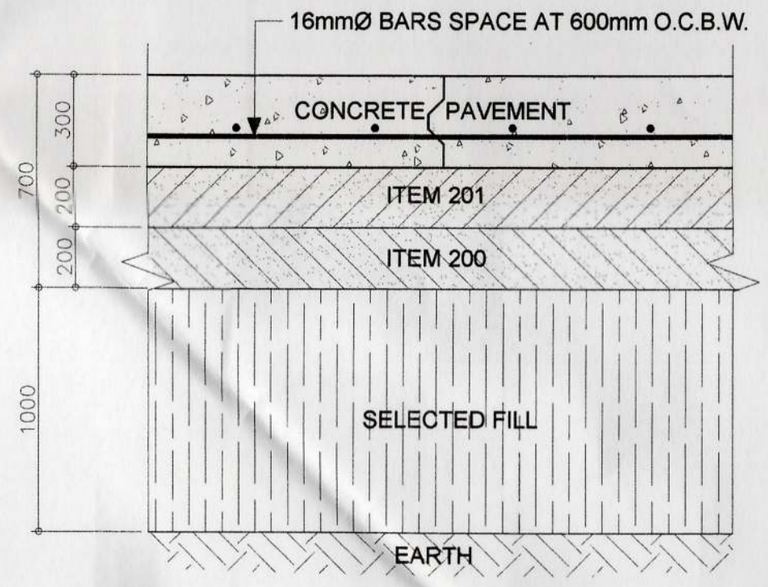


02.4 TYPICAL PCCP DETAIL
SCALE 1: 20 METERS

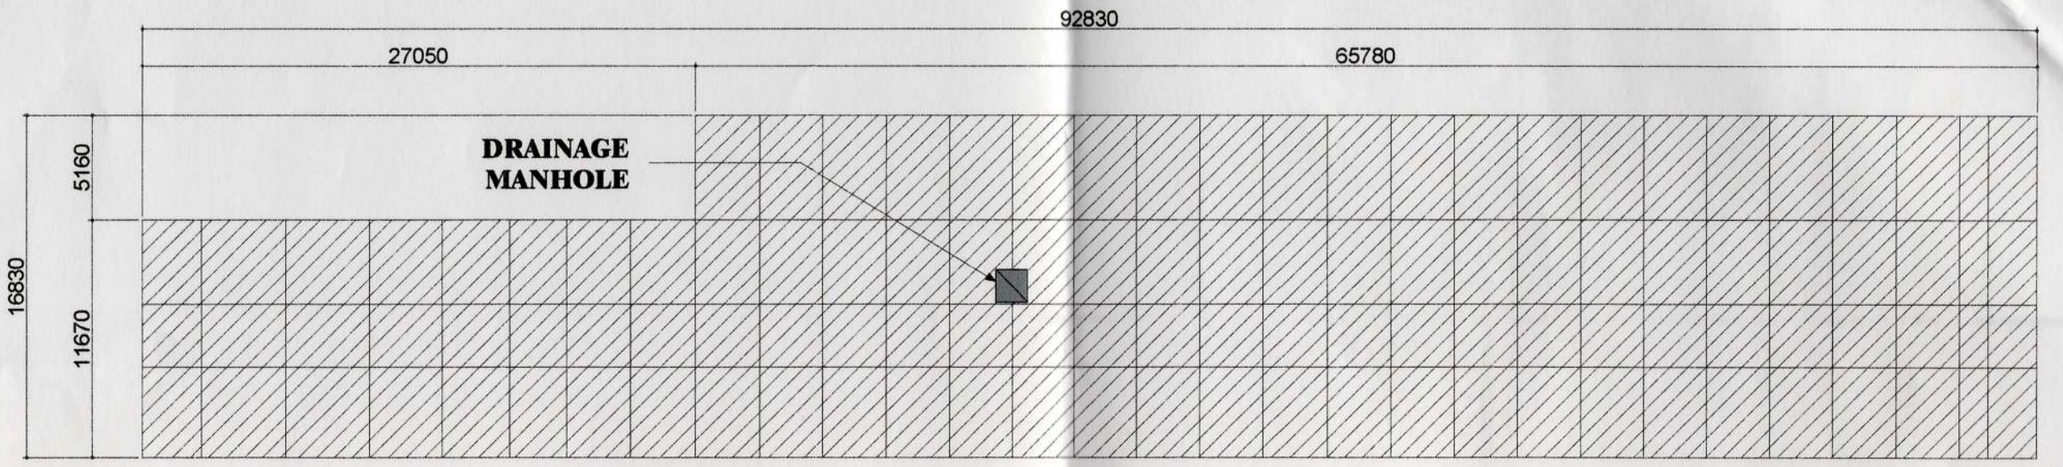



02.1 AREA 1 GENERAL PLAN
SCALE 1: 200 METERS

PHILIPPINE PORTS AUTHORITY
PORT MANAGEMENT OF DAVAO


| PREPARED BY: | CHECKED & RECOMMENDING APPROVAL BY: | APPROVED BY: | OWNER: | PROJECT TITLE: | REVISIONS | SHEET NO. | OF |
|---|---|---|---|---|---|---|---|
| LOY JOHANNE L. BEDICO<br>CONSTRUCTION FOREMAN | GARY LEE L. ANGHAG<br>ACTING ESD MANAGER | ANALEE G. AGUILA<br>ACTING PORT MANAGER | ANALEE G. AGUILA<br>ACTING PORT MANAGER | REPAIR OF SCATTERED DAMAGED PORTLAND CEMENT CONCRETE PAVEMENT (PCCP) AT SASA PORT, DAVAO CITY | DATE – – | 2 | 3 |
| | | | SHEET CONTENTS: | LOCATION: SASA PORT AREA, KM. 10. SASA, DAVAO CITY | ADDENDUM NO. – PROJECT – DATE – DRAWN – | CADD BY: GDOCTURA<br>DATE DRAWN: 10-17-17<br>DATE UPDATED: 11-18-17 | |

DRAWING AND SPECIFICATION DULY SIGNED, STAMPED OR SEALED AS INSTRUMENTS OF SERVICES ARE THE PROPERTY OF THE ARCHITECT, WHETHER THE OBJECTS FOR WHICH THEY ARE MADE IS EXECUTED OR NOT. IT SHALL BE UNLAWFUL FOR ANY PERSON WITHOUT THE WRITTEN CONSENT OF THE ARCHITECT OF THE SAID DOCUMENTS TO DUPLICATE OR TO MAKE COPIES OF THE SAID DOCUMENTS FOR USE IN REPETITION OF AND FOR PROJECTS OR BUILDINGS WHETHER PARTLY OR WHOLELY EXECUTED. R.A.545 SECTION 25(4).


CAD FILE: E:\00 - ESD General\2017\09 - September\01 - RM of scattered damaged PCCP\RM scattered pavement.dwg
PLOTTED DATE : Jan 16, 2018 - 11:59am

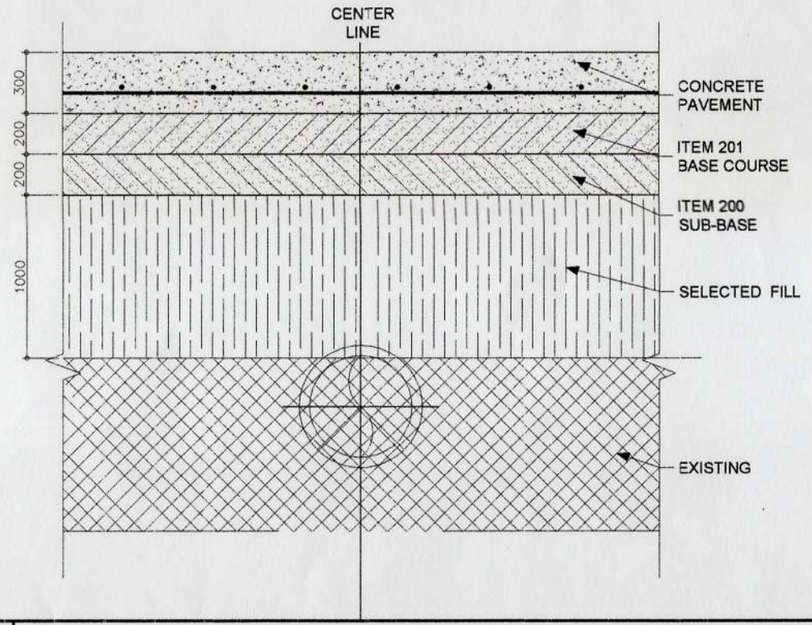



03.3 TYP. SECTION AT DRAINAGE PIPE LINE
SCALE 1: 30 METERS

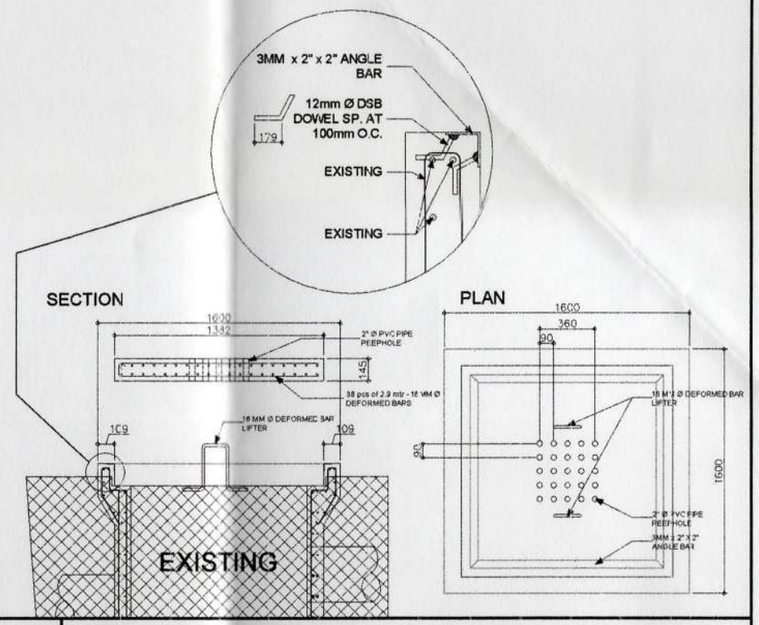


03.4 DET. MANHOLE COVER
SCALE 1: 40 METERS

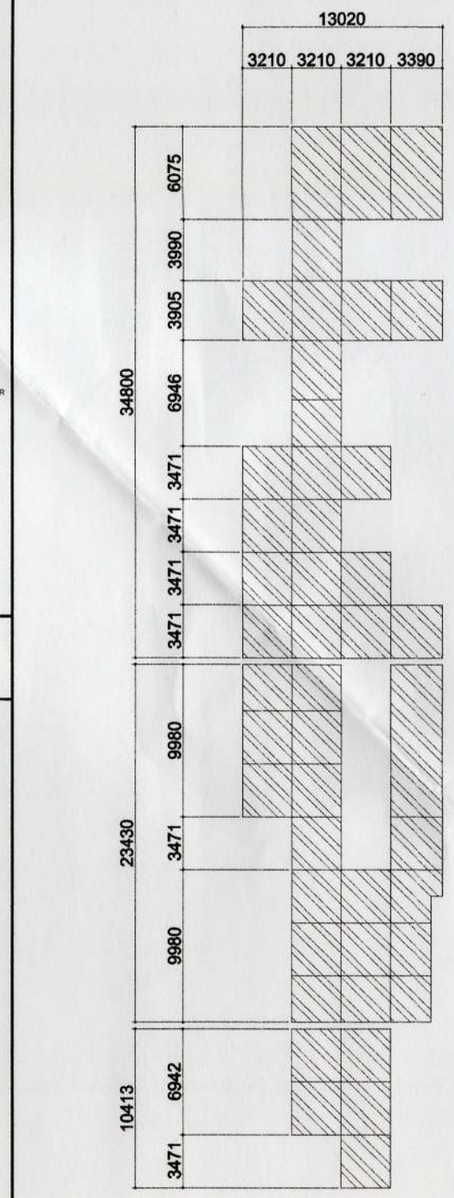

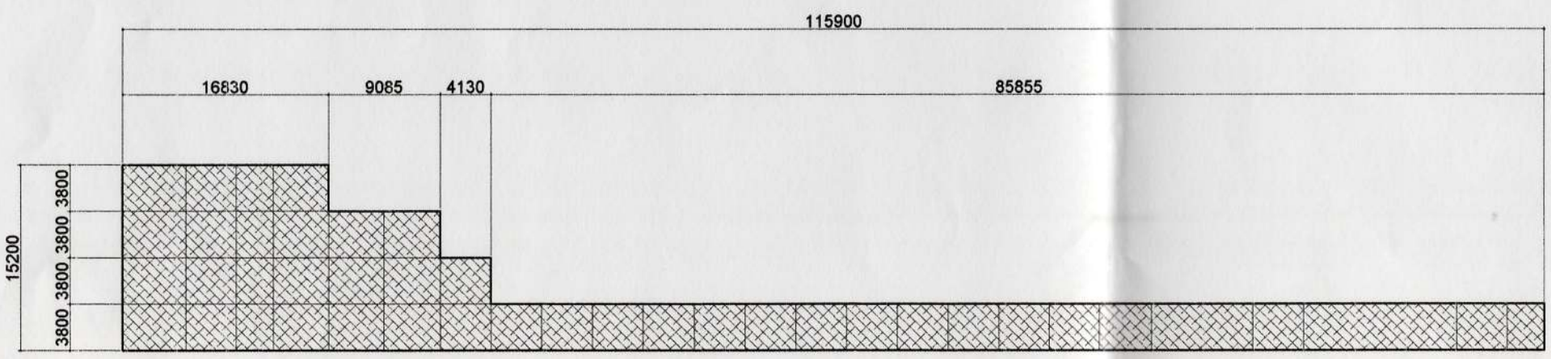
03.1 AREA 2 GENERAL PLAN
SCALE 1: 500 METERS

03.2 AREA 4 GEN.PLAN
SCALE 1: 400 METERS

PHILIPPINE PORTS AUTHORITY
PORT MANAGEMENT OF DAVAO

| PREPARED BY: | CHECKED & RECOMMENDING APPROVAL BY: | APPROVED BY: | OWNER: | PROJECT TITLE: | REVISIONS | SHEET NO. | OF |
|---|---|---|---|---|---|---|---|
| LOY JOHANNE L. BEDICO<br>CONSTRUCTION FOREMAN | GARY LEE L. ANGHAG<br>ACTING ESD MANAGER | ANALEE G. AGUILA<br>ACTING PORT MANAGER | ANALEE G. AGUILA<br>ACTING PORT MANAGER | REPAIR OF SCATTERED DAMAGED PORTLAND CEMENT CONCRETE PAVEMENT (PCCP) AT SASA PORT, DAVAO CITY | DATE – | 3 | 3 |
| | | | SHEET CONTENTS: | LOCATION: SASA PORT AREA, KM. 10. SASA, DAVAO CITY | ADDENDUM NO. – | | |
| | | | | | PROJECT – | CADD BY: QBOCTURA | |
| | | | | | DATE – | DATE DRAWN: 10-17-17 | |
| | | | | | DRAWN – | DATE UPDATED: 11-18-17 | |

DRAWING AND SPECIFICATION DULY SIGNED, STAMPED OR SEALED AS INSTRUMENTS OF SERVICES ARE THE PROPERTY OF THE ARCHITECT, WHETHER THE OBJECTS FOR WHICH THEY ARE MADE IS EXECUTED OR NOT. IT SHALL BE UNLAWFUL FOR ANY PERSON WITHOUT THE WRITTEN CONSENT OF THE ARCHITECT OF THE SAID DOCUMENTS TO DUPLICATE OR TO MAKE COPIES OF THE SAID DOCUMENTS FOR USE IN REPETITION OF AND FOR PROJECTS OR BUILDINGS WHETHER PARTLY OR WHOLELY EXECUTED. R.A.545 SECTION 25(4)

CAD FILE: E:\DO - ESD Gerard\ 2017\09 - September\01 - RM of scattered damaged PPCPRM scattered pavement.dwg
PLOTTED DATE : Jan 16, 2018 - 12:01 pm