



01.1 VICINITY MAP
SCALE 1: NTS METERS

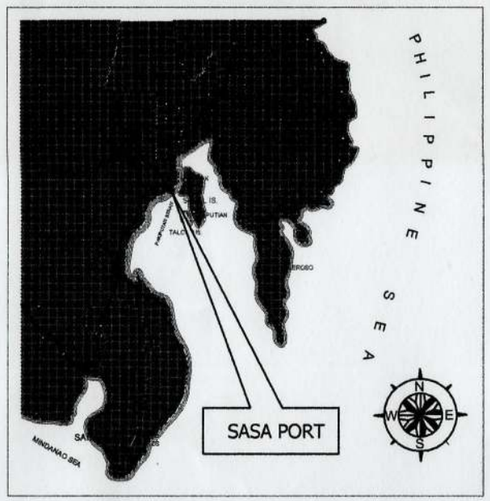

01.2 SITE DEVELOPMENT PLAN
SCALE 1: NTS METERS

SHT. NO.	DESCRIPTION
01	VICINITY MAP LOCATION MAP SHEET CONTENTS EXISTING LIGHT TOWER LOCATION PLAN
02	EXISTING FLATFORM PLAN OF TOWER A EXISTING FLATFORM ELEVATION OF TOWER A ACTUAL PICTURE OF TAPERED STEEL HIGH MAST TOWER (A) ACTUAL PICTURE OF FLATFORM (A)
03	EXISTING FLATFORM PLAN OF TOWER B ACTUAL PICTURE OF ANGLE LATTICE HIGH MAST TOWER (B) ACTUAL PICTURE OF FLATFORM (B)

01.3 SHEET CONTENTS
SCALE 1: NTS METERS

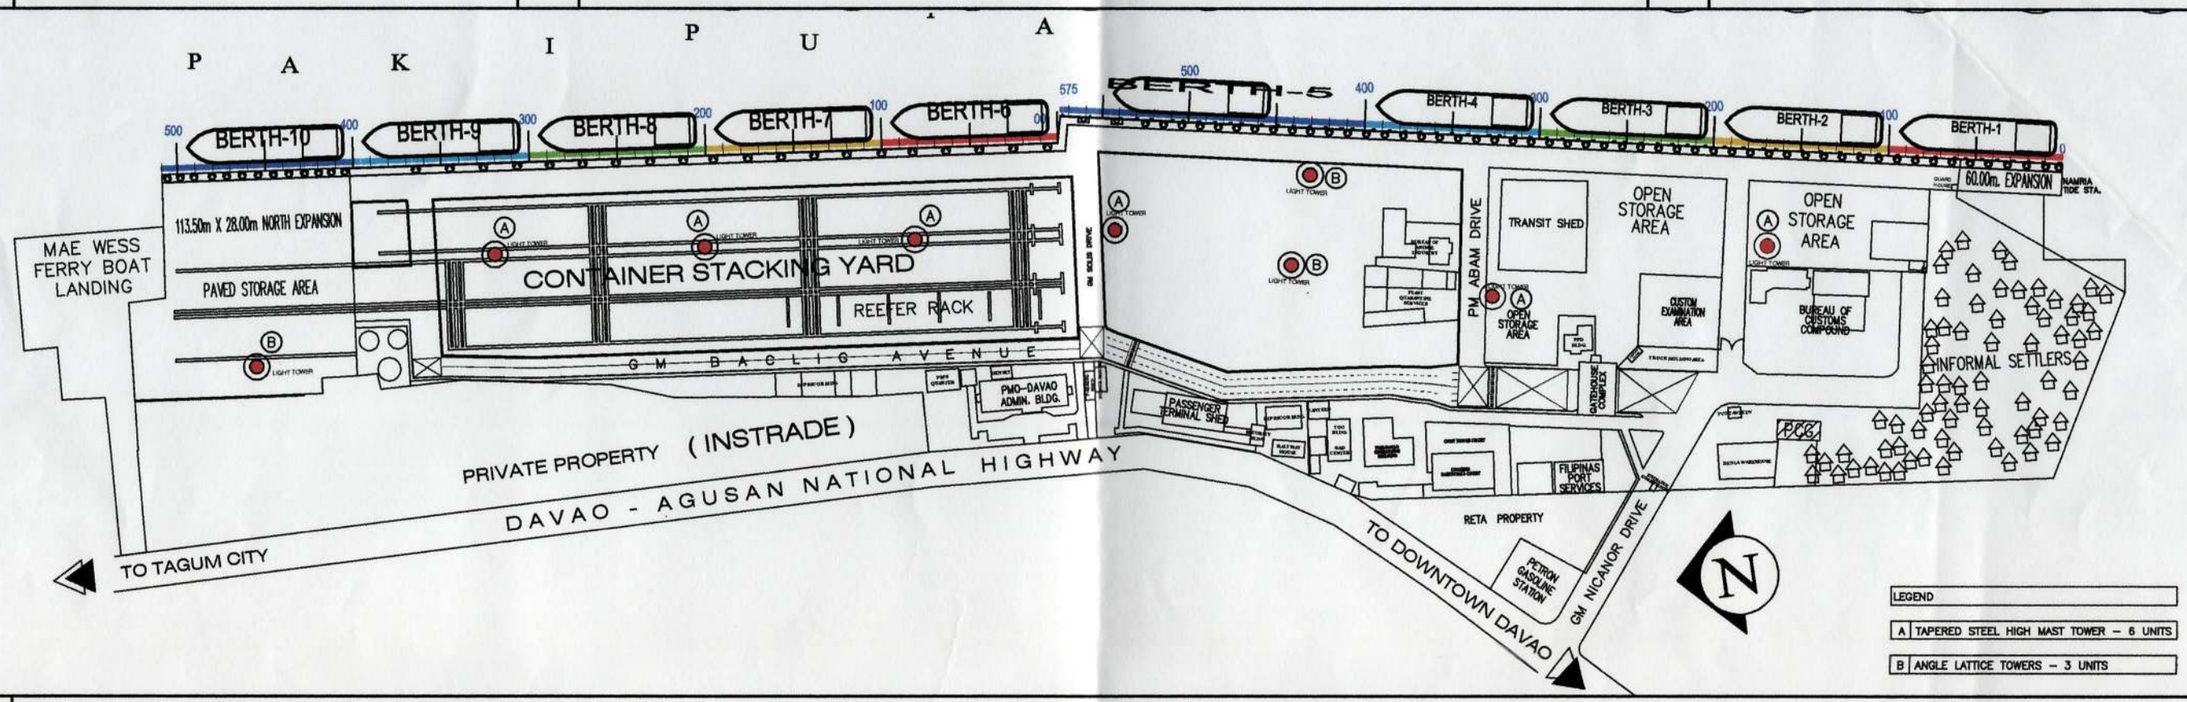

01.4 EXISTING LIGHT TOWER LOCATION PLAN
SCALE 1: 3500 METERS

PHILIPPINE PORTS AUTHORITY PMO DAVAO

PREPARED BY:	CHECKED AND REVIEWED BY:	RECOMMENDING APPROVAL BY:	APROVED BY:
VICTOR A. JASPE *ENGINEERING ASSISTANT–A*	LARA SIMONE L. ABA *SENIOR ENGINEER A*	GARY LEE L. ANGHAG *ACTING ESD MANAGER*	ANALEE G. AGUILA *ACTING PORT MANAGER*

OWNER:	ANALEE G. AGUILA *ACTING PORT MANAGER*
SHEET CONTENTS:	VICINITY MAP / LOCATION MAP / SHEET CONTENTS / EXISTING LIGHT TOWER LOCATION PLAN
PROJECT TITLE:	REPAIR/REPLACEMENT OF LIGHT TOWER HPS LAMP WITH LED LAMP
LOCATION:	SASA PORT DAVAO CITY


REVISIONS		
	DATE	REMARKS
ADDENDUM		
NO.	–	
PROJECT	–	
DATE	–	
DRAWN	–	

SHEET NO.	OF
01	03


CADD BY: VAJ
DATE DRAWN: 3/8/18
DATE UPDATED: MM/DD/YY

DRAWING AND SPECIFICATION DULY SIGNED, STAMPED OR SEALED AS INSTRUMENTS OF SERVICE ARE THE PROPERTY OF THE ARCHITECT, WHETHER THE OBJECTS FOR WHICH THEY ARE MADE IS EXECUTED OR NOT. IT SHALL BE UNLAWFUL FOR ANY PERSON WITHOUT THE WRITTEN CONSENT OF THE ARCHITECT OF THE SAID DOCUMENTS TO DUPLICATE OR TO MAKE COPIES OF THE SAID DOCUMENTS FOR USE IN REPETITION OF AND FOR PROJECTS OR BUILDINGS WHETHER PARTLY OR WHOLELY EXECUTED. R.A.545 SECTION 25(4).

C:\Drawing files\repair projects\01-repair of light tower davao.dwg

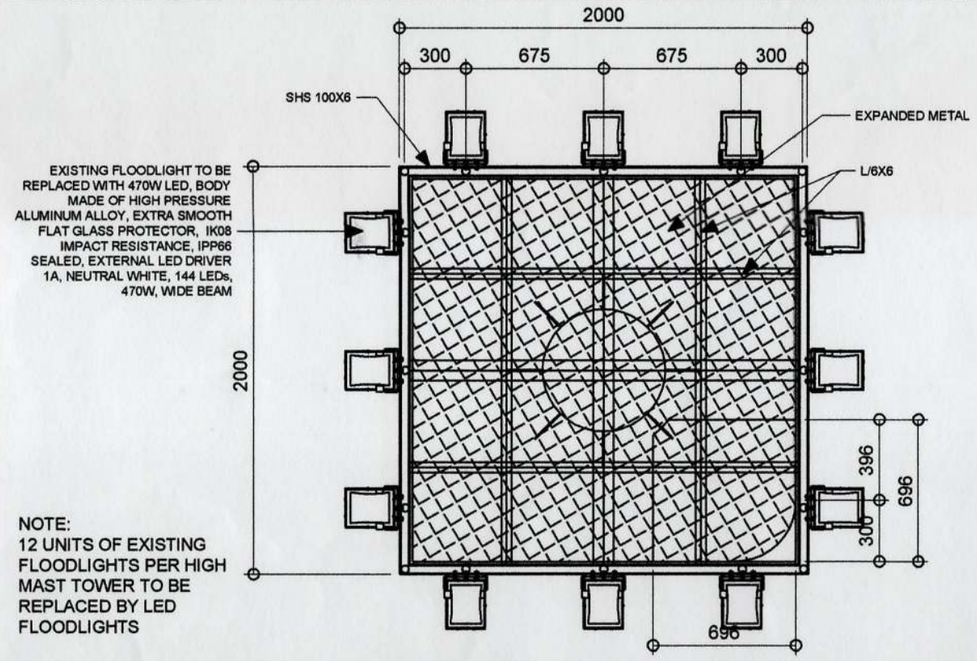


02.1 EXISTING FLATFORM PLAN OF TOWER A
SCALE 1:30 METERS

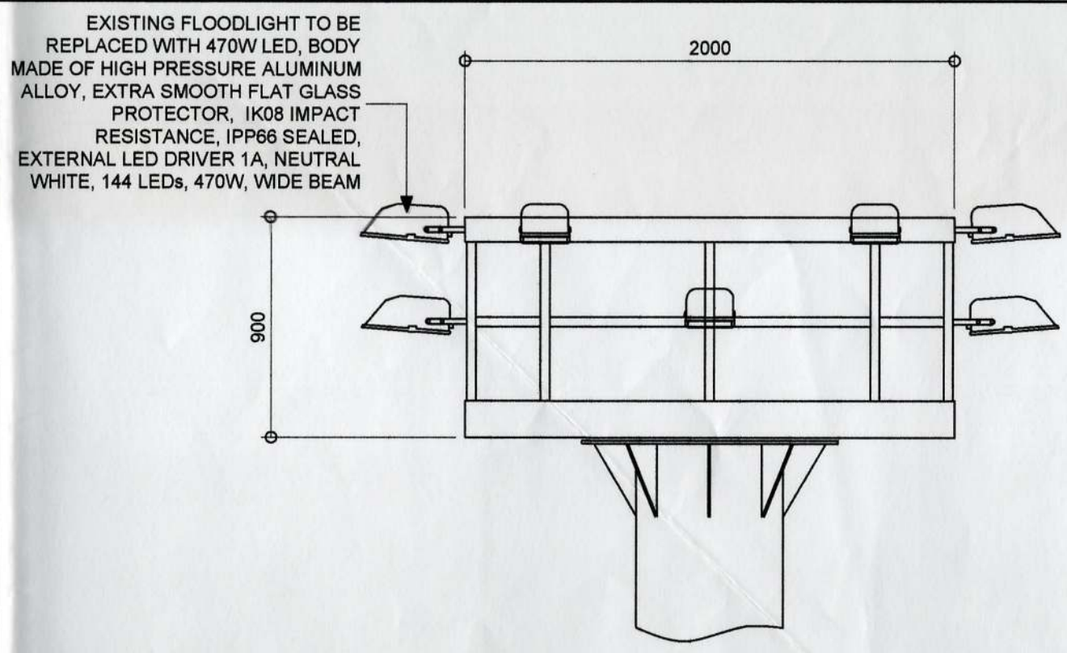

02.2 EXISTING FLATFORM ELEVATION OF TOWER A
SCALE 1:25 METERS



02.3 ACTUAL PICTURE OF TAPERED STEEL HIGH MAST TOWER (A)
SCALE 1:NTS METERS

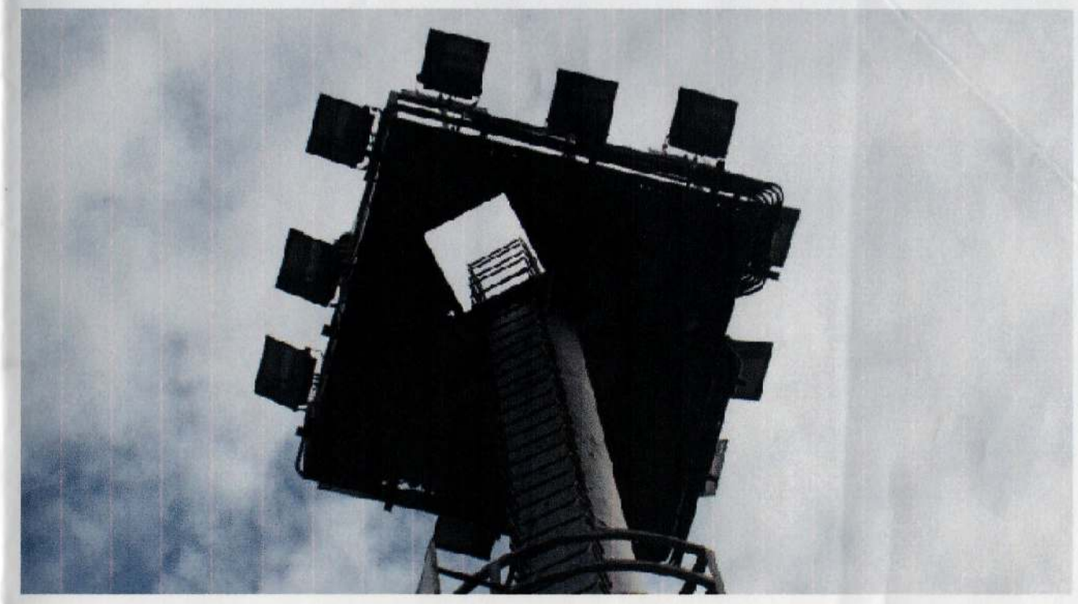

02.4 ACTUAL PICTURE OF FLATFORM (A)
SCALE 1:NTS METERS

PHILIPPINE PORTS AUTHORITY
PMO DAVAO

PREPARED BY:	CHECKED AND REVIEWED BY:	RECOMMENDING APPROVAL BY:	APROVED BY:
VICTOR A. JASPE *ENGINEERING ASSISTANT--A*	LARA SIMONE L. ABA *SENIOR ENGINEER A*	GARY LEE L. ANGHAG *ACTING ESD MANAGER*	ANALEE G. AGUILA *ACTING PORT MANAGER*

OWNER: ANALEE G. AGUILA, *ACTING PORT MANAGER*

PROJECT TITLE: REPAIR/REPLACEMENT OF LIGHT TOWER HPS LAMP WITH LED LAMP

LOCATION: SASA PORT, DAVAO CITY


SHEET CONTENTS:
EXISTING FLATFORM PLAN OF TOWER A
EXISTING FLATFORM ELEVATION OF TOWER A
ACTUAL PICTURE OF TAPERED STEEL HIGH MAST TOWER (A) ACTUAL PICTURE OF FLATFORM (A)

REVISIONS		
NO.	DATE	REMARKS
--		
PROJECT --		ADDENDUM
DATE --		CADD BY VAJ
DRAWN --		DATE DRAWN 3/8/18
		DATE UPDATED MM/DD/YY

SHEET NO. 02 OF 03


d:\drawing files\repair projects\01-repair of light tower davao.dwg

DRAWING AND SPECIFICATION DULY SIGNED, STAMPED OR SEALED AS INSTRUMENTS OF SERVICES ARE THE PROPERTY OF THE ARCHITECT, WHETHER THE OBJECTS FOR WHICH THEY ARE MADE IS EXECUTED OR NOT. IT SHALL BE UNLAWFUL FOR ANY PERSON WITHOUT THE WRITTEN CONSENT OF THE ARCHITECT OF THE SAID DOCUMENTS TO DUPLICATE OR TO MAKE COPIES OF THE SAID DOCUMENTS FOR USE IN REPETITION OF AND FOR PROJECTS OR BUILDINGS WHETHER PARTLY OR WHOLELY EXECUTED. R.A.545 SECTION 25(4).

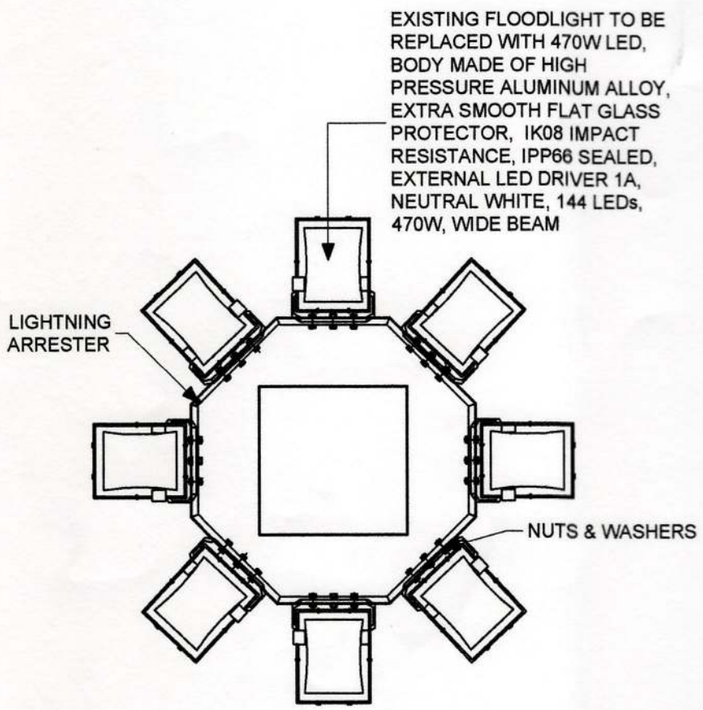

NOTE:
8 UNITS EXISTING FLOODLIGHTS PER HIGH MAST TOWER TO BE REPLACED BY LED FLOODLIGHTS

03.1 EXISTING FLATFORM PLAN OF TOWER B
SCALE 1: NTS METERS

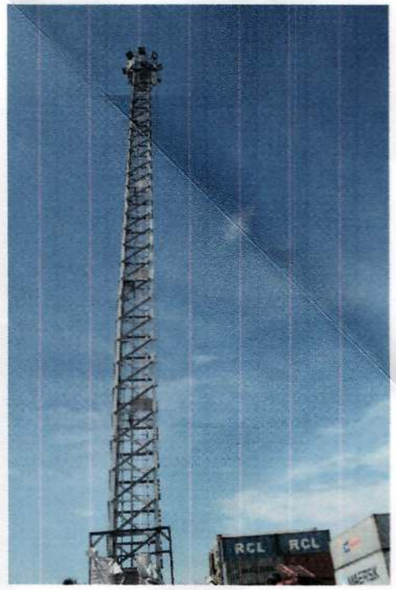

03.2 ACTUAL PICTURE OF ANGLE LATTICE HIGH MAST TOWER (B)
SCALE 1: NTS METERS



03.3 ACTUAL PICTURE OF FLATFORM (B)
SCALE 1: NTS METERS

PHILIPPINE PORTS AUTHORITY PMO DAVAO

PREPARED BY:	CHECKED AND REVIEWED BY:	RECOMMENDING APPROVAL BY:	APROVED BY:
VICTOR A. JASPE *ENGINEERING ASSISTANT–A*	LARA SIMONE L. ABA *SENIOR ENGINEER A*	GARY LEE L. ANGHAG *ACTING ESD MANAGER*	ANALEE G. AGUILA *ACTING PORT MANAGER*

OWNER: ANALEE G. AGUILA, *ACTING PORT MANAGER*

PROJECT TITLE: REPAIR/REPLACEMENT OF LIGHT TOWER HPS LAMP WITH LED LAMP

LOCATION: SASA PORT, DAVAO CITY

SHEET CONTENTS: EXISTING FLATFORM PLAN OF TOWER B; ACTUAL PICTURE OF ANGLE LATTICE HIGH MAST TOWER (B); ACTUAL PICTURE OF FLATFORM (B)

REVISIONS		
NO.	DATE	REMARKS
ADDENDUM		
NO.	–	
PROJECT	–	
DATE	–	
DRAWN	–	

SHEET NO. 03 OF 03

CADD BY: VAJ
DATE DRAWN: 3/8/18
DATE UPDATED: MM/DD/YY

d:\drawing files\repair projects\01-repair of light tower davao.dwg

DRAWING AND SPECIFICATION DULY SIGNED, STAMPED OR SEALED AS INSTRUMENTS OF SERVICES ARE THE PROPERTY OF THE ARCHITECT, WHETHER THE OBJECTS FOR WHICH THEY ARE MADE IS EXECUTED OR NOT. IT SHALL BE UNLAWFUL FOR ANY PERSON WITHOUT THE WRITTEN CONSENT OF THE ARCHITECT OF THE SAID DOCUMENTS TO DUPLICATE OR TO MAKE COPIES OF THE SAID DOCUMENTS FOR USE IN REPETITION OF AND FOR PROJECTS OR BUILDINGS WHETHER PARTLY OR WHOLELY EXECUTED. R.A.545 SECTION 25(4).