

THIS SITE




SHT	CONTENTS
1	LOCATION PLAN VICINITY MAP TABLE OF CONTENTS SITE DEVELOPMENT PLAN
2	AREA 1 GENERAL PLAN AREA 3 GENERAL PLAN BILLBOARD DETAIL TYPICAL PCCP DETAIL
3	AREA 2 GENERAL PLAN AREA 4 GENERAL PLAN TYP. SECTION AT DRAINAGE PIPE LINE DETAIL OF MANHOLE COVER

01.1 LOCATION PLAN
SCALE 1: NTS METERS

01.2 VICINITY MAP
SCALE 1: NTS METERS

01.3 TABLE OF CONTENT
SCALE 1: NTS METERS

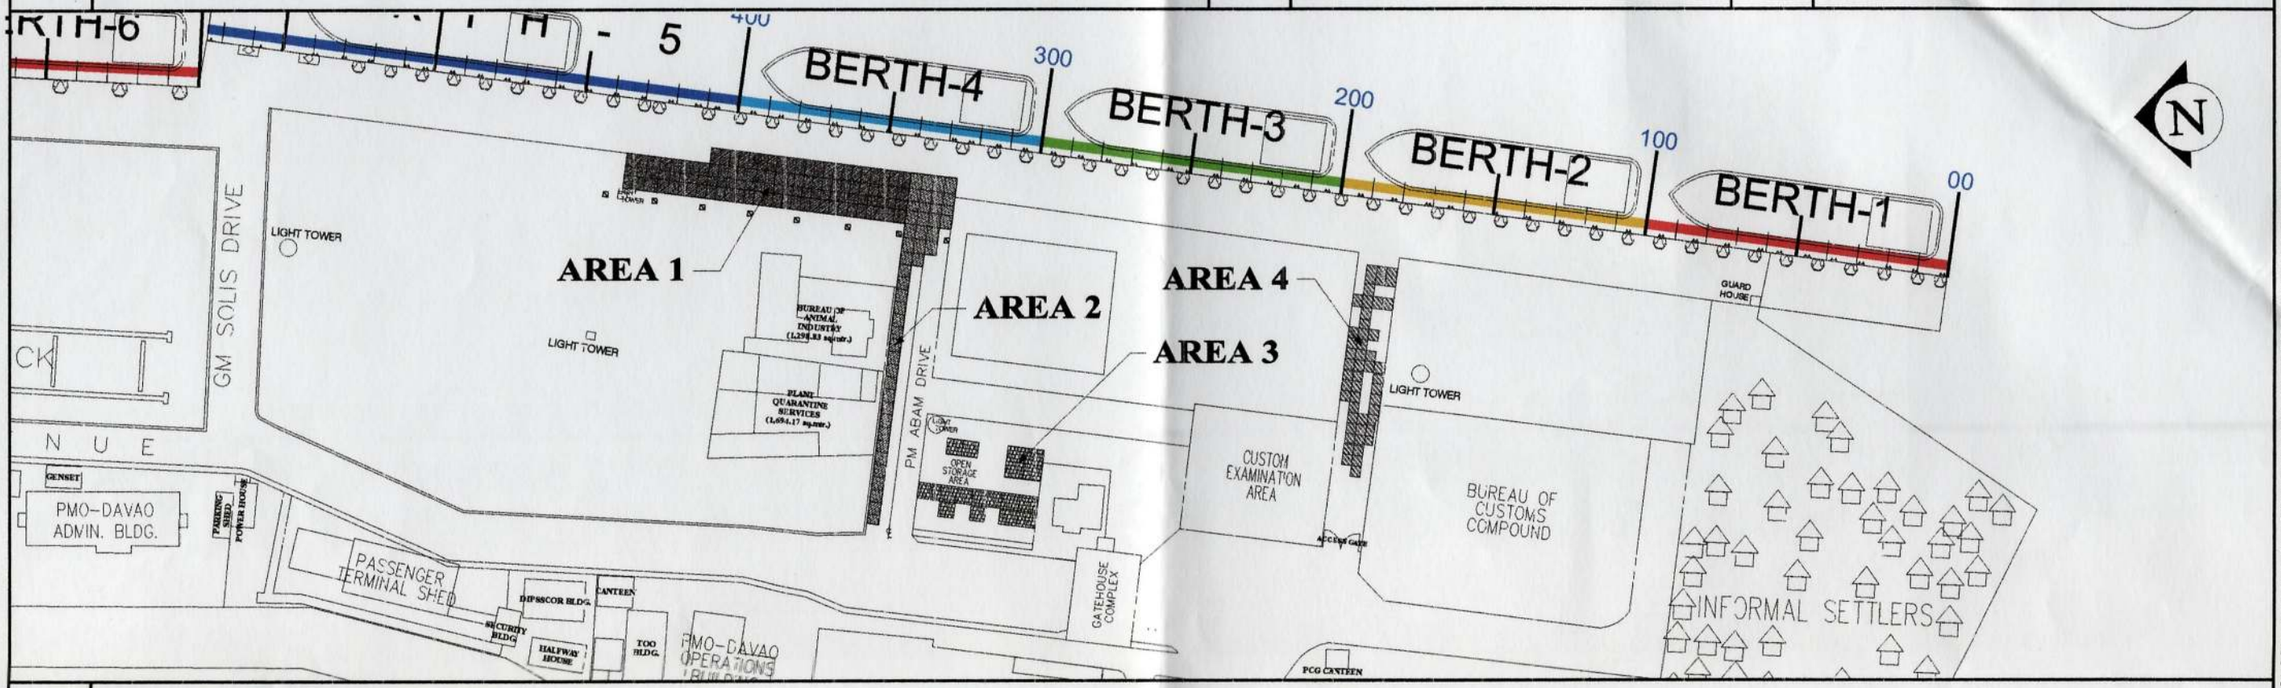

01.4 SITE DEVELOPMENT PLAN
SCALE 1: 2000 METERS

PHILIPPINE PORTS AUTHORITY
PORT MANAGEMENT OF DAVAO

PREPARED BY:	CHECKED & RECOMMENDING APPROVAL BY:	APPROVED BY:
LOY JOHANNE L. BEDICO CONSTRUCTION FOREMAN	GARY LEE L. ANGHAG ACTING ESD MANAGER	ANALEE G. AGUILA ACTING PORT MANAGER

OWNER:	PROJECT TITLE:
ANALEE G. AGUILA ACTING PORT MANAGER	REPAIR OF SCATTERED DAMAGED PORTLAND CEMENT CONCRETE PAVEMENT (PCCP) AT SASA PORT, DAVAO CITY
SHEET CONTENTS:	LOCATION: SASA PORT AREA, KM. 10. SASA, DAVAO CITY


REVISIONS		
	DATE	
–	–	
ADDENDUM		
NO.	–	
PROJECT	–	
DATE	–	
DRAWN	–	

SHEET NO. 1 OF 3


CADD BY: GDOCTURA
DATE DRAWN: 10-17-17
DATE UPDATED: 11-18-17

CAD FILE: ENOD - ESD Gerard\ 2017\09 - September\01 - RM of scattered damaged PPCPARM scattered pavement.dwg
PLOTTED DATE: Jan 16, 2018 - 11:55am


DRAWING AND SPECIFICATION DULY SIGNED, STAMPED OR SEALED AS INSTRUMENTS OF SERVICES ARE THE PROPERTY OF THE ARCHITECT, WHETHER THE OBJECTS FOR WHICH THEY ARE MADE IS EXECUTED OR NOT. IT SHALL BE UNLAWFUL FOR ANY PERSON WITHOUT THE WRITTEN CONSENT OF THE ARCHITECT OF THE SAID DOCUMENTS TO DUPLICATE OR TO MAKE COPIES OF THE SAID DOCUMENTS FOR USE IN REPETITION OF AND FOR PROJECTS OR BUILDINGS WHETHER PARTLY OR WHOLELY EXECUTED. R.A.545 SECTION 25(4).

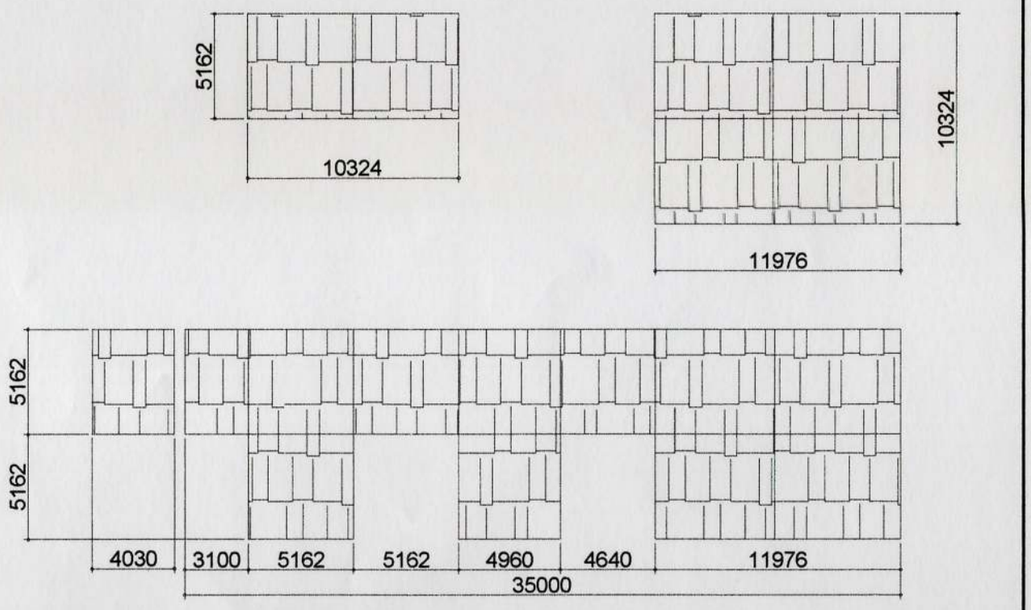


02.2 AREA 3 GENERAL PLAN
SCALE 1: 300 METERS

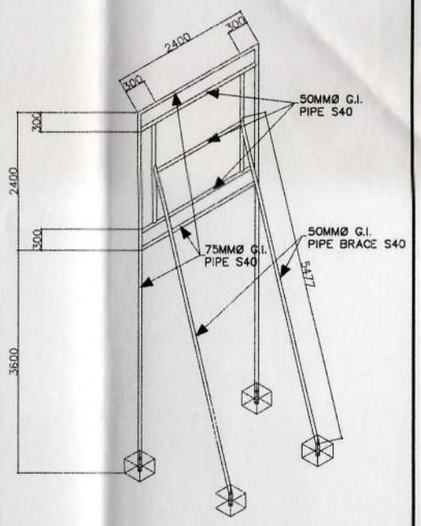

02.3 BILLBOARD DET.
SCALE 1: 100 METERS

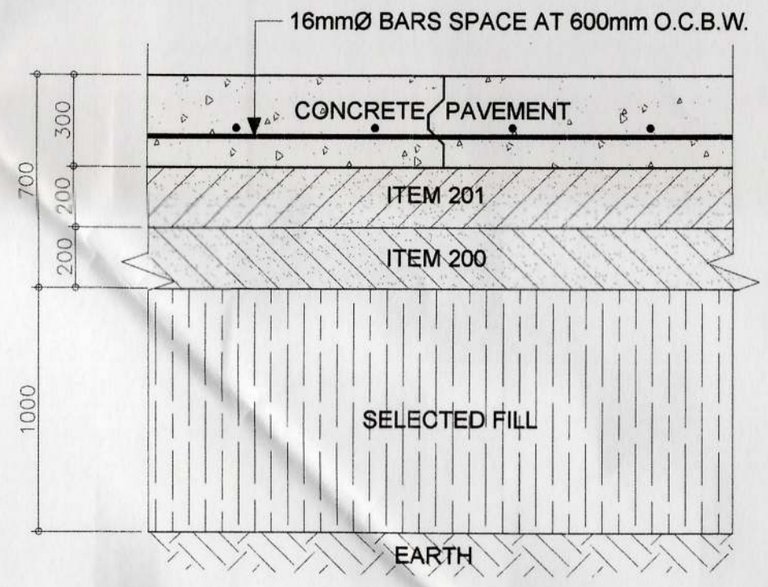

02.4 TYPICAL PCCP DETAIL
SCALE 1: 20 METERS

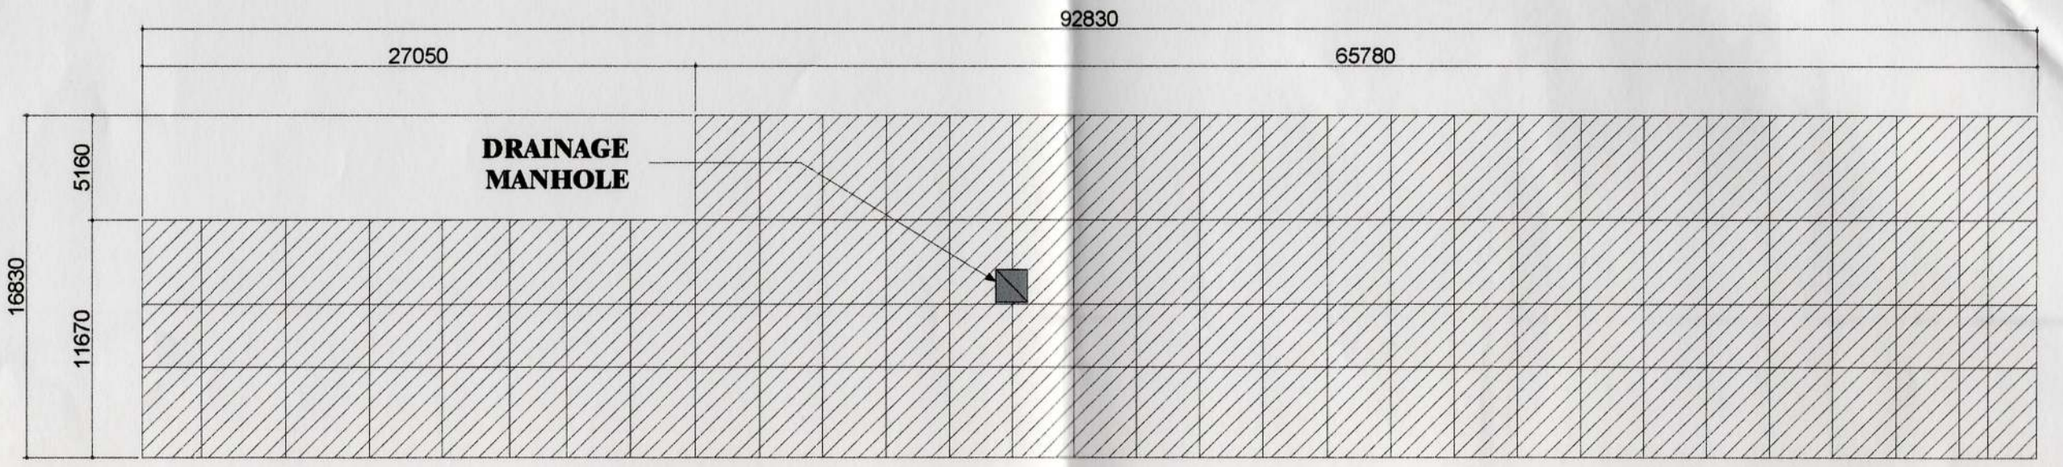


02.1 AREA 1 GENERAL PLAN
SCALE 1: 200 METERS

PHILIPPINE PORTS AUTHORITY
PORT MANAGEMENT OF DAVAO


PREPARED BY:	CHECKED & RECOMMENDING APPROVAL BY:	APPROVED BY:	OWNER:	PROJECT TITLE:	REVISIONS	SHEET NO.	OF
LOY JOHANNE L. BEDICO CONSTRUCTION FOREMAN	GARY LEE L. ANGHAG ACTING ESD MANAGER	ANALEE G. AGUILA ACTING PORT MANAGER	ANALEE G. AGUILA ACTING PORT MANAGER	REPAIR OF SCATTERED DAMAGED PORTLAND CEMENT CONCRETE PAVEMENT (PCCP) AT SASA PORT, DAVAO CITY	DATE – –	2	3
			SHEET CONTENTS:	LOCATION: SASA PORT AREA, KM. 10. SASA, DAVAO CITY	ADDENDUM NO. – PROJECT – DATE – DRAWN –	CADD BY: GDOCTURA DATE DRAWN: 10-17-17 DATE UPDATED: 11-18-17	

DRAWING AND SPECIFICATION DULY SIGNED, STAMPED OR SEALED AS INSTRUMENTS OF SERVICES ARE THE PROPERTY OF THE ARCHITECT, WHETHER THE OBJECTS FOR WHICH THEY ARE MADE IS EXECUTED OR NOT. IT SHALL BE UNLAWFUL FOR ANY PERSON WITHOUT THE WRITTEN CONSENT OF THE ARCHITECT OF THE SAID DOCUMENTS TO DUPLICATE OR TO MAKE COPIES OF THE SAID DOCUMENTS FOR USE IN REPETITION OF AND FOR PROJECTS OR BUILDINGS WHETHER PARTLY OR WHOLELY EXECUTED. R.A.545 SECTION 25(4).


CAD FILE: E:\00 - ESD General\2017\09 - September\01 - RM of scattered damaged PCCP\RM scattered pavement.dwg
PLOTTED DATE : Jan 16, 2018 - 11:59am

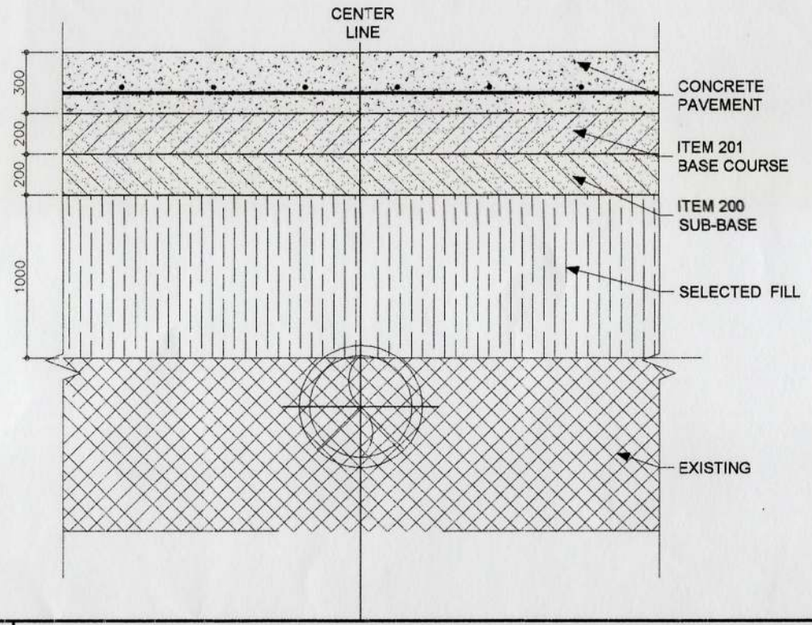


03.3 TYP. SECTION AT DRAINAGE PIPE LINE
SCALE 1: 30 METERS

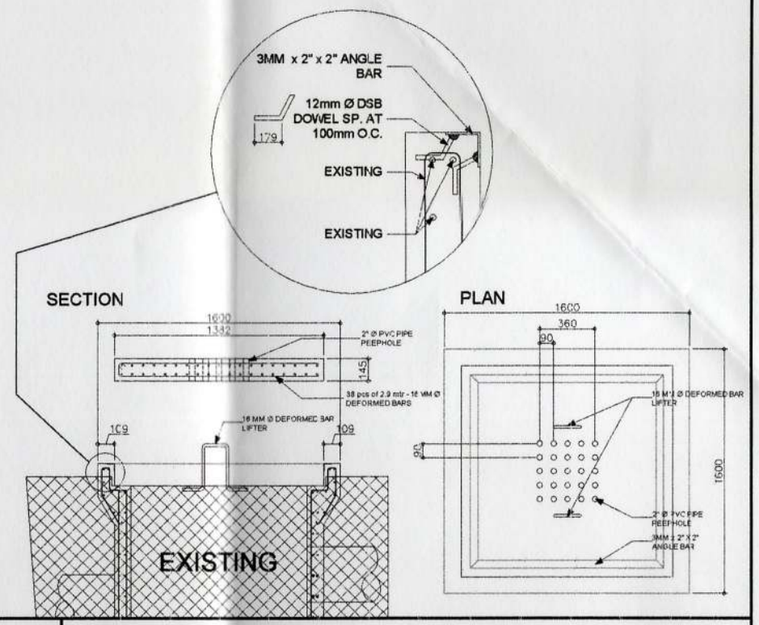

03.4 DET. MANHOLE COVER
SCALE 1: 40 METERS

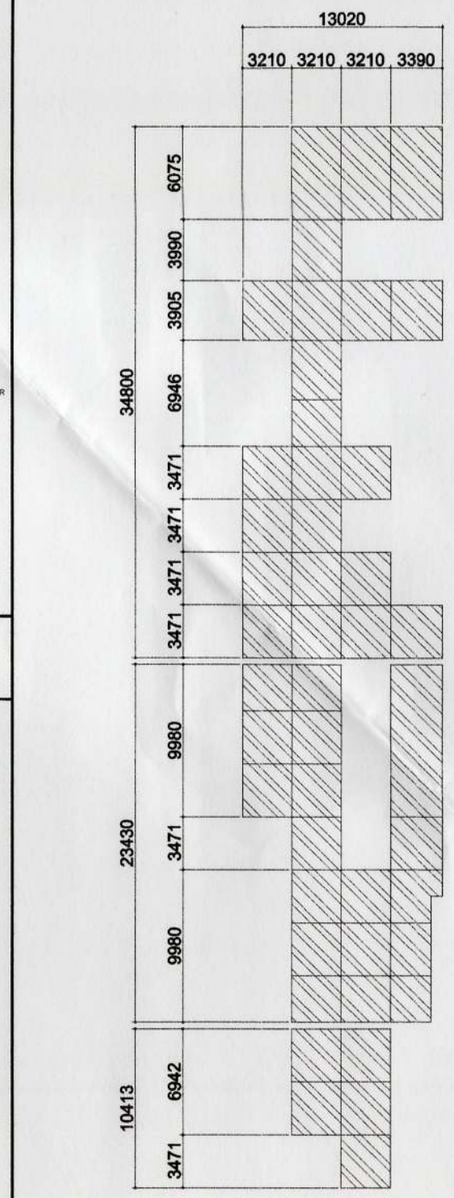

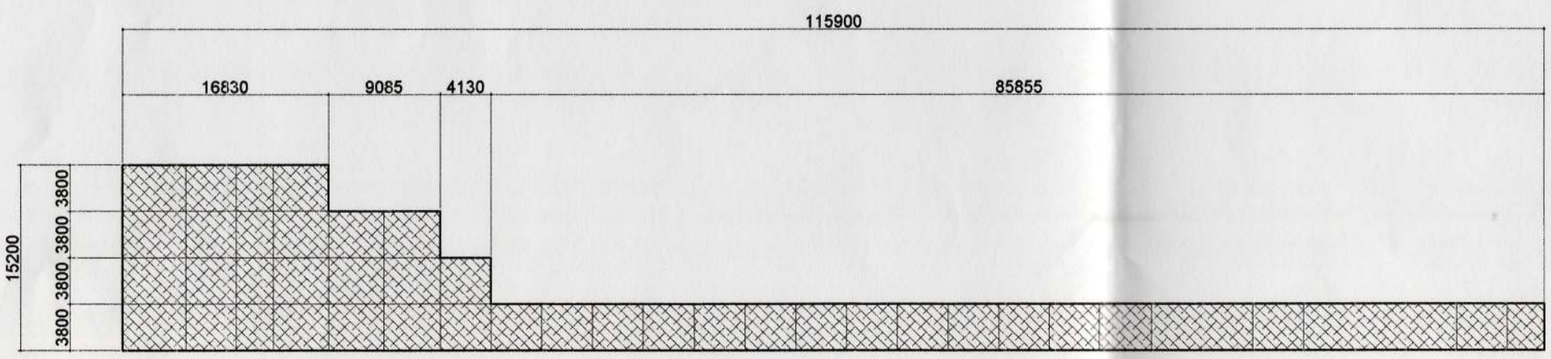

03.1 AREA 2 GENERAL PLAN
SCALE 1: 500 METERS

03.2 AREA 4 GEN.PLAN
SCALE 1: 400 METERS

PHILIPPINE PORTS AUTHORITY
PORT MANAGEMENT OF DAVAO

PREPARED BY:	CHECKED & RECOMMENDING APPROVAL BY:	APPROVED BY:	OWNER:	PROJECT TITLE:	REVISIONS	SHEET NO.	OF
LOY JOHANNE L. BEDICO CONSTRUCTION FOREMAN	GARY LEE L. ANGHAG ACTING ESD MANAGER	ANALEE G. AGUILA ACTING PORT MANAGER	ANALEE G. AGUILA ACTING PORT MANAGER	REPAIR OF SCATTERED DAMAGED PORTLAND CEMENT CONCRETE PAVEMENT (PCCP) AT SASA PORT, DAVAO CITY	DATE –	3	3
			SHEET CONTENTS:	LOCATION: SASA PORT AREA, KM. 10. SASA, DAVAO CITY	ADDENDUM NO. –		
					PROJECT –	CADD BY: QBOCTURA	
					DATE –	DATE DRAWN: 10-17-17	
					DRAWN –	DATE UPDATED: 11-18-17	

DRAWING AND SPECIFICATION DULY SIGNED, STAMPED OR SEALED AS INSTRUMENTS OF SERVICES ARE THE PROPERTY OF THE ARCHITECT, WHETHER THE OBJECTS FOR WHICH THEY ARE MADE IS EXECUTED OR NOT. IT SHALL BE UNLAWFUL FOR ANY PERSON WITHOUT THE WRITTEN CONSENT OF THE ARCHITECT OF THE SAID DOCUMENTS TO DUPLICATE OR TO MAKE COPIES OF THE SAID DOCUMENTS FOR USE IN REPETITION OF AND FOR PROJECTS OR BUILDINGS WHETHER PARTLY OR WHOLELY EXECUTED. R.A.545 SECTION 25(4)

CAD FILE: E:\DO - ESD Gerard\ 2017\09 - September\01 - RM of scattered damaged PPCPRM scattered pavement.dwg
PLOTTED DATE : Jan 16, 2018 - 12:01 pm