


01.1 LOCATION PLAN
SCALE 1: NTS METERS



01.2 VICINITY MAP
SCALE 1: NTS METERS

SHT	CONTENTS
1	LOCATION PLAN VICINITY MAP TABLE OF CONTENTS SITE DEVELOPMENT PLAN
2	AREA 1 GENERAL PLAN AREA 2 GENERAL PLAN TYPICAL SECTION OF PCCP BILLBOARD DETAIL
3	AREA 3 GENERAL PLAN AREA 4 GENERAL PLAN TYPICAL SECTION OF DRAINAGE LINE DETAIL OF DRAINAGE MANHOLE

01.3 TABLE OF CONTENT
SCALE 1: NTS METERS

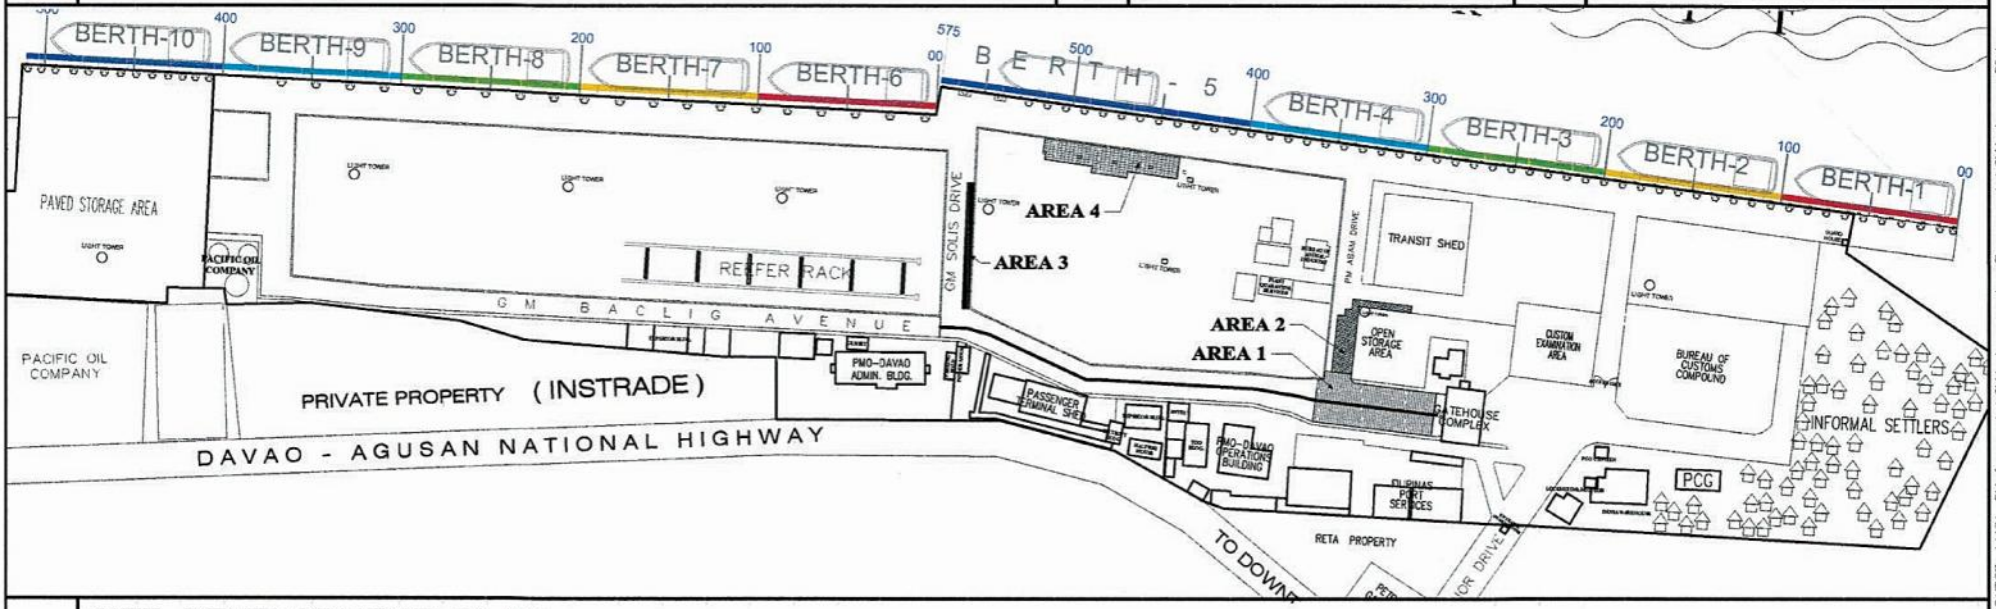

01.4 SITE DEVELOPMENT PLAN
SCALE 1: 3000 METERS

PHILIPPINE PORTS AUTHORITY

PREPARED BY:
LOY JOHANNE L. BEDICO
CONSTRUCTION FOREMAN

CHECKED & RECOMMENDING APPROVAL BY:
GARY LEE L. ANGHAG
ACTING ESO MANAGER

APPROVED BY:
ANALEE G. AGUILA
ACTING PORT MANAGER

OWNER:
ANALEE G. AGUILA
ACTING PORT MANAGER

SHEET CONTENTS:

PROJECT TITLE:
REPAIR AND MAINTENANCE OF PORTLAND CEMENT CONCRETE PAVEMENT (PCCP) ALONG GM BACLIG AVENUE FROM GATE COMPLEX UP TO GM SOLIS DRIVE PHASE 2 AND OTHER SCATTERED DAMAGE PCCP, SASA PORT, DAVAO CITY

LOCATION:
SASA PORT AREA, KM. 10.
SASA, DAVAO CITY


REVISIONS	DATE
-	-
ADDENDUM	
NO.	-
PROJECT	-
DATE	-
DRAWN	-

SHEET NO. 1 OF 3


CADD BY: GDOCTURA
DATE DRAWN: 08-03-17
DATE UPDATED: 08-24-17

CAD FILE: E:\ESD - ESD Gerard\ 2017\07 - July\01 - RM of pavement at GM baclig avenue phase 2\rm pavement at GM baclig avenue P2.dwg
PLOTTED DATE : Aug 24, 2017 - 9:26pm


DRAWING AND SPECIFICATION DULY SIGNED, STAMPED OR SEALED AS INSTRUMENTS OF SERVICES ARE THE PROPERTY OF THE ARCHITECT, WHETHER THE OBJECTS FOR WHICH THEY ARE MADE IS EXECUTED OR NOT. IT SHALL BE UNLAWFUL FOR ANY PERSON WITHOUT THE WRITTEN CONSENT OF THE ARCHITECT OF THE SAID DOCUMENTS TO DUPLICATE OR TO MAKE COPIES OF THE SAID DOCUMENTS FOR USE IN REPETITION OF AND FOR PROJECTS OR BUILDINGS WHETHER PARTLY OR WHOLLY EXECUTED. R.A.545 SECTION 23(4).

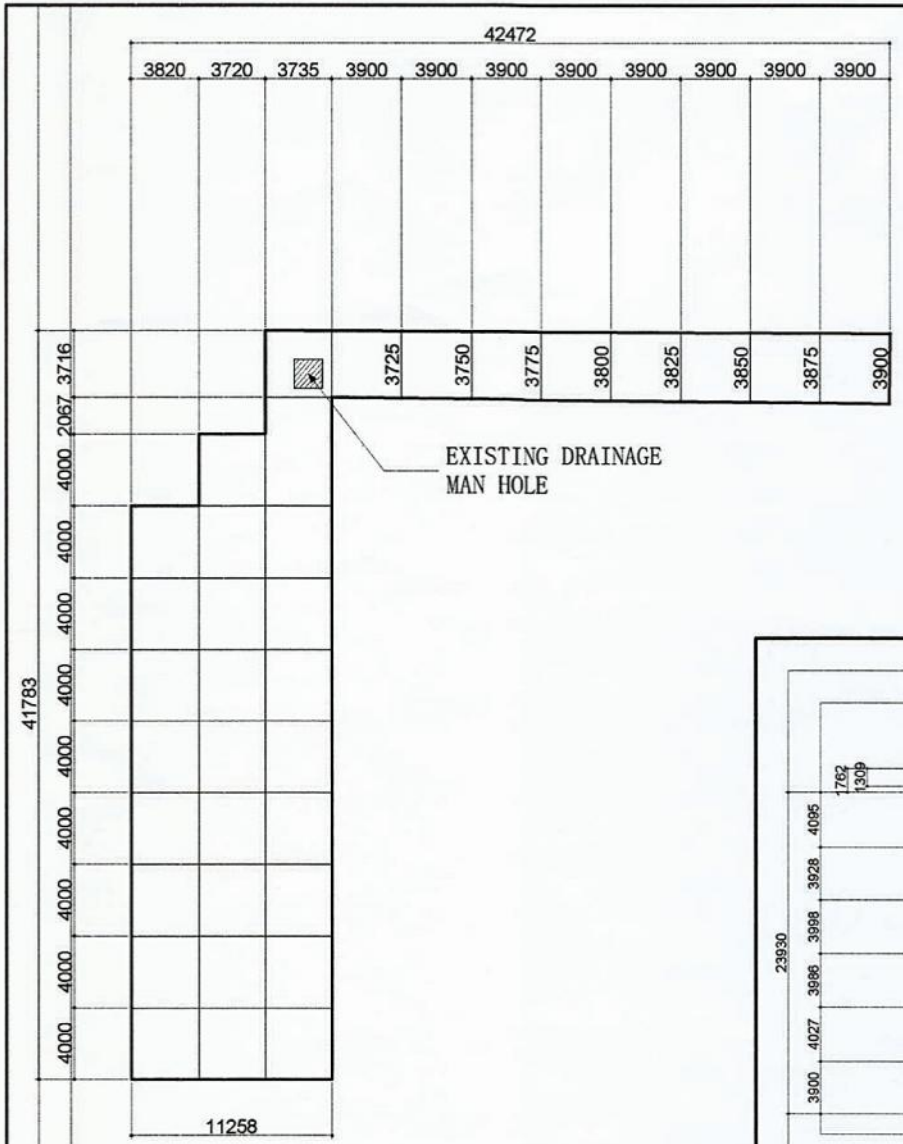


02.1 **AREA 2 GENERAL PLAN**
SCALE 1: 300 METERS

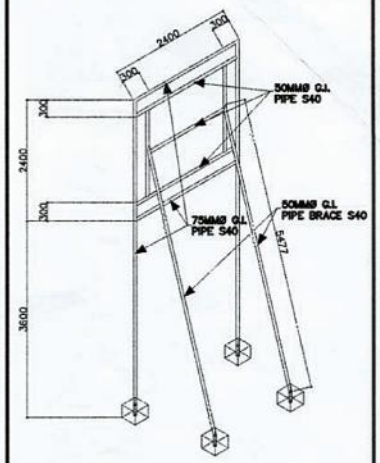

02.3 **BILLBOARD DET.**
SCALE 1: 100 METERS

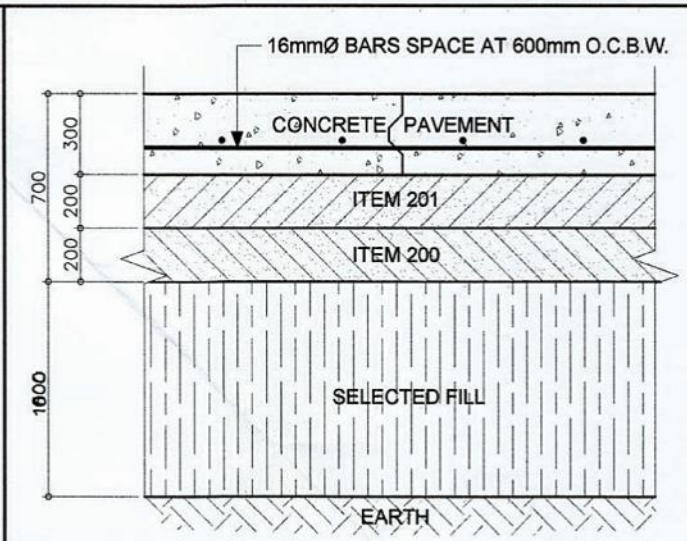

02.4 **TYPICAL PCCP DETAIL**
SCALE 1: 20 METERS

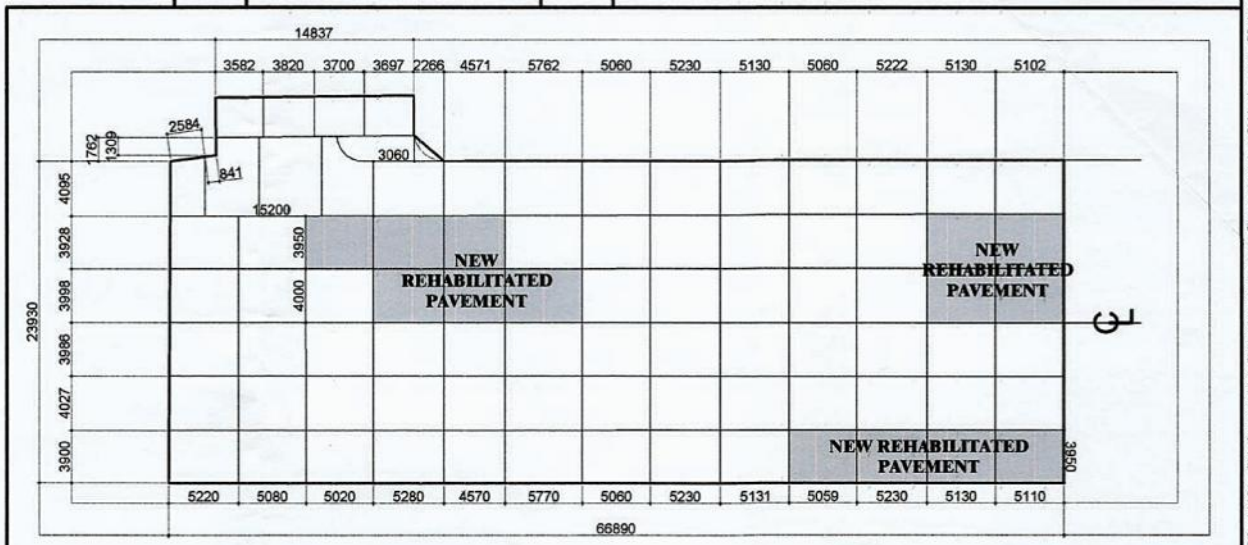

02.2 **AREA 1 GENERAL PLAN**
SCALE 1: 200 METERS

PHILIPPINE PORTS AUTHORITY

PREPARED BY:
LOY JOHANNE L. BEDICO
CONTRUCTION FOREMAN

CHECKED & RECOMMENDING APPROVAL BY:
GARY LEE L. ANGHAG
ACTING ESD MANAGER

APPROVED BY:
ANALEE G. AGUILA
ACTING PORT MANAGER

OWNER:
ANALEE G. AGUILA
ACTING PORT MANAGER

SHEET CONTENTS:

PROJECT TITLE:
REPAIR AND MAINTENANCE OF PORTLAND CEMENT CONCRETE PAVEMENT (PCCP) ALONG GM BACLIG AVENUE FROM GATE COMPLEX UP TO GM SOLIS DRIVE PHASE 2 AND OTHER SCATTERED DAMAGE PCCP, SASA PORT, DAVAO CITY

LOCATION:
SASA PORT AREA, KM. 10.
SASA, DAVAO CITY


REVISIONS
DATE
NO. -
PROJECT -
DATE -
DRAWN -
ADDENDUM

SHEET NO. 2 OF 3

CADD BY: GDOCTURA
DATE DRAWN: 08-03-17
DATE UPDATED: 08-24-17


CAD FILE: ENDO - ESD General_2017\07 - July\01 - RM of pavement at GM baclig avenue phase 2\rm pavement at GM baclig avenue T2.dwg
PLOTTED DATE: Aug 24, 2017 - 9:24pm

DRAWING AND SPECIFICATION DULY SIGNED, STAMPED OR SEALED AS INSTRUMENTS OF SERVICES ARE THE PROPERTY OF THE ARCHITECT, WHETHER THE OBJECTS FOR WHICH THEY ARE MADE IS EXECUTED OR NOT. IT SHALL BE UNLAWFUL FOR ANY PERSON WITHOUT THE WRITTEN CONSENT OF THE ARCHITECT OF THE SAID DOCUMENTS TO DUPLICATE OR TO MAKE COPIES OF THE SAID DOCUMENTS FOR USE IN REPETITION OF AND FOR PROJECTS OR BUILDINGS WHETHER PARTLY OR WHOLELY EXECUTED. R.A.545 SECTION 25(4).

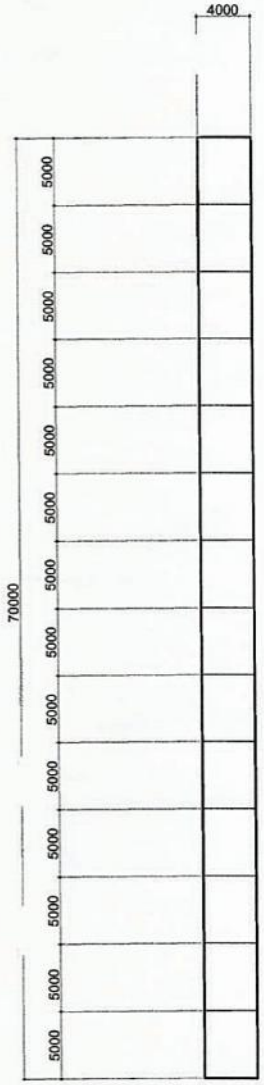


03.1 AREA 3 GEN.PLAN

SCALE 1: 300 METERS

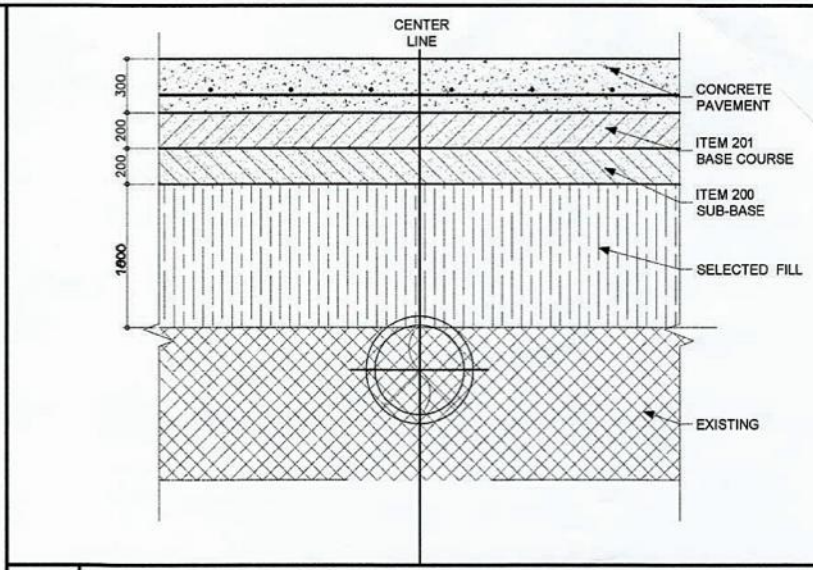


03.3 TYPICAL SECTION AT DRAINAGE PIPE LINE

SCALE 1: 30 METERS

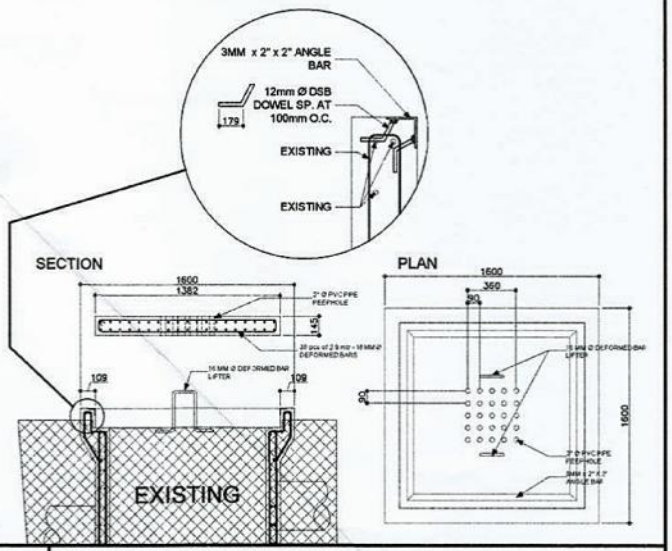

03.4 DET. MANHOLE COVER

SCALE 1: 40 METERS

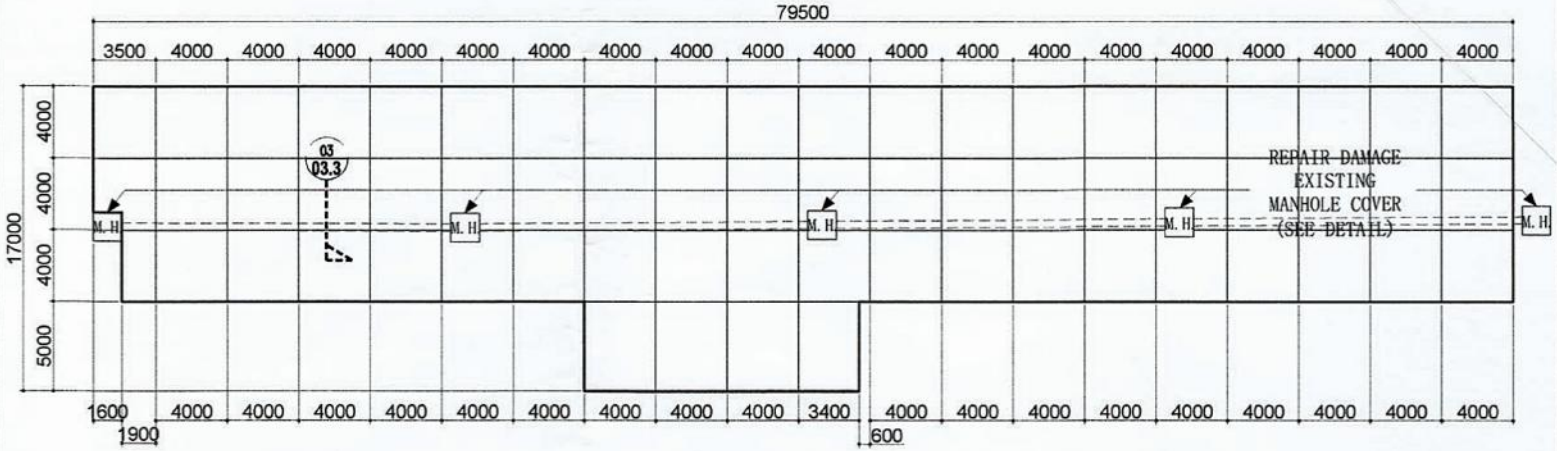

03.2 AREA 4 GENERAL PLAN

SCALE 1: 300 METERS

PHILIPPINE PORTS AUTHORITY

PREPARED BY:
LOY JOHANNE L. BEDICO
CONSTRUCTION FOREMAN

CHECKED & RECOMMENDING APPROVAL BY:
GARY LEE L. ANGHAG
ACTING ESD MANAGER

APPROVED BY:
ANALEE G. AGUILA
ACTING PORT MANAGER

OWNER:
ANALEE G. AGUILA
ACTING PORT MANAGER

SHEET CONTENTS:

PROJECT TITLE:
REPAIR AND MAINTENANCE OF PORTLAND CEMENT CONCRETE PAVEMENT (PCCP) ALONG GM BACLIG AVENUE FROM GATE COMPLEX UP TO GM SOUS DRIVE PHASE 2 AND OTHER SCATTERED DAMAGE PCCP, SASA PORT, DAVAO CITY

LOCATION:
SASA PORT AREA, KM. 10. SASA, DAVAO CITY

REVISIONS
DATE
ADDENDUM
NO. -
PROJECT -
DATE -
DRAWN -

SHEET NO.: 3 OF 3

CADD BY: GMACTURA
DATE DRAWN: 06-03-17
DATE UPDATED: 04-24-17

DRAWING AND SPECIFICATION DULY SIGNED, STAMPED OR SEALED AS INSTRUMENTS OF SERVICES ARE THE PROPERTY OF THE ARCHITECT, WHETHER THE OBJECTS FOR WHICH THEY ARE MADE IS EXECUTED OR NOT. IT SHALL BE UNLAWFUL FOR ANY PERSON WITHOUT THE WRITTEN CONSENT OF THE ARCHITECT OF THE SAID DOCUMENTS TO DUPLICATE OR TO MAKE COPIES OF THE SAID DOCUMENTS FOR USE IN REPETITION OF AND FOR PROJECTS OR BUILDINGS WHETHER PARTLY OR WHOLELY EXECUTED. R.A.545 SECTION 25(4).

CAD FILE: E:\DO - ESD General_2017\07 - July\01 - RM of pavement at GM baclig avenue phase 2\rm pavement at GM baclig avenue P2.dwg
PLOTTED DATE: Aug 25, 2017 3:31 pm