


01.1 VICINITY MAP
SCALE 1: NTS METERS

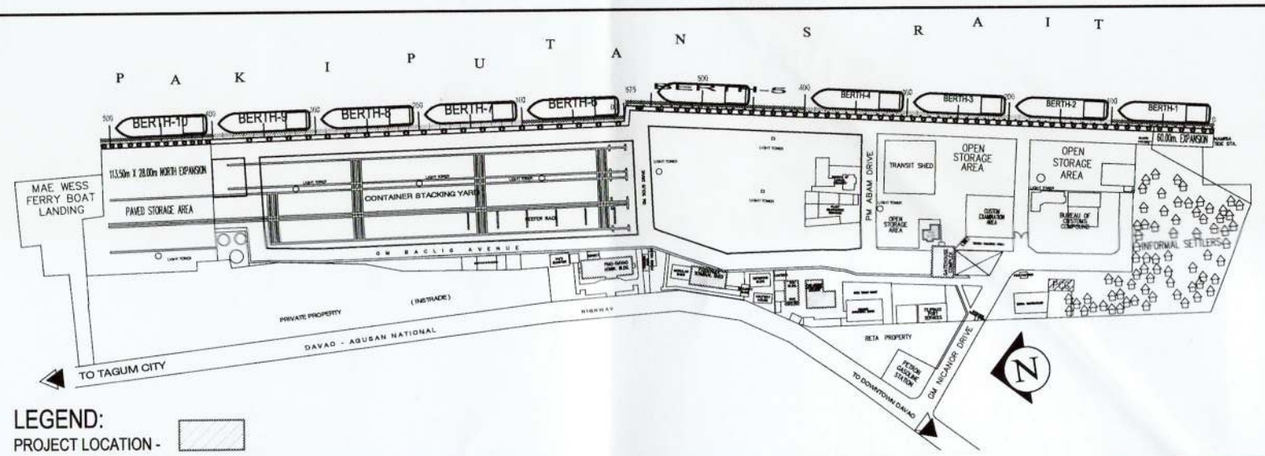

LEGEND:
PROJECT LOCATION -

01.2 LOCATION PLAN
SCALE 1: 6000 METERS

SHT. NO.	DESCRIPTION
01	VICINITY MAP / LOCATION PLAN / SHEET CONTENTS / LEGEND / FIBER CABLING LOCATION PLAN
02	• LEGEND • ADMIN. BLDG., FIBER DETAILS IN MDF DIAGRAM
03	• LEGEND • PASSENGER TERMINAL BUILDING FIBER DETAILS IN IDF DIAGRAM
04	• LEGEND • SASA CASHIERING FIBER DETAILS IN IDF DIAGRAM
05	• LEGEND • OLD PMO IT ROOMFIBER DETAILS IN IDF DIAGRAM
06	• LEGEND • PORT POLICE BUILDING FIBER DETAILS IN IDF DIAGRAM

01.3 SHEET CONTENTS
SCALE 1: NTS METERS

- 24 CORE FOC OUTDOOR CABLE CAN BE AERIAL OR ATTACHED TO INFRASTRUCTURE AND INSERTED IN A PVC PIPE.


- 24 CORE FOC OUTDOOR CABLE UNDERGROUND INCLUDES CHIPPING AND RESTORATION

- 2 FT DATA CABINET

- 4 FT DATA CABINET

- OUTDOOR BOX

01.4 LEGEND
SCALE 1: NTS METERS

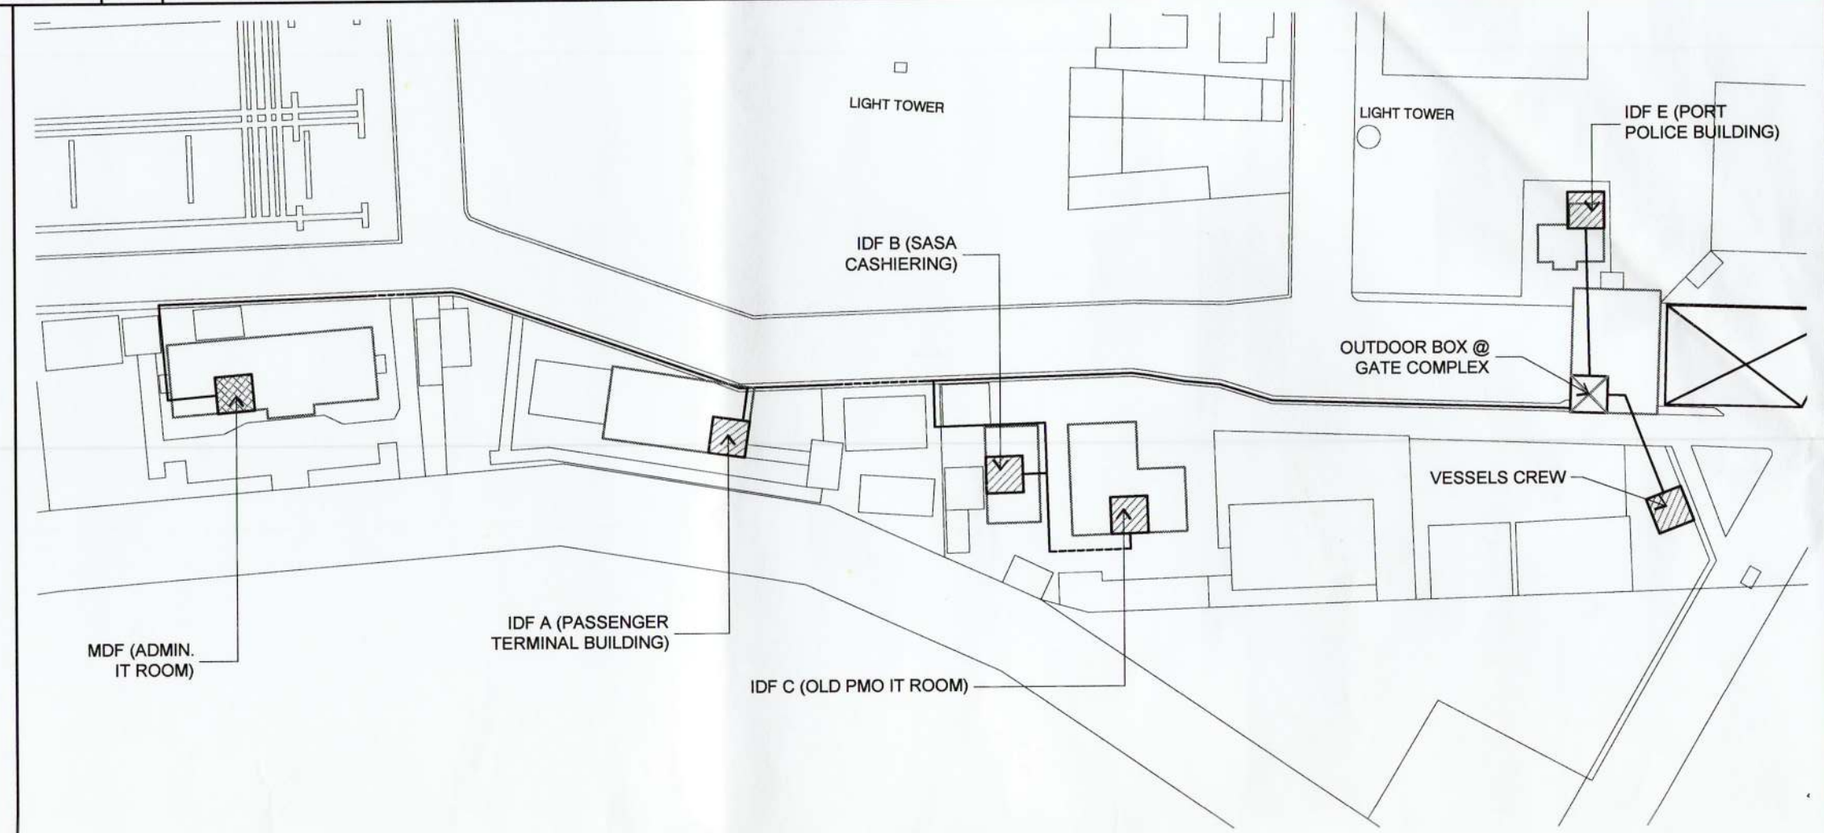

01.5 FIBER OPTIC CABLING LOCATION PLAN
SCALE 1: 1500 METERS

PHILIPPINE PORTS AUTHORITY
PMO DAVAO

PREPARED BY:	CHECKED AND REVIEWED BY:	RECOMMENDING APPROVAL BY:	APROVED BY:
VICTOR A. JASPE *ENGINEERING ASSISTANT–A*	LARA SIMONE L. ABA *SENIOR ENGINEER A*	ASTERIO C. GALLARDO, JR. *ESD MANAGER*	ANALEE G. AGUILA *PORT MANAGER*

OWNER: ANALEE G. AGUILA, *PORT MANAGER*

PROJECT TITLE: SUPPLY OF LABOR, MATERIALS AND EQUIPMENT FOR THE INSTALLATION OF FIBER OPTIC AND CABLING SYTEM

SHEET CONTENTS: VICINITY MAP / LOCATION PLAN / SHEET CONTENTS / LEGEND / FIBER CABLING LOCATION PLAN

LOCATION: KM.10, SASA PORT AREA, DAVAO CITY

REVISIONS		
DATE	REMARKS	
	ADDENDUM	
NO.	–	
PROJECT	–	
DATE	–	
DRAWN	–	

SHEET NO. 01 OF 6

CADD BY: VAJ
DATE DRAWN: 10/25/2018
DATE UPDATED: 10/25/2018

DRAWING AND SPECIFICATION DULY SIGNED, STAMPED OR SEALED AS INSTRUMENTS OF SERVICES ARE THE PROPERTY OF THE ARCHITECT, WHETHER THE OBJECTS FOR WHICH THEY ARE MADE IS EXECUTED OR NOT. IT SHALL BE UNLAWFUL FOR ANY PERSON WITHOUT THE WRITTEN CONSENT OF THE ARCHITECT OF THE SAID DOCUMENTS TO DUPLICATE OR TO MAKE COPIES OF THE SAID DOCUMENTS FOR USE IN REPETITION OF AND FOR PROJECTS OR BUILDINGS WHETHER PARTLY OR WHOLELY EXECUTED. R.A.545 SECTION 25(4).


CAD FILE: G:\Drawing files\Repair Projects\2018-00-SASA-Fiber Optics Cabling.dwg
LAST PLOTTED: 10/25/2018 5:03:54 PM
PLOTSTYLE: monochrome.ctb

FIBER COLOR CODING

B	- BLUE
O	- ORANGE
G	- GREEN
BR	- BROWN
G	- SLATE
W	- WHITE
R	- RED
BL	- BLACK
Y	- YELLOW
P	- PURPLE
RS	- ROSE
A	- AQUA

02.1 **LEGEND**
SCALE 1: NTS METERS

ADMIN. BLDG.
FIBER PATCH PANEL

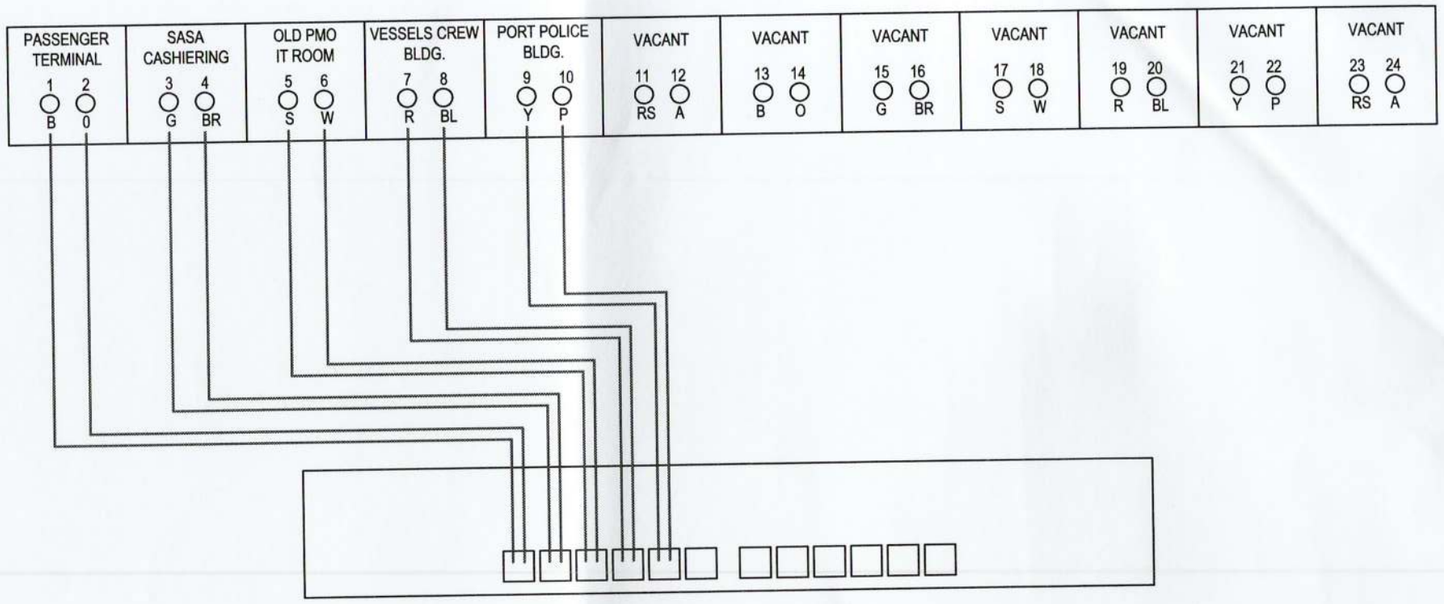

FIBER DETAILS IN MDF

02.2 **ADMIN. BLDG., FIBER DETAILS IN MDF DIAGRAM**
SCALE 1: NTS METERS

PHILIPPINE PORTS AUTHORITY PMO DAVAO

PREPARED BY:	CHECKED AND REVIEWED BY:	RECOMMENDING APPROVAL BY:	APROVED BY:
VICTOR A. JASPE *ENGINEERING ASSISTANT–A*	LARA SIMONE L. ABA *SENIOR ENGINEER A*	ASTERIO C. GALLARDO, JR. *ESD MANAGER*	ANALEE G. AGUILA *PORT MANAGER*

OWNER: ANALEE G. AGUILA, *PORT MANAGER*

SHEET CONTENTS:
- LEGEND
- ADMIN. BLDG., FIBER DETAILS IN MDF DIAGRAM

PROJECT TITLE: SUPPLY OF LABOR, MATERIALS AND EQUIPMENT FOR THE INSTALLATION OF FIBER OPTIC AND CABLING SYTEM

LOCATION: KM.10, SASA PORT AREA, DAVAO CITY

REVISIONS	
DATE	REMARKS
ADDENDUM	
NO.	-
PROJECT	-
DATE	-
DRAWN	-

SHEET NO. 02 OF 6

CADD BY: VAJ
DATE DRAWN: 10/25/18
DATE UPDATED: 10/25/2018

DRAWING AND SPECIFICATION DULY SIGNED, STAMPED OR SEALED AS INSTRUMENTS OF SERVICES ARE THE PROPERTY OF THE ARCHITECT, WHETHER THE OBJECTS FOR WHICH THEY ARE MADE IS EXECUTED OR NOT. IT SHALL BE UNLAWFUL FOR ANY PERSON WITHOUT THE WRITTEN CONSENT OF THE ARCHITECT OF THE SAID DOCUMENTS TO DUPLICATE OR TO MAKE COPIES OF THE SAID DOCUMENTS FOR USE IN REPETITION OF AND FOR PROJECTS OR BUILDINGS WHETHER PARTLY OR WHOLELY EXECUTED. R.A.545 SECTION 25(4).

CAD FILE: G:\Drawing files\Repair Projects\2018-00-SASA-Fiber Optics Cabling.dwg
PLOTTED DATE: Oct 25, 2018 - 5:25pm


FIBER COLOR CODING

B	- BLUE
O	- ORANGE
G	- GREEN
BR	- BROWN
G	- SLATE
W	- WHITE
R	- RED
BL	- BLACK
Y	- YELLOW
P	- PURPLE
RS	- ROSE
A	- AQUA

03.1 LEGEND
SCALE 1: NTS METERS

PASSENGER TERMINAL
FIBER PATCH PANEL

PASSENGER TERMINAL	SASA CASHIERING	OLD PMO IT ROOM	VESSELS CREW BLDG.	PORT POLICE BLDG.	VACANT	VACANT	VACANT	VACANT	VACANT	VACANT	VACANT
1 2	3 4	5 6	7 8	9 10	11 12	13 14	15 16	17 18	19 20	21 22	23 24
B O	G BR	S W	R BL	Y P	RS A	B O	G BR	S W	R BL	Y P	RS A

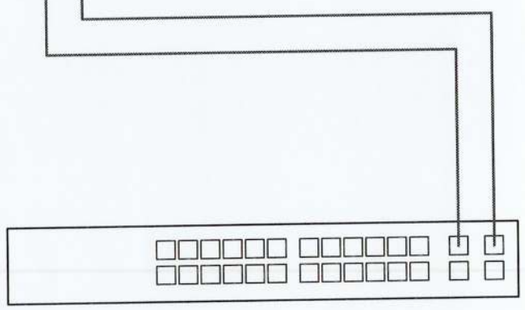

FIBER DETAILS IN IDF A

03.2 PASSENGER TERMINAL BUILDING FIBER DETAILS IN IDF DIAGRAM
SCALE 1: NTS METERS

PHILIPPINE PORTS AUTHORITY
PMO DAVAO

PREPARED BY:	CHECKED AND REVIEWED BY:	RECOMMENDING APPROVAL BY:	APROVED BY:
VICTOR A. JASPE *ENGINEERING ASSISTANT–A*	LARA SIMONE L. ABA *SENIOR ENGINEER A*	ASTERIO C. CALLARDO, JR. *ESD MANAGER*	ANALEE G. AGUILA *PORT MANAGER*

OWNER:
ANALEE G. AGUILA
PORT MANAGER

SHEET CONTENTS:
- LEGEND
- PASSENGER TERMINAL BUILDING FIBER DETAILS IN IDF DIAGRAM

PROJECT TITLE:
SUPPLY OF LABOR, MATERIALS AND EQUIPMENT FOR THE INSTALLATION OF FIBER OPTIC AND CABLING SYTEM

LOCATION:
KM.10, SASA PORT AREA, DAVAO CITY

REVISIONS	
DATE	REMARKS
ADDENDUM	
NO.	-
PROJECT	-
DATE	-
DRAWN	-

SHEET NO. 03 OF 6

CADD BY VAJ
DATE DRAWN 10/25/18
DATE UPDATED 10/25/2018

DRAWING AND SPECIFICATION DULY SIGNED, STAMPED OR SEALED AS INSTRUMENTS OF SERVICES ARE THE PROPERTY OF THE ARCHITECT, WHETHER THE OBJECTS FOR WHICH THEY ARE MADE IS EXECUTED OR NOT, IT SHALL BE UNLAWFUL FOR ANY PERSON WITHOUT THE WRITTEN CONSENT OF THE ARCHITECT OF THE SAID DOCUMENTS TO DUPLICATE OR TO MAKE COPIES OF THE SAID DOCUMENTS FOR USE IN REPETITION OF AND FOR PROJECTS OR BUILDINGS WHETHER PARTLY OR WHOLELY EXECUTED. R.A.545 SECTION 25(4).


CAD FILE: G:\Drawing files\Repair Projects\2018-00-SASA-Fiber Optics Cabling.dwg
PLOTTED DATE : Oct 25, 2018 - 5:26pm


FIBER COLOR CODING

B - BLUE
O - ORANGE
G - GREEN
BR - BROWN
G - SLATE
W - WHITE
R - RED
BL - BLACK
Y - YELLOW
P - PURPLE
RS - ROSE
A - AQUA

04.1 LEGEND
SCALE 1: NTS METERS

SASA CASHIERING
FIBER PATCH PANEL

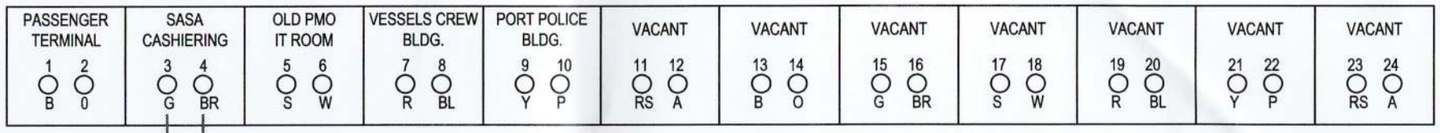

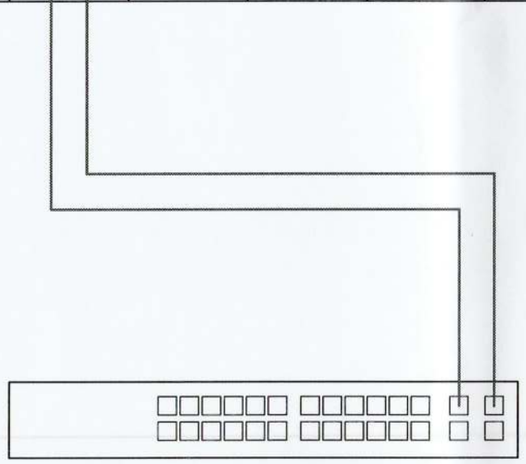

FIBER DETAILS IN IDF B

04.2 SASA CASHIERING FIBER DETAILS IN IDF DIAGRAM
SCALE 1: NTS METERS

PHILIPPINE PORTS AUTHORITY PMO DAVAO

PREPARED BY:	CHECKED AND REVIEWED BY:	RECOMMENDING APPROVAL BY:	APROVED BY:
VICTOR A. JASPE *ENGINEERING ASSISTANT–A*	LARA SIMONE L. ABA *SENIOR ENGINEER A*	ASTERIO C. GALLARDO, JR. *ESD MANAGER*	ANALEE G. AGUILA *PORT MANAGER*

OWNER: ANALEE G. AGUILA, *PORT MANAGER*

SHEET CONTENTS:
- LEGEND
- SASA CASHIERING FIBER DETAILS IN IDF DIAGRAM

PROJECT TITLE: SUPPLY OF LABOR, MATERIALS AND EQUIPMENT FOR THE INSTALLATION OF FIBER OPTIC AND CABLING SYTEM

LOCATION: KM.10, SASA PORT AREA, DAVAO CITY

REVISIONS		
NO.	DATE	REMARKS
		ADDENDUM

PROJECT	-
DATE	-
DRAWN	-

SHEET NO. 04 OF 6

CADD BY: VAJ
DATE DRAWN: 10/25/18
DATE UPDATED: 10/25/2018

DRAWING AND SPECIFICATION DULY SIGNED, STAMPED OR SEALED AS INSTRUMENTS OF SERVICES ARE THE PROPERTY OF THE ARCHITECT, WHETHER THE OBJECTS FOR WHICH THEY ARE MADE IS EXECUTED OR NOT. IT SHALL BE UNLAWFUL FOR ANY PERSON WITHOUT THE WRITTEN CONSENT OF THE ARCHITECT OF THE SAID DOCUMENTS TO DUPLICATE OR TO MAKE COPIES OF THE SAID DOCUMENTS FOR USE IN REPETITION OF AND FOR PROJECTS OR BUILDINGS WHETHER PARTLY OR WHOLELY EXECUTED. R.A.545 SECTION 25(4).

CAD FILE: G:\Drawing files\Repair Projects\2018-00-SASA-Fiber Optics Cabling.dwg
PLOTTED DATE : Oct 25, 2018 - 5:26pm


FIBER COLOR CODING

B	- BLUE
O	- ORANGE
G	- GREEN
BR	- BROWN
G	- SLATE
W	- WHITE
R	- RED
BL	- BLACK
Y	- YELLOW
P	- PURPLE
RS	- ROSE
A	- AQUA

05.1 **LEGEND**
SCALE 1: NTS METERS

OLD PMO IT ROOM
FIBER PATCH PANEL

PASSENGER TERMINAL	SASA CASHIERING	OLD PMO IT ROOM	VESSELS CREW BLDG.	PORT POLICE BLDG.	VACANT	VACANT	VACANT	VACANT	VACANT	VACANT	VACANT
1 2	3 4	5 6	7 8	9 10	11 12	13 14	15 16	17 18	19 20	21 22	23 24
B O	G BR	S W	R BL	Y P	RS A	B O	G BR	S W	R BL	Y P	RS A

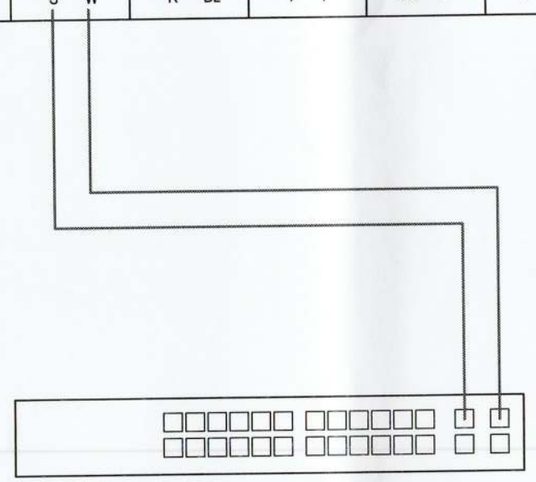

FIBER DETAILS IN IDF C

05.2 **OLD PMO IT ROOM FIBER DETAILS IN IDF DIAGRAM**
SCALE 1: NTS METERS

PHILIPPINE PORTS AUTHORITY PMO DAVAO

PREPARED BY:	CHECKED AND REVIEWED BY:	RECOMMENDING APPROVAL BY:	APROVED BY:
VICTOR A. JASPE *ENGINEERING ASSISTANT–A*	LARA SIMONE L. ABA *SENIOR ENGINEER A*	ASTERIO C. GALLARDO, JR. *ESD MANAGER*	ANALEE G. AGUILA *PORT MANAGER*

OWNER: ANALEE G. AGUILA, *PORT MANAGER*

PROJECT TITLE: SUPPLY OF LABOR, MATERIALS AND EQUIPMENT FOR THE INSTALLATION OF FIBER OPTIC AND CABLING SYTEM

SHEET CONTENTS:
- LEGEND
- OLD PMO IT ROOMFIBER DETAILS IN IDF DIAGRAM

LOCATION: KM.10, SASA PORT AREA, DAVAO CITY

REVISIONS		
DATE	REMARKS	
	ADDENDUM	
NO.	–	
PROJECT	–	
DATE	–	
DRAWN	–	

SHEET NO. 05 OF 6

CADD BY VAJ
DATE DRAWN 10/25/18
DATE UPDATED 10/25/2018

DRAWING AND SPECIFICATION DULY SIGNED, STAMPED OR SEALED AS INSTRUMENTS OF SERVICES ARE THE PROPERTY OF THE ARCHITECT, WHETHER THE OBJECTS FOR WHICH THEY ARE MADE IS EXECUTED OR NOT, IT SHALL BE UNLAWFUL FOR ANY PERSON WITHOUT THE WRITTEN CONSENT OF THE ARCHITECT OF THE SAID DOCUMENTS TO DUPLICATE OR TO MAKE COPIES OF THE SAID DOCUMENTS FOR USE IN REPETITION OF AND FOR PROJECTS OR BUILDINGS WHETHER PARTLY OR WHOLELY EXECUTED. R.A.545 SECTION 25(4).

CAD FILE: G:\Drawing files\Repair Projects\2018-00-SASA-Fiber Optics Cabling.dwg
PLOTTED DATE : Oct 25, 2018 - 5:26pm


FIBER COLOR CODING

B	- BLUE
O	- ORANGE
G	- GREEN
BR	- BROWN
G	- SLATE
W	- WHITE
R	- RED
BL	- BLACK
Y	- YELLOW
P	- PURPLE
RS	- ROSE
A	- AQUA


05.1 **LEGEND**
SCALE 1: NTS METERS

PORT POLICE BLDG.
FIBER PATCH PANEL

PASSENGER TERMINAL	SASA CASHIERING	OLD PMO IT ROOM	VESSELS CREW BLDG.	PORT POLICE BLDG.	VACANT	VACANT	VACANT	VACANT	VACANT	VACANT	VACANT
1 2	3 4	5 6	7 8	9 10	11 12	13 14	15 16	17 18	19 20	21 22	23 24
B O	G BR	S W	R BL	Y P	RS A	B O	G BR	S W	R BL	Y P	RS A

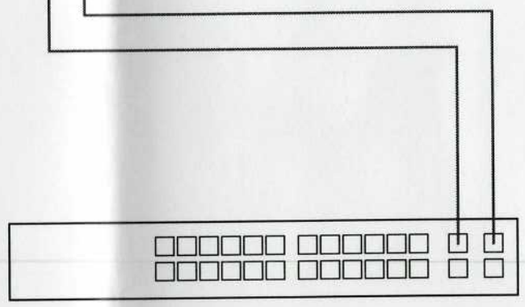

FIBER DETAILS IN IDF E

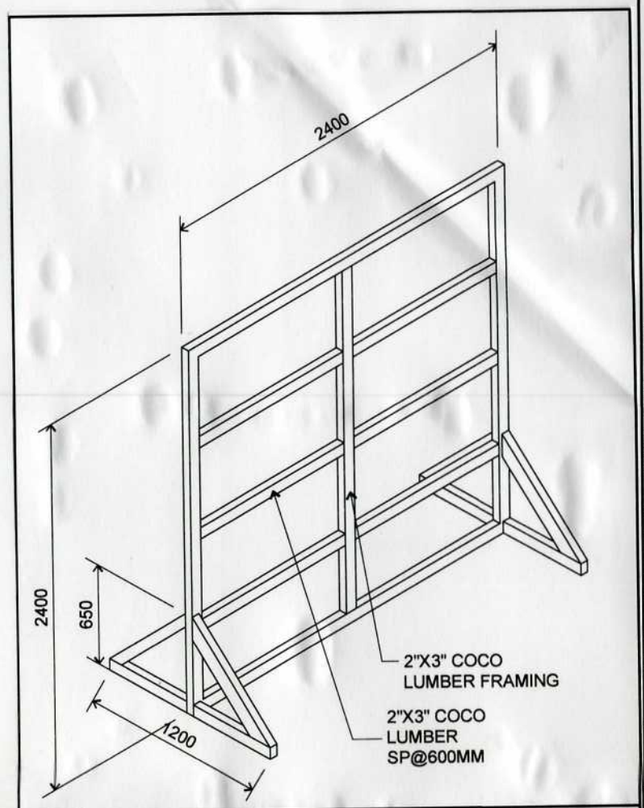

05.3 **WOODEN BILLBOARD DETAIL**
SCALE 1: 40 METERS

05.2 **PORT POLICE BUILDING FIBER DETAILS IN IDF DIAGRAM**
SCALE 1: NTS METERS

PHILIPPINE PORTS AUTHORITY
PMO DAVAO

PREPARED BY:	CHECKED AND REVIEWED BY:	RECOMMENDING APPROVAL BY:	APROVED BY:
VICTOR A. JASPE *ENGINEERING ASSISTANT–A*	LARA SIMONE L. ABA *SENIOR ENGINEER A*	ASTERIO C. GALLARDO, JR. *ESD MANAGER*	ANALEE G. AGUILA *PORT MANAGER*

OWNER: ANALEE G. AGUILA, *PORT MANAGER*

SHEET CONTENTS:
- LEGEND
- PORT POLICE BUILDING FIBER DETAILS IN IDF DIAGRAM

PROJECT TITLE: SUPPLY OF LABOR, MATERIALS AND EQUIPMENT FOR THE INSTALLATION OF FIBER OPTIC AND CABLING SYTEM

LOCATION: KM.10, SASA PORT AREA, DAVAO CITY

REVISIONS	
DATE	REMARKS
ADDENDUM	
NO.	-
PROJECT	-
DATE	-
DRAWN	-

SHEET NO. 06 OF 6

CADD BY: VAJ
DATE DRAWN: 10/25/18
DATE PLOTTED: 10/25/2018

CAD FILE: G:\Drawing files\Repair Projects\2018-00-SASA-Fiber Optics Cabling.dwg
PLOTTED DATE : Oct 25, 2018 - 3:04pm

DRAWING AND SPECIFICATION DULY SIGNED, STAMPED OR SEALED AS INSTRUMENTS OF SERVICES ARE THE PROPERTY OF THE ARCHITECT, WHETHER THE OBJECTS FOR WHICH THEY ARE MADE IS EXECUTED OR NOT. IT SHALL BE UNLAWFUL FOR ANY PERSON WITHOUT THE WRITTEN CONSENT OF THE ARCHITECT OF THE SAID DOCUMENTS TO DUPLICATE OR TO MAKE COPIES OF THE SAID DOCUMENTS FOR USE IN REPETITION OF AND FOR PROJECTS OR BUILDINGS WHETHER PARTLY OR WHOLELY EXECUTED. R.A.545 SECTION 25(4).