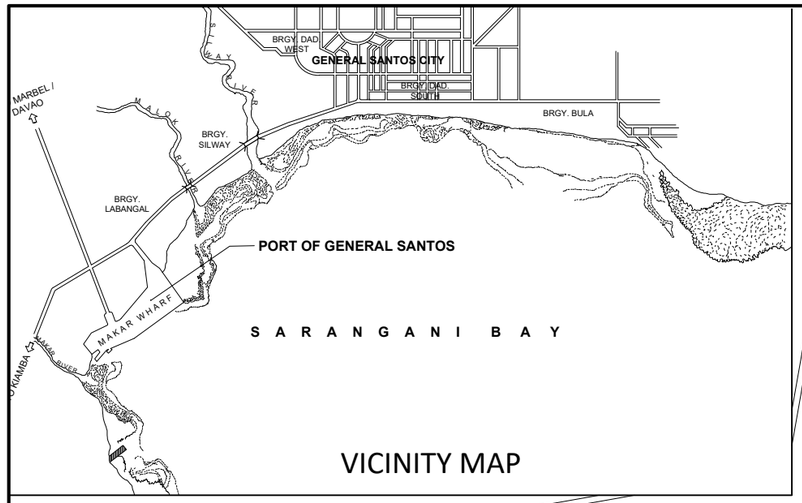



VICINITY MAP

PHILIPPINE PORTS AUTHORITY	PROJECT TITLE: WATERPROOFING OF NORTH GATE LOCATION: PORT OF GENERAL SANTOS, MAKAR WHARF, GENERAL SANTOS CITY	PREPARED BY: Digitally signed by Soriano Joecarlo Ilaga Date: 2025.02.05 12:07:39 +08'00' JOECARLO I. SORIANO ENGINEERING ASSISTANT A	CHECKED BY: Norjan K. Laba 2025.02.05 15:37:19 +08'00' NORJAN K. LABA SUPERVISING ENGINEER A	REVIEWED BY: Digitally signed by Tanco Maria Vivien Mansueto Date: 2025.02.05 17:11:43 +08'00' MARIA VIVIEN M. TANCO PRINCIPAL ENGINEER A	RECOMMENDING APPROVAL: Digitally signed by Lee Jameson Lodevice Date: 2025.02.06 10:59:06 +08'00' JAMESON L. LEE ESD MANAGER	APPROVED BY: ATTY. CESAR A. BATAYA PORT MANAGER	SHEET CONTENT: 1. LOCATION PLAN	DATE: **1/2**


e:\lilevardo\ppa projects & 2025\projects\working folder file\01 cy 2024\01 projects cy 2025\1 gac projects 2025\1 rm 2025\6 repainting of, water proofing and maintenance of north gate\dwg\maintenance of north gate - rev 0 12825.dwg

NOTE:

1. APPLICATION OF ASPHALT BASE PRIMER WATERPROOFING COATING
2. APPLICATION OF ASPHALT MEMBRANE (4mm SLATED)WATERPROOFING (ROOF SLAB AREA =756.00m²)

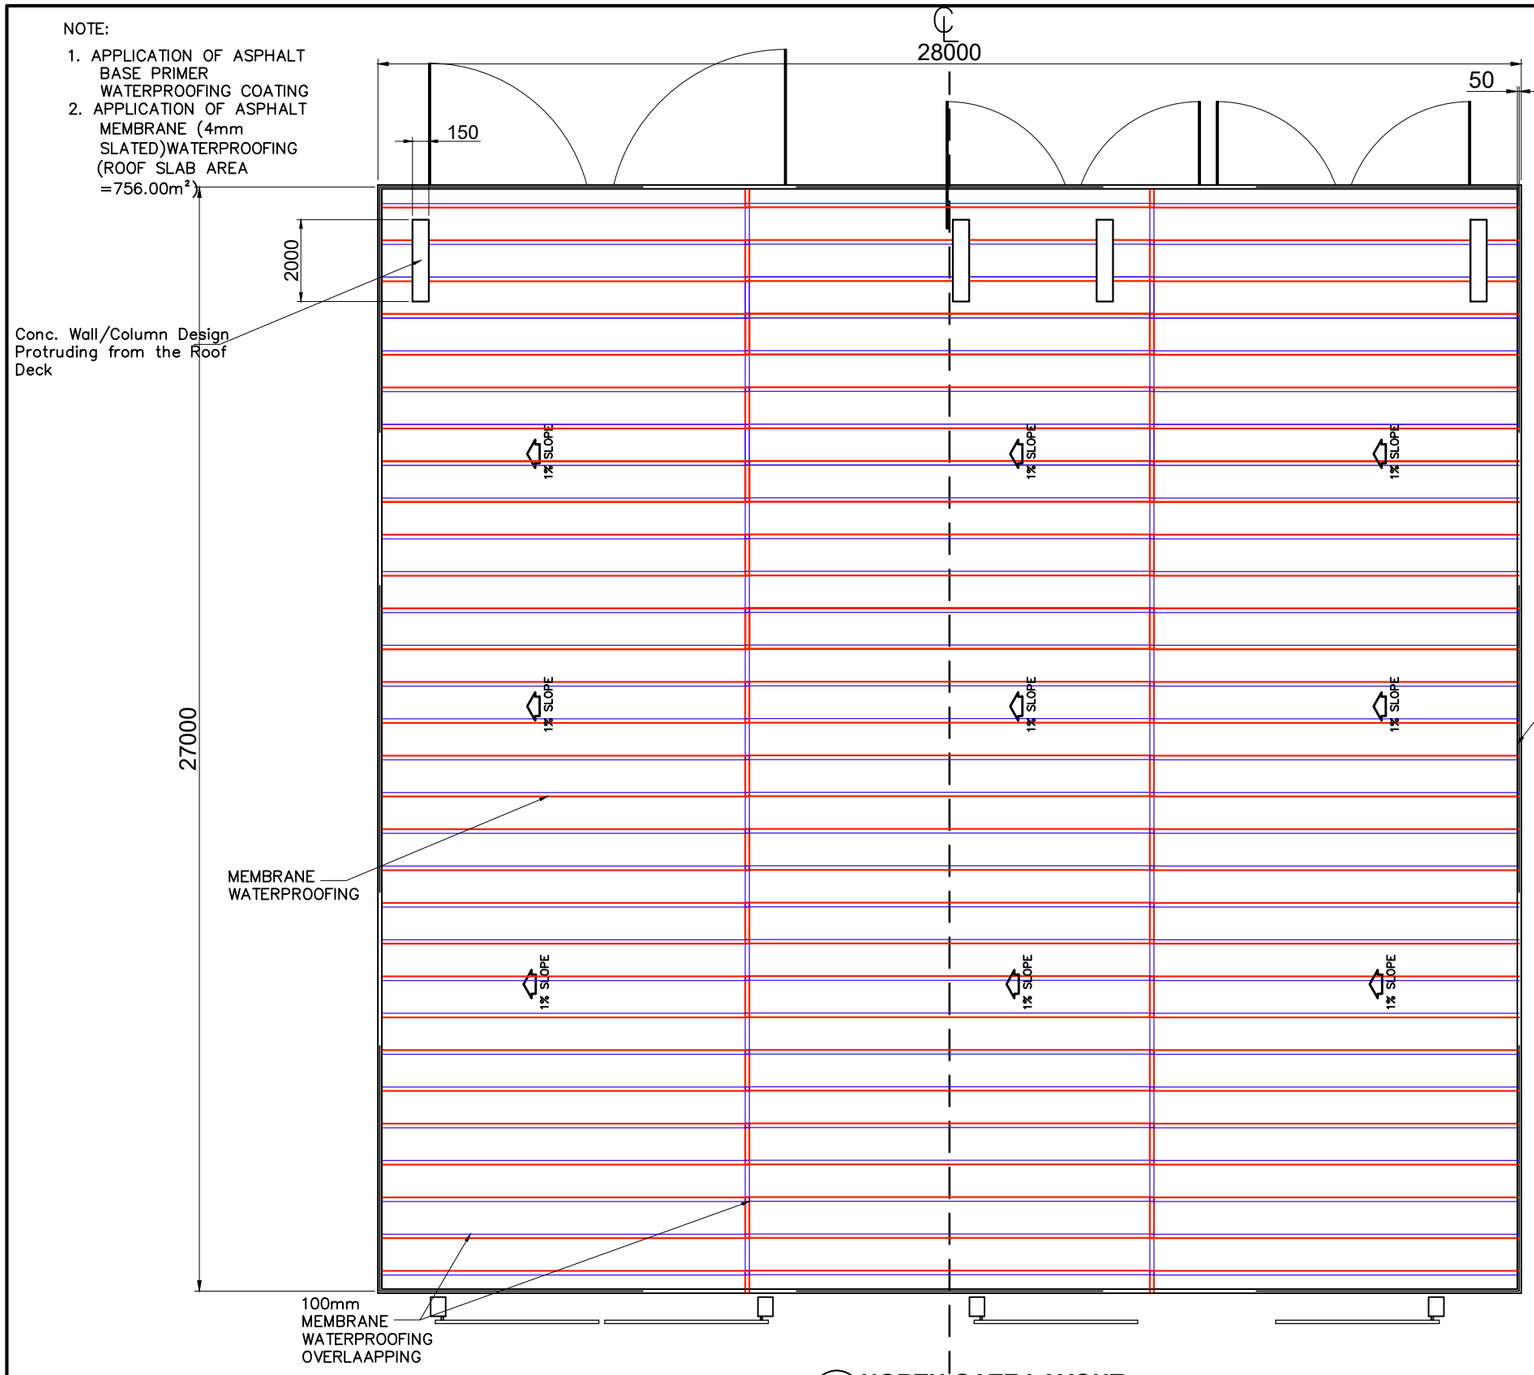


NORTH GATE LAYOUT
SCALE 1:150

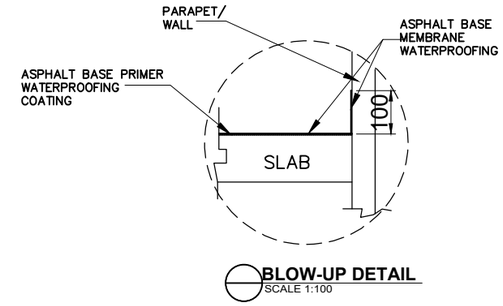

BLOW-UP DETAIL
SCALE 1:100

NOTE:

1. APPLY CONCRETE PASTE TO ALL CHIPPED OFF PORTION OF THE ROOFDECK
2. APPLY ASPHALT BASE PRIMER WATERPROOFING COATING BEFORE THE INSTALLATION OF ASPHALT MEMBRANE(4mm SLATED) WATERPROOFING INCLUDING VERTICAL FLASHING AND INCLUDING WATER LEAK TEST.

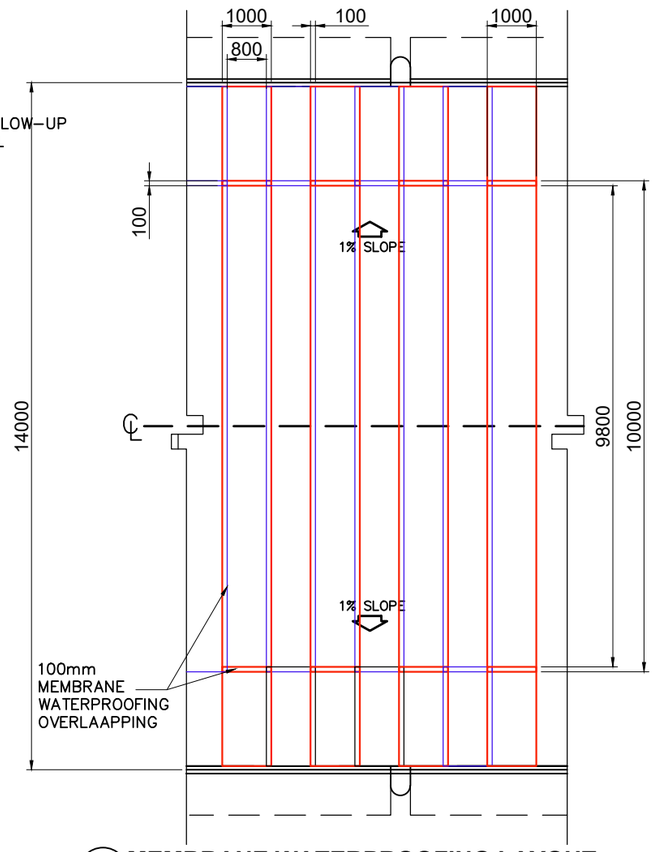

MEMBRANE WATERPROOFING LAYOUT
SCALE 1:125

PHILIPPINE PORTS AUTHORITY	PROJECT TITLE: WATERPROOFING OF NORTH GATE LOCATION: PORT OF GENERAL SANTOS, MAKAR WHARF, GENERAL SANTOS CITY	PREPARED BY: Digitally signed by Soriano Joecarlo Ilaga Date: 2025.02.05 12:08:12 +08'00' JOECARLO I. SORIANO ENGINEERING ASSISTANT A	CHECKED BY: Norjan K. Laba 2025.02.05 15:36:49 +08'00' NORJAN K. LABA SUPERVISING ENGINEER A	REVIEWED BY: Digitally signed by Tanco Maria Vivien Mansueto Date: 2025.02.05 17:12:03 +08'00' MARIA VIVIEN M. TANCO PRINCIPAL ENGINEER A	RECOMMENDING APPROVAL: Digitally signed by Lee Jameson Lodevice Date: 2025.02.06 10:59:31 +08'00' JAMESON L. LEE ESD MANAGER	APPROVED BY: ATTY. CESAR M. DATAYA PORT MANAGER	SHEET CONTENT: 1. NORTH GATE LAYOUT 2. MEMBRANE WATERPROOFING LAYOUT 3. BLOW-UP DETAIL	DATE: **2/2**

© Mlcastro\ppa projects\8 2021 projects\working folder ian\01 oy 2024\01 projects oy 2025\1 gsc projects 2025\1 rm\20250 repainting of\ water proofing and maintenance of north gate\dwg\maintenance of north gate - rev 01\20250.dwg