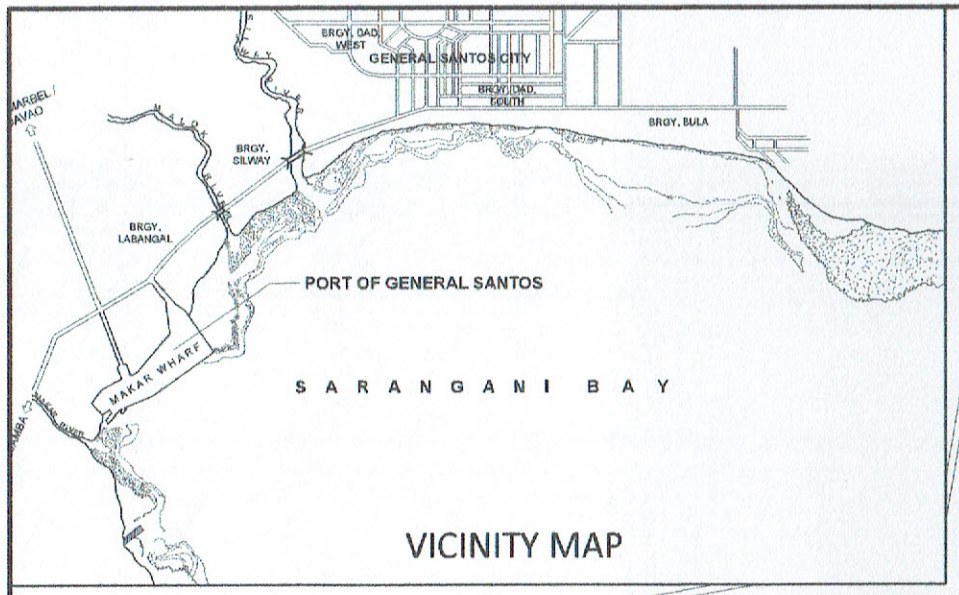


VICINITY MAP

TO MARBEL/GENSAN

TO GEN. SANTOS CITY

TO KIAMBA

THIS SITE

MAIN GATE

NORTH GATE

CY I

CY II

CY III

CY IV

OA I

OA II

TS NO. 1

TS NO. 2

TS NO. 3

RORO RAMP

WESTERN WHARF

EASTERN WHARF

NEW WHARF EXPANSION


NEWLY CONSTRUCTED WHARF

cal. 000 cal. 010 cal. 020 cal. 030 cal. 040 cal. 070 cal. 080 cal. 090 cal. 100 cal. 110 cal. 120 cal. 130 cal. 140 cal. 150 cal. 160 cal. 170 cal. 180 cal. 190 cal. 200 cal. 210 cal. 220 cal. 230 cal. 240 cal. 250 cal. 260 cal. 270 cal. 280 cal. 290 cal. 300 cal. 310 cal. 320 cal. 330 cal. 340 cal. 350 cal. 360 cal. 370 cal. 380 cal. 390 cal. 400 cal. 410 cal. 420 cal. 430 cal. 440 cal. 450 cal. 460 cal. 470 cal. 480 cal. 490 cal. 500 cal. 510 cal. 520 cal. 530 cal. 540 cal. 550 cal. 560 cal. 570 cal. 580 cal. 590 cal. 600 cal. 610 cal. 620 cal. 630 cal. 640 cal. 650 cal. 653 cal. 662 cal. 671 

LOCATION PLAN
SCALE 1:2500

PHILIPPINE PORTS AUTHORITY

PROJECT TITLE: MAINTENANCE OF OPM/PM TO CONVERT TO PERMITS, LICENSING, AND PROMOTIONS OFFICE LOCATION: PORT OF GENERAL SANTOS, MAKAR WHARF, GENERAL SANTOS CITY	PREPARED BY: JOECARLO I. SORIANO, ENGINEERING ASSISTANT A	CHECKED BY: RYAN L. BADAJOS, SENIOR ENGINEER A	REVIEWED BY: MARIA VIVIEN M. TANCO, PRINCIPAL ENGINEER A	RECOMMENDING APPROVAL: JAMESON L. LEE, ESD MANAGER	APPROVED BY: ATTY. CESAR M. DATAYA, PORT MANAGER	SHEET CONTENT: 1. LOCATION PLAN	DATE: 1/7

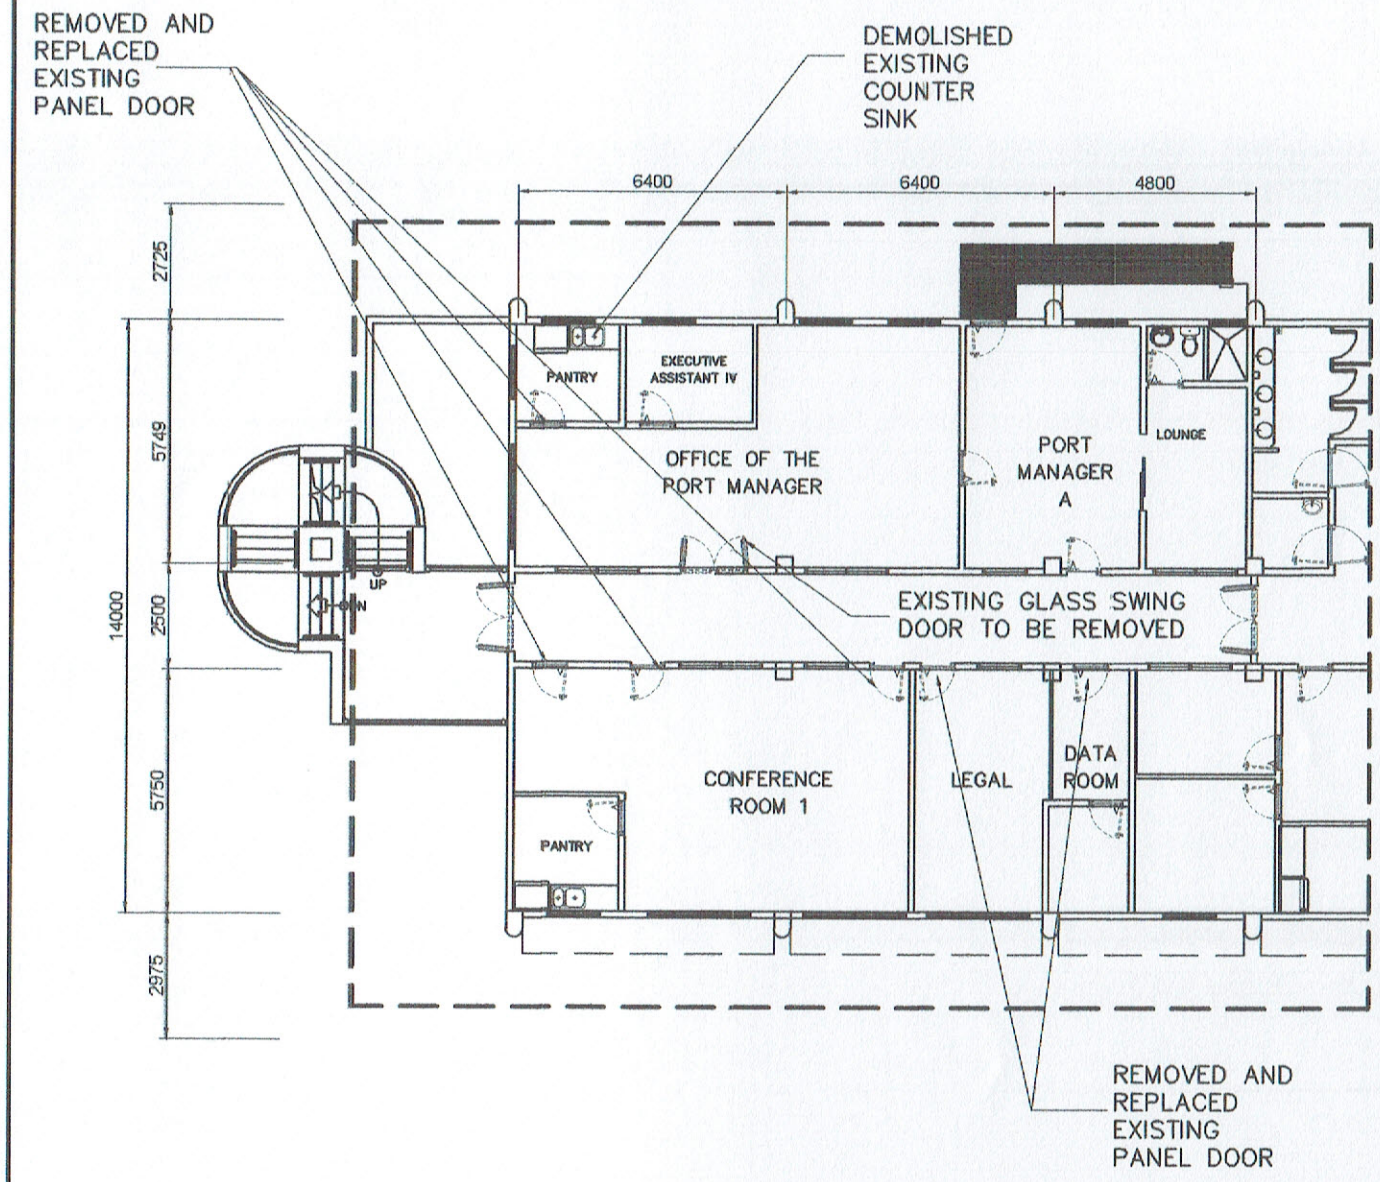


2ND FLOOR PART PLAN (OPM's OFFICE-EXISTING)
SCALE 1:175

LEGEND:

500mmX500mmX6mm THK CARPET TILES

800mmX1200mm WHITE POWDER COATED ALUMINUM GLASS DOOR W/ COMPLETE SET OF ACCESSORIES

–MOULDING (CEILING AND FLOORING, DESIGN SUBJECT FOR PM's APPROVAL)
–REPAINTING OF WALL, COLOR SUBJECT FOR PPA's APPROVAL (H=2.40m AND L.m=77.12m)

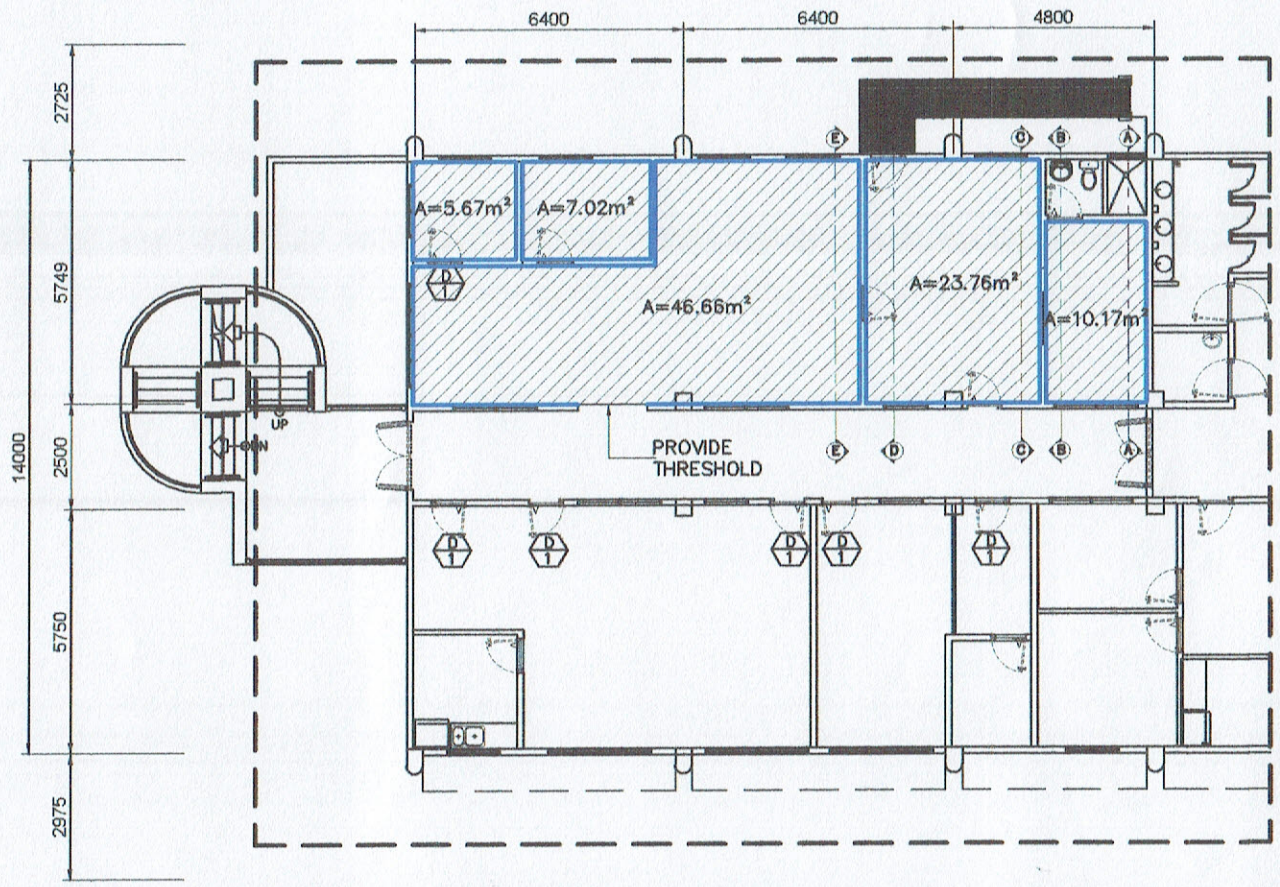

2ND FLOOR PART PLAN (OPM's OFFICE-RECONFIGURATION)
SCALE 1:175

PHILIPPINE PORTS AUTHORITY	PROJECT TITLE: MAINTENANCE OF OPM/PM TO CONVERT TO PERMITS, LICENSING, AND PROMOTIONS OFFICE LOCATION: PORT OF GENERAL SANTOS, MAKAR WHARF, GENERAL SANTOS CITY	PREPARED BY: JOECARLO I. SORIANO, ENGINEERING ASSISTANT A	CHECKED BY: RYAN L. BADAJOS, SENIOR ENGINEER A	REVIEWED BY: MARIA VIVIEN M. TANCO, PRINCIPAL ENGINEER A	RECOMMENDING APPROVAL: JAMESON L. LEE, ESD MANAGER	APPROVED BY: ATTY. CESAR M. DATAYA, PORT MANAGER	SHEET CONTENT: 1. 2ND FLOOR PART PLAN (OPM's OEFICE)	DATE: 2/7











WALL PERSPECTIVE
NOT TO SCALE

PHILIPPINE PORTS AUTHORITY	PROJECT TITLE: MAINTENANCE OF OPM/PM TO CONVERT TO PERMITS, LICENSING, AND PROMOTIONS OFFICE LOCATION: PORT OF GENERAL SANTOS, MAKAR WHARF, GENERAL SANTOS CITY	PREPARED BY: JOECARLO I. SORIANO, ENGINEERING ASSISTANT A	CHECKED BY: RYAN L. BADAJOS, SENIOR ENGINEER A	REVIEWED BY: MARIA VIVIEN M. TANCO, PRINCIPAL ENGINEER A	RECOMMENDING APPROVAL: JAMES CARL L. LEE, ESD MANAGER	APPROVED BY: ATTY. CESAR M. DATAYA, PORT MANAGER	SHEET CONTENT: 1. WALL PERSPECTIVE	DATE: 3/7


c:\documents\projects\2021 projects\new folder\ppa\ppa list\01cy 2021 ppc projects 2021\01 routine and maintenance 2021\ppc dwg\17 ppm to permits\dwg\ppm pcb reconfiguration comvert 052924.dwg

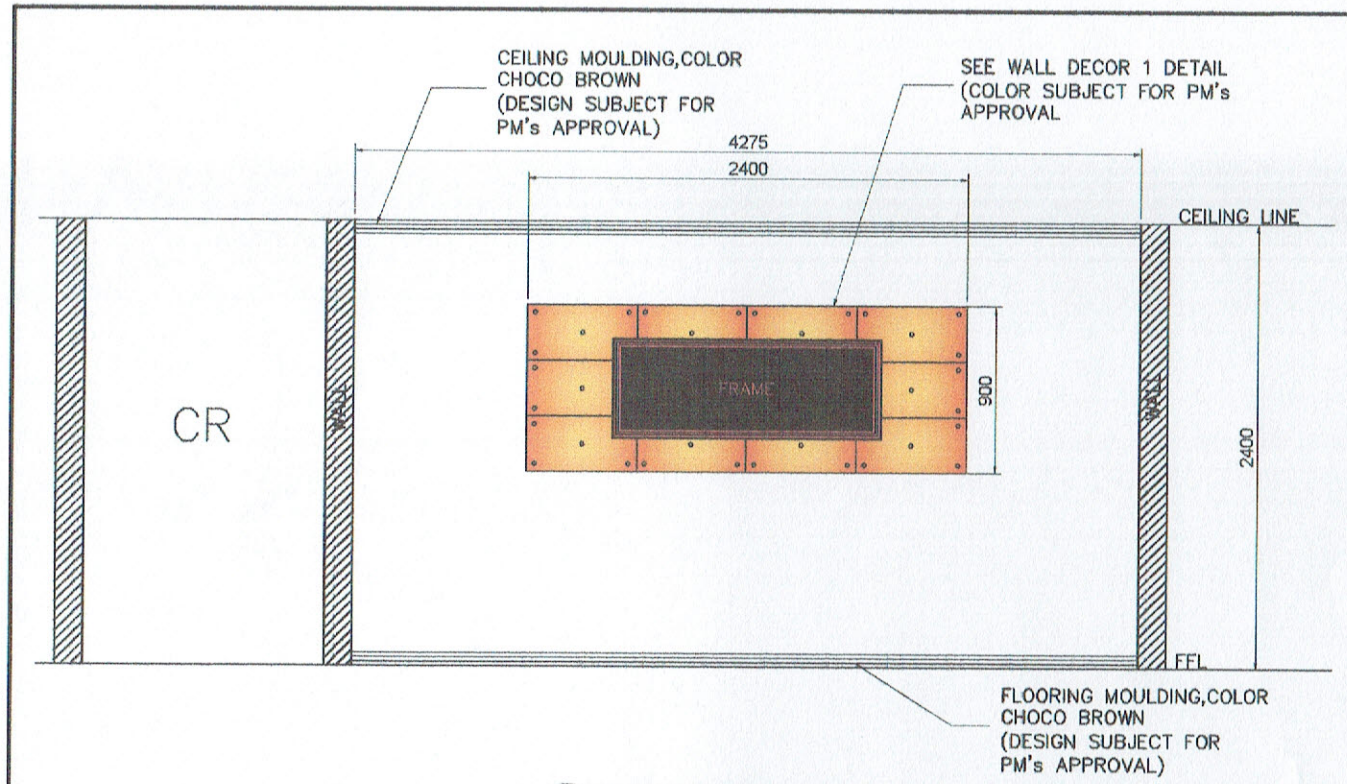


ELEVATION 'A-A'
SCALE 1:40

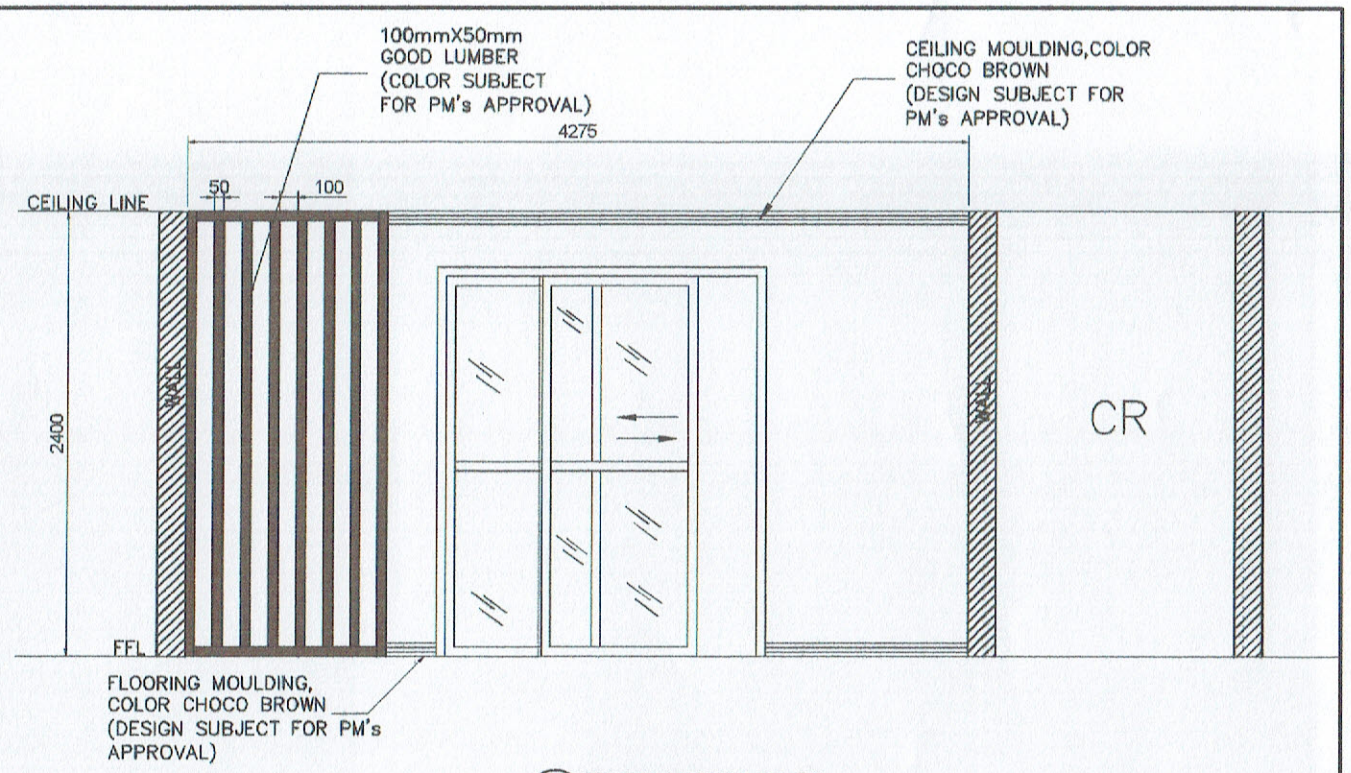

ELEVATION 'B-B'
SCALE 1:40

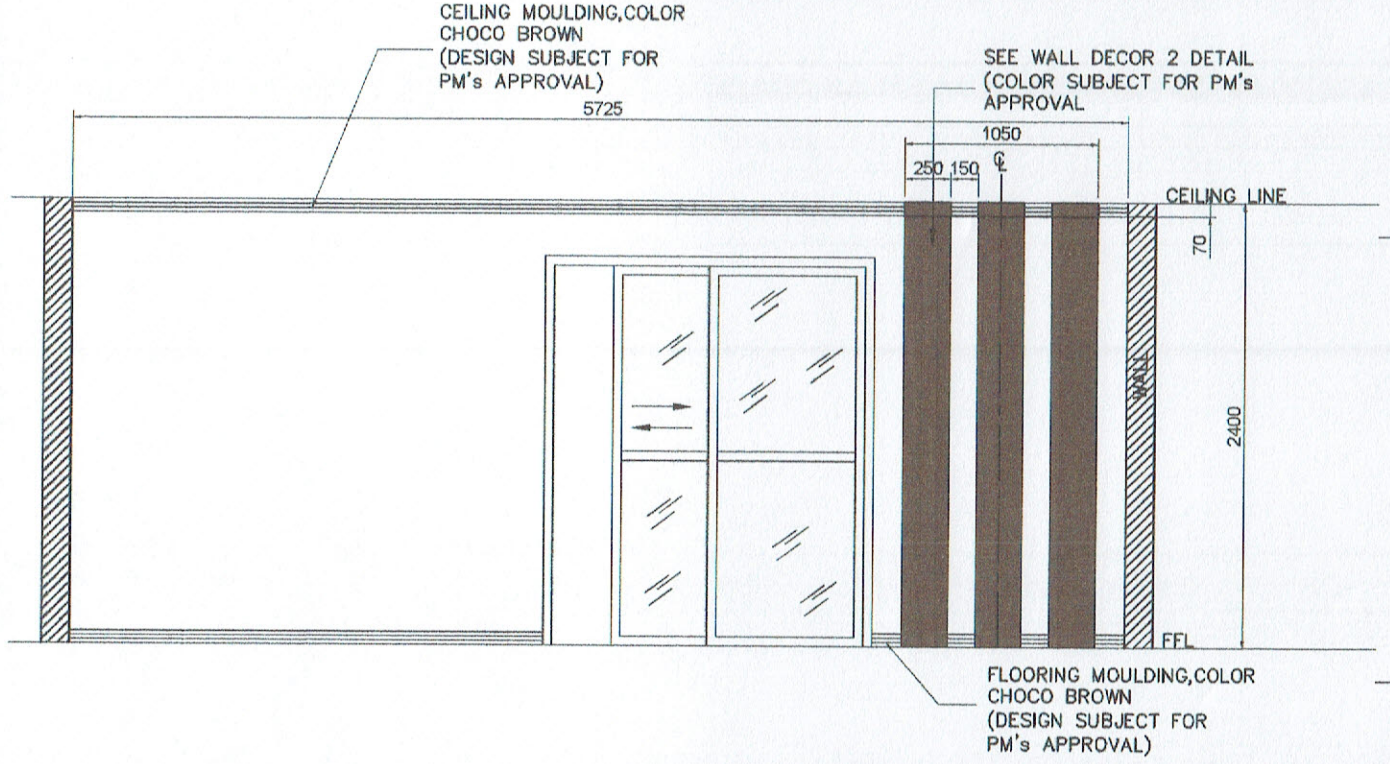

ELEVATION 'C-C'
SCALE 1:40

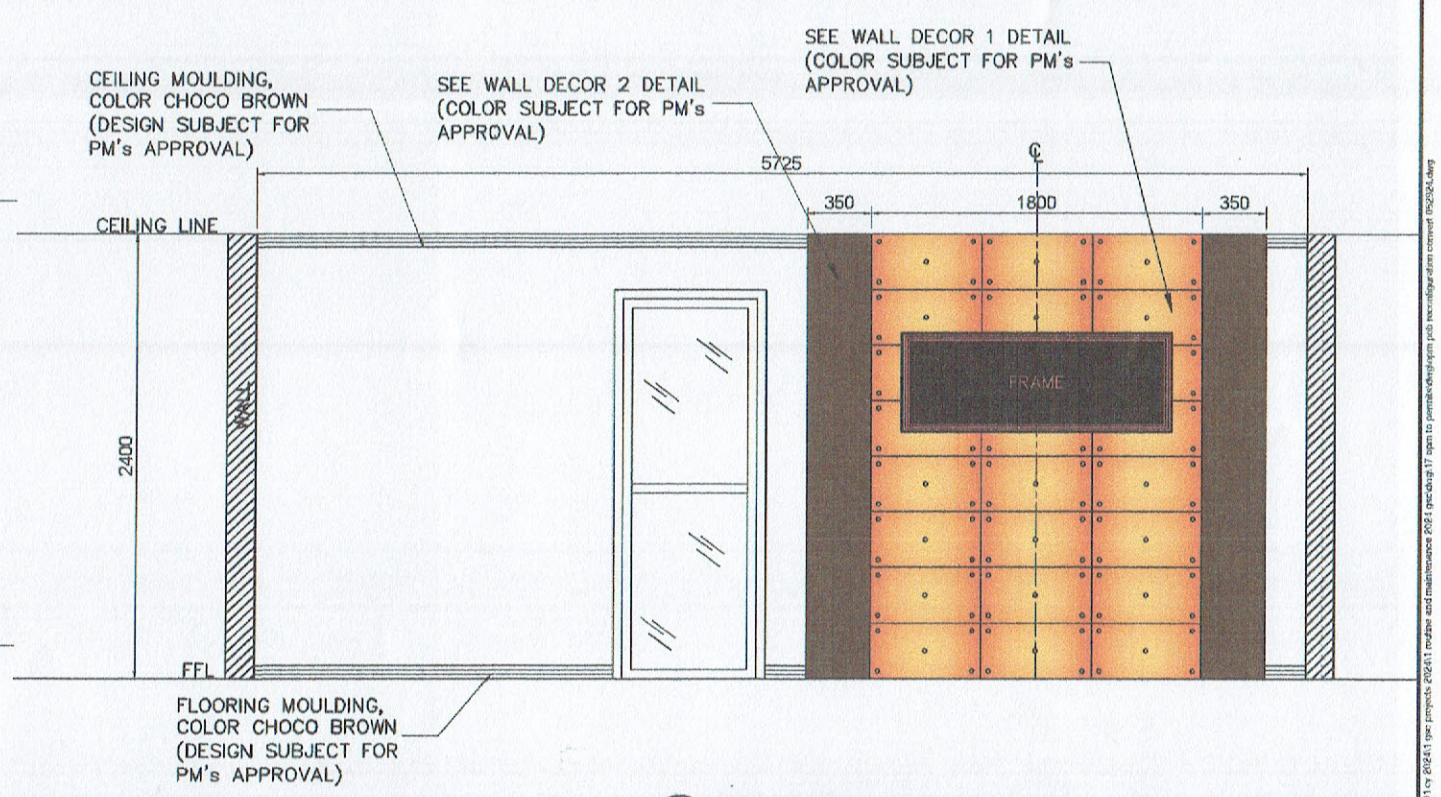


ELEVATION 'D-D'
SCALE 1:40


PHILIPPINE PORTS AUTHORITY

PROJECT TITLE	PREPARED BY:	CHECKED BY:	REVIEWED BY:	RECOMMENDING APPROVAL:	APPROVED BY:	SHEET CONTENT:	DATE:
MAINTENANCE OF OPM/PM TO CONVERT TO PERMITS, LICENSING, AND PROMOTIONS OFFICE LOCATION PORT OF GENERAL SANTOS, MAKAR WHARF, GENERAL SANTOS CITY	JOEGARLO I. SORIANO ENGINEERING ASSISTANT A	RYAN L. BADAJOS SENIOR ENGINEER A	MARIA VIVIEN M. TANCO PRINCIPAL ENGINEER A	JAMES ONIL LEE ESD MANAGER	ATTY. CESAR M. DATAYA PORT MANAGER	1. ELEVATION 'A-A' 2. ELEVATION 'B-B' 3. ELEVATION 'C-C' 4. ELEVATION 'D-D'	4/7


c:\documents\psa projects\8 2021 projects\working folder\8 01 cy 2021\1 ops\1 projects\2021 maint and maintenance 2021 gen\aug 17 opm to pm\elevations pch reconfiguration comm\ PM2021.dwg

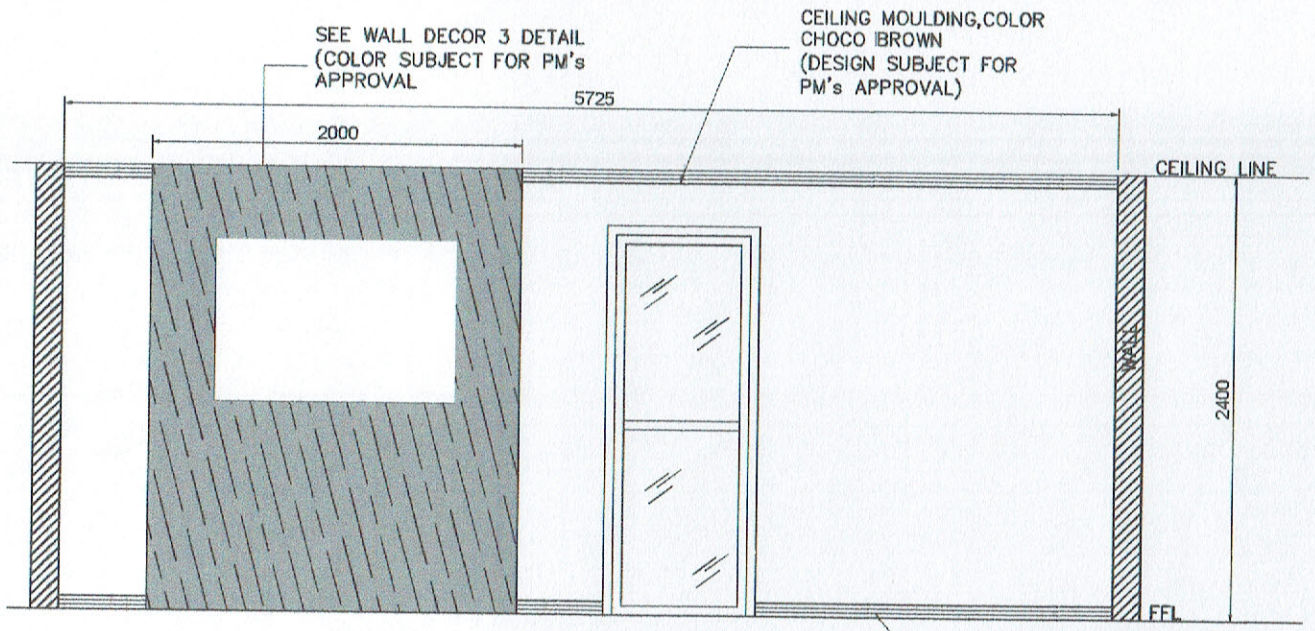


ELEVATION 'E-E'
SCALE 1:40

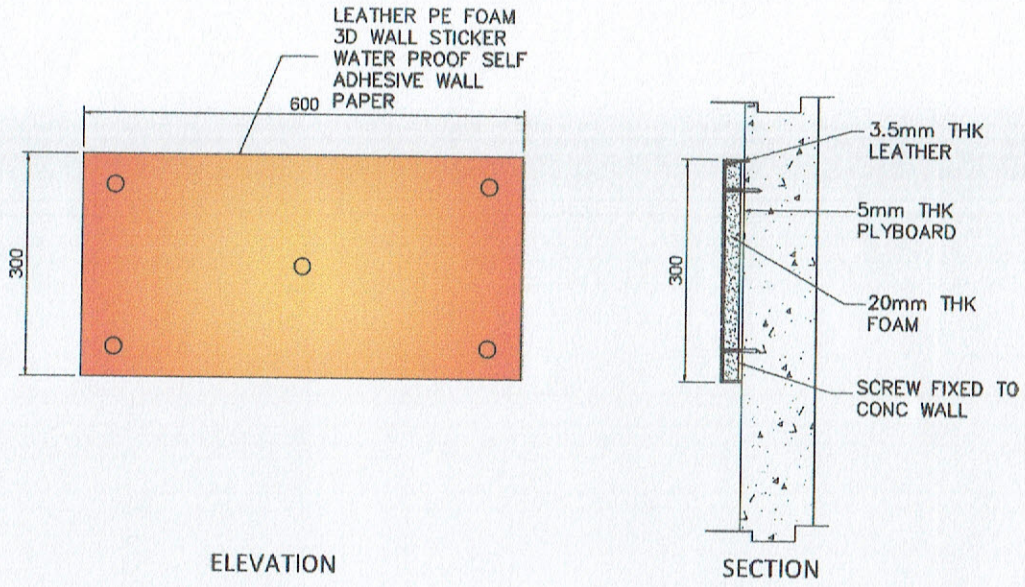

WALL DECOR 1 DETAIL
SCALE 1:10

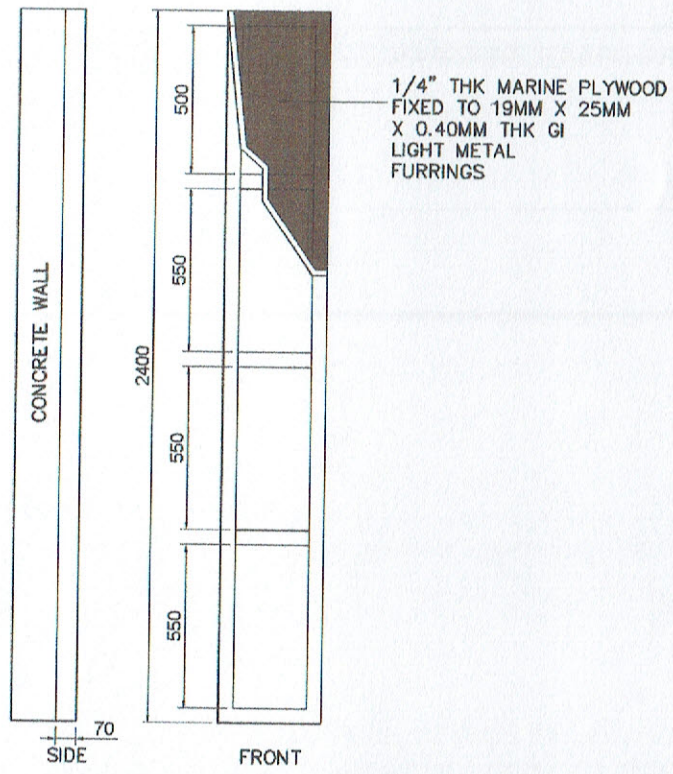

WALL DECOR 2 DETAIL
SCALE 1:25

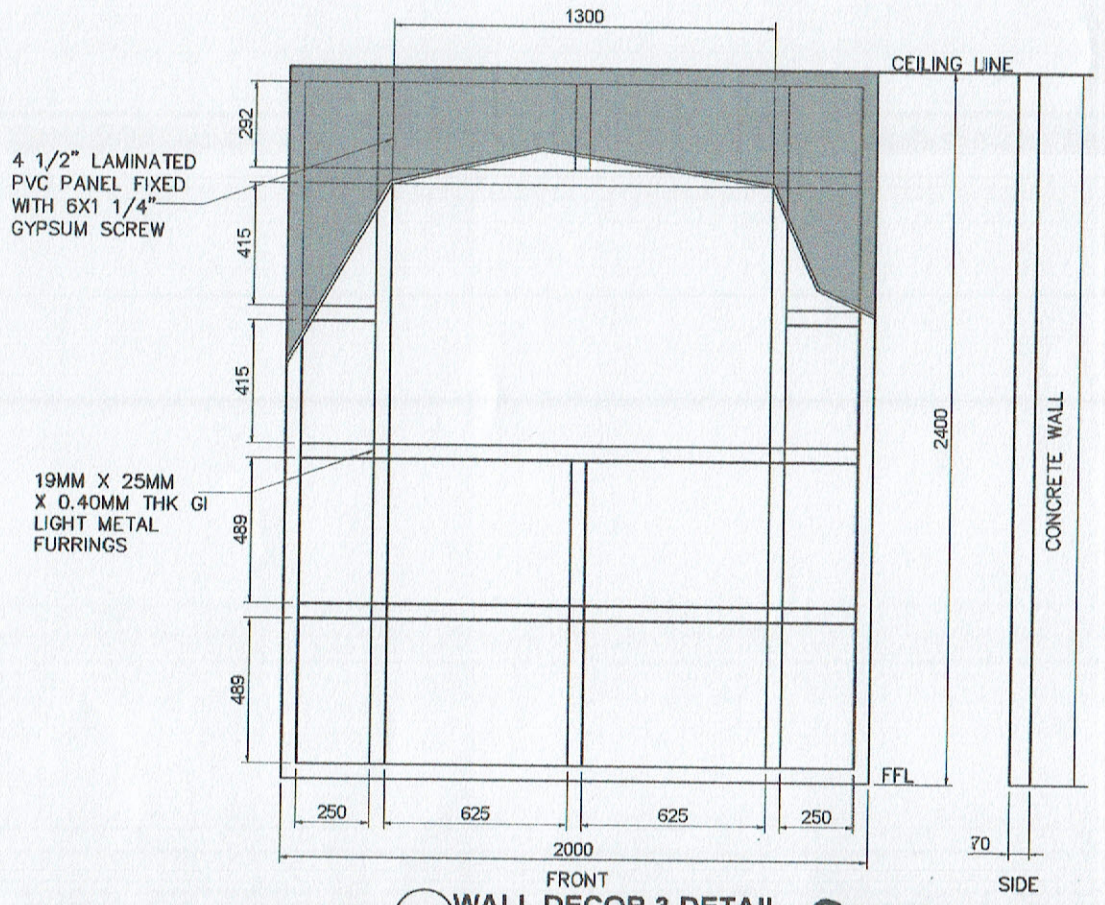


WALL DECOR 3 DETAIL
SCALE 1:25


PHILIPPINE PORTS AUTHORITY	PROJECT TITLE: MAINTENANCE OF OPM/PM TO CONVERT TO PERMITS, LICENSING, AND PROMOTIONS OFFICE LOCATION: PORT OF GENERAL SANTOS, MAKAR WHARF, GENERAL SANTOS CITY	PREPARED BY: JOECARLO I. SORIANO, ENGINEERING ASSISTANT A	CHECKED BY: RYAN L. BADAJOS, SENIOR ENGINEER A	REVIEWED BY: MARIA VIVIEN M. TANCO, PRINCIPAL ENGINEER A	RECOMMENDING APPROVAL: JAMESON A. LEE, ESD MANAGER	APPROVED BY: ATTY. CESAR M. DATAYA, PORT MANAGER	SHEET CONTENT: 1. ELEVATION 'E-E' 2. WALL DECOR DETAIL	DATE: 5/7

LEGEND:

600mmX600mm
PVC CEILING PANEL
BOARD

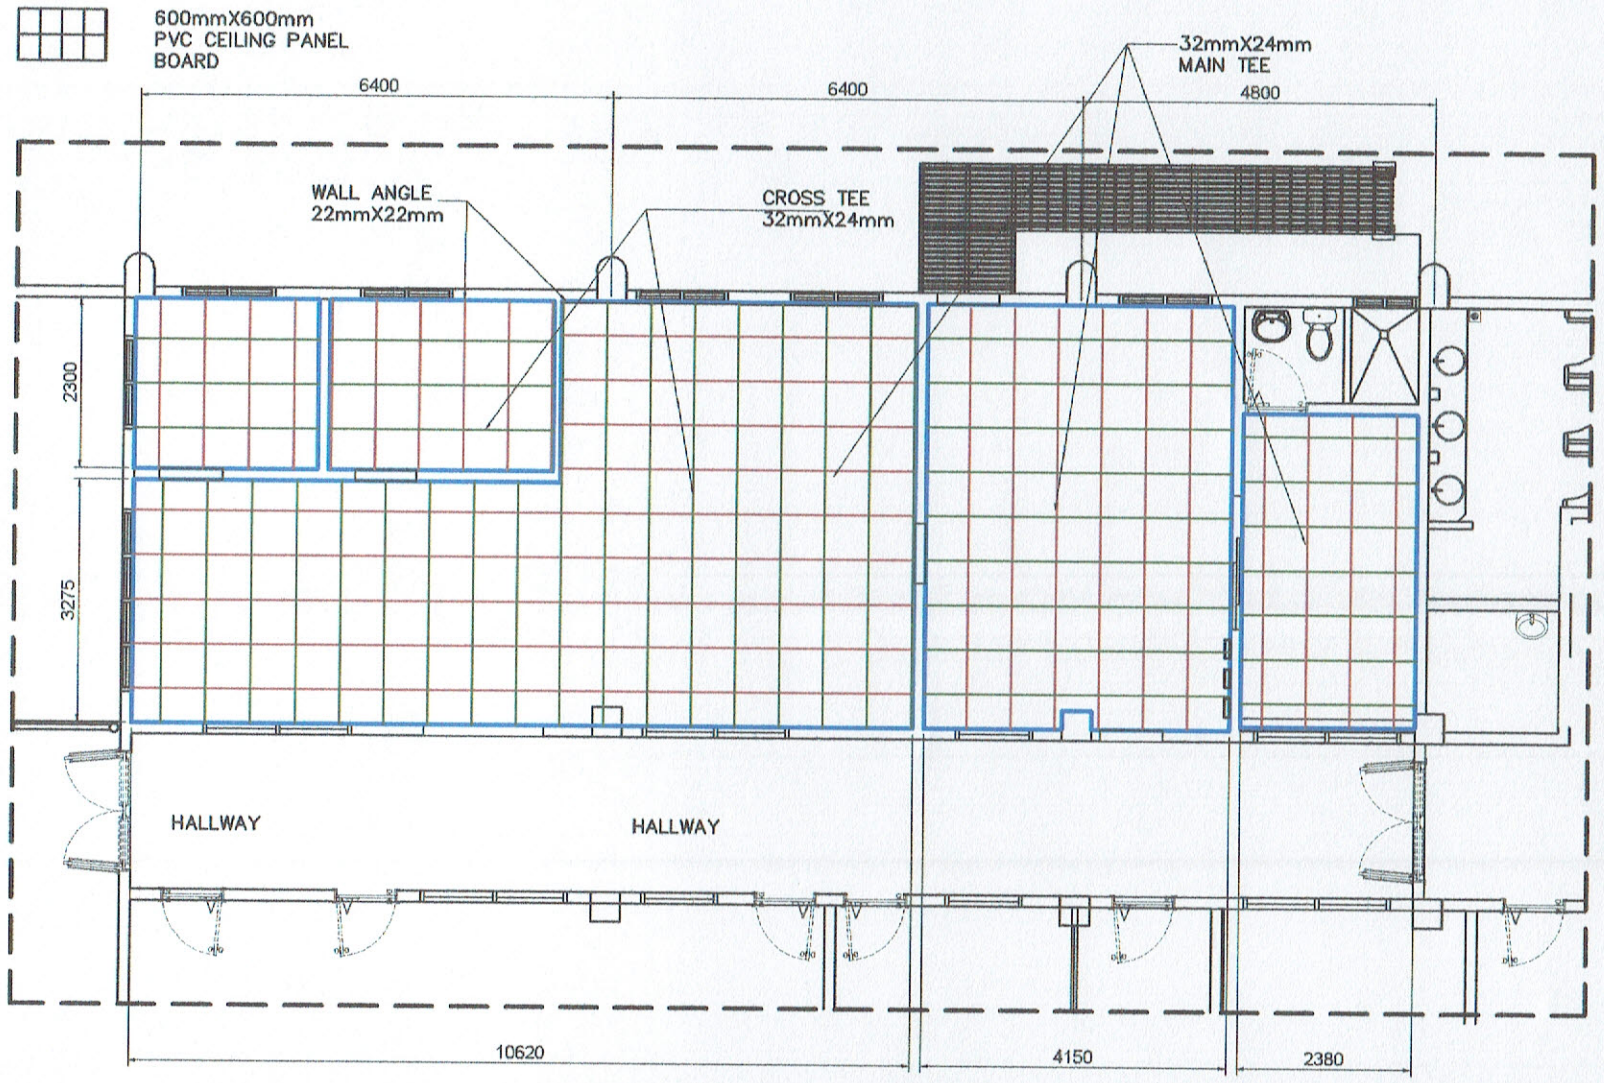

REFLECTED CEILING LAYOUT
SCALE 1:100

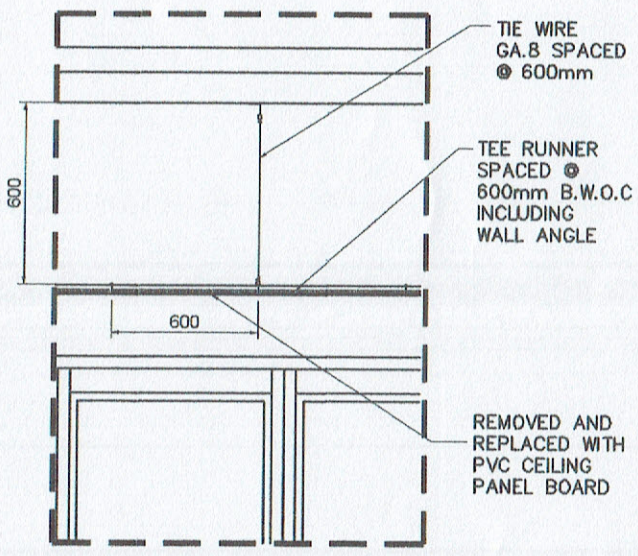

CEILING CONNECTION DETAIL
NOT TO SCALE

PHILIPPINE PORTS AUTHORITY	PROJECT TITLE: MAINTENANCE OF OPM/PM TO CONVERT TO PERMITS, LICENSING, AND PROMOTIONS OFFICE LOCATION: PORT OF GENERAL SANTOS, MAKAR WHARF, GENERAL SANTOS CITY	PREPARED BY: JOECARLO I. SORIANO, ENGINEERING ASSISTANT A	CHECKED BY: RYAN L. BADAJOS, SENIOR ENGINEER A	REVIEWED BY: MARIA VIVIEN M. TANCO, PRINCIPAL ENGINEER A	RECOMMENDING APPROVAL: JAMESON L. LEE, ESD MANAGER	APPROVED BY: ATTY. CESAR M. DATAYA, PORT MANAGER	SHEET CONTENT: 1. REFLECTED CEILING LAYOUT 2. CEILING CONNECTION DETAIL	DATE: 6/7


e:\drawings\ppa projects\8 2021 projects\working folder for 2021\7 cy 2021\1 gpc projects 2024\1 realtime and maintenance 2021\acad\gpt 17 repro to pcmtaskforce\gpcmtp plan\drawings\6 gpcmtp 042624.dwg

NOTE:

1. USE 3.5mm² THW STRANDED WIRE FOR BRANCH LINE AND THHN FOR SWITCHES.
2. USE 1/2"ø PVC ELECTRICAL CONDUIT PIPE
3. ALL SWITCHES TO BE INSTALLED IN EXISTING LOCATION.
4. ALL EXISTING SMOKE DETECTOR TO BE REMOVED AND RE-INSTALLED.

LEGEND:

g	2'X4' 40 WATT LED FLAT PANEL
e	4" LED CANLESS DOWNLIGHT
$ef	2 GANG SWITCH

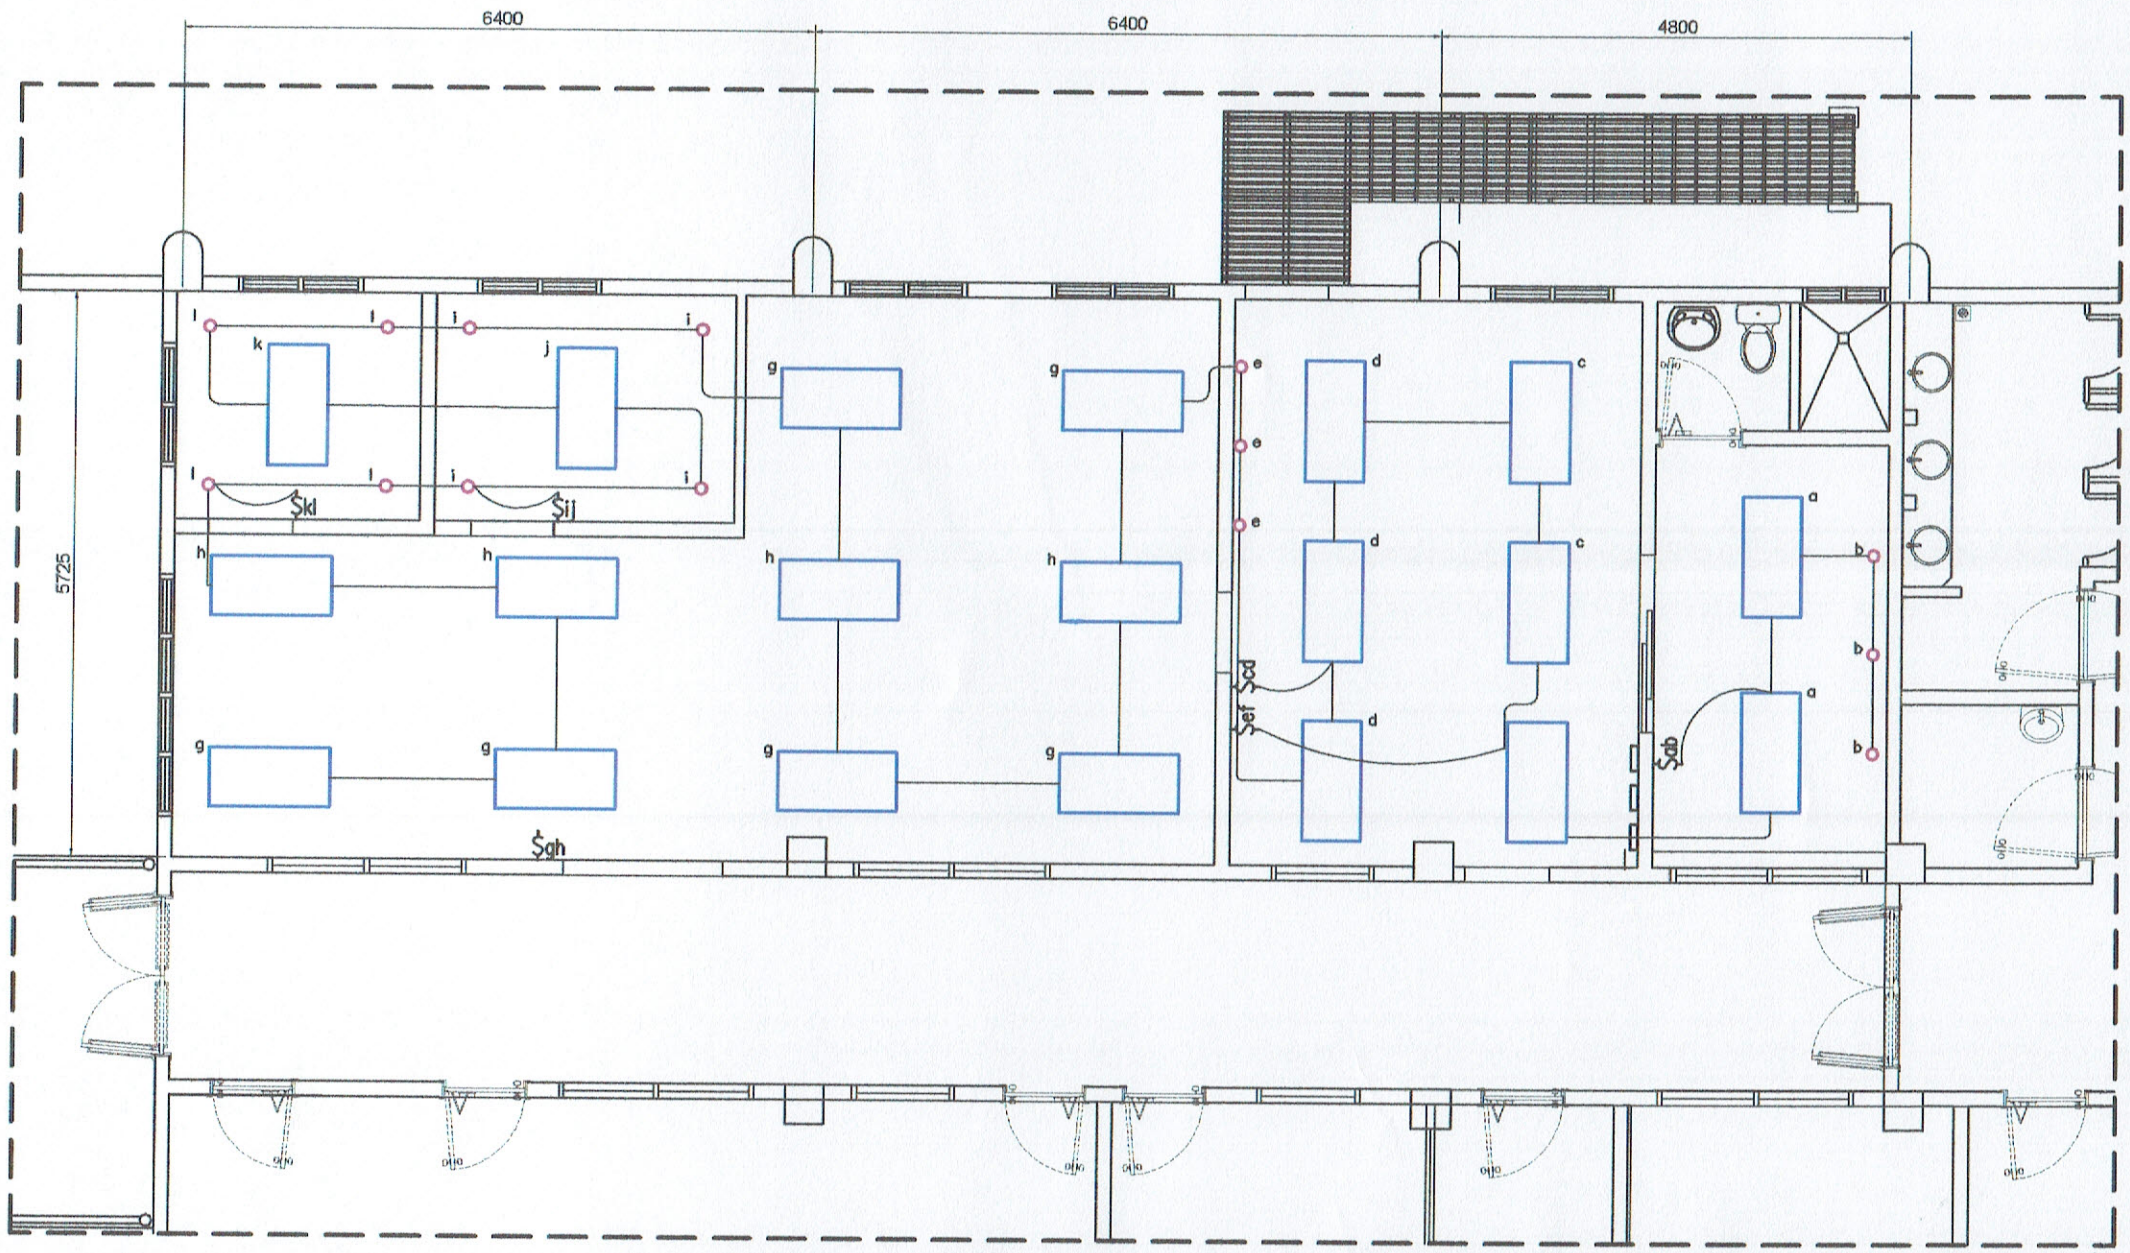

LIGHTING LAYOUT
SCALE 1:75

GENERAL NOTES:

1. THE ELECTRICAL INSTALLATION HEREIN SHALL BE DONE IN ACCORDANCE WITH THE PROVISIONS OF THE LATEST EDITION OF THE PHILIPPINE ELECTRICAL CODE, THE EXISTING LOCAL ORDINANCES, REQUIREMENTS OF THE LOCAL POWER COMPANY AND RULES AND REGULATIONS OF THE LOCAL ENFORCING AUTHORITY. THE CONTRACTOR SHALL BE RESPONSIBLE FOR ALL INCIDENTAL EXPENSES IN SECURING LOCAL GOVERNMENT AND SOCOTECO II'S REQUIREMENTS.
2. ALL 20 AMPERE CIRCUIT HOMERUNS TO PANEL BOARD MORE THAN 30.5M (100 FT) IN LENGTH SHALL BE 5.50 SQ.mm. UNLESS OTHERWISE SPECIFIED.
3. ALL SERVICE ENTRANCE EQUIPMENT SHALL BE PROPERLY GROUNDED IN ACCORDANCE WITH THE REQUIREMENTS OF THE PHILIPPINE ELECTRICAL CODE.
4. ALL MATERIALS SHALL BE NEW AND OF THE APPROVED TYPE.
5. ALL ELECTRICAL INSTALLATION SHALL BE UNDER THE DIRECT SUPERVISION OF A LICENSED PROFESSIONAL ELECTRICAL ENGINEER.

PHILIPPINE PORTS AUTHORITY

PROJECT TITLE	PREPARED BY:	CHECKED BY:	REVIEWED BY:	RECOMMENDING APPROVAL:	APPROVED BY:	SHEET CONTENT:	DATE:
MAINTENANCE OF OPM/PM TO CONVERT TO PERMITS, LICENSING, AND PROMOTIONS OFFICE LOCATION PORT OF GENERAL SANTOS, MAKAR WHARF, GENERAL SANTOS CITY	KEEN PATRICK L. LAUD ENGINEERING ASSISTANT A	RYAN L. BADAJOS SENIOR ENGINEER A	MARIA VIVIEN M. TANCO PRINCIPAL ENGINEER A	JAMES CONN L. LEE ESD MANAGER	ATTY. CESAR M. DATAYA PORT MANAGER	1. LIGHTING LAYOUT	7/7