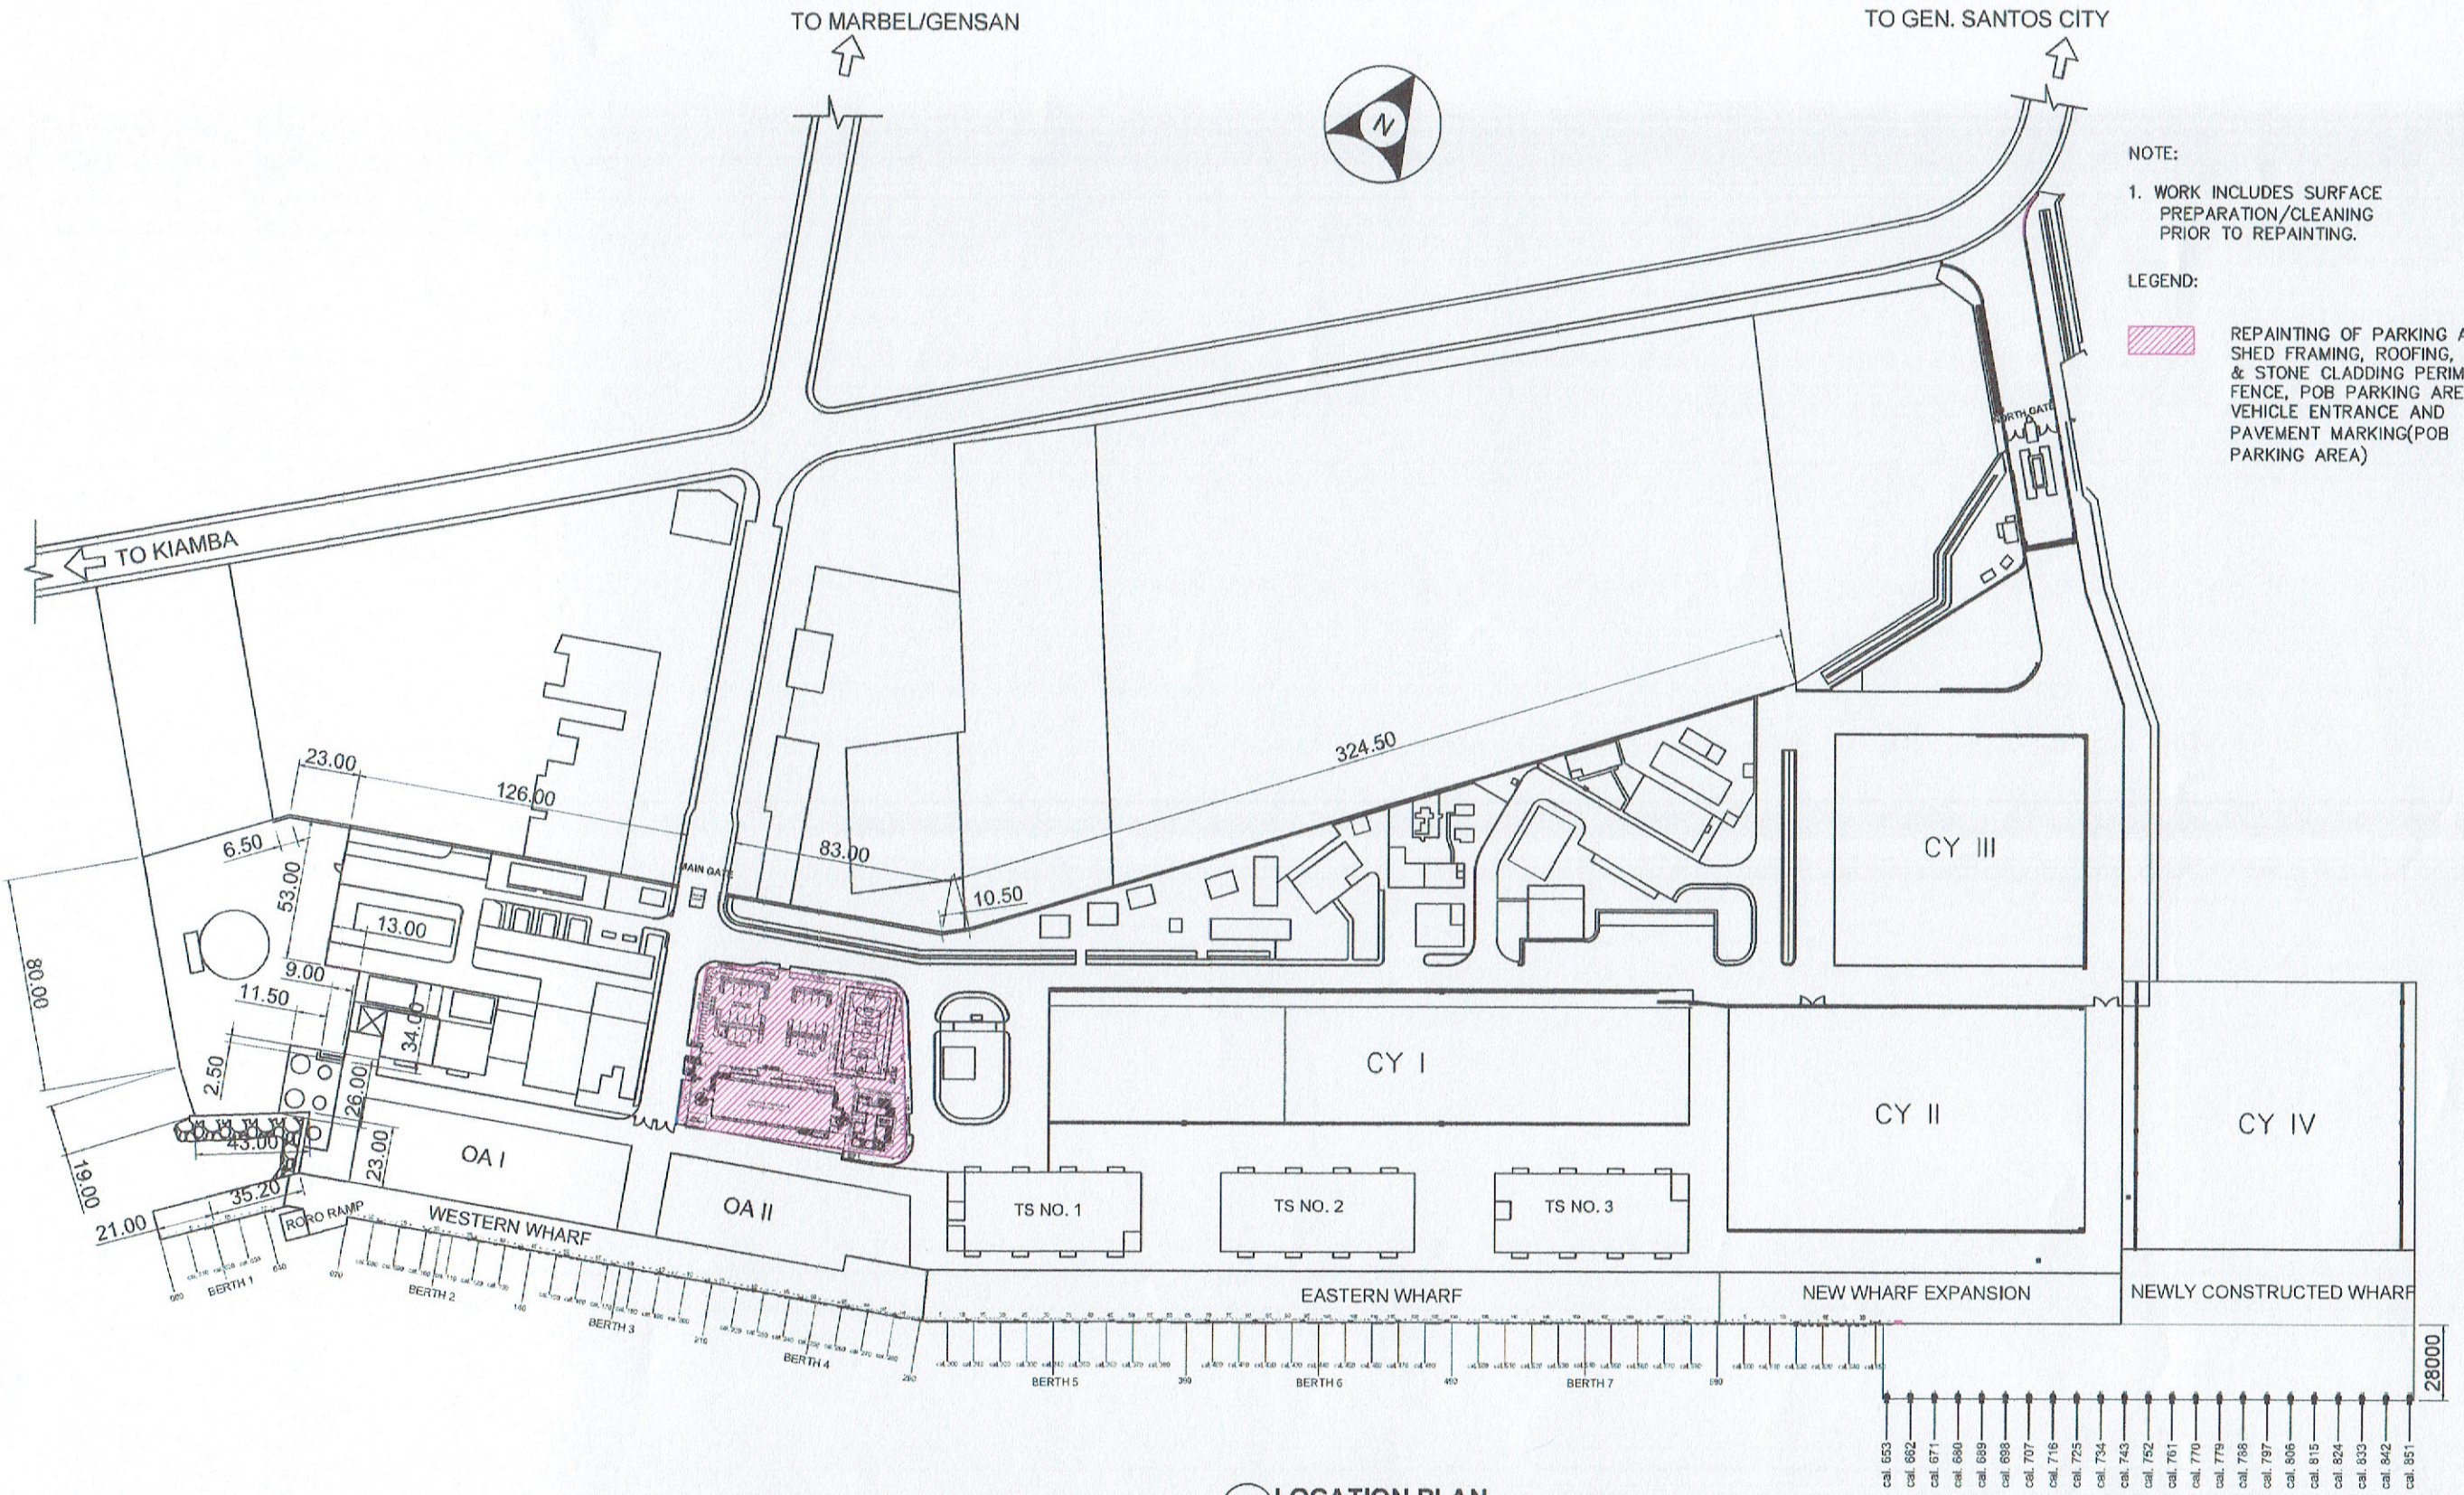


LOCATION PLAN
SCALE 1:2500

PHILIPPINE PORTS AUTHORITY	PROJECT TITLE: REPAINTING OF PARKING AREA SHED FRAMING, ROOFING, STEEL & STONE CLADDING PERIMETER FENCE, POB PARKING AREA VEHICLE ENTRANCE AND PAVEMENT MARKING(POB PARKING AREA)) LOCATION: PORT OF GENERAL SANTOS, MAKAR WHARF, GENERAL SANTOS CITY	PREPARED BY: JOECARLO I. SORIANO, ENGINEERING ASSISTANT A	CHECKED BY: RYAN L. BADAJOS, SENIOR ENGINEER A	REVIEWED BY: MARIA VIVIEN M. TANCO, PRINCIPAL ENGINEER A	RECOMMENDING APPROVAL: JAMESON L. LEE, EED MANAGER	APPROVED BY: ATTY. CESAR M. DAMAYA, PORT MANAGER	SHEET CONTENT: 1. LOCATION PLAN	DATE: 1/5

LEGEND:

TO BE REPAINTED

EXISTING ROAD

EXISTING ROAD

EXISTING ROAD

26089

2850 3000 3000 3000 3000 3000 3000 2619

38305

2619 2619 3000 3000 3000 3000 3000 3000 3000 3000 3000 3000 3000

11795


FENCE

FENCE TO BE REPAINTED


3000 3000 3000

FENCE

3000 3000 3000 3000 3000 3000 3000 3000 3000 3000

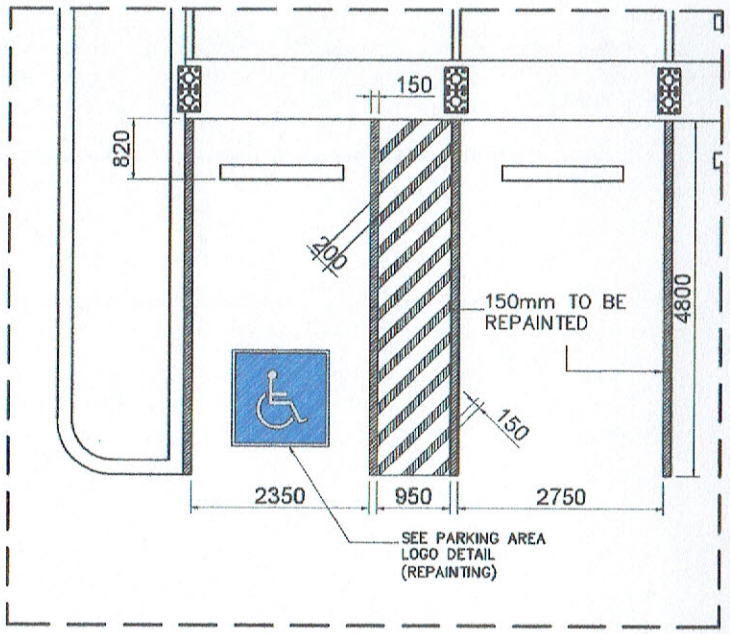


PART PLAN OF PARKING AREA
SCALE 1:100

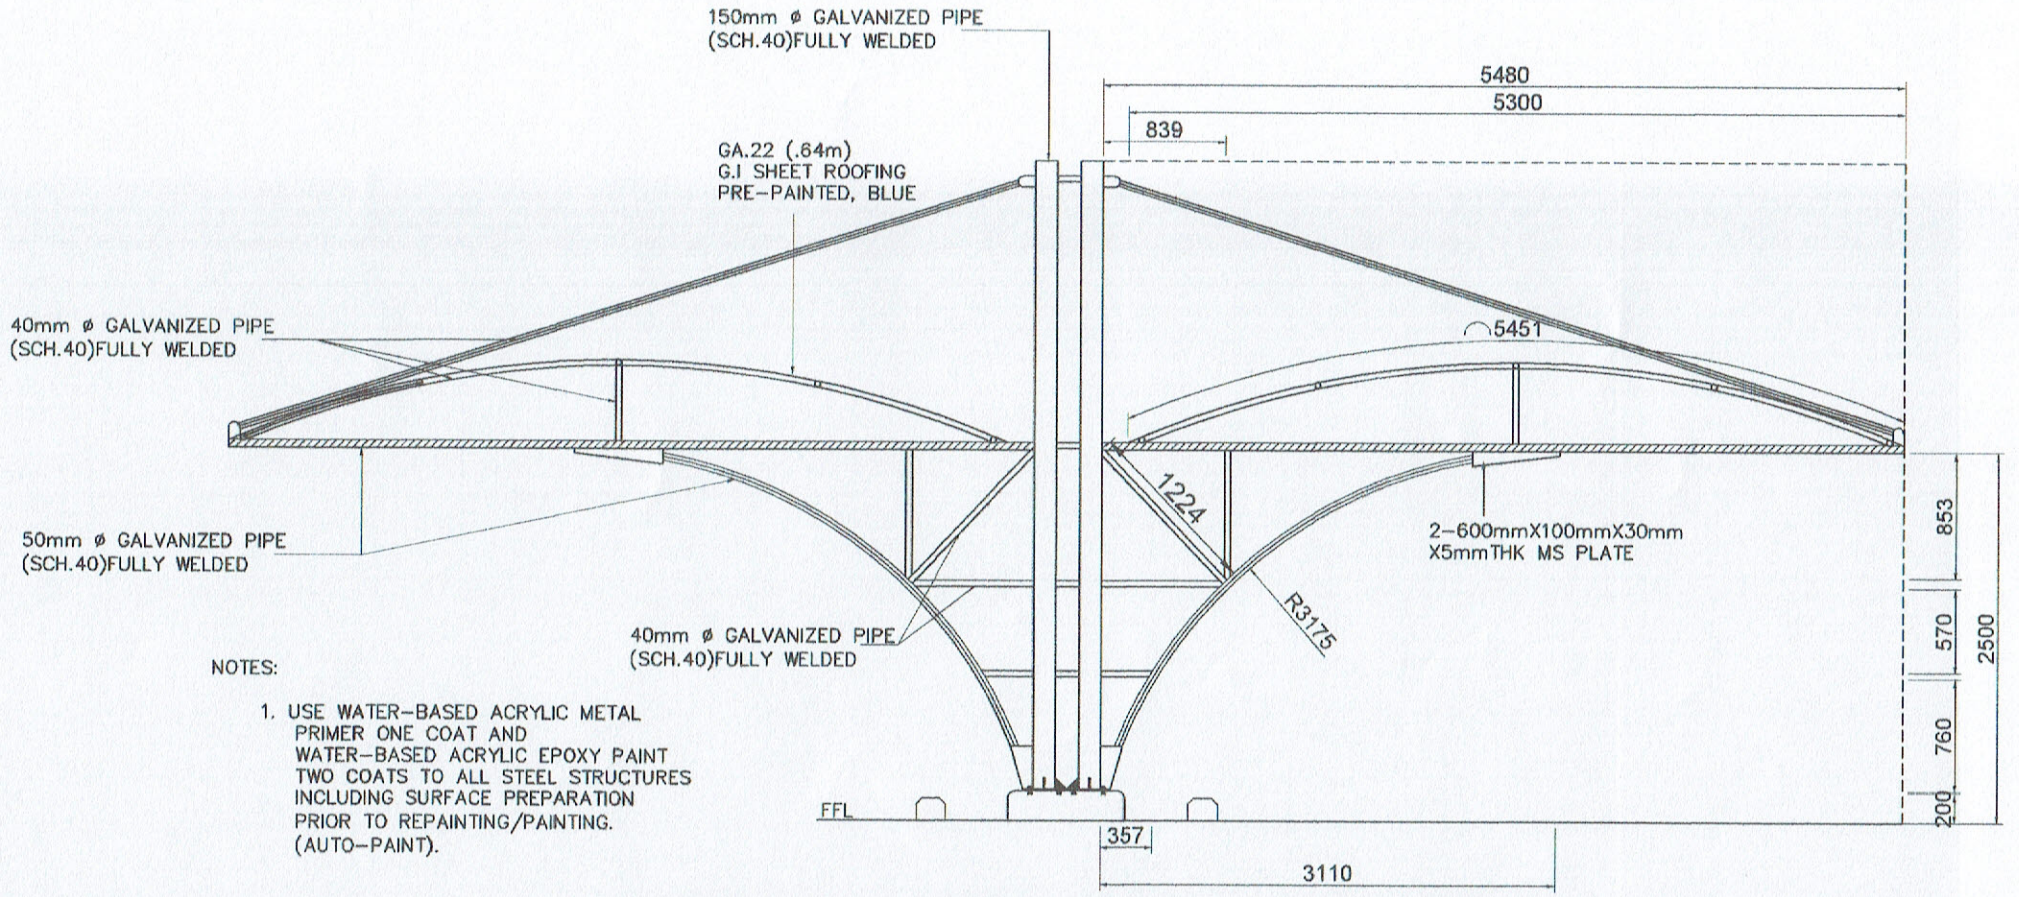


NOTES:

1. USE WATER-BASED ACRYLIC METAL PRIMER ONE COAT AND WATER-BASED ACRYLIC EPOXY PAINT TWO COATS TO ALL STEEL STRUCTURES INCLUDING SURFACE PREPARATION PRIOR TO REPAINTING/PAINTING. (AUTO-PAINT).


REPAINTING OF PARKING SHED FRAME 1 DETAIL (11-UNITS)
SCALE 1:50

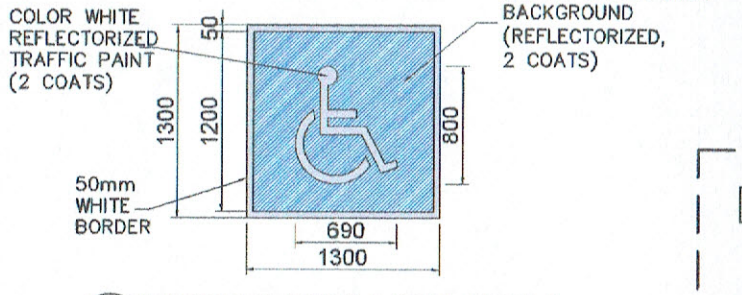

PARKING AREA LOGO DETAIL
SCALE 1:50

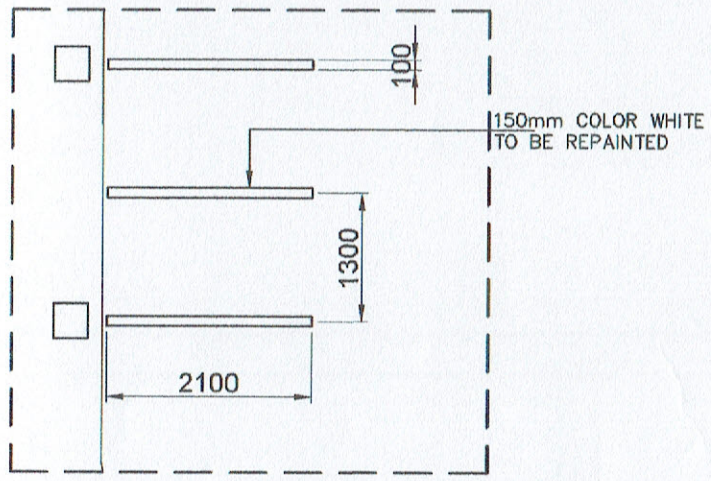


PART OF PARKING 2 AREA (REPAINTING)
SCALE 1:100

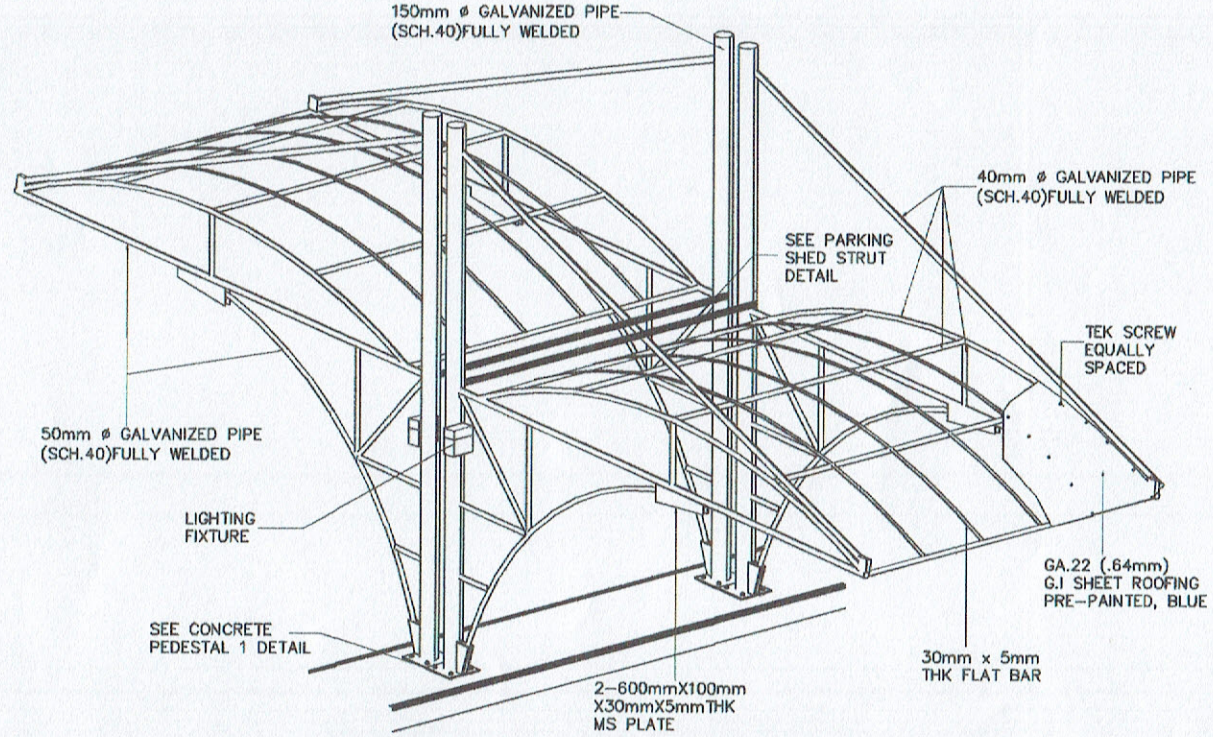

PARKING SHED FRAME 1 ISOMETRIC
NOT TO SCALE


PHILIPPINE PORTS AUTHORITY	PROJECT TITLE: REPAINTING OF PARKING AREA SHED FRAMING, ROOFING, STEEL & STONE CLADDING PERIMETER FENCE, POB PARKING AREA VEHICLE ENTRANCE AND PAVEMENT MARKING(POB PARKING AREA) LOCATION: PORT OF GENERAL SANTOS, MAKAR WHARF, GENERAL SANTOS CITY	PREPARED BY: JOECARLO L. SORIANO, ENGINEERING ASSISTANT A	CHECKED BY: RYAN L. BADAJOS, SENIOR ENGINEER A	REVIEWED BY: MARIA VIVIEN M. TANCO, PRINCIPAL ENGINEER A	RECOMMENDING APPROVAL: JAMESON L. LEE, CSD MANAGER	APPROVED BY: ATTY. CESAR M. BATAYA, PORT MANAGER	SHEET CONTENT: 1. PART PLAN OF PARKING AREA 2. PARKING AREA LOGO DETAIL 3. PARKING SHED FRAME DETAIL	DATE: 3/5

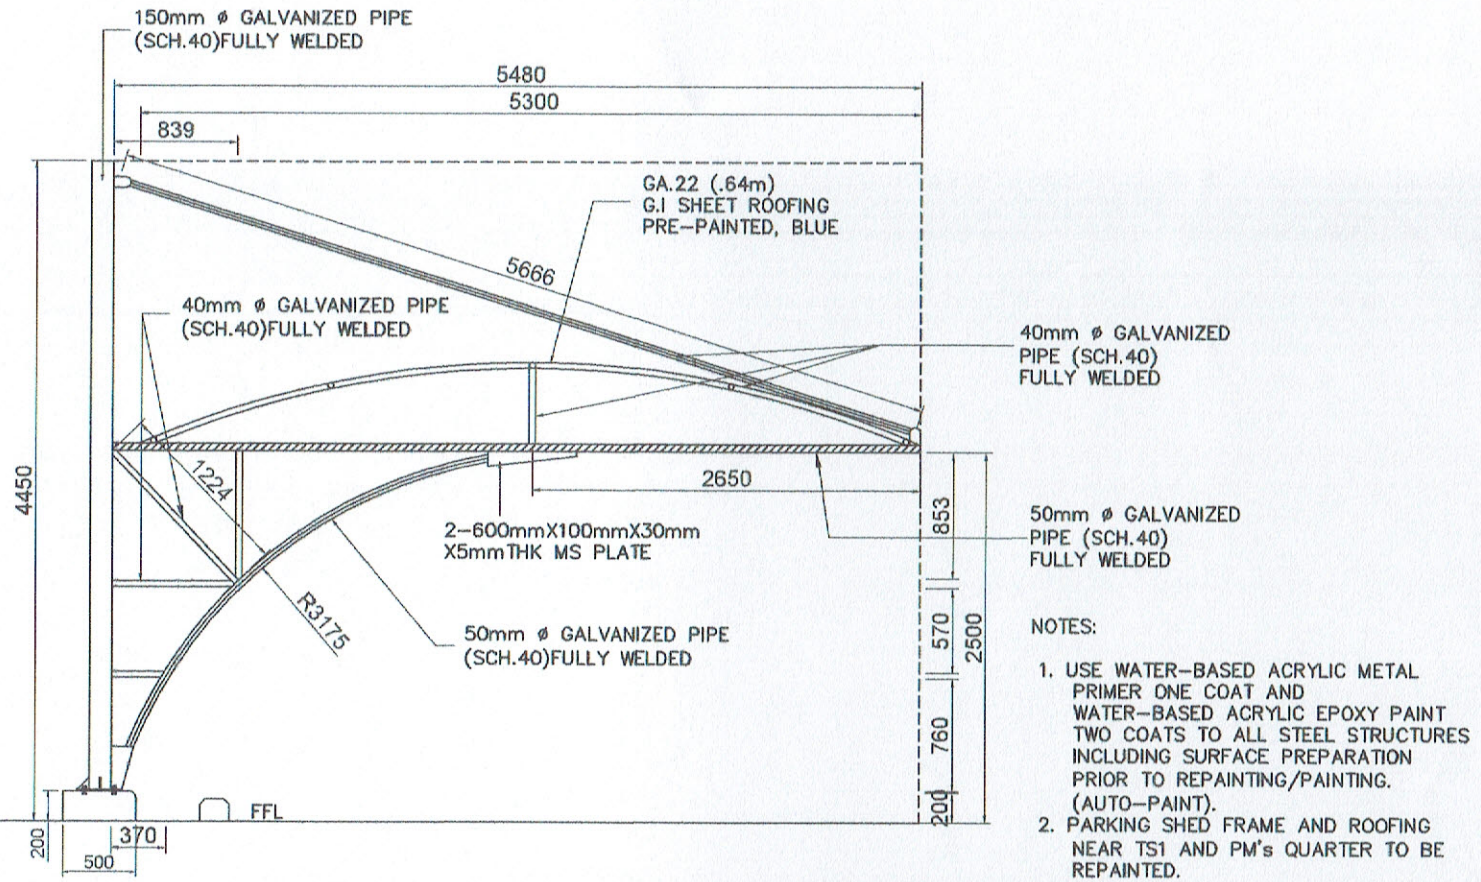


NOTES:

1. USE WATER-BASED ACRYLIC METAL PRIMER ONE COAT AND WATER-BASED ACRYLIC EPOXY PAINT TWO COATS TO ALL STEEL STRUCTURES INCLUDING SURFACE PREPARATION PRIOR TO REPAINTING/PAINTING. (AUTO-PAINT).
2. PARKING SHED FRAME AND ROOFING NEAR TS1 AND PM's QUARTER TO BE REPAINTED.


REPAINTING OF PARKING SHED FRAME 2 DETAIL (14-UNITS)
SCALE 1:50

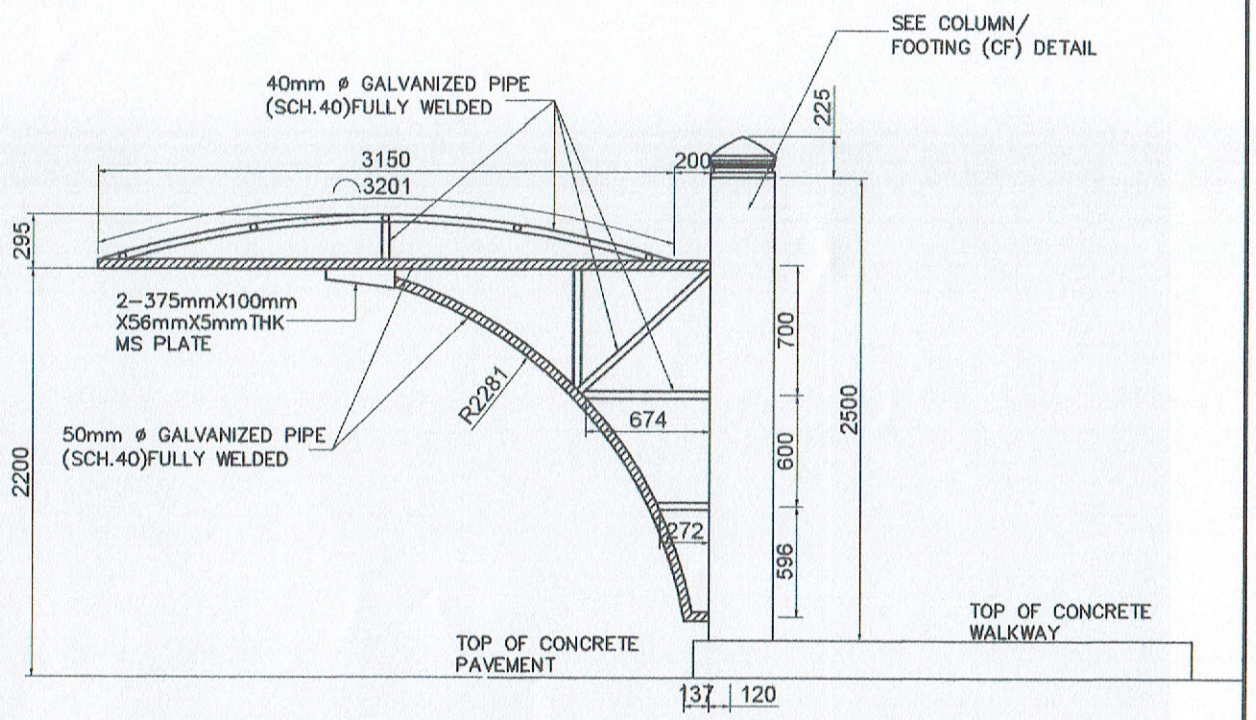

REPAINTING OF PARKING SHED FRAME 3 DETAIL (10-UNITS)
SCALE 1:40

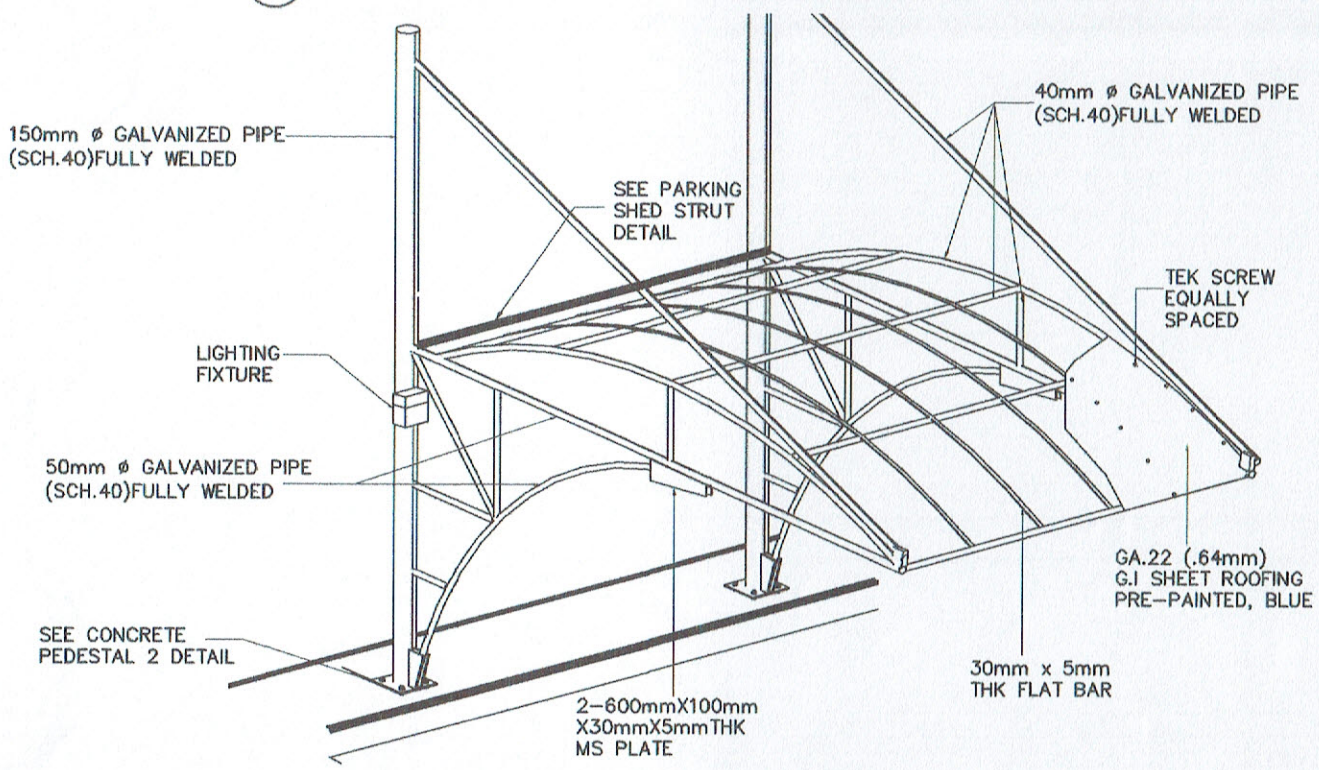

PARKING SHED FRAME 2 ISOMETRIC
NOT TO SCALE

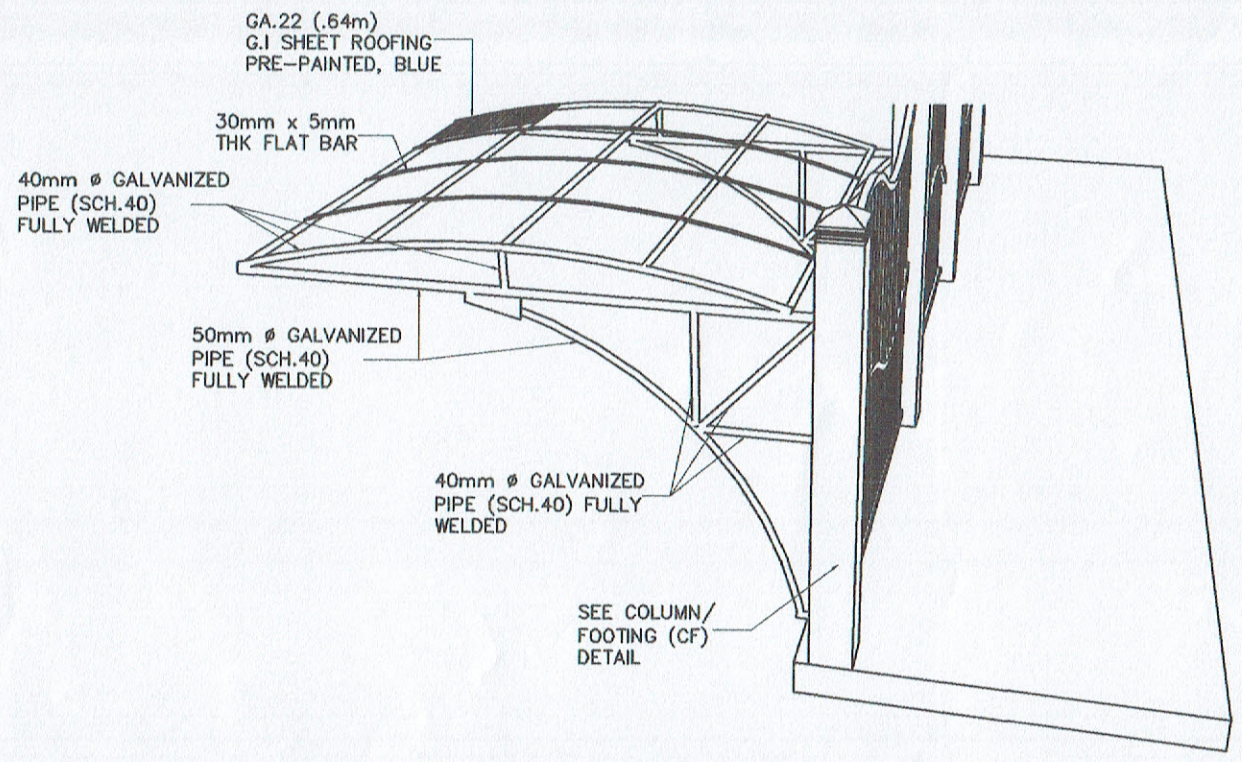


PARKING SHED FRAME 3 ISOMETRIC
NOT TO SCALE

PHILIPPINE PORTS AUTHORITY	PROJECT TITLE: REPAINTING OF PARKING AREA SHED FRAMING, ROOFING, STEEL & STONE CLADDING PERIMETER FENCE, POB PARKING AREA VEHICLE ENTRANCE AND PAVEMENT MARKING(POB PARKING AREA) LOCATION: PORT OF GENERAL SANTOS, MAKAR WHARF, GENERAL SANTOS CITY	PREPARED BY: JOECARLO L. SORIANO, ENGINEERING ASSISTANT A	CHECKED BY: RYAN L. BADAJOS, SENIOR ENGINEER A	REVIEWED BY: MARIA VIVIEN M. TANCO, PRINCIPAL ENGINEER A	RECOMMENDING APPROVAL: JAMESON L. LEE, EED MANAGER	APPROVED BY: ATTY. CESAR M. DATAYA, PORT MANAGER	SHEET CONTENT: 1. PARKING SHED FRAME DETAIL	DATE: 4/5


e:\documents\projects\ 2021 projects\bidding folder batch 1 by 2024\1 ppa projects 2024\01 routine and maintenance 2024 spec docs\3 repainting of parking area and parking sheds\repainting of parking area pob detail.dwg

NOTES:


1. USE 2 COATS ACRYLIC WATER–BASED ELASTOMERIC PAINT (EXTERIOR), COLOR SUBJECT FOR PPA's APPROVAL TO ALL CONCRETE STRUCTURES INCLUDING SURFACE PREPARATION PRIOR TO REPAINTING/PAINTING.
2. USE EPOXY PRIMER ONE COAT AND WATER–BASED ACRYLIC EPOXY PAINT TWO COATS TO ALL STEEL STRUCTURES INCLUDING SURFACE PREPARATION PRIOR TO REPAINTING/PAINTING.

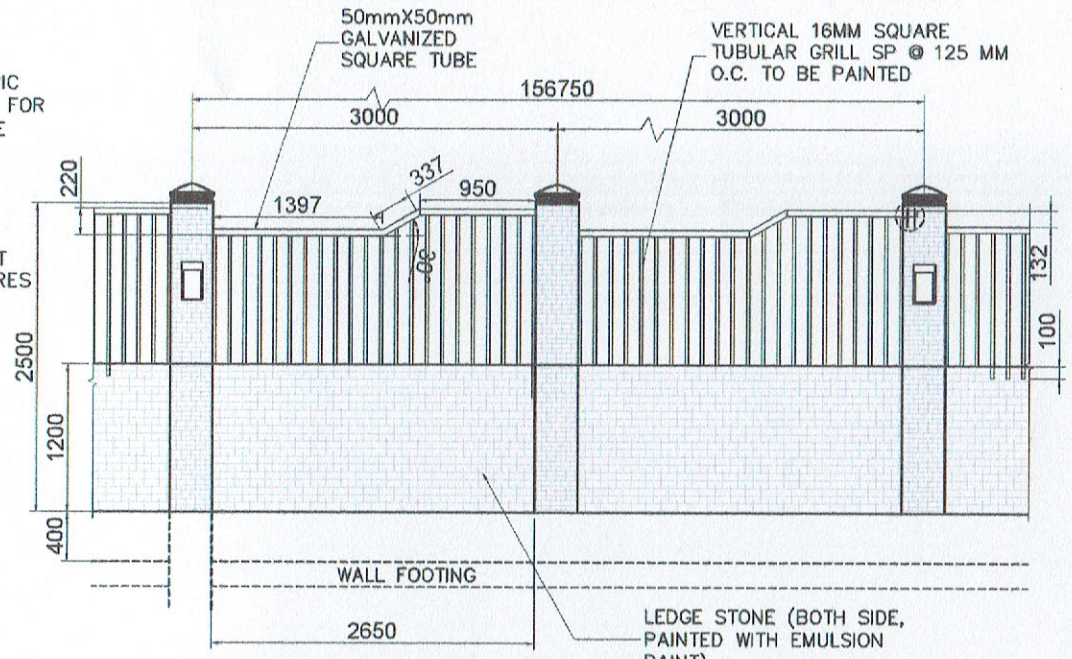


PART ELEVATION OF FENCE (REPAINTING)
SCALE 1:60

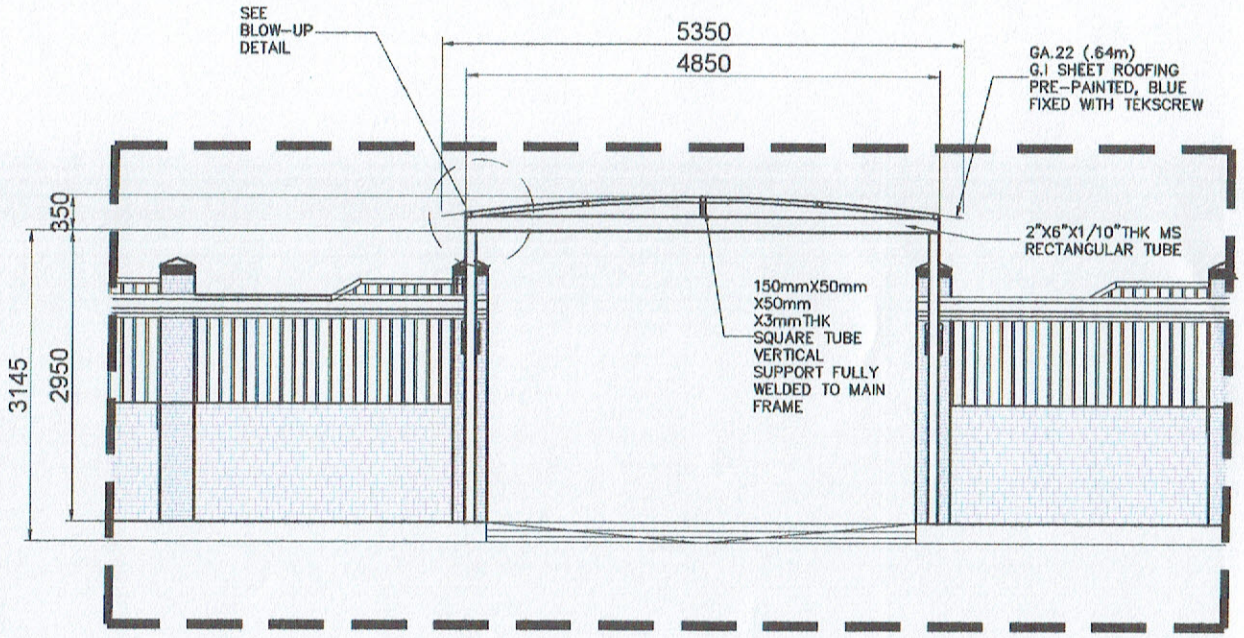

ELEVATION "A-A"(POB VEHICLE ENTRANCE)
SCALE 1:75

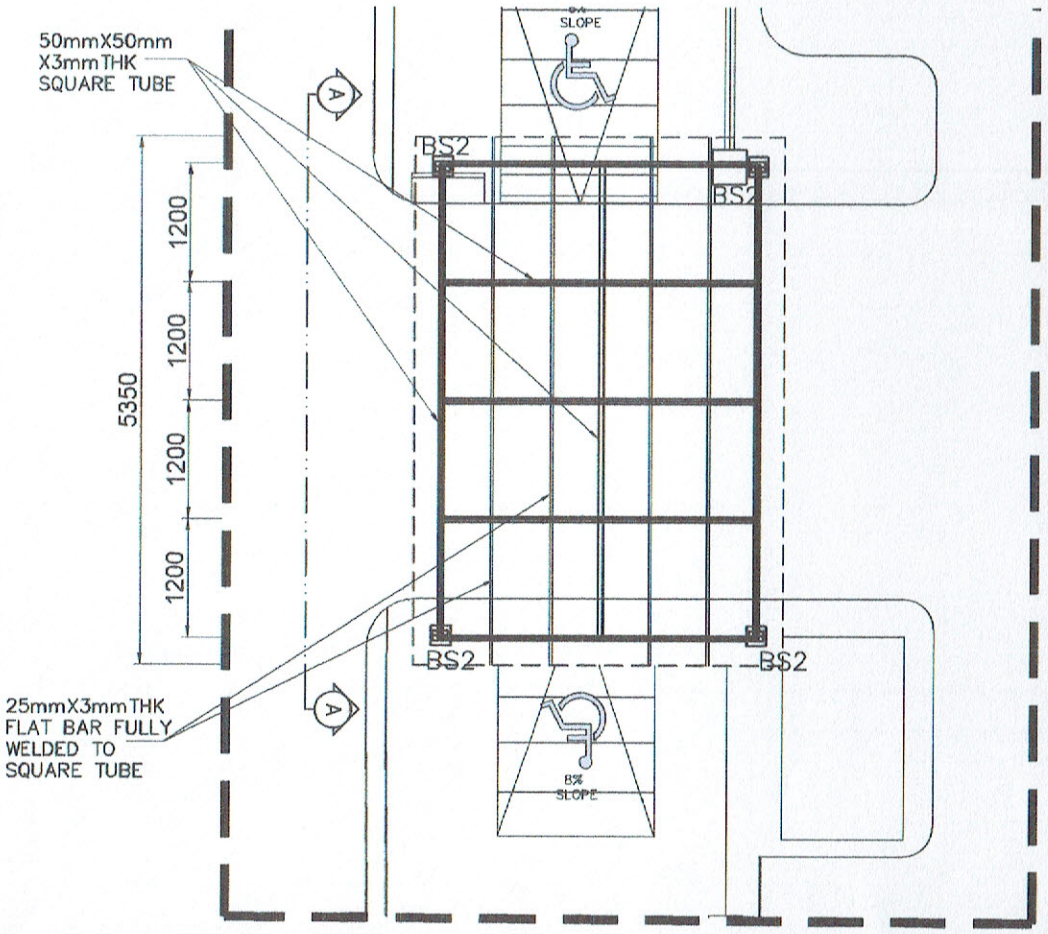


CANOPY LAYOUT (POB VEHICLE ENTRANCE)
SCALE 1:75

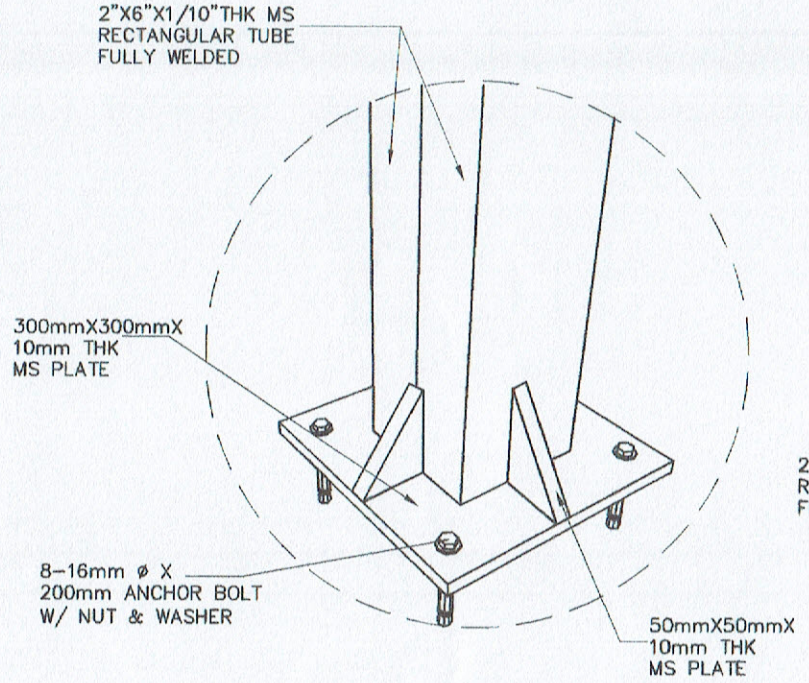

BOTTOM SUPPORT (BS2) DETAIL
NOT TO SCALE

POB VEHICLE ENTRANCE CANOPY DETAIL (REPAINTING)

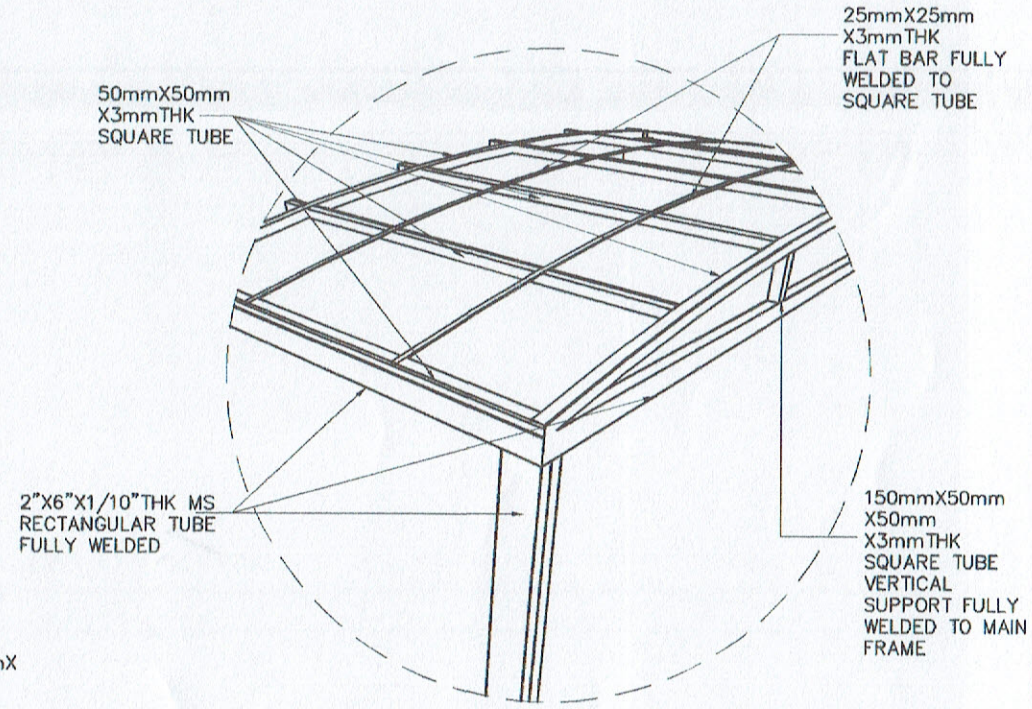

BLOW-UP DETAIL
NOT TO SCALE

PHILIPPINE PORTS AUTHORITY

PROJECT TITLE: REPAINTING OF PARKING AREA SHED FRAMING, ROOFING, STEEL & STONE CLADDING PERIMETER FENCE, POB PARKING AREA VEHICLE ENTRANCE AND PAVEMENT MARKING(POB PARKING AREA)

LOCATION: PORT OF GENERAL SANTOS, MAKAR WHARF, GENERAL SANTOS CITY

PREPARED BY:	CHECKED BY:	REVIEWED BY:	RECOMMENDING APPROVAL:	APPROVED BY:	SHEET CONTENT:	DATE:
JOECARLO I. SORIANO, ENGINEERING ASSISTANT A	RYAN L. BADAJOS, SENIOR ENGINEER A	MARIA VIVIEN M. TANCO, PRINCIPAL ENGINEER A	JAMESON L. LEE, EDD MANAGER	ATTY. CESAR M. DATAYA, PORT MANAGER	1. FENCE DETAIL (REPAINTING) 2. POB VEHICLE ENTRANCE CANOPY DETAIL	5/5

c:\docs\pgs projects\2021 projects\working folder\bid01 to 25\01 ppc projects 2021\1 routine and maintenance 2024 projects\3 repainting of parking area\pob vehicle parking area pob detail.dwg