
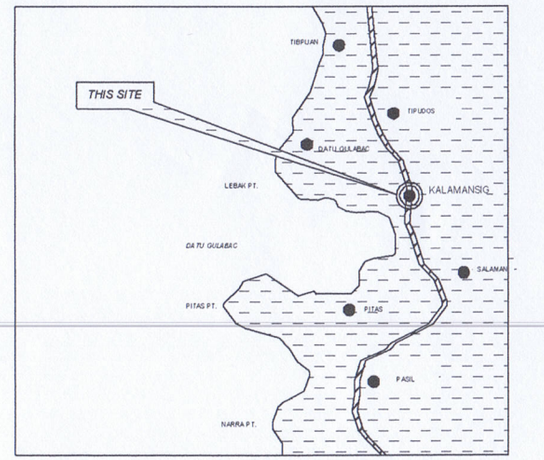


VICINITY MAP


NOT TO SCALE

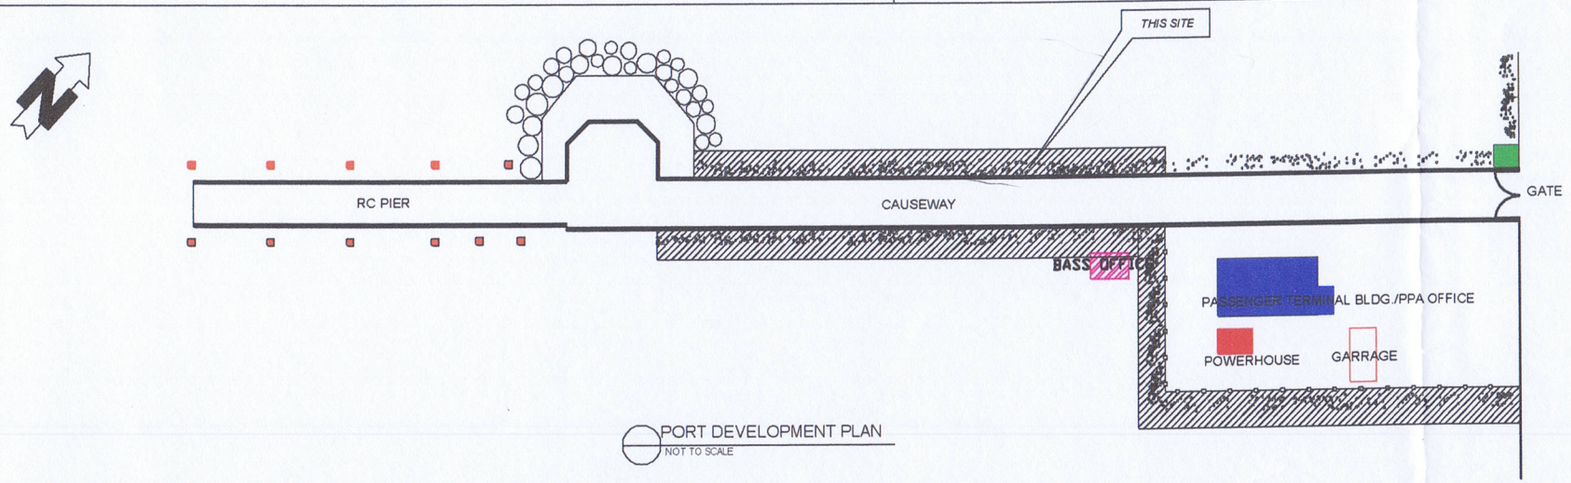


PORT DEVELOPMENT PLAN

NOT TO SCALE

PHILIPPINE PORTS AUTHORITY	PROJECT TITLE : PROPOSED REPAIR OF CAUSEWAY RIPRAP LOCATION : PORT OF KALAMANSIG, KALAMANSIG, SULTAN KUDARAT	DRAWN BY: RODSKY BUTCH P. RAGORO, Draftsman	REVIEWED BY: SOLLITO C. ROSALES, Construction Foreman A	RECOMMENDING APPROVAL: BELTZASAR L. GELLA, Acting ESD MANAGER	APPROVED BY: ASTERIO C. GALLARDO JR., Acting Port manager	DATE : 1/2

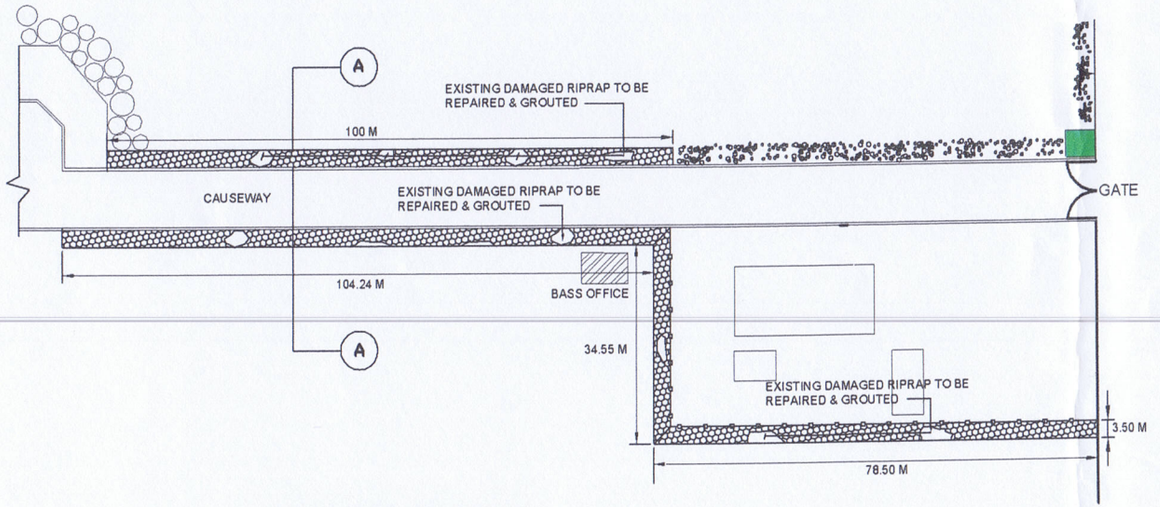

CAUSEWAY RIPRAP PLAN
NOT TO SCALE

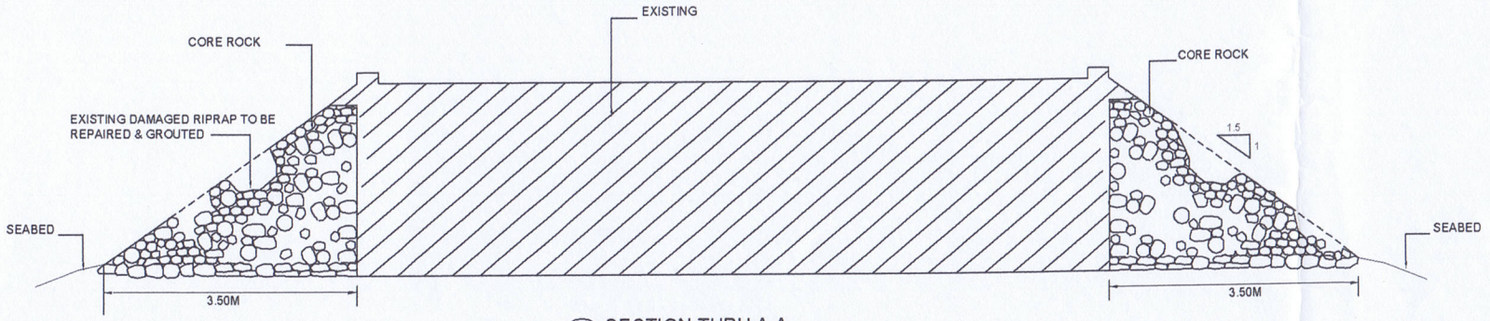

SECTION THRU A-A
NOT TO SCALE

PHILIPPINE PORTS AUTHORITY	PROJECT TITLE: PROPOSED REPAIR OF CAUSEWAY RIPRAP LOCATION: PORT OF KALAMANSIG KALAMANSIG, SULTAN KUDARAT	DRAWN BY: RODSKY BUTCH P. BAGORO Draftsman	REVIEWED BY: SOLLITO C. ROSALES Construction Foreman A	RECOMMENDING APPROVAL: BELTZASAR L. GELLA Acting EBD MANAGER	APPROVED BY: ASTERIO C. GALLARDO JR. Acting Port manager	DATE : 2/2