

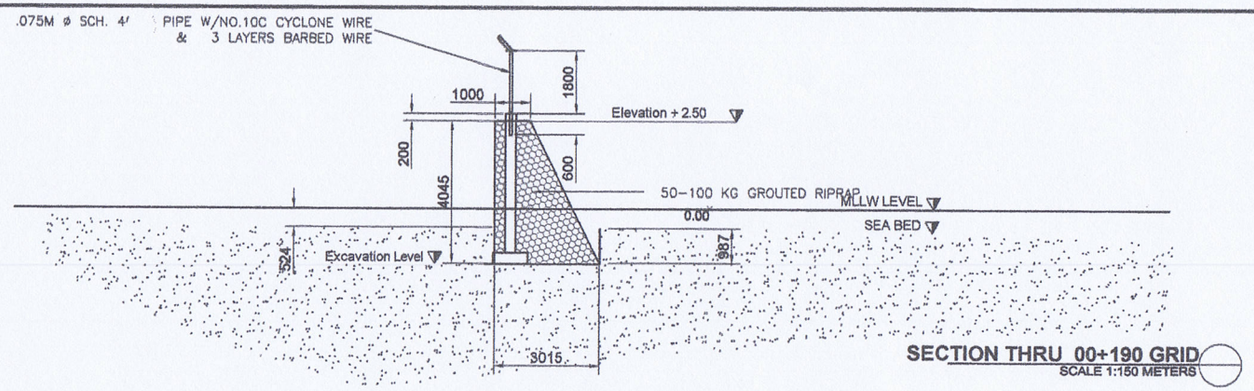


SECTION THRU 00+190 GRID
SCALE 1:150 METERS

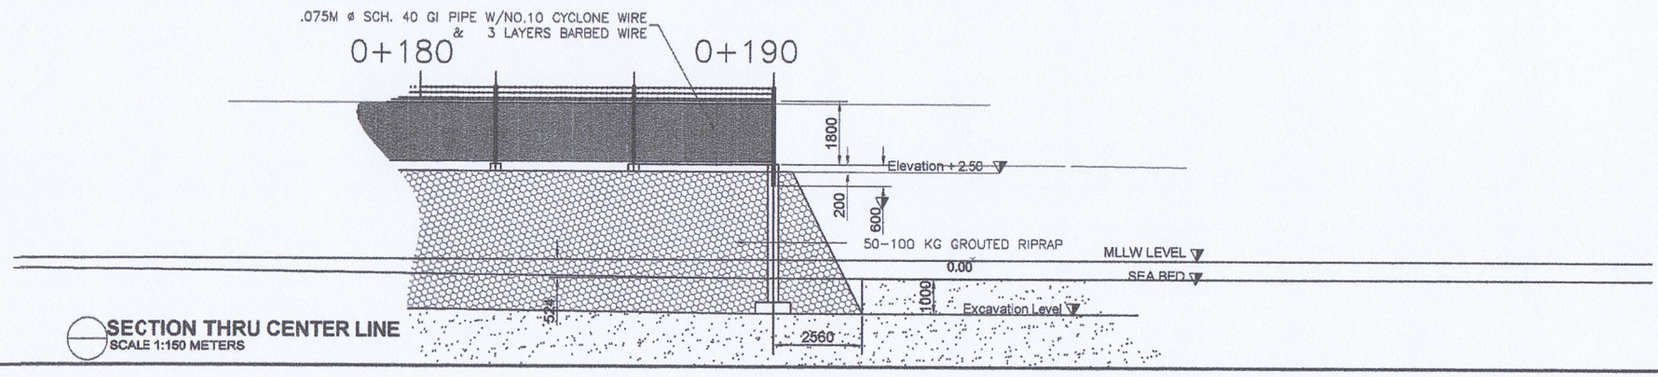


SECTION THRU CENTER LINE
SCALE 1:150 METERS

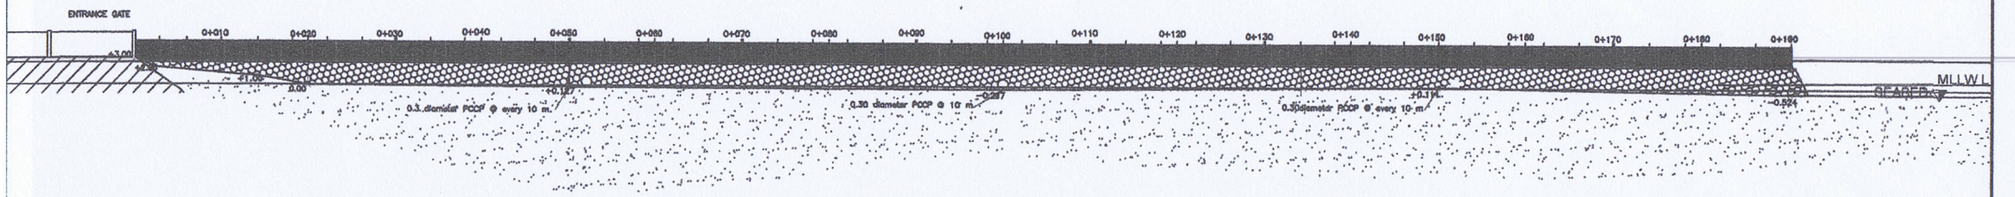

PROFILE ELEVATION THRU CENTER LINE
SCALE 1:600 METERS

PHILIPPINE PORTS AUTHORITY
PORT MANAGEMENT OFFICE OF COTABATO

PROJECT TITLE	DRAWN/CAD BY:	REVIEWED BY:	RECOMMENDING APPROVAL:	APPROVED BY:	DATE: June 30, 2017
PROPOSED REPAIR & IMPROVEMENT OF 190 LM SHORE PROTECTION AND STEEL FENCING	RODSKIE P. ROGORO, ENGINEERING ASSISTANT	SOLLITO C. ROSALES, CONSTRUCTION FOREMAN	BELTZASAR L. GELLA, ACTING DIVISION MANAGER, FSD	ASTERIO C. GALLARDO JR., ACTING PORT MANAGER	3 OF 6
LOCATION: PORT OF SULTAN KUDARAT, KALAMANSIG, SULTAN KUDARAT					

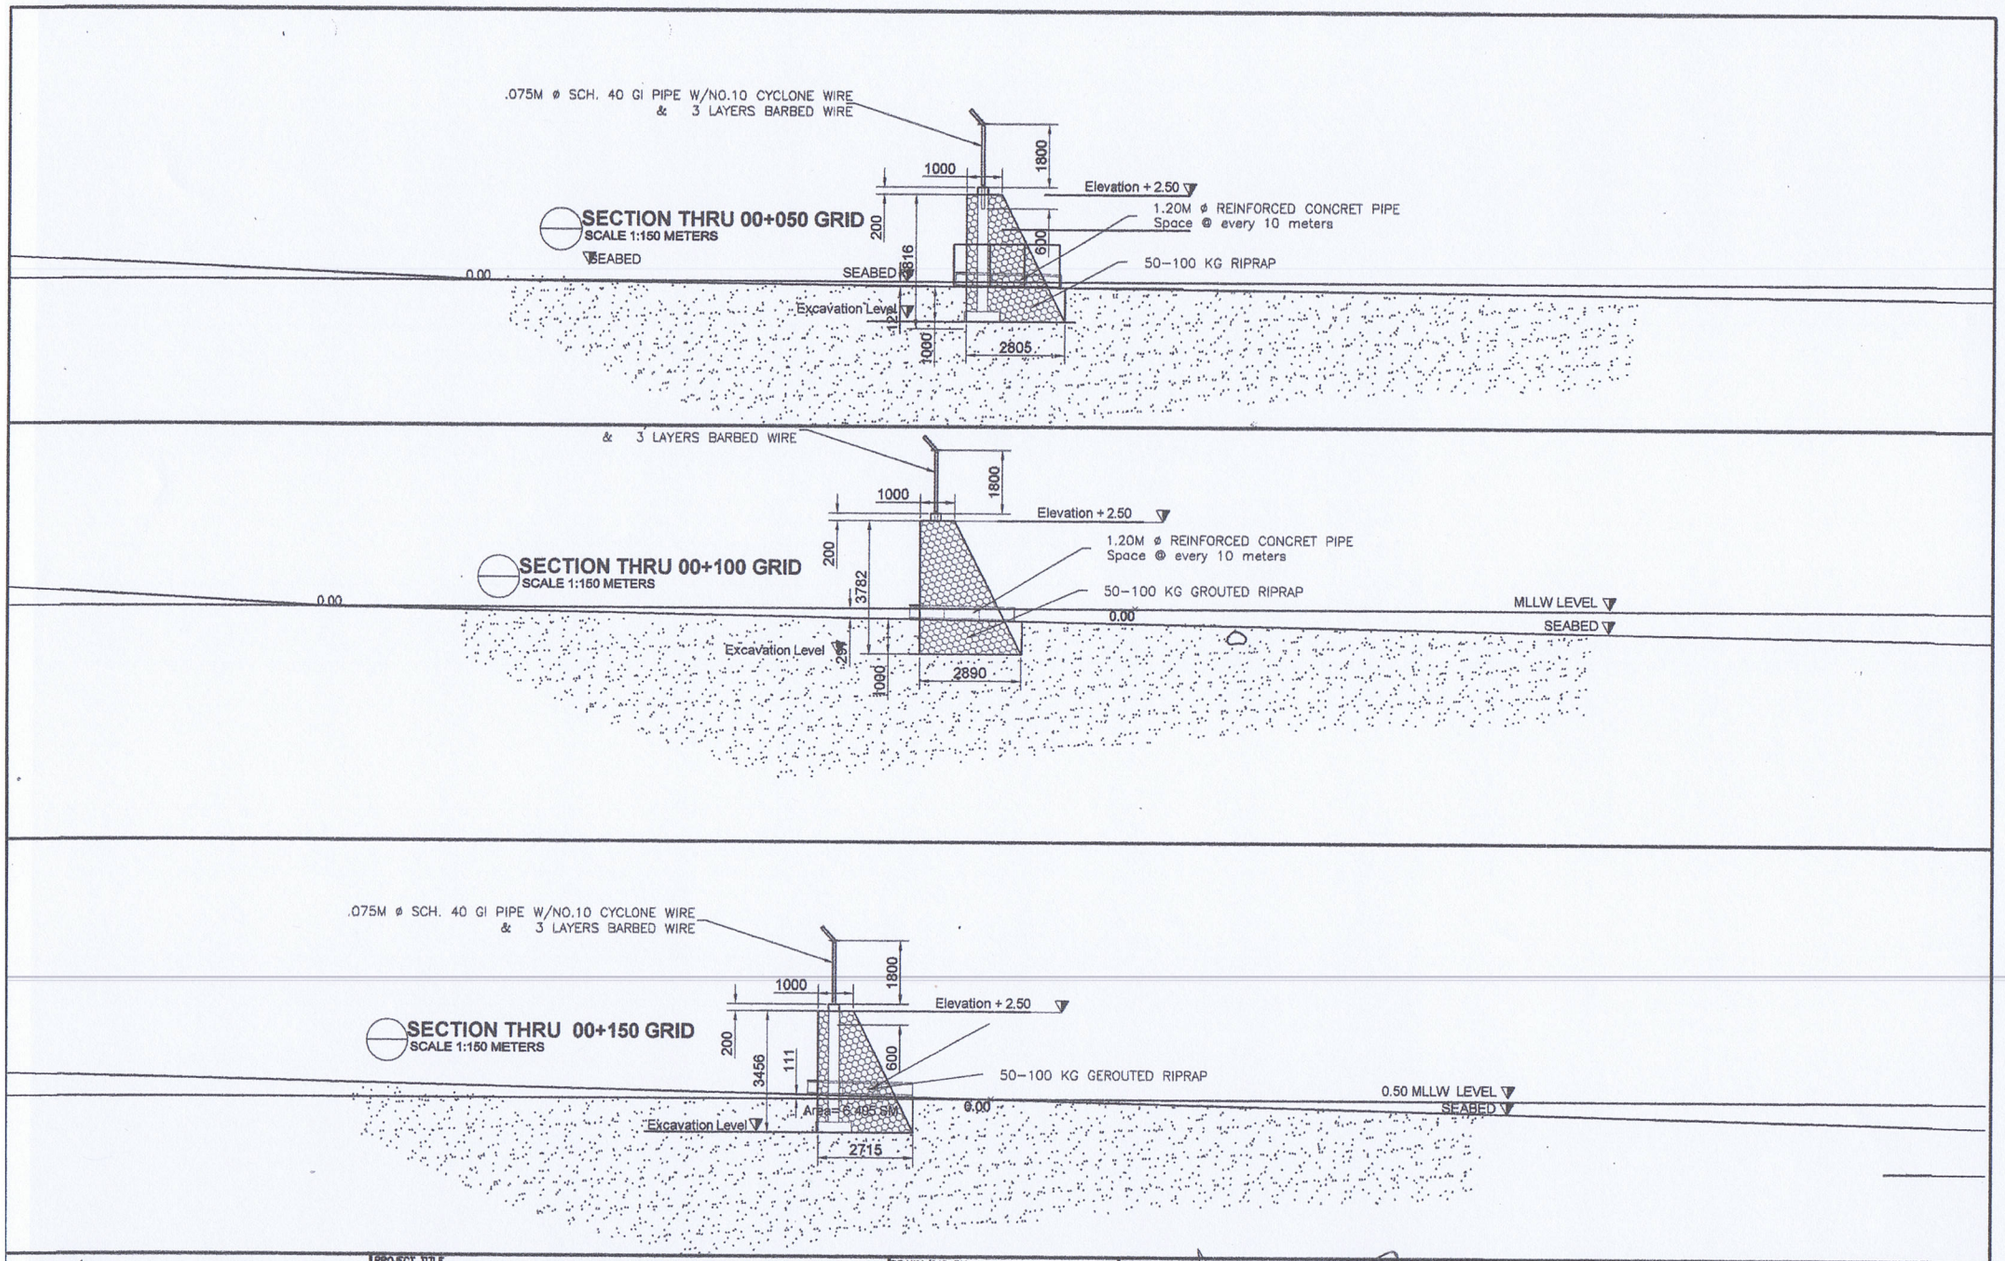

PHILIPPINE PORTS AUTHORITY

PORT MANAGEMENT OFFICE OF COTABATO

PROJECT TITLE

PROPOSED REPAIR & IMPROVEMENT OF 190 LM SHORE PROTECTION AND STEEL FENCING

LOCATION

PORT OF SULTAN KUDARAT, KALAMANSIG, SULTAN KUDARAT

DRAWN/CAD BY:	REVIEWED BY:	RECOMMENDING APPROVAL:	APPROVED BY:	DATE: June 30, 2017
RODSKIE P. RAGORO ENGINEERING ASSISTANT (JO)	SOLLITO R. ROSALES CONSTRUCTION FOREMAN	BELTZASAR L. GELLA ACTING DIVISION MANAGER, FSD	ASTERIO C. GAMARDO JR. ACTING PORT MANAGER	4 OF 6