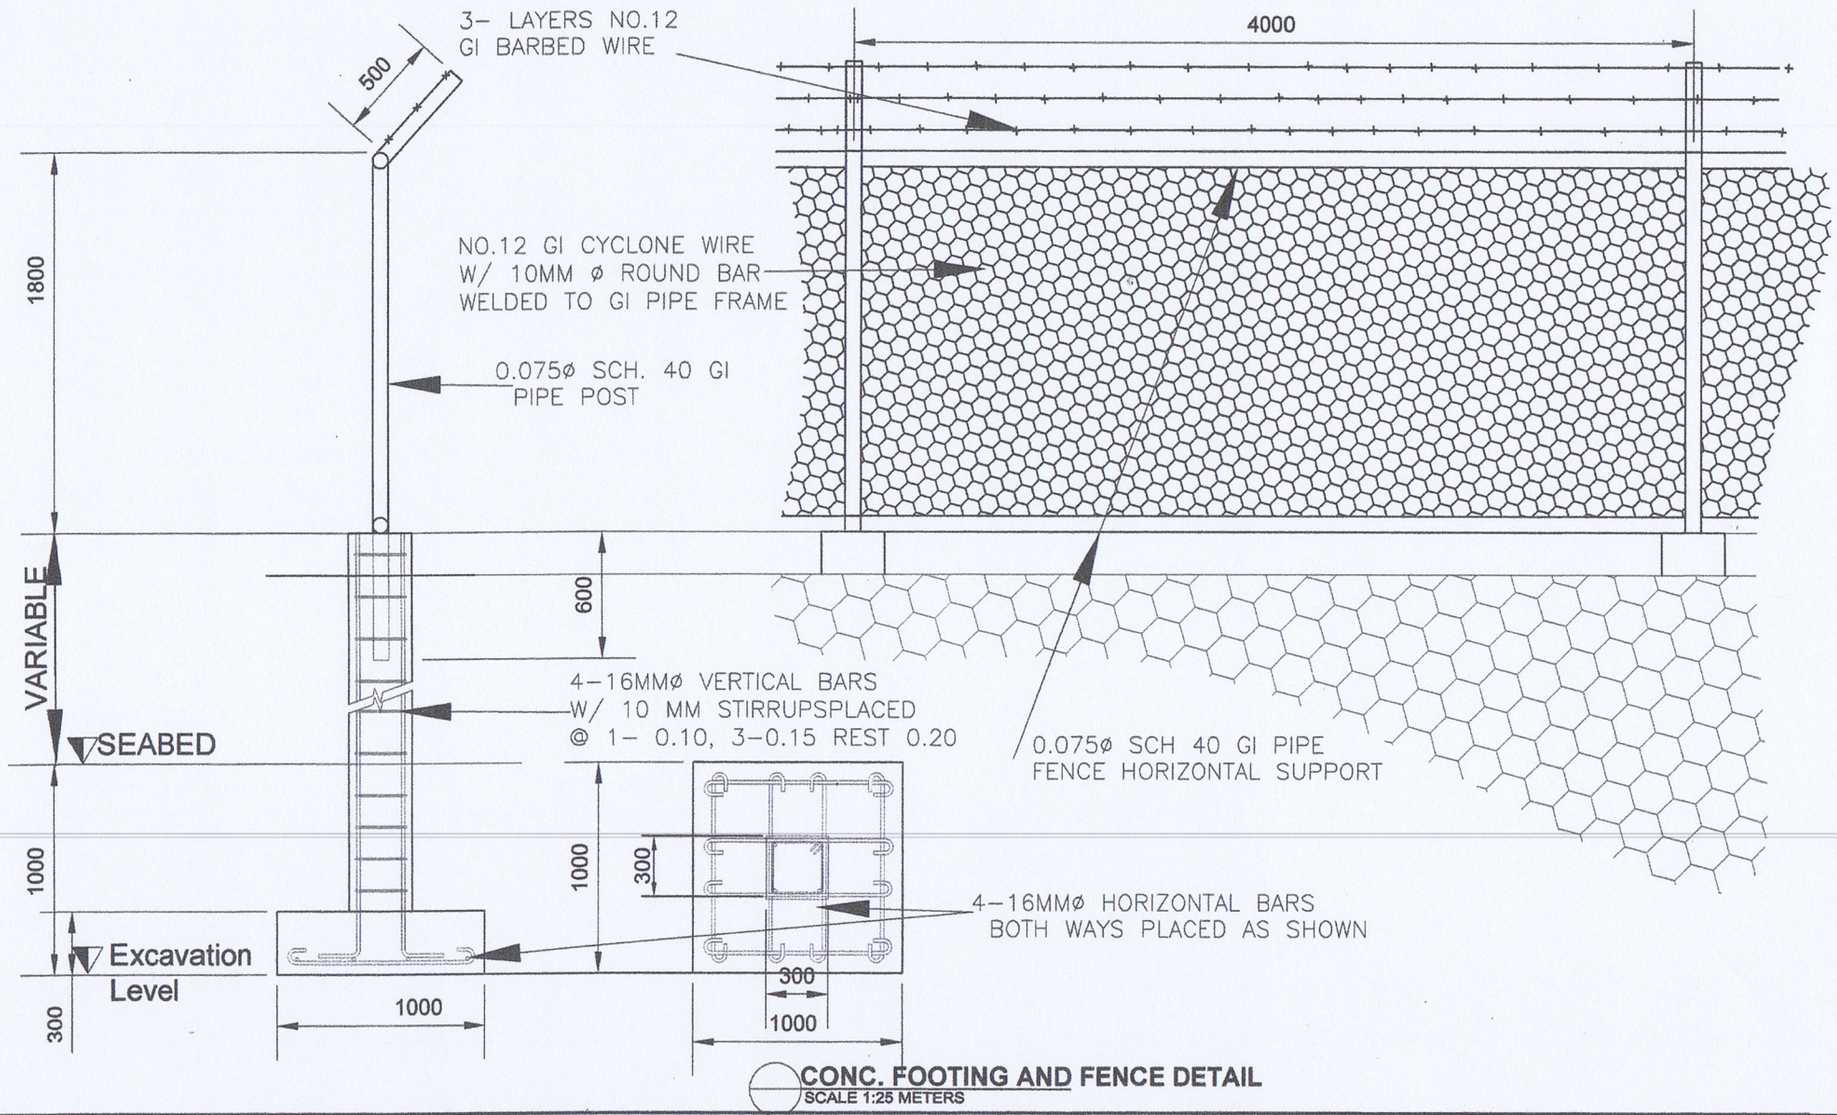


CONC. FOOTING AND FENCE DETAIL
SCALE 1:25 METERS

PHILIPPINE PORTS AUTHORITY
PORT MANAGEMENT OFFICE OF COTABATO

PROJECT TITLE
PROPOSED REPAIR & IMPROVEMENT OF 190 LM SHORE
SHORE PROTECTION AND STEEL FENCING

LOCATION
PORT OF SULTAN KUDARAT, KALAMANSIG, SULTAN KUDARAT

DRAWN/CAD BY:	REVIEWED BY:	RECOMMENDING APPROVAL:	APPROVED BY:	DATE: June 30, 2017
RODSKIE P. ROGORO ENGINEERING ASSISTANT (JO)	SOLLITO C. ROSALES CONSTRUCTION FOREMAN	BELTZASAR L. GELLA ACTING DIVISION MANAGER, ESD	ASTERIO C. GALLARDO JR. ACTING PORT MANAGER	5 OF 6

8 FEET

8 FEET

D:\cad\BLOCKS\PPALOGO.bmp

Km. 10, Port Area, Sasa, Davao City

Project: PROPOSED REPAIR & IMPROVEMENT OF 190 LM SHORE PROTECTION & STEEL FENCING

Location: PORT OF SULTAN KUDARAT, KALAMANSIG, SULTAN KUDARAT

Cost: Php XX,XXX,XXX.XX

Fund Source/s: Corporate Funds

IMPLEMENTING AGENCY: PHILIPPINES PORTS AUTHORITY
CONTRACTOR: XXXXXXX
BRIEF DESCRIPTION OF PROJECT: REPAIR OF BACKING CONCRETE SLAB, CURB & GUTTER AND BULK HEAD

PROJECT DETAILS:

PROJECT DATE			PROJECT STATUS				REMARKS
DURATION	STARTED	TARGET DATE OF COMPLETION	PERCENTAGE OF COMPLETION	AS OF (DATE)	COST INCURRED TO DATE	DATE COMPLETED	

FOR PARTICULARS OR COMPLAINTS ABOVE THIS PROJECT, PLEASE CONTACT THE REGIONAL OFFICE OR CLUSTER WHICH HAS AUDIT JURISDICTION ON THIS PROJECT:

COA REGIONAL OFFICE NO./CLUSTER: _____
ADRESS: _____
CONTACT NO.: _____ OR TEXT COA CITIZEN'S DESK AT 0915-539-1975.

NOTE: TARPAULIN WHITE 8 FEET BY 8 FEET. RESOLUTION: 70 dpi. FONT: HELVETICA. FONT SIZE: MAIN INFORMATION - 3", SUB-INFORMATION - 1". FONT COLOR: BLACK. (BASE ON COA CIRCULAR NO. 2013-004 DATED JANUARY 30, 2013. "INFORMATION AND PUBLICITY ON PROGRAMS / PROJECTS / ACTIVITIES OF GOVERNMENT AGENCIES".

COA STANDARD BILLBOARD DESIGN
SCALE 1:15 METERS

PHILIPPINE PORTS AUTHORITY
PORT MANAGEMENT OFFICE OF COTABATO

PROJECT TITLE	DRAWN/CAD BY:	REVIEWED BY:	RECOMMENDING APPROVAL:	APPROVED BY:	DATE: June 30, 2017
PROPOSED REPAIR & IMPROVEMENT OF 190 LM SHORE PROTECTION AND STEEL FENCING			BELTZASAR L. GELLA ACTING DIVISION MANAGER, ESD	ASTERIO C. GALLARDO JR. ACTING PORT MANAGER	6 OF 6
LOCATION: PORT OF SULTAN KUDARAT, KALAMANSIG, SULTAN KUDARAT					