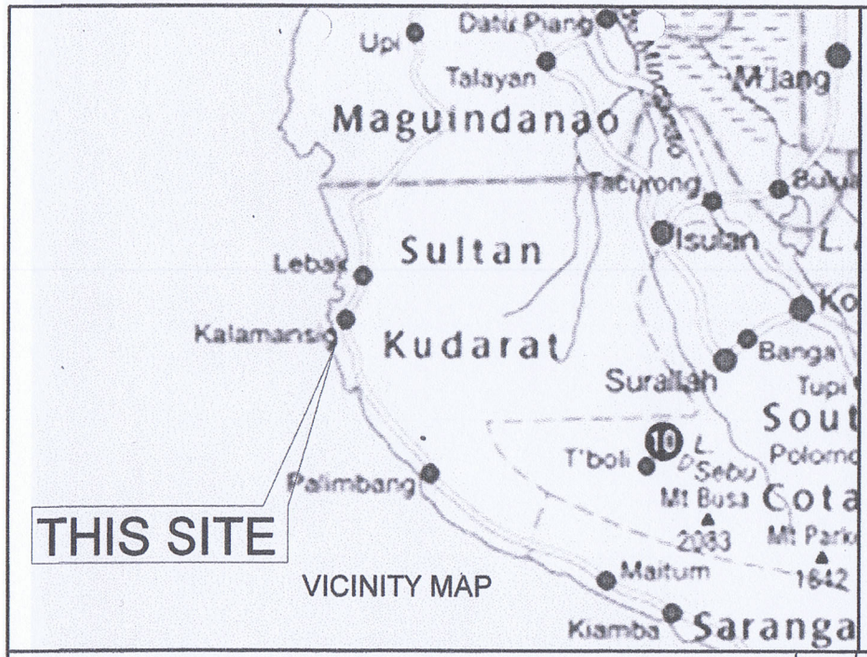


TABLE OF CONTENTS

SHEET 1 -LOCATION MAP
-TABLE OF CONTENTS
-SITE DEVELOPMENT PLAN


SHEET 2 -190 LM SHORE PROTECTION & FENCING PLAN
-SECTION THRU 0+000 GRID
-SECTION THRU 0+020 GRID

SHEET 3 -SECTION THRU 0+050 GRID
-SECTION THRU 0+100 GRID
-SECTION THRU 0+150 GRID

SHEET 4 -SECTION THRU 0+190GRID
-SECTION THRU CENTER LINE GRID
-LONGITUDINAL PROFILE

SHEET5 -FOOTING & STEEL FENCE DETAIL

SHEET6 -COA STANDARD BILLBOARD

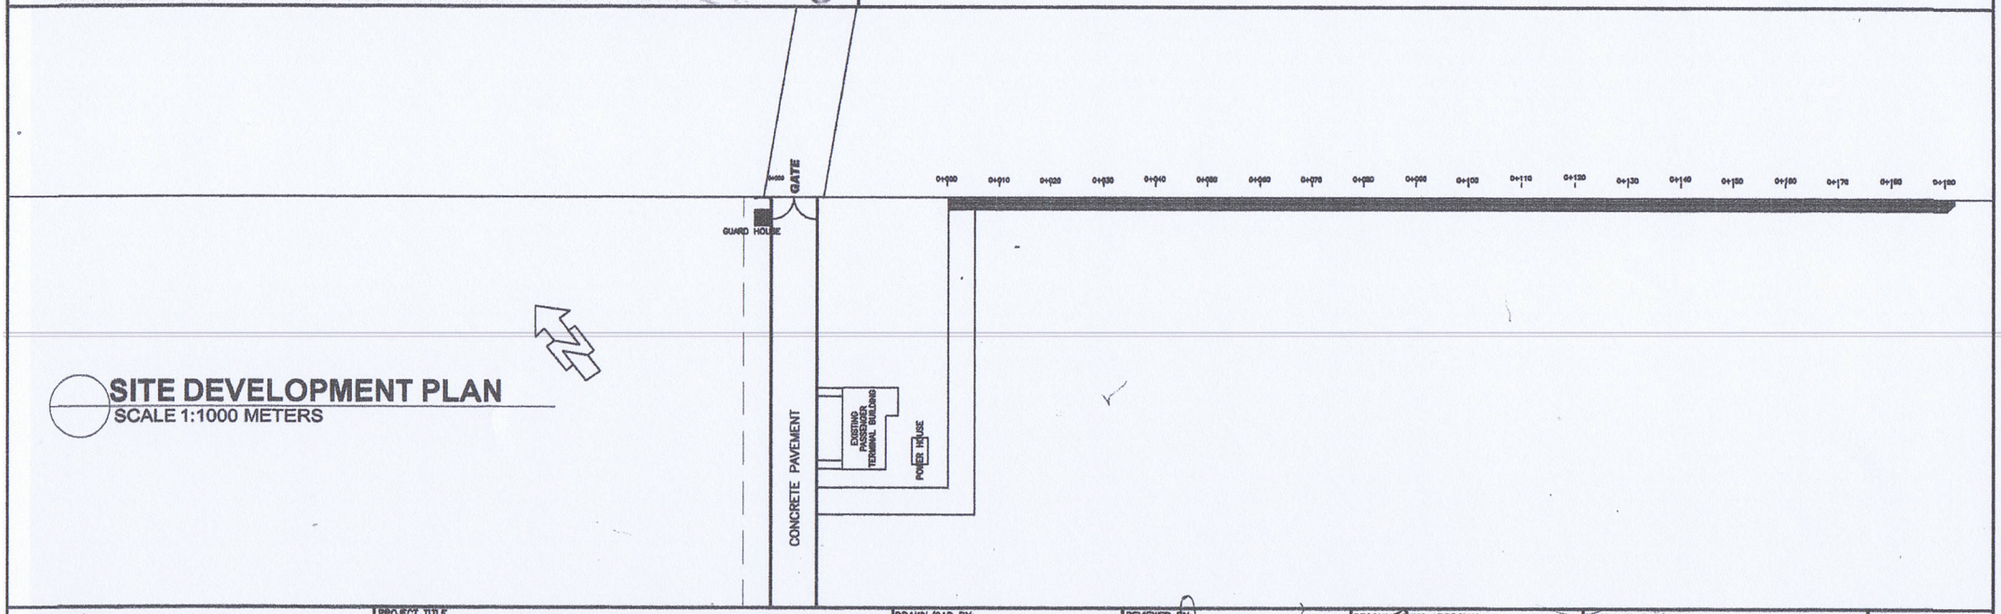


SITE DEVELOPMENT PLAN
SCALE 1:1000 METERS

PHILIPPINE PORTS AUTHORITY
PORT MANAGEMENT OFFICE- COTABATO


PROJECT TITLE: PROPOSED REPAIR & IMPROVEMENT OF 190 LM SHORE PROTECTION AND STEEL FENCING

LOCATION: PORT OF SULTAN KUDARAT, KALAMANSIG, SULTAN KUDARAT


DRAWN/CAD BY:	REVIEWED BY:	RECOMMENDING APPROVAL:	APPROVED BY:	DATE: June 30, 2017
RODSKIE P. ROGORO ENGINEERING ASSISTANT (JO)	SOLLITO C. ROSALES CONSTRUCTION FOREMAN	BELTZASAR L. GELLA ACTING DIVISION MANAGER, ESD	ASTERIO C. GALLARDO JR. ACTING PORT MANAGER	1 OF 6

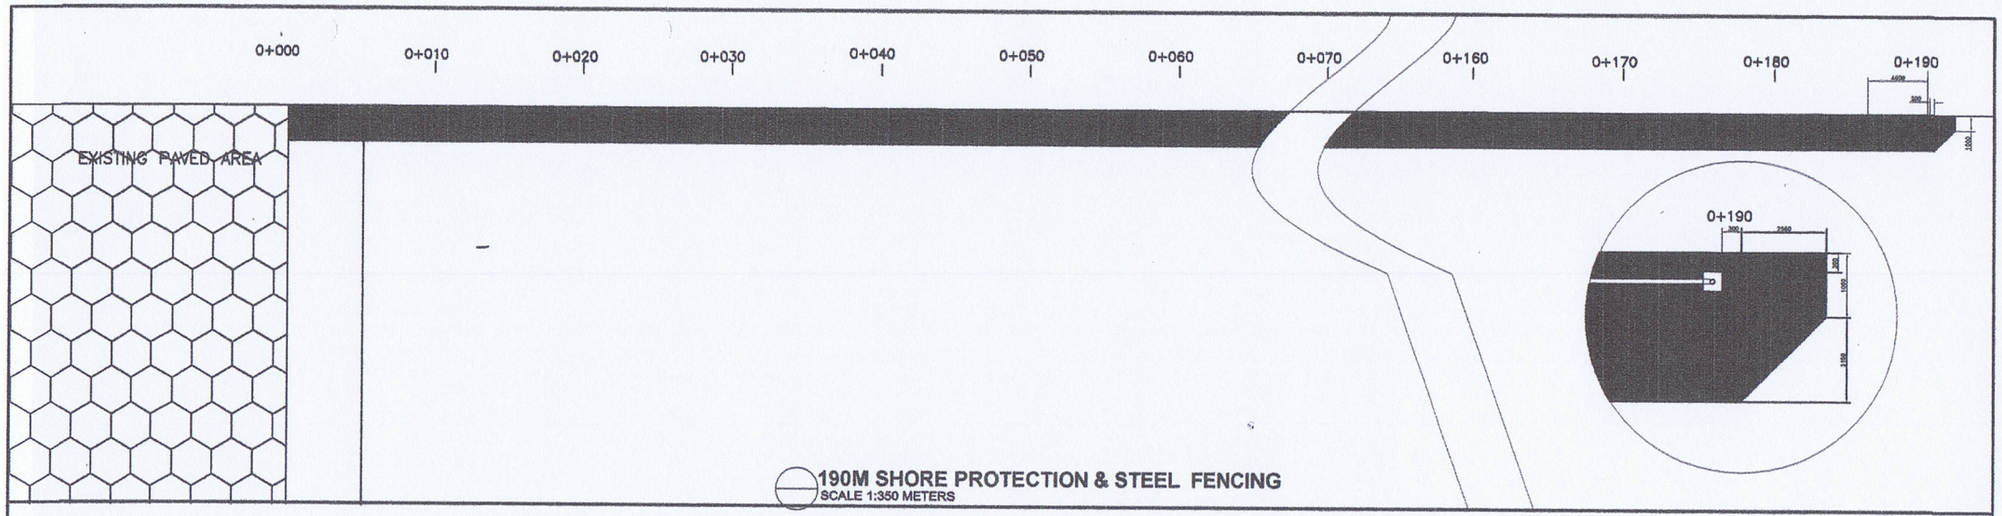

190M SHORE PROTECTION & STEEL FENCING
SCALE 1:350 METERS

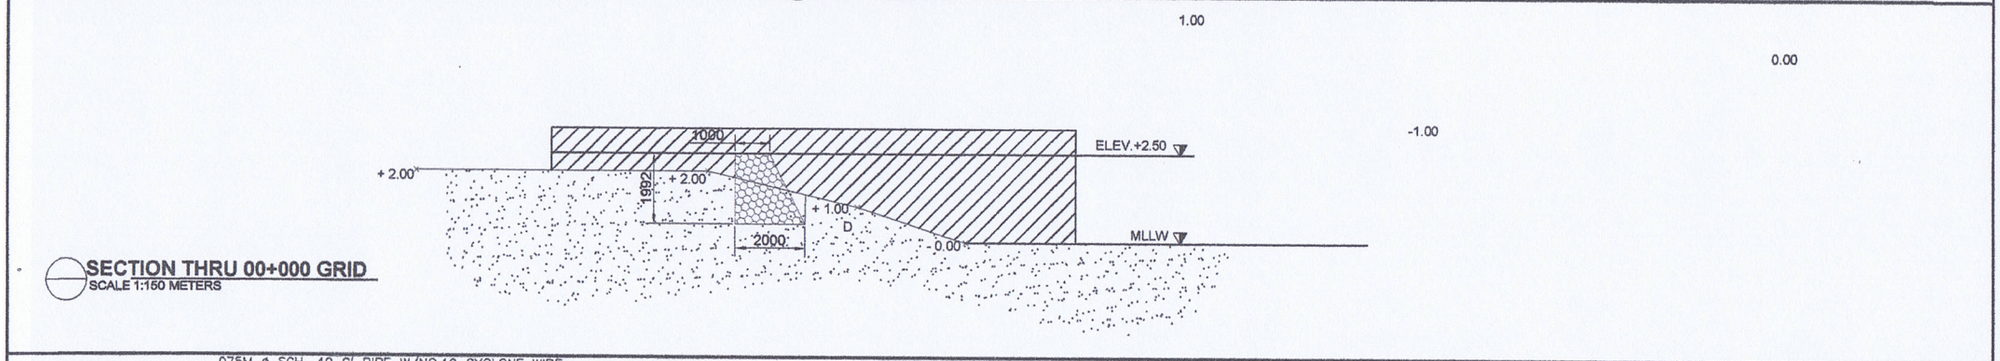

SECTION THRU 00+000 GRID
SCALE 1:150 METERS

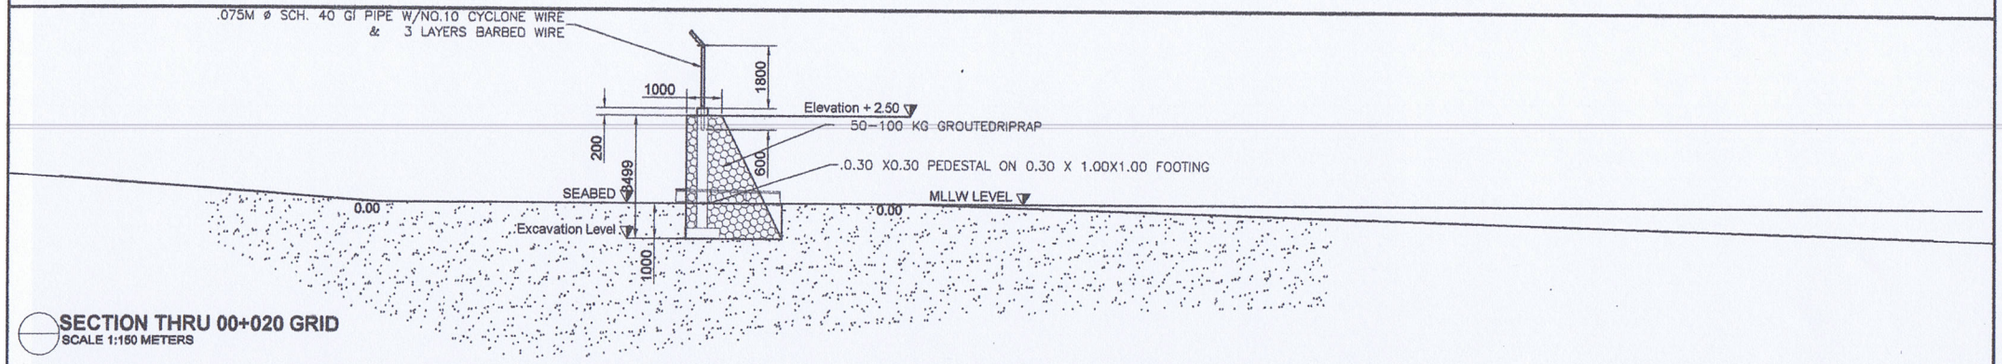

SECTION THRU 00+020 GRID
SCALE 1:150 METERS

PHILIPPINE PORTS AUTHORITY
PORT MANAGEMENT OFFICE OF COTABATO

PROJECT TITLE
PROPOSED REPAIR & IMPROVEMENT OF 190 LM SHORE PROTECTION AND STEEL FENCING

LOCATION
PORT OF SULTAN KUDARAT, KALAMANSIG, SULTAN KUDARAT

DRAWN/CAD BY:	REVIEWED BY:	RECOMMENDING APPROVAL:	APPROVED BY:	DATE: June 30, 2017
RODSKIE P. ROGORO ENGINEERING ASSISTANT (JO)	SOLLITO R. ROSALES CONSTRUCTION FOREMAN	BELTZASAR L. GELLA ACTING DIVISION MANAGER, FSD	ASTERIO C. GALLARDO JR. ACTING PORT MANAGER	2 OF 6