
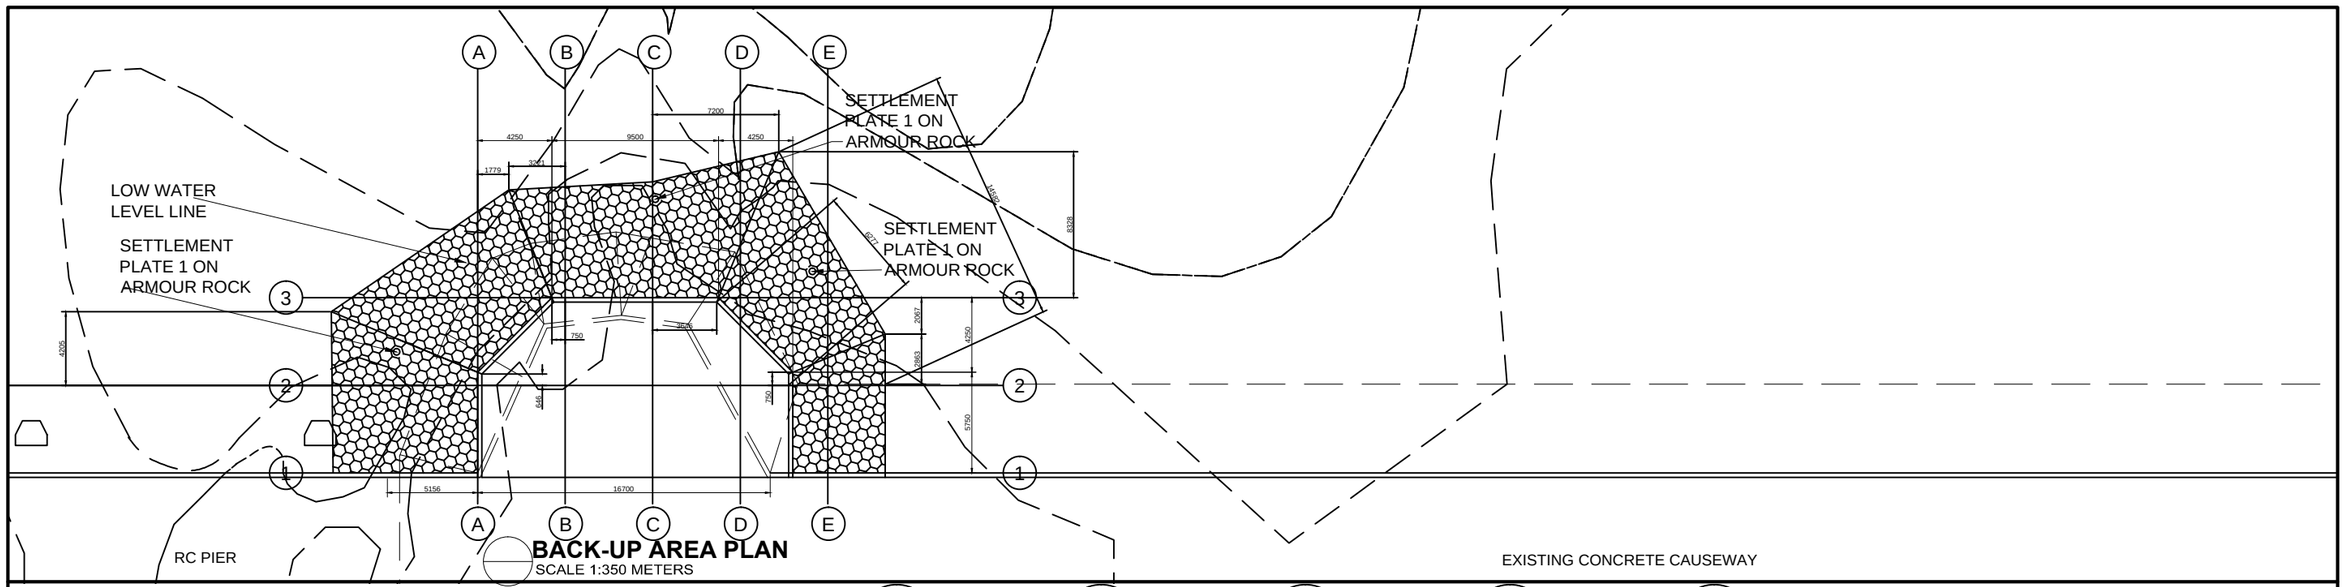



BACK-UP AREA PLAN
SCALE 1:350 METERS

LEGEND:

A - 250 mm thk. Gravel Pavement Passing $\frac{3}{4}$" Ø
B - 300 mm thk. Aggregate Base Course
C - 300 mm thk. Aggregate Sub-Base Course
D - Select Fill 100% Compaction (P.I.=0 - 3)
E - Armour Rock 1000 Kgs.
F - Core Rock 50 - 100 Kgs.
G - Concrete Curb (See detailed drawing)
H - Geotextile Fabric

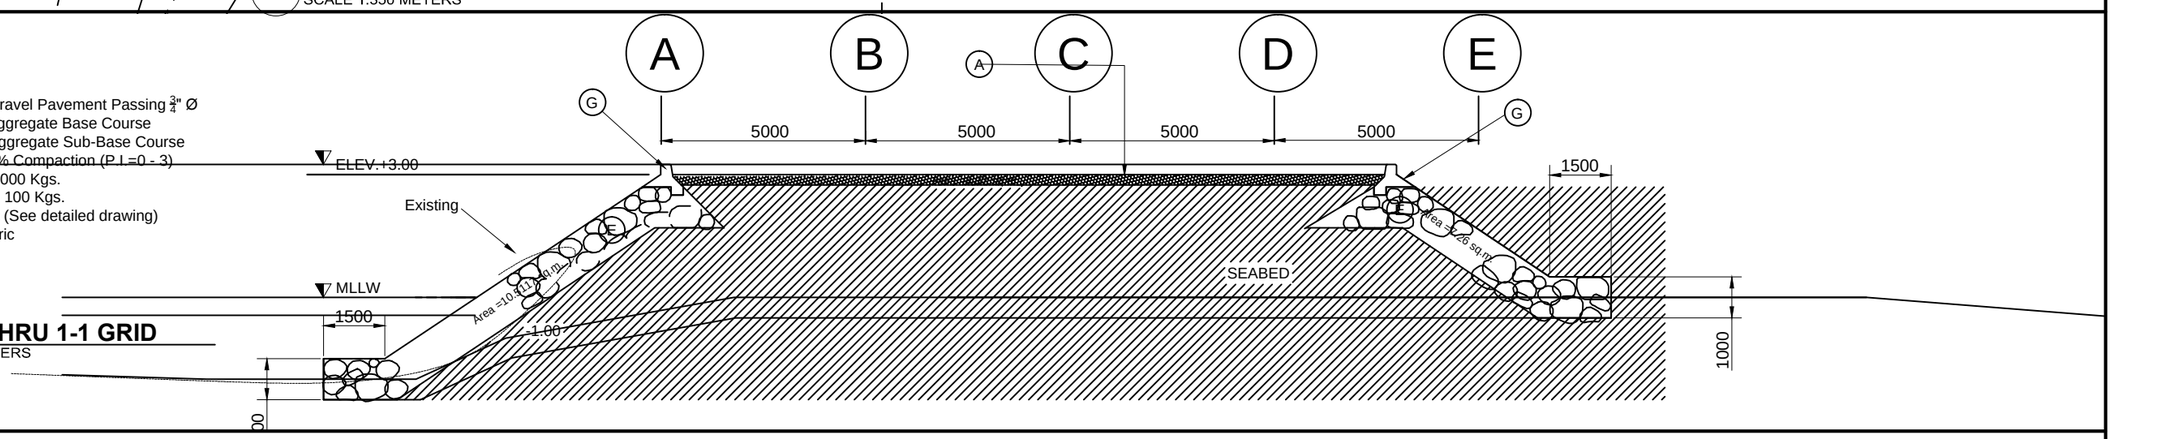

SECTION THRU 1-1 GRID
SCALE 1:150 METERS

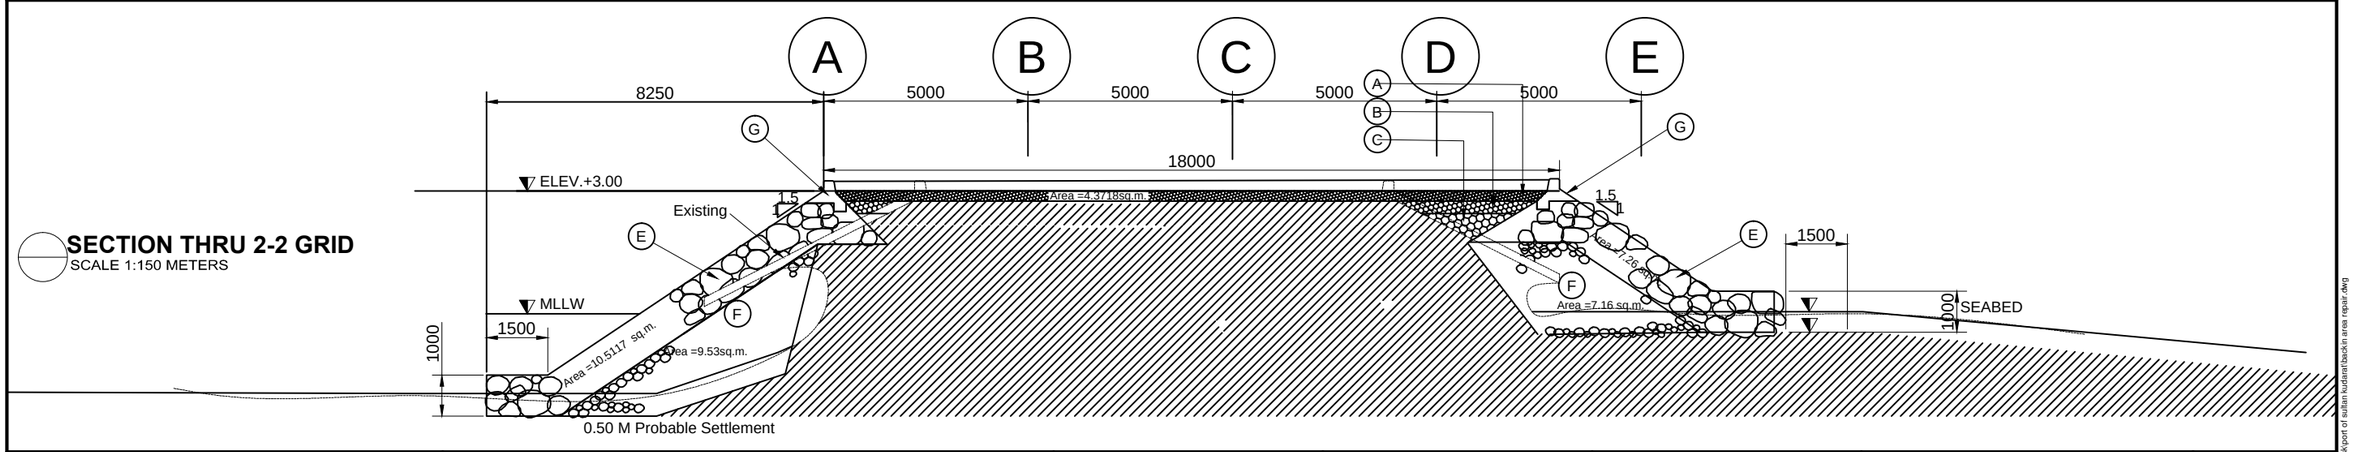

SECTION THRU 2-2 GRID
SCALE 1:150 METERS

PHILIPPINE PORTS AUTHORITY PORT MANAGEMENT OFFICE OF COTABATO	PROJECT TITLE PROPOSED REPAIR OF BACKING AREA LOCATION PORT OF SULTAN KUDARAT, KALAMANSIG, SULTAN KUDARAT	DRAWN/CAD BY:	REVIEWED BY:	RECOMMENDING APPROVAL: BELTZASAR L. GELLA ACTING DIVISION MANAGER, FSD	APPROVED BY: ASTERIO C. GALLARDO JR. ACTING PORT MANAGER	DATE: May 20, 2015 2 OF 6

C:\Users\ppa\Documents\removable disk\port of sultan kudarat\backin area repair.dwg