D:\Port Dev Plans\Ph_locator_sultan_kudarat_kalamansig.png

LOCATION MAP
NOT TO SCALE

TABLE OF CONTENTS

SHEET 1 LOCATION MAP
PORT DEVELOPMENT SHOWING THE LOCATION OF EXISTING BREASTING DOLPHIN

SHEET 2 OFFSHORE ELEVATION
EXISTING 8-UNITS BREASTING DOLPHIN 'A' DETAIL


SHEET 3 EXISTING 2-UNITS BREASTING DOLPHIN 'B' DETAIL

SHEET 4 NEW FENDER BLOCK OF BREASTING DOLPHIN DETAIL

SHEET 5 NEW FENDER BLOCK OF BREASTING DOLPHIN DETAIL
SCHEDULE OF LOOP BARS

SHEET 6 500X200C MM V-TYPE RUBBER DOCK FENDER DETAIL

SHEET 7 DOT STANDARD BILLBOARD

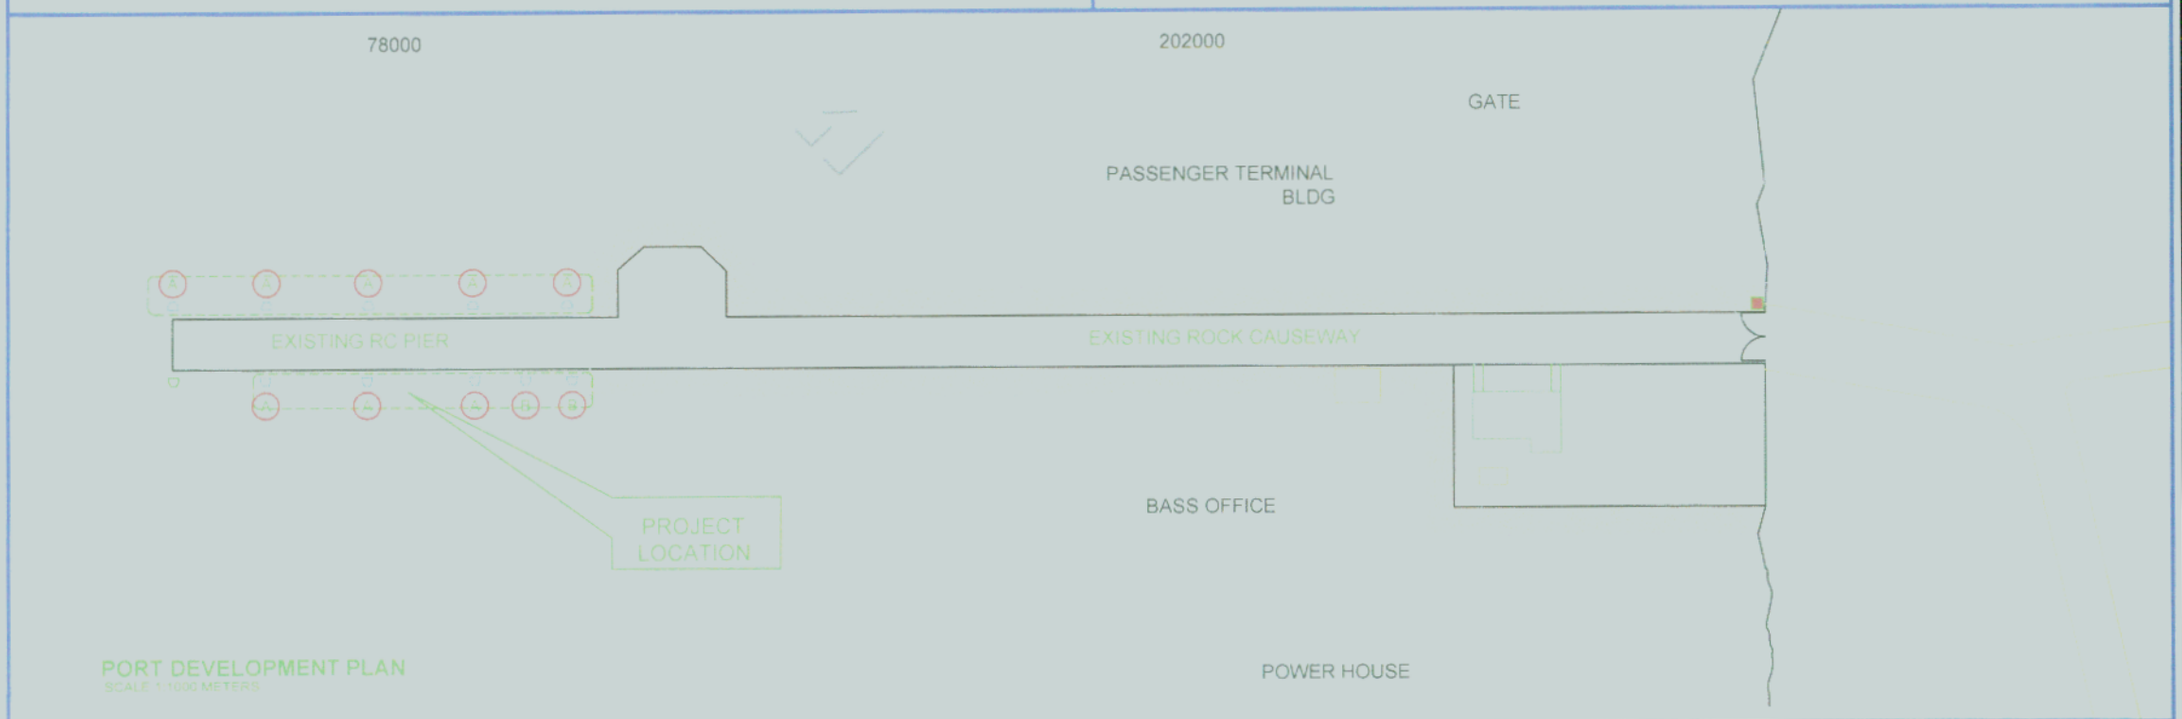

PORT DEVELOPMENT PLAN
SCALE 1:1000 METERS

PHILIPPINE PORTS AUTHORITY
PORT DISTRICT OFFICE OF SOUTHERN MINDANAO

PROJECT TITLE: REPAIR OF 10 UNITS BREASTING DOLPHIN

LOCATION: KALAMANSIG, SULTAN KUDARAT

DRAWN/CAD BY:	REVIEWED BY:	RECOMMENDING APPROVAL:	APPROVED BY:	DATE: November 24, 20
(ORIGINAL COPY SIGNED)	(ORIGINAL COPY SIGNED)	(ORIGINAL COPY SIGNED)	(ORIGINAL COPY SIGNED)	1 OF 7
RHEA MAE R. PORTICOS ENGINEERING ASSISTANT A (J.O.)	VICTOR A. JASPE ENGINEERING ASSISTANT A	JAMESON L. LEE ACTING DIVISION MANAGER, ESD	ATTY. CHRISTIAN V. SANTILLAN PORT DISTRICT MANAGER	