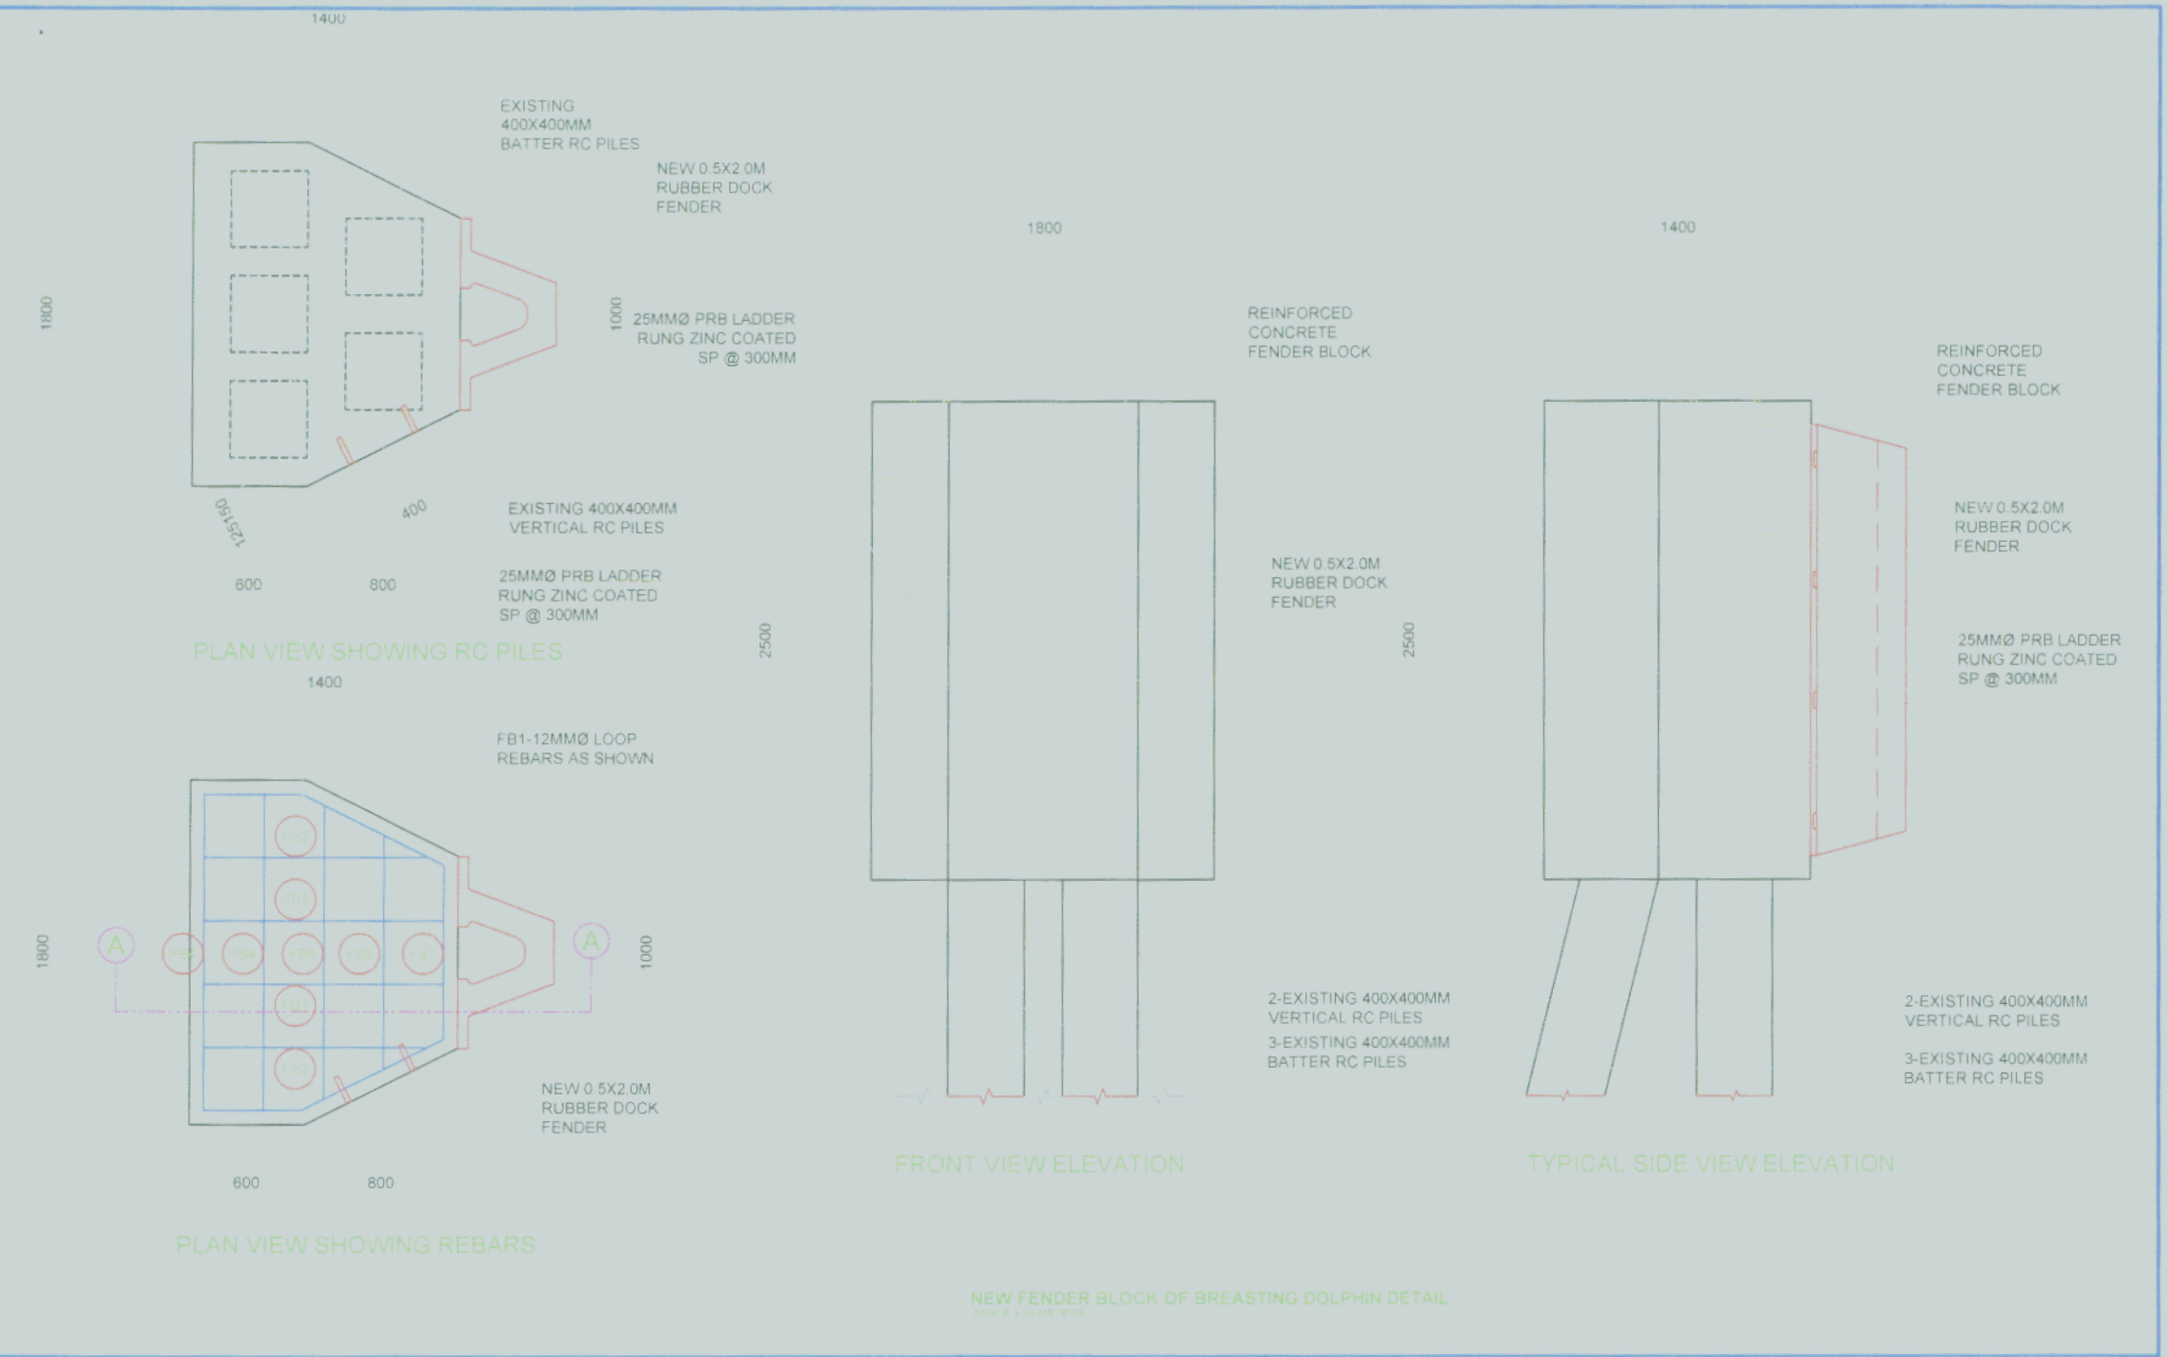


NEW FENDER BLOCK OF BREASTING DOLPHIN DETAIL

SCALE 1:20 METERS

PHILIPPINE PORTS AUTHORITY
PORT DISTRICT OFFICE OF SOUTHERN MINDANAO

PROJECT TITLE	DRAWN/CAD BY:	REVIEWED BY:	RECOMMENDING APPROVAL:	APPROVED BY:	DATE: November 24, 2014
REPAIR OF 10 UNITS BREASTING DOLPHIN	(ORIGINAL COPY SIGNED)	(ORIGINAL COPY SIGNED)	(ORIGINAL COPY SIGNED)	(ORIGINAL COPY SIGNED)	4 OF 7
LOCATION: KALAMANSIG, SULTAN KUDARAT	RHEA MAE R. PORTICOS ENGINEERING ASSISTANT A (J.O.)	VICTOR A. JASPE ENGINEERING ASSISTANT A	JAMESON L. LEE ACTING DIVISION MANAGER, ESD	ATTY. CHRISTIAN V. SANTILLAN PORT DISTRICT MANAGER	