


PHILIPPINE
PORTS
AUTHORITY




PMO- MINDORO

REPAINTING WORKS

PORT OF MANSALAY, ORIENTAL MINDORO

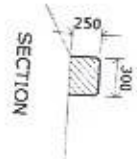

RC CURB TO BE REPAINTED
791.50 LM
Yellow traffic paint w/ black stripe

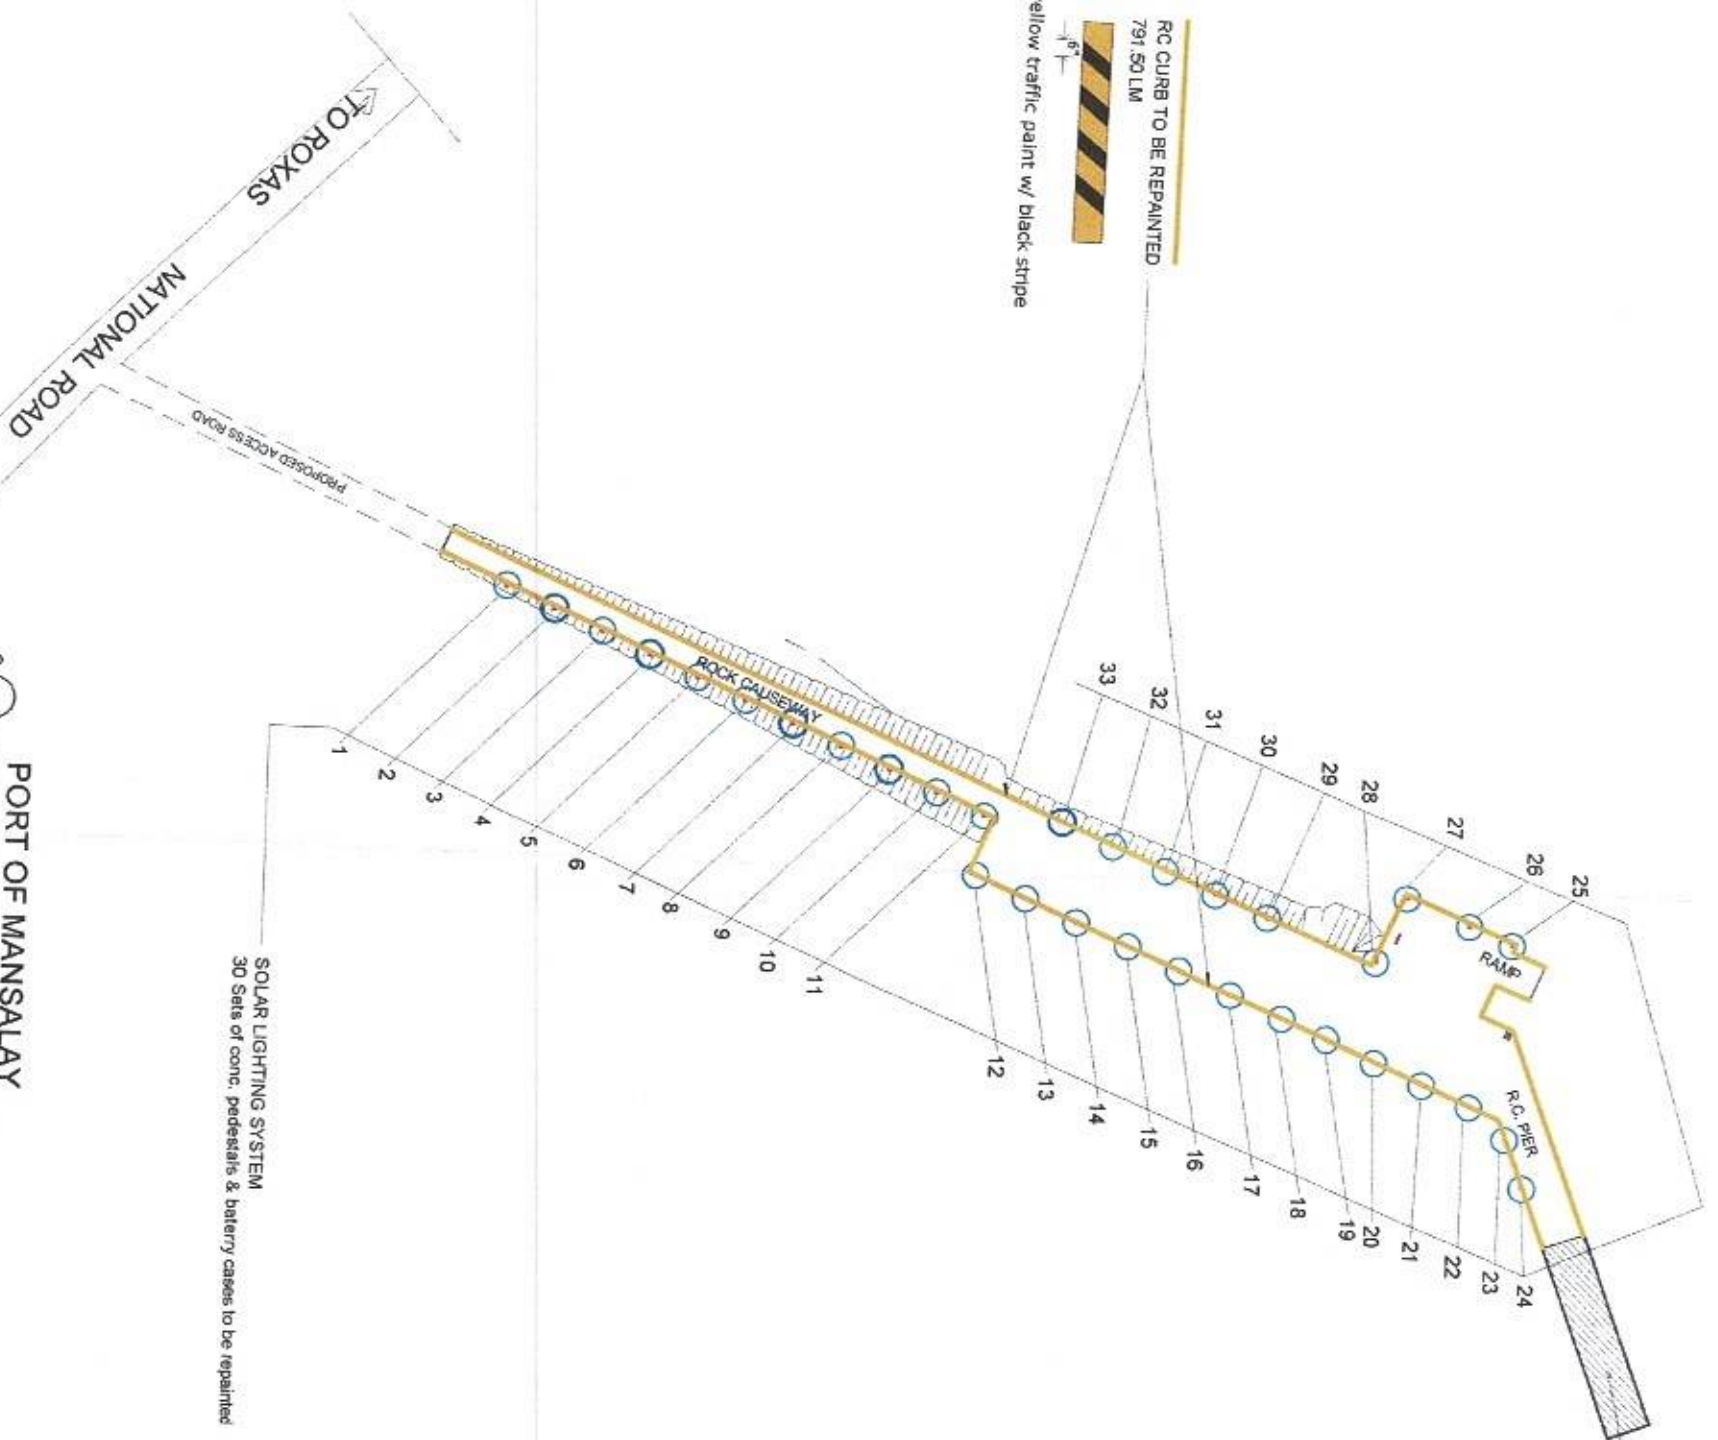


PORT OF MANSALAY

SOLAR LIGHTING SYSTEM
30 Sets of conc. pedestals & battery cases to be repainted



CONC. PEDESTAL

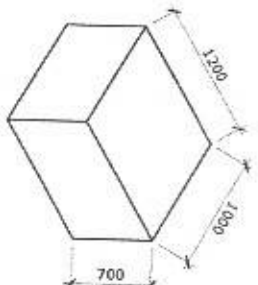

CONC. BATTERY CASING

NOTES : to be repainted with yellow traffic paint w/ black stripe

PROJECT TITLE: REPAINTING WORKS
PORT OF MANSALAY, ORIENTAL MINDORO

PREPARED BY:
FERNANDO J. GALVEZO
Engineering Assistant A

SUBMITTED BY:
CONRADO E. CASAPAO JR.
Senior Engineer A

CHECKED / REVIEWED BY:
RONALD O. MONTBAG
Acting Principal Engineer A

RECOMMENDING APPROVAL:
MARGARITO F. DIMAILIG
Acting Division Manager A, ESD

APPROVED:
LEO A. ROMERO
Acting Port Manager A



SHEET CONTENTS: AS SHOWN

SCALE: AS SHOWN
SHEET NO. 1 of 1
DATE: 17 JUNE 2022