

**PHILIPPINE
PORTS
AUTHORITY**




PORT MANAGEMENT OFFICE - MARINDUQUE/QUEZON

CONSTRUCTION DRAWINGS


**MAINTENANCE OF POLYCARBONATE
ROOFING AT PTB, COVERED WALK
ROOFING AND DRAINAGE SYSTEM**

PORT OF LUCENA

LUCENA CITY

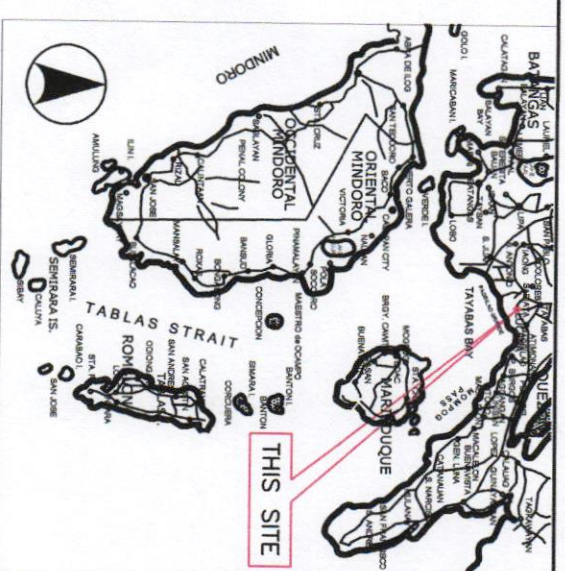


VICINITY MAP
NOT TO SCALE

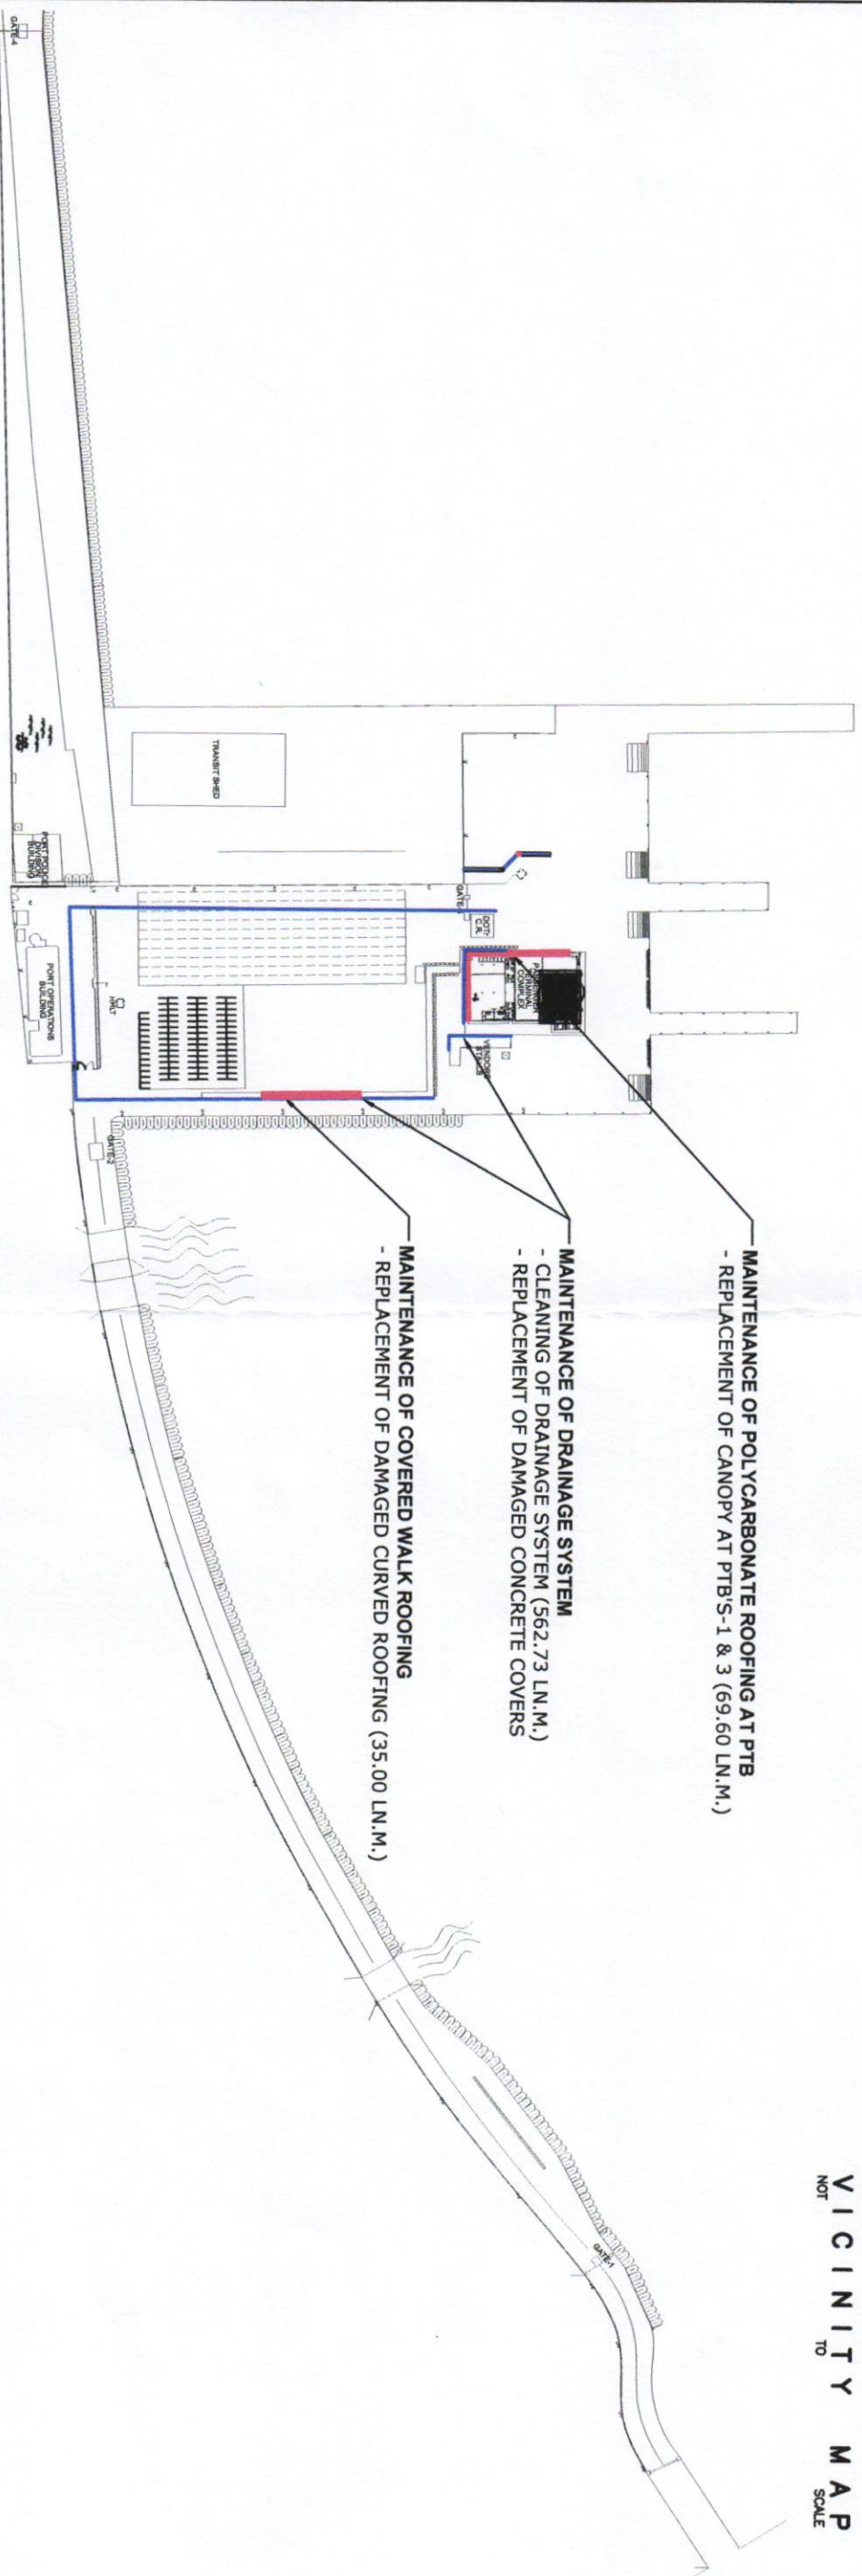

DEVELOPMENT PLAN


PROJECT/LOCATION:		PREPARED BY:		CHECKED/REVIEWED BY:		RECOMMENDED BY:		APPROVED BY:		SHEET CONTENT:	
MAINTENANCE OF POLYCARBONATE ROOFING AT PTB, COVERED WALK ROOFING AND DRAINAGE SYSTEM		MARK ANDREW S. PINEDA ACTING SUPERVISING ENGINEER A		GERILIE D. TABOCO PRINCIPAL ENGINEER A		RAUL A. LIBATIQUE ESD MANAGER		ANNA T. BISCOCHO ACTING PORT MANAGER		● DEVELOPMENT PLAN	
PORT MANAGEMENT OFFICE - MARQUEZ		LUCENA CITY								1 / 3	

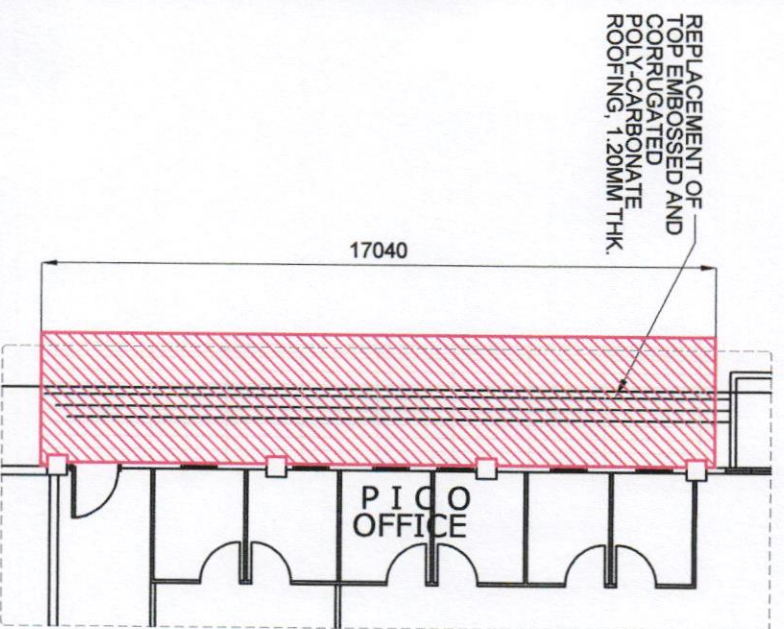

PLAN OF CANOPY AT PTB-1

SCALE


1:150

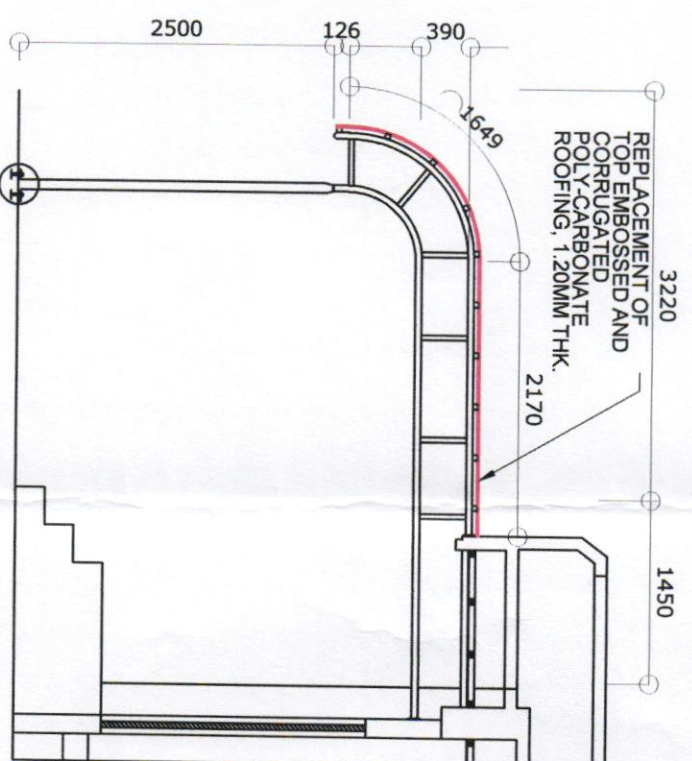

SECTION FOR CANOPY

SCALE


1:50

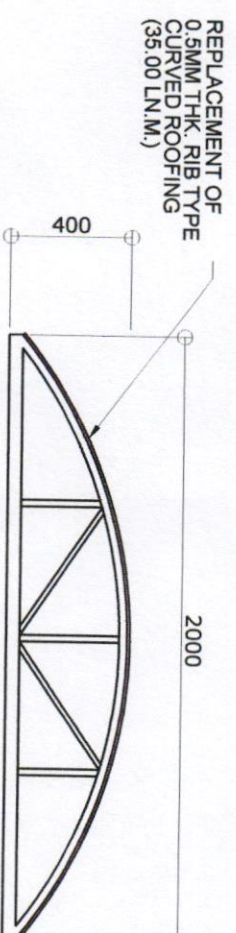

TRUSS DETAIL

SCALE


1:25

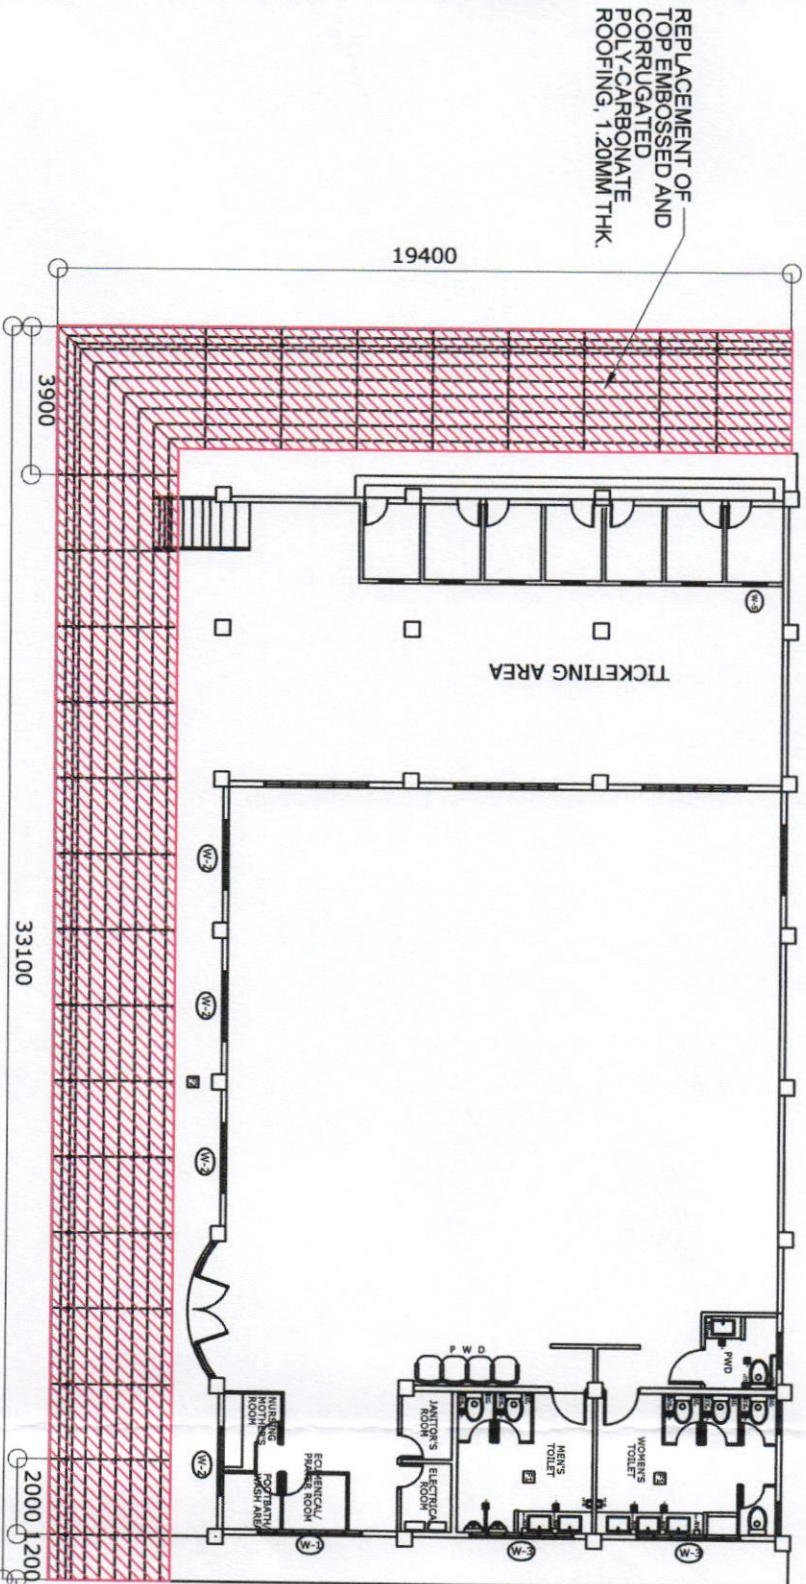

PLAN FOR CANOPY AT PTB-3

SCALE

1:150

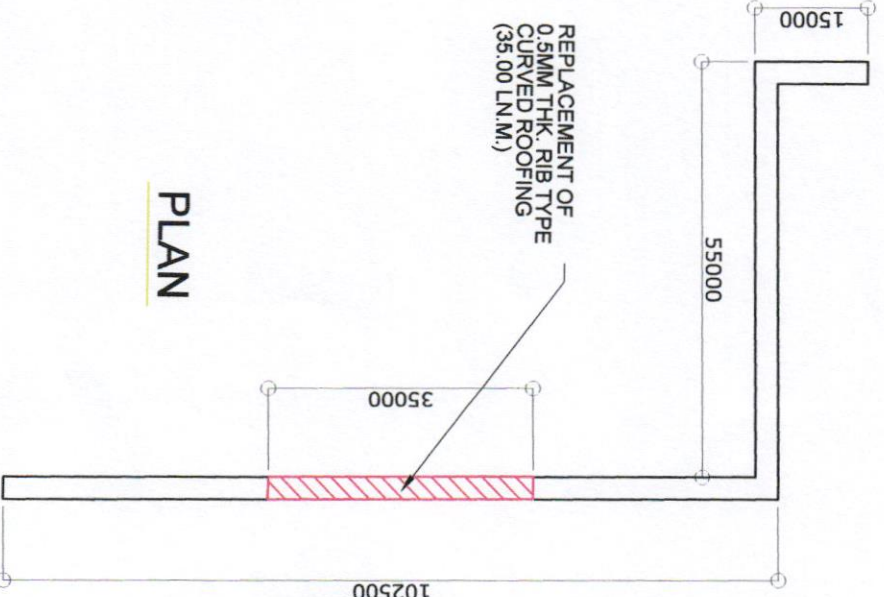

PLAN

DETAIL OF COVERED WALK



PROJECT/LOCATION:
MAINTENANCE OF POLYCARBONATE ROOFING AT PTB, COVERED WALK ROOFING AND DRAINAGE SYSTEM
PORT OF LUCENA
LUCENA CITY


PREPARED BY:
MARK ANDREW S. PIÑEDA
ACTING SUPERVISING ENGINEER A

CHECKED/REVIEWED BY:
GERLIE D. TABOCO
PRINCIPAL ENGINEER A

RECOMMENDED BY:
RAUL A. LIBATIQUE
ESD MANAGER


APPROVED BY:
ANNA THEREKA M. BISCOCHO
ACTING PORT MANAGER

SHEET CONTENT:
● DETAIL OF CANOPY AT PTB-1 & PTB-3
● DETAIL OF COVERED WALK
2 / 3

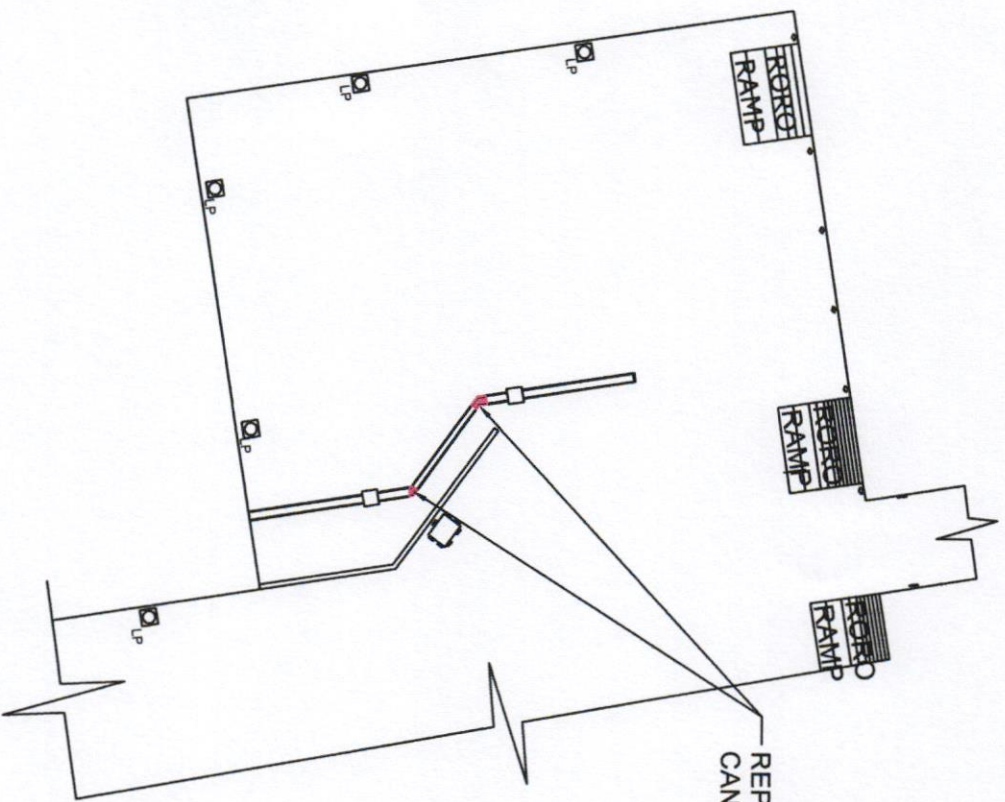


REPLACEMENT OF LINE DITCH
CANAL COVERS


16mmØ Reinforcing Bar
@ 0.10M SPACING BOTH WAYS

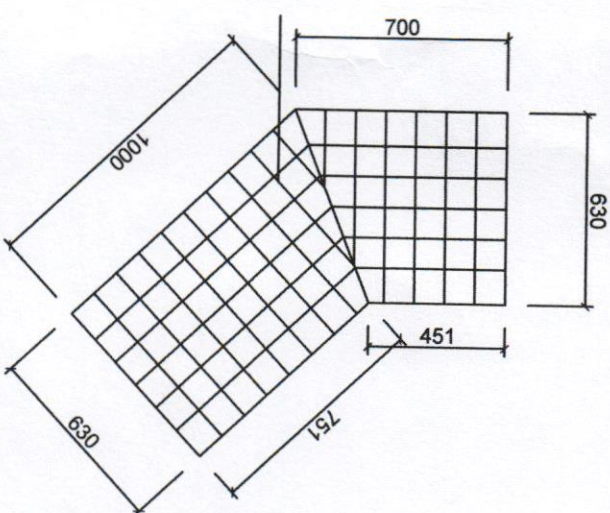

DRAINAGE COVER A

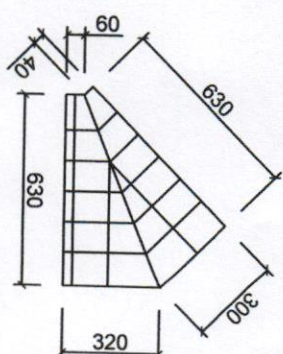


DRAINAGE COVER B

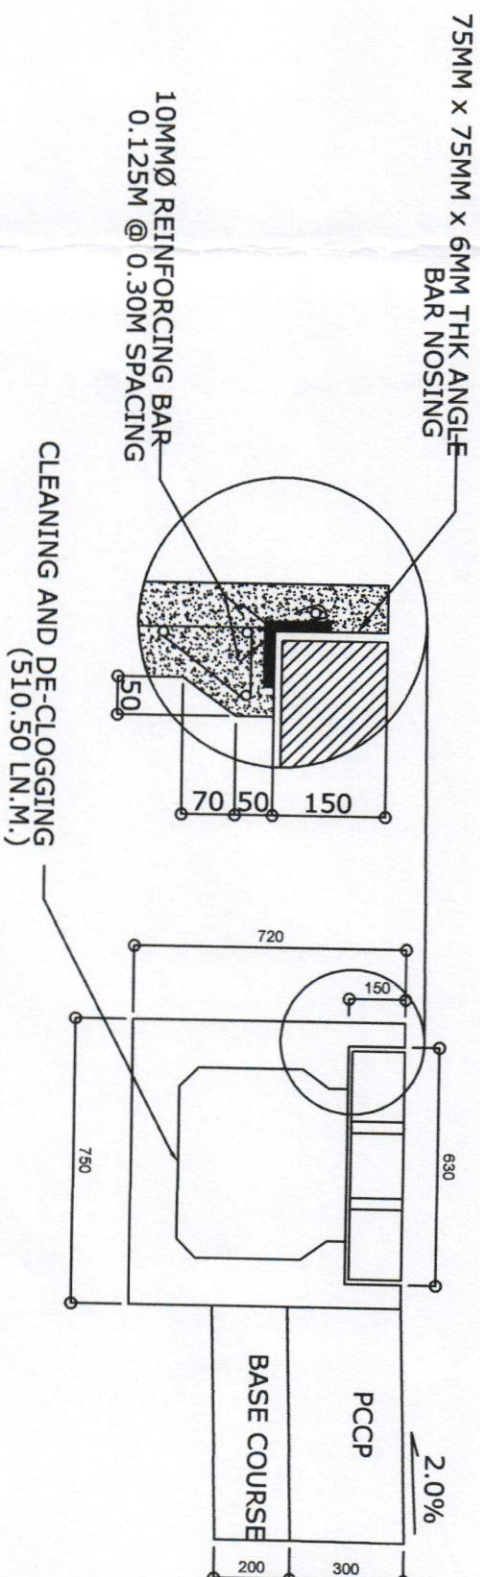

LINE DITCH CANAL SECTION
SCALE 1:20

CLEANING AND DE-CLOGGING
(52.23 LN.M.)

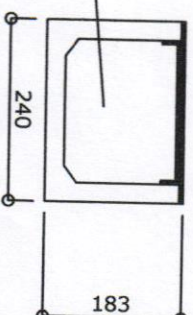

CANAL ALONG PTB AND
VENDORS STALLS SECTION
SCALE 1:10

LINE DITCH CANAL DETAILS

MARSHALLING YARD
SCALE: 1:1000 MTS

PROJECT/LOCATION:

PREPARED BY:

CHECKED/REVIEWED BY:

RECOMMENDED BY:

APPROVED BY:

SHEET CONTENT:

PHILIPPINE
PORTS
AUTHORITY



MAINTENANCE OF POLYCARBONATE
ROOFING AT PTB, COVERED WALK
ROOFING AND DRAINAGE SYSTEM
PORT OF LUCENA

MARK ANDREW S. PINEDA
ACTING SUPERVISING ENGINEER A

GERILIE D. TABOCO
PRINCIPAL ENGINEER A

RAUL A. LIBARTIQUE
ESD MANAGER

ANNA THERESA M. BISCOCHO
ACTING PORT MANAGER

LINE DITCH CANAL
DETAILS

3 / 3