

**PHILIPPINE
PORTS
AUTHORITY**



PORT MANAGEMENT OFFICE - MARINDUQUE/QUEZON

CONSTRUCTION DRAWINGS

**MAINTENANCE OF RRTF FACILITY
AND GUARDHOUSES**

PORT OF BALANACAN

MARINDUQUE




VICINITY MAP
NOT TO SCALE




DEVELOPMENT PLAN
SCALE 1:1500


PHILIPPINE PORTS AUTHORITY PORT MANAGEMENT OFFICE - MARQUEZ	PROJECT/LOCATION: MAINTENANCE OF RRTF FACILITY AND GUARDBOUSES PORT OF BALABACAN MARINDUQUE	PREPARED BY: JOHN PAULO G. GONZALES ACTING SENIOR ENGINEER A	CHECKED/REVIEWED BY: GERILIE D. TABORDA MUNICIPAL ENGINEER A	RECOMMENDING APPROVAL: RANIL A. LIBANQUE CSD MANAGER	APPROVED: ANITA T. BISCOCHO ACTING PORT MANAGER	SHEET CONTENTS • VICINITY MAP • DEVELOPMENT PLAN SHEET NO. 1 / 6
---	--	--	--	--	---	---

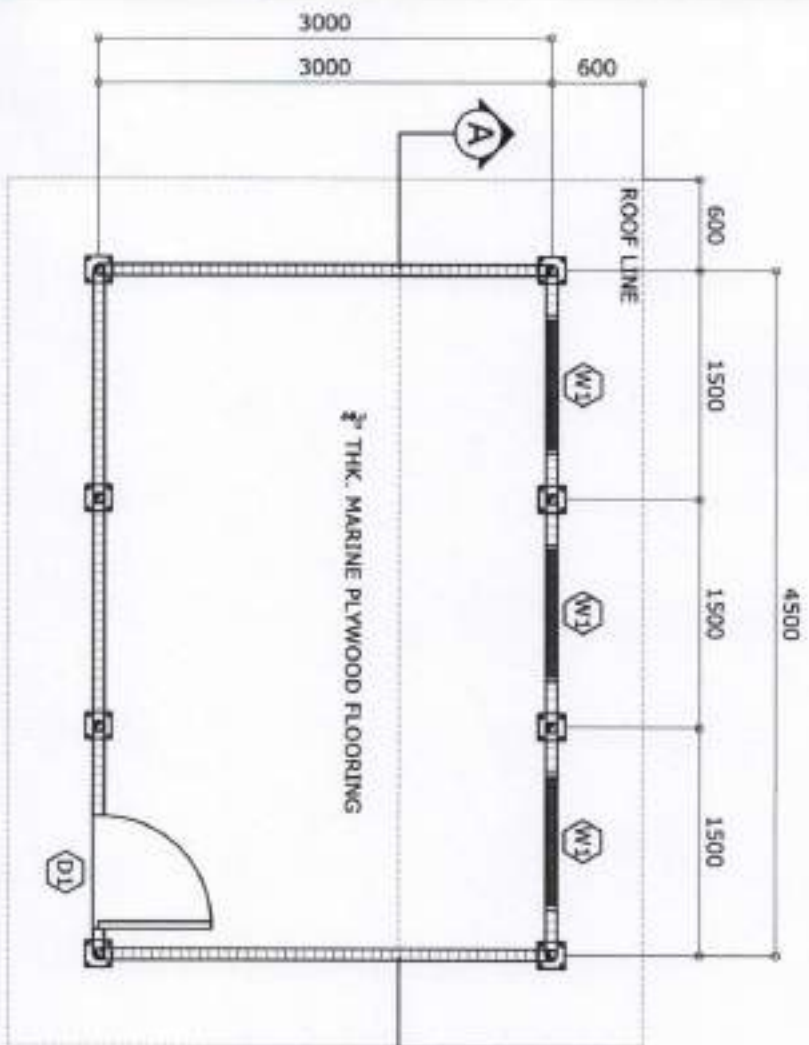


FLOOR PLAN OF RRTF FACILITY
SCALE 1:50

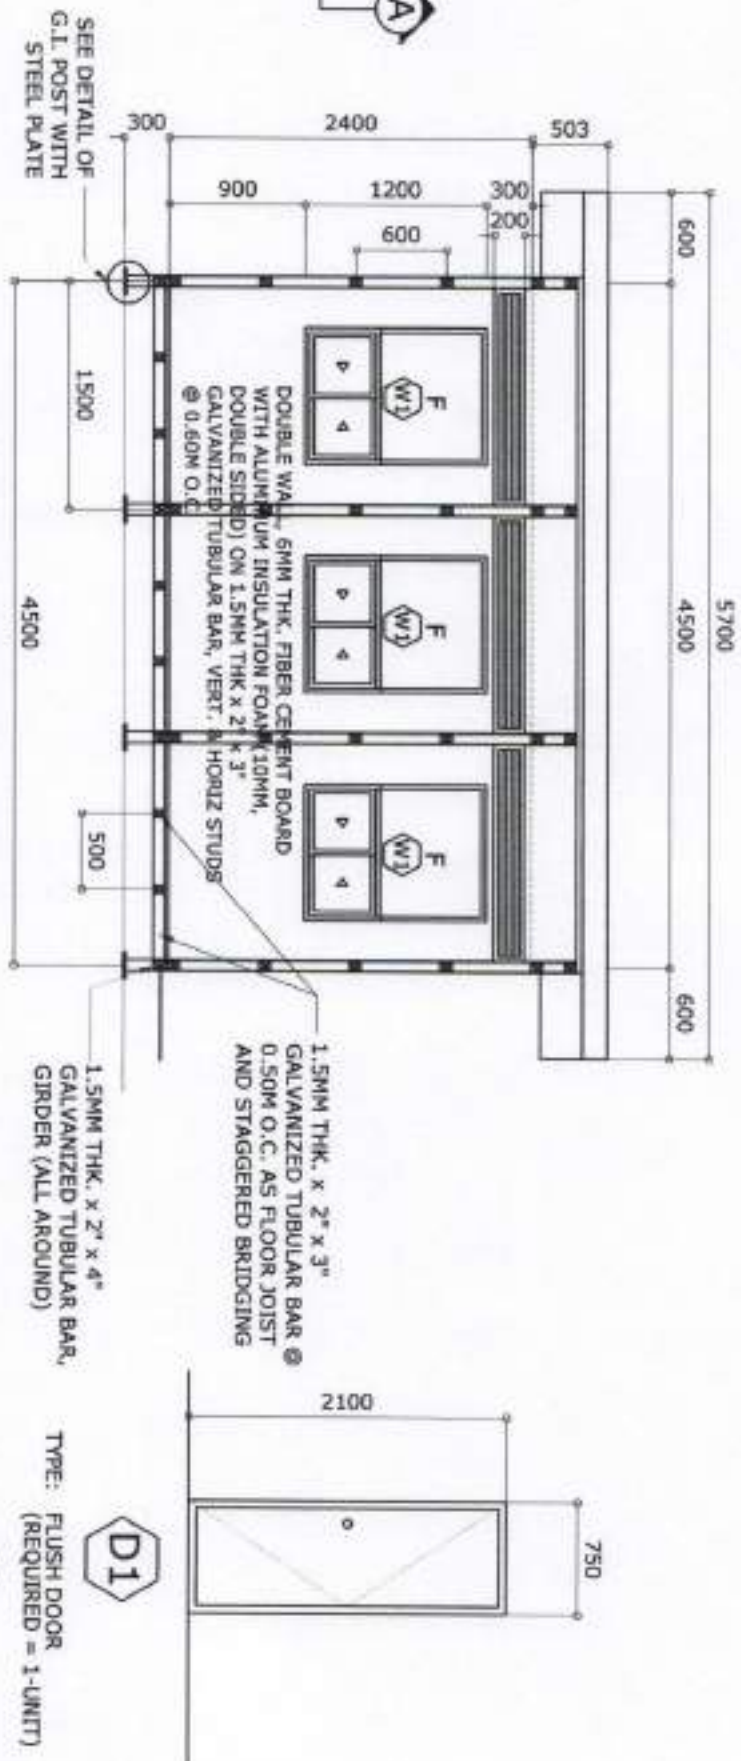


FRONT ELEVATION
SCALE 1:50

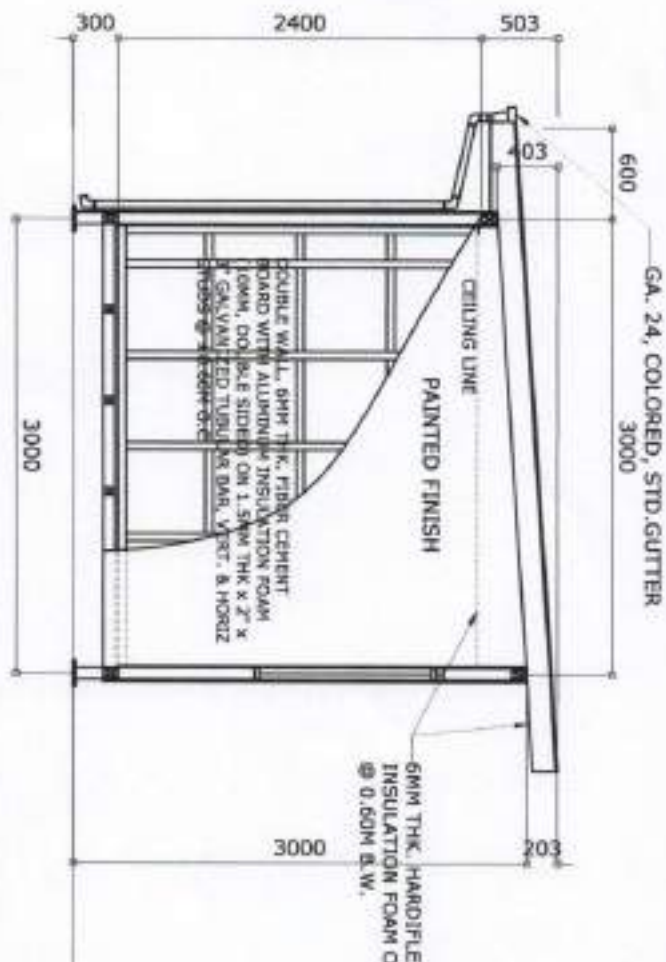

TYP. SIDE ELEVATION & DETAILS
SCALE 1:50

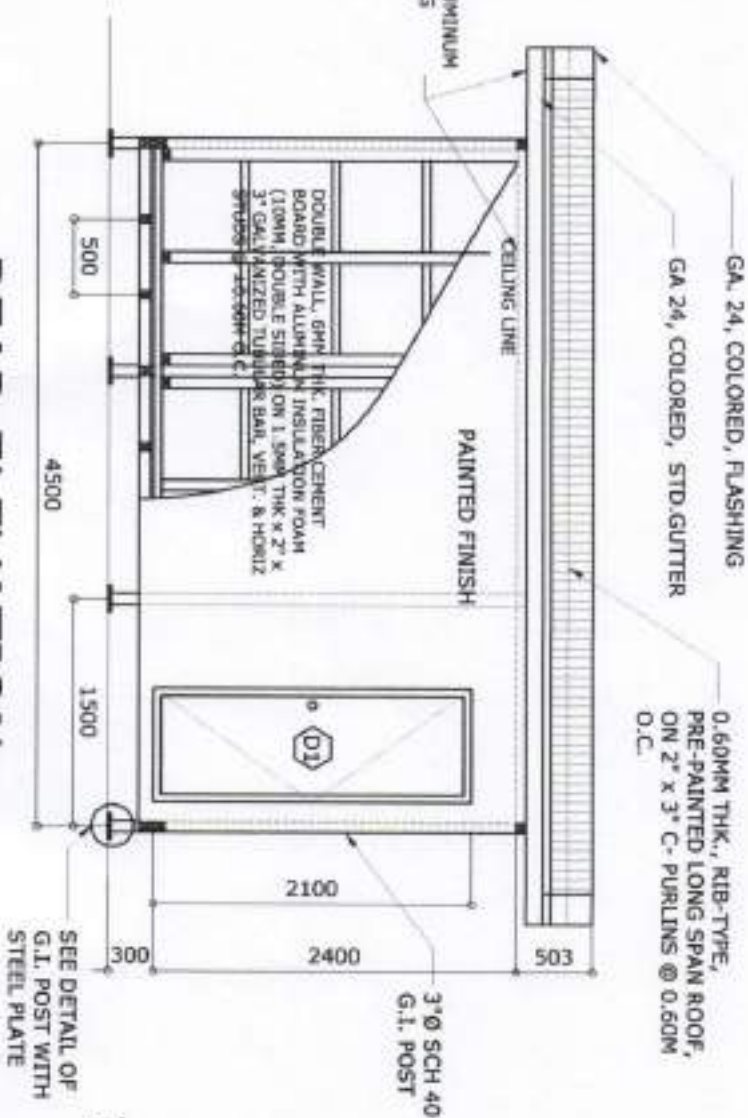


REAR ELEVATION
SCALE 1:50

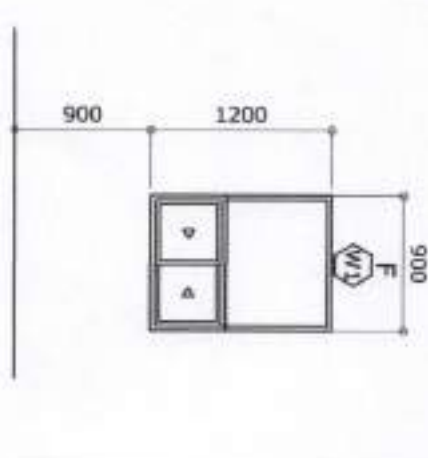


SCHEDULE OF DOOR & WINDOWS
SCALE 1:50


PHILIPPINE PORTS AUTHORITY PORT MANAGEMENT OFFICE - MARQUEZ	PROJECT/LOCATION: MAINTENANCE OF RRTF FACILITY AND GUARDBOUSES PORT OF BALANACAN MARINUQUE	PREPARED BY: JOHN PAUL G. GONZALES ACTING SENIOR ENGINEER A	CHECKED/REVIEWED BY: GERIE D. TAGARON PRINCIPAL ENGINEER A	RECOMMENDING APPROVAL: RALPH A. LIBAQUE ESD MANAGER	APPROVED: ANNA THEA BISCOCHO ACTING PORT MANAGER	SHEET CONTENTS ● FLOOR PLAN OF RRTF FACILITY ● FRONT ELEVATION ● TYP. SIDE ELEVATION & DETAILS ● REAR ELEVATION ● SCHEDULE OF DOORS & WINDOWS SHEET NO. 2 / 6
---	---	---	--	---	--	--

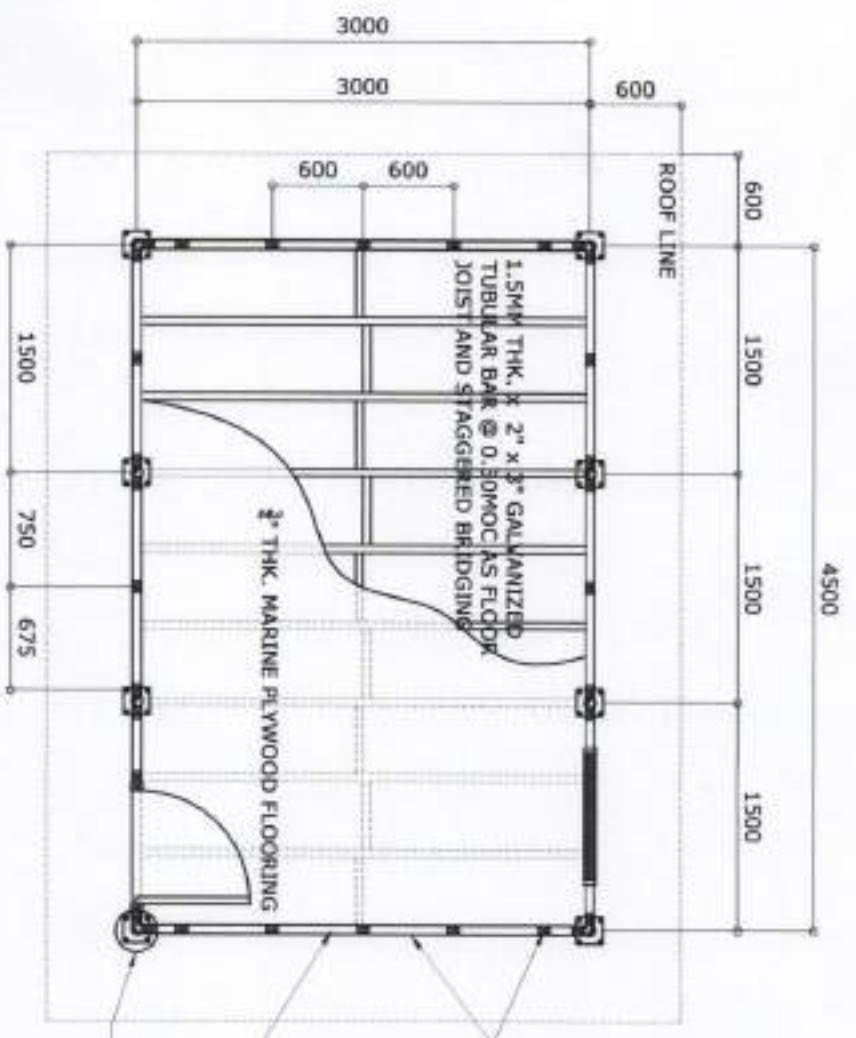


FLOOR FRAMING PLAN
SCALE 1:50

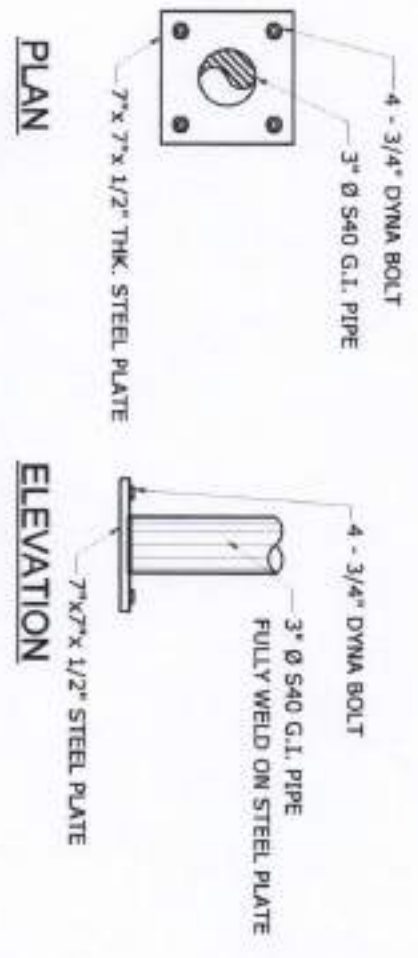

DETAIL OF G.I. POST WITH STEEL PLATE
SCALE 1:10


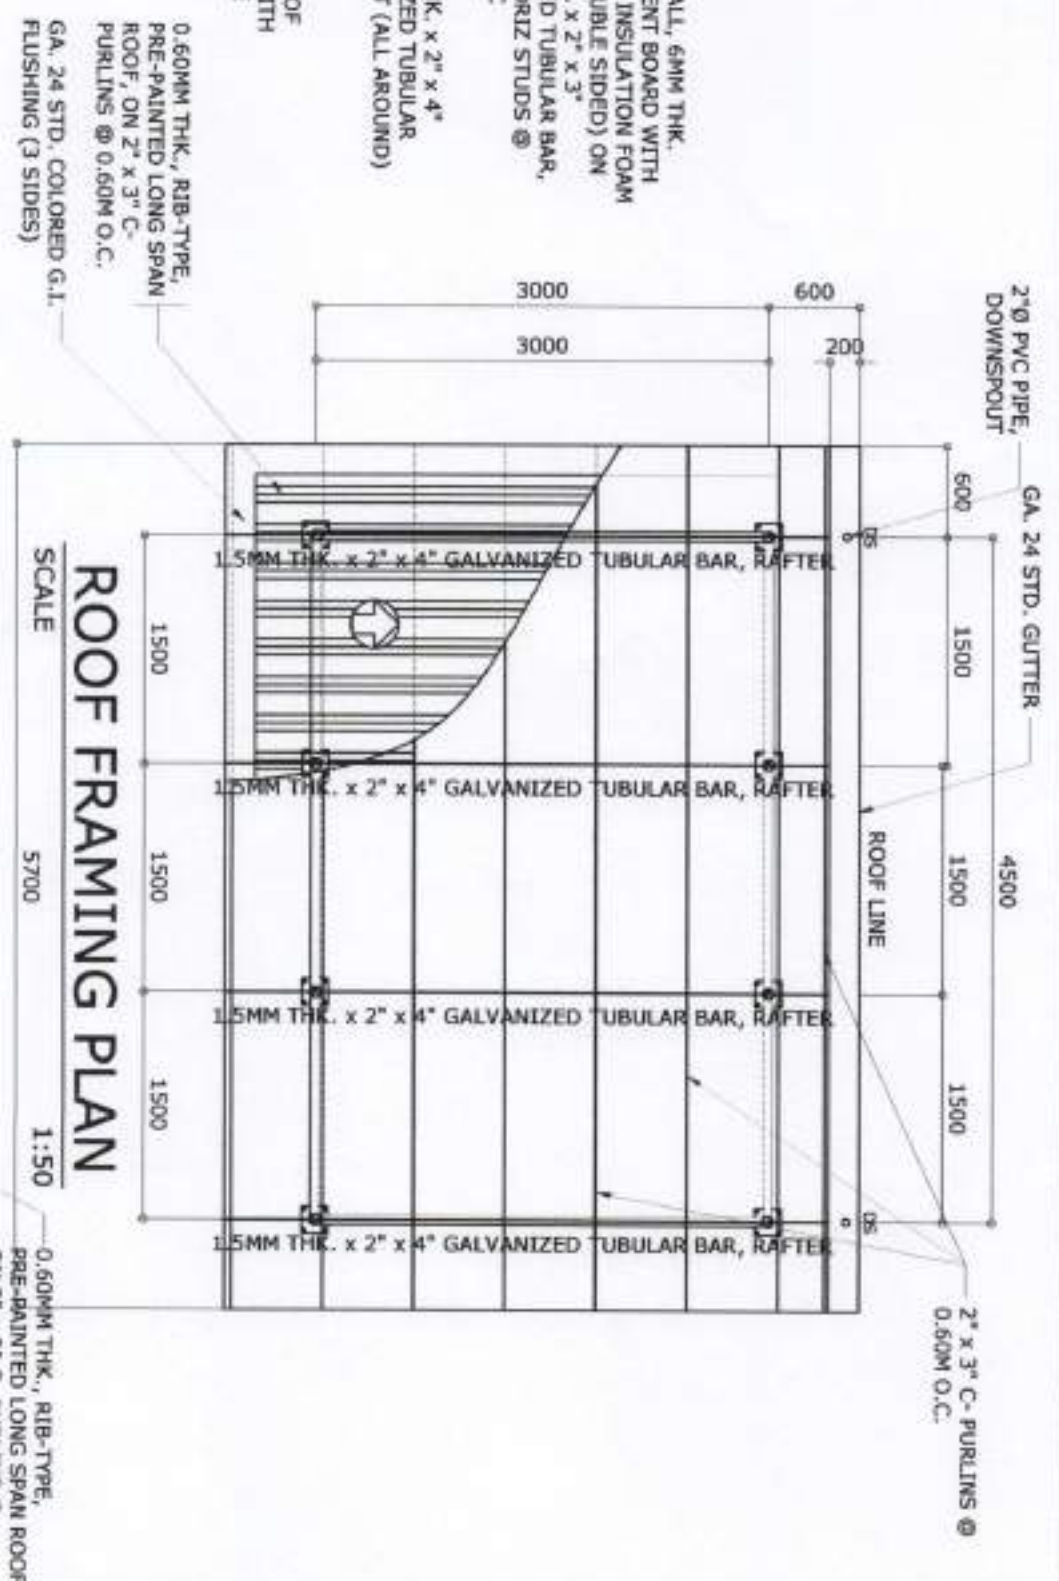


ROOF FRAMING PLAN
SCALE 1:50



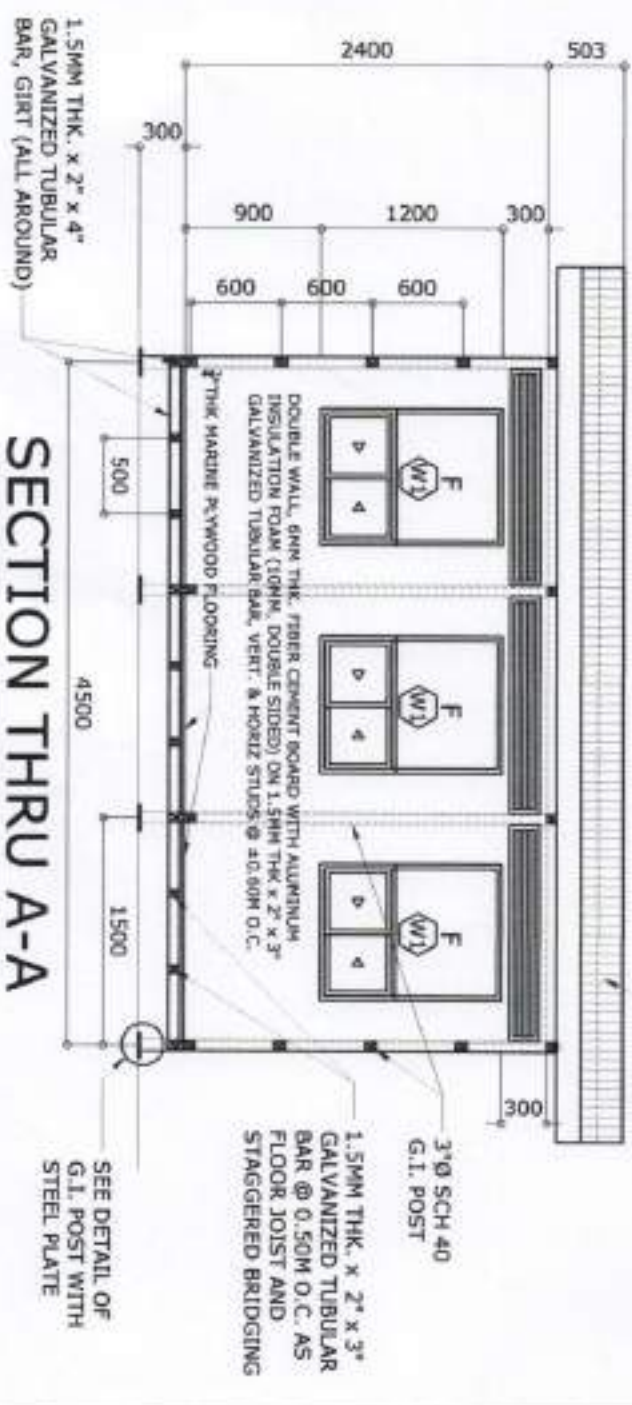


SECTION THRU A-A
SCALE 1:50

PHILIPPINE PORTS AUTHORITY PORT MANAGEMENT OFFICE - MARQUEZ	PROJECT/LOCATION: MAINTENANCE OF RRTF FACILITY AND GUARDBOUSES PORT OF BALANACAN MARINIQUE	PREPARED BY: JOHN PAOLO DOMALES ACTING SENIOR ENGINEER A	CHECKED/REVIEWED BY: GERIE D. TABORDA PRINCIPAL ENGINEER A	RECOMMENDING APPROVAL: RAUL A. LIBATONE SENIOR MANAGER	APPROVED: ANNA T. BISCOCHO ACTING PORT MANAGER	SHEET CONTENTS ● FLOOR FRAMING PLAN ● ROOF FRAMING PLAN ● DETAIL OF G.I. POST WITH STEEL PLATE ● SECTION THRU A-A 3 / 6
---	---	--	--	--	--	--

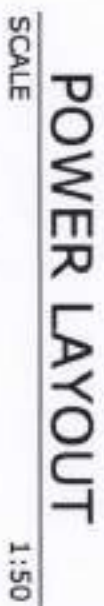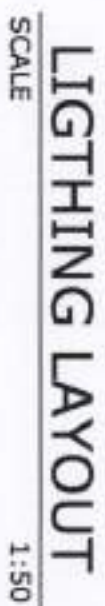

GUARDHOUSE TWO (2) UNITS

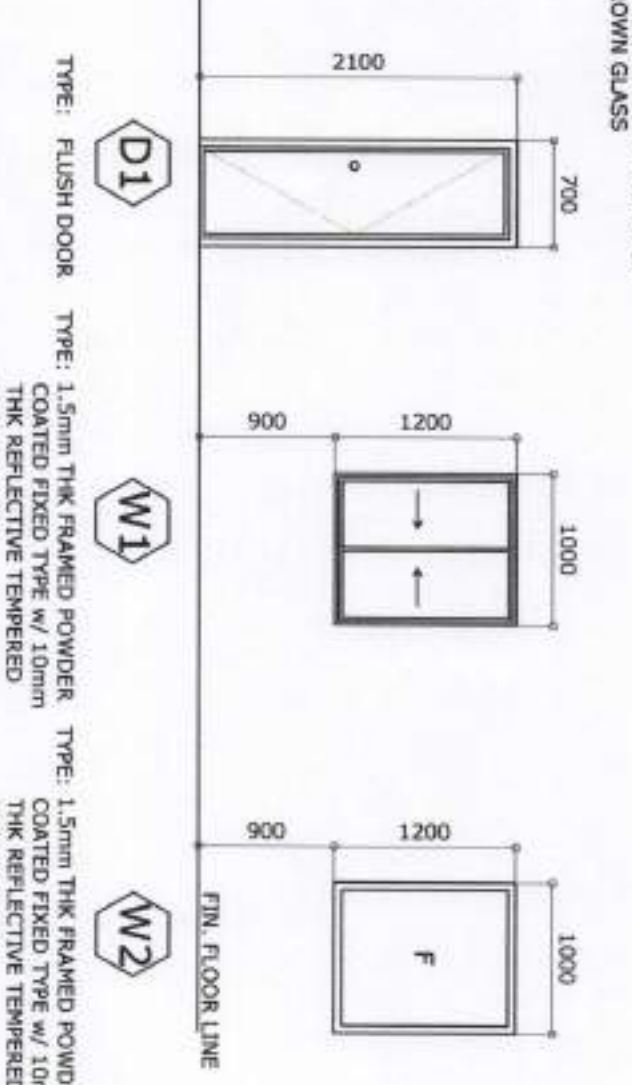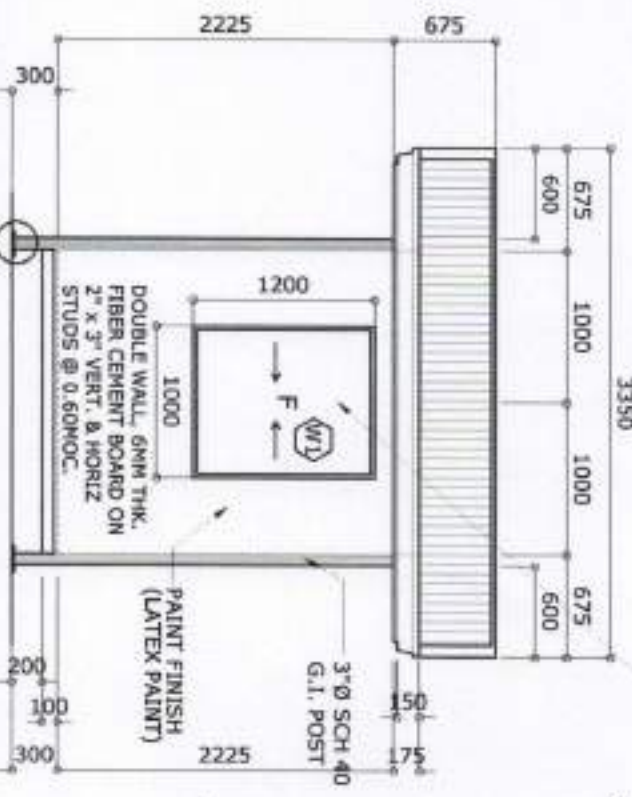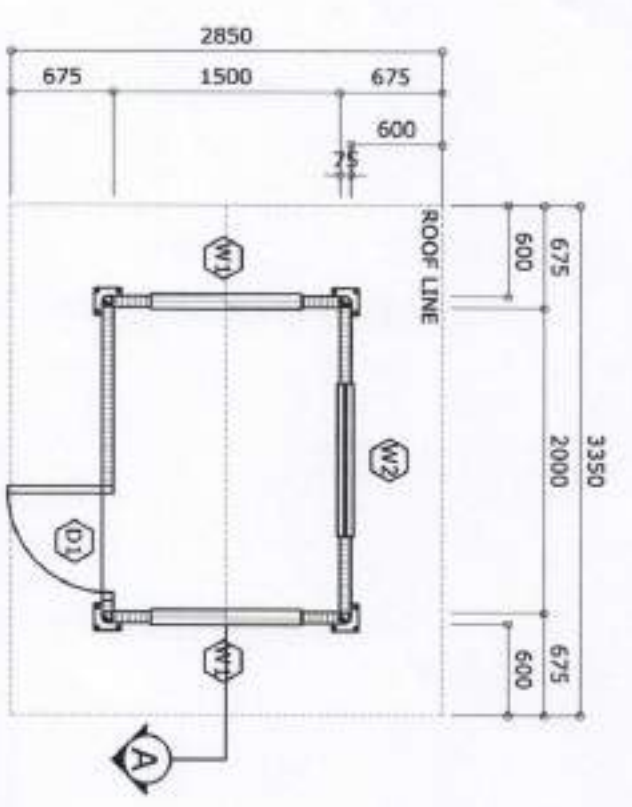

FLOOR PLAN OF GH




SCALE 1:50

REAR ELEVATION

SCALE 1:50

SCHEDULE OF DOORS & WINDOWS

SCALE 1:50

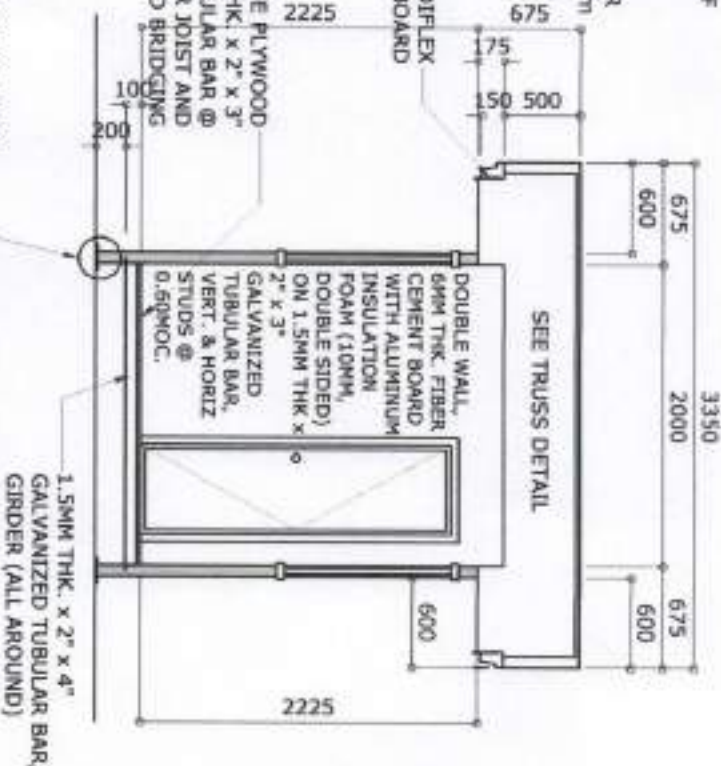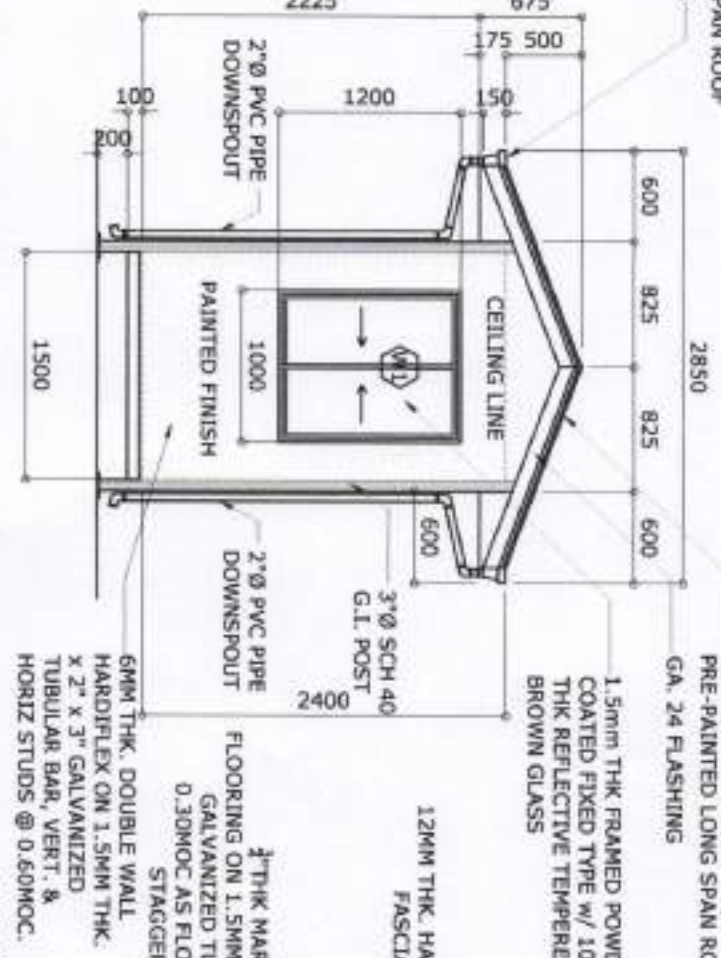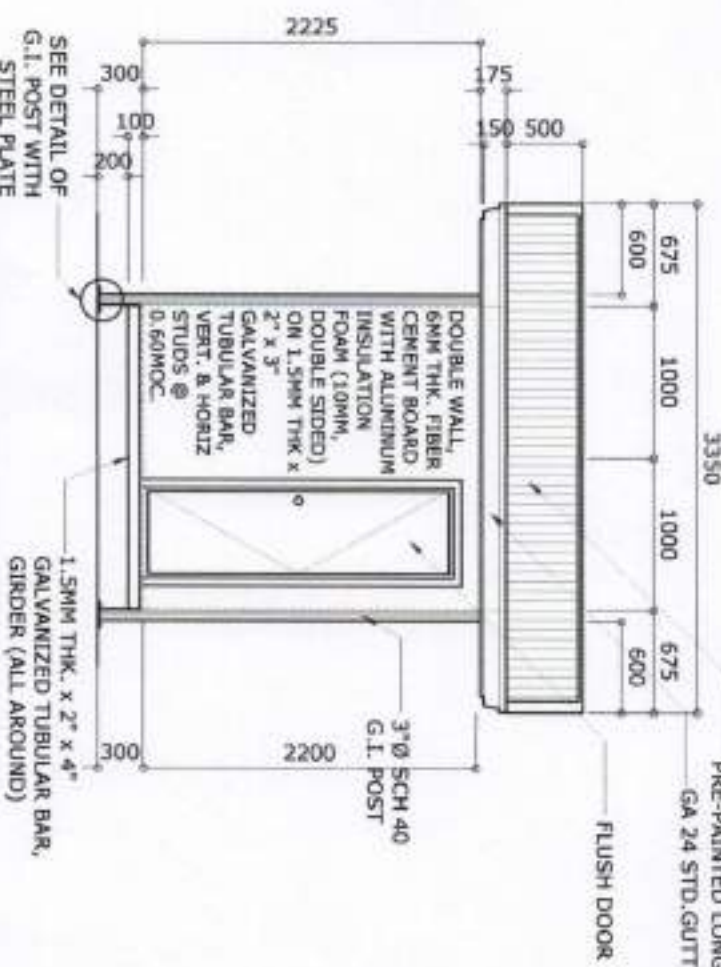

FRONT ELEVATION


SCALE 1:50




RIGHT & LEFT SIDE ELEVATION

SCALE 1:50

SECTION A

SCALE 1:50

 PHILIPPINE PORTS AUTHORITY  PORT MANAGEMENT OFFICE - MARQUEZ	PROJECT/LOCATION:	PREPARED BY:	CHECKED/REVIEWED BY:	RECOMMENDING APPROVAL:	APPROVED:	SHEET CONTENTS	SHEET NO.
	MAINTENANCE OF RRTF FACILITY AND GUARDHOUSES	 JOHN PAUL G. GONZALES ACTING SENIOR ENGINEER A	 GERLIE D. TARDIO PRINCIPAL ENGINEER A	 RAUL A. LIBATOUJE ESD MANAGER	 ANNA THERESA M. BISCOCHO ACTING PORT MANAGER	● FLOOR PLAN OF GH	5 / 6
						● FRONT/REAR ELEVATION	
						● RIGHT/LEFT SIDE ELEVATION	
PORT OF BALANACAN	MARINDUQUE					SECTION A	
						SCHEDULE OF DOORS	
						& WINDOWS	

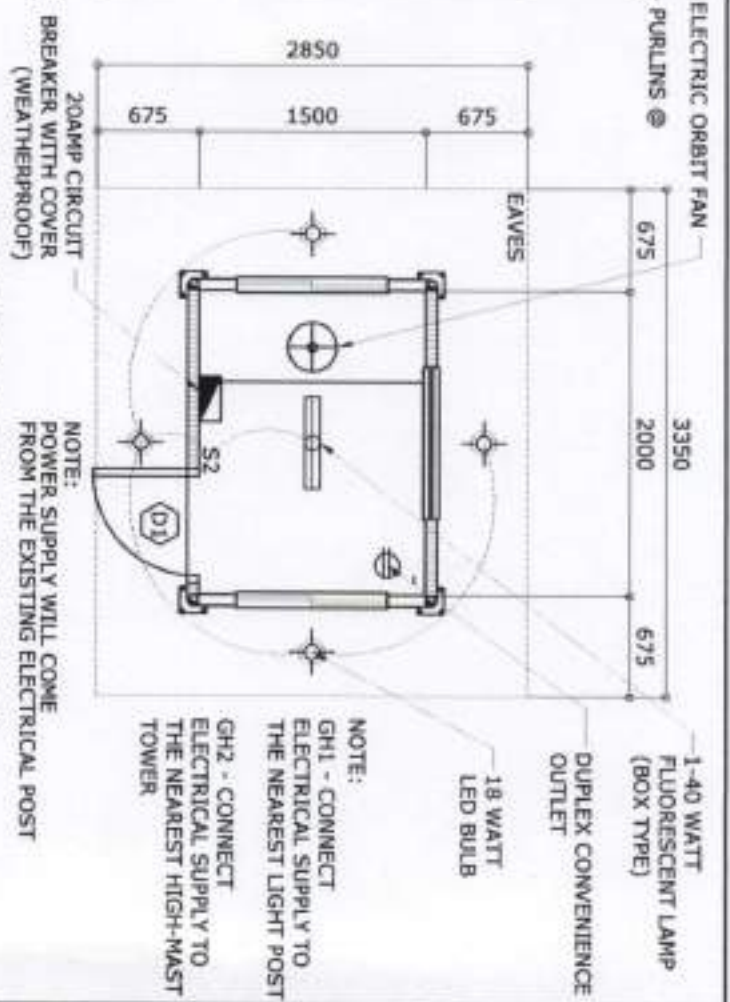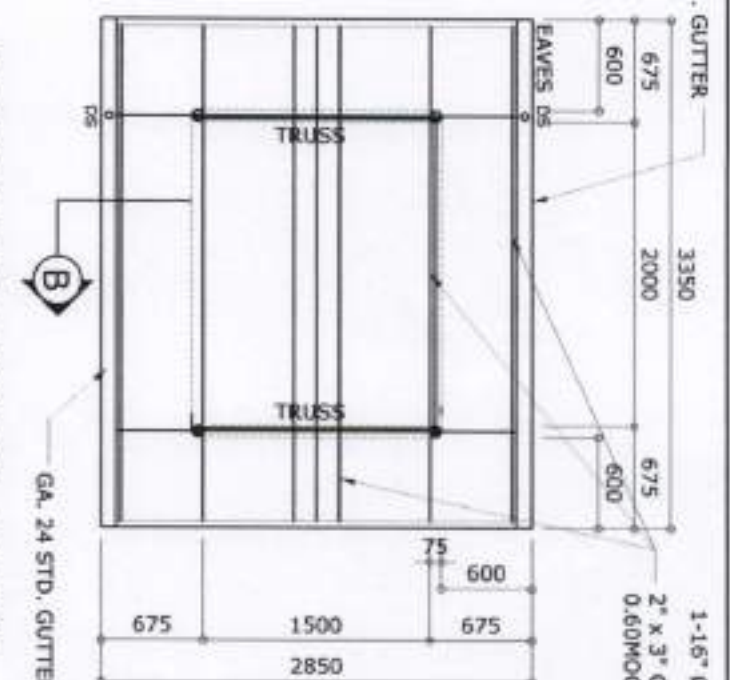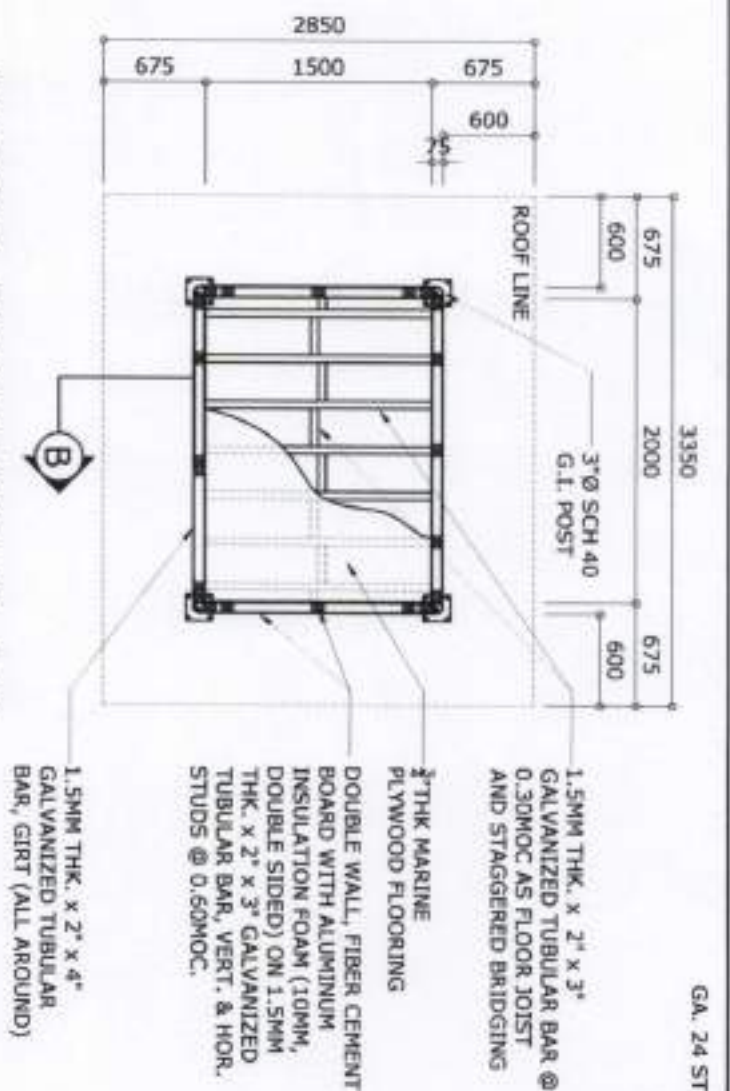

FLOOR FRAMING PLAN




SCALE 1:50

ROOF FRAMING PLAN

SCALE 1:50

ELECTRICAL LAYOUT

SCALE 1:50

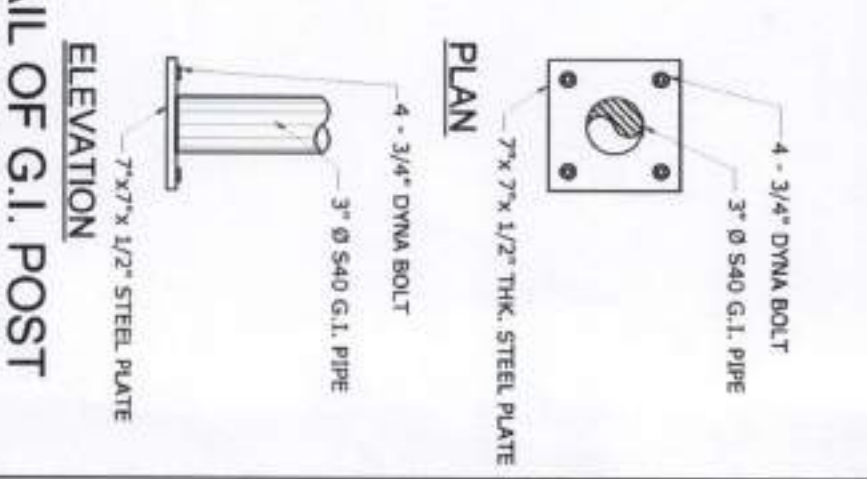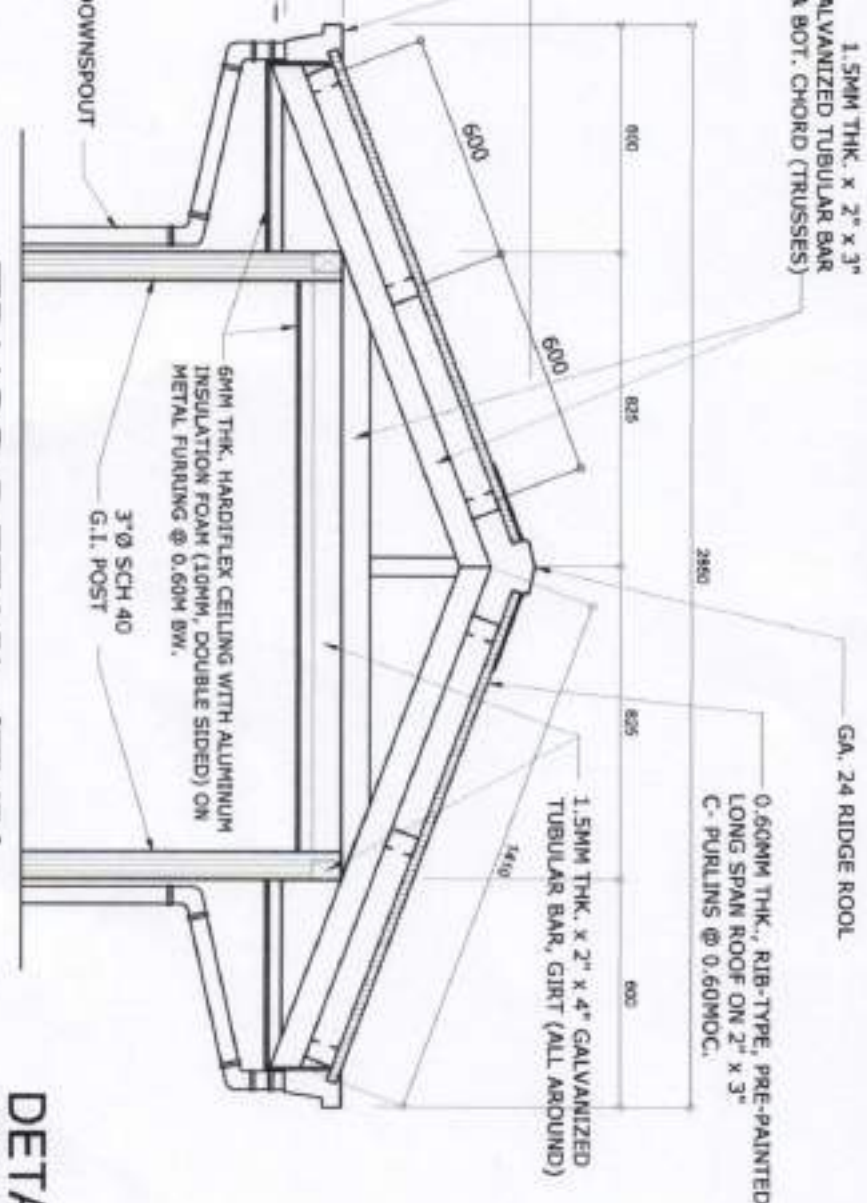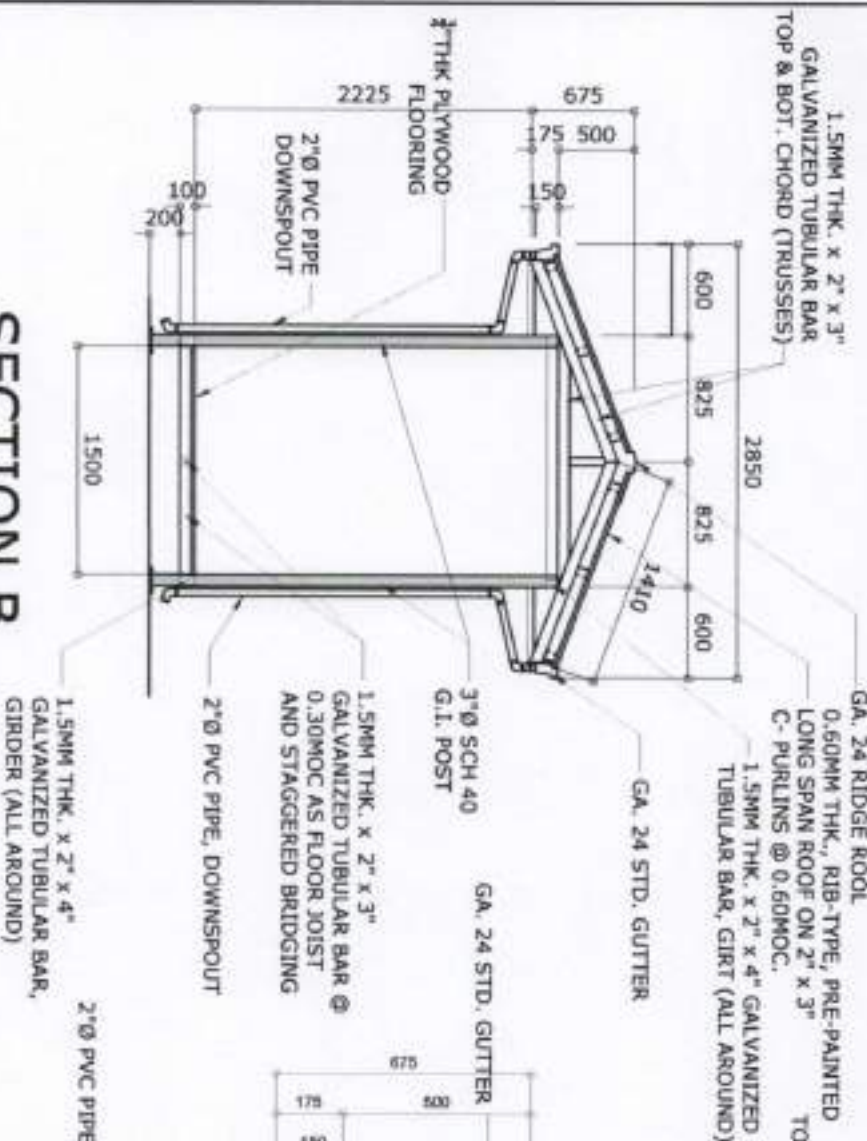

SECTION B

SCALE 1:50

TRUSS DETAIL (TYP)

SCALE 1:20

DETAIL OF G.I. POST WITH STEEL PLATE

SCALE 1:10