



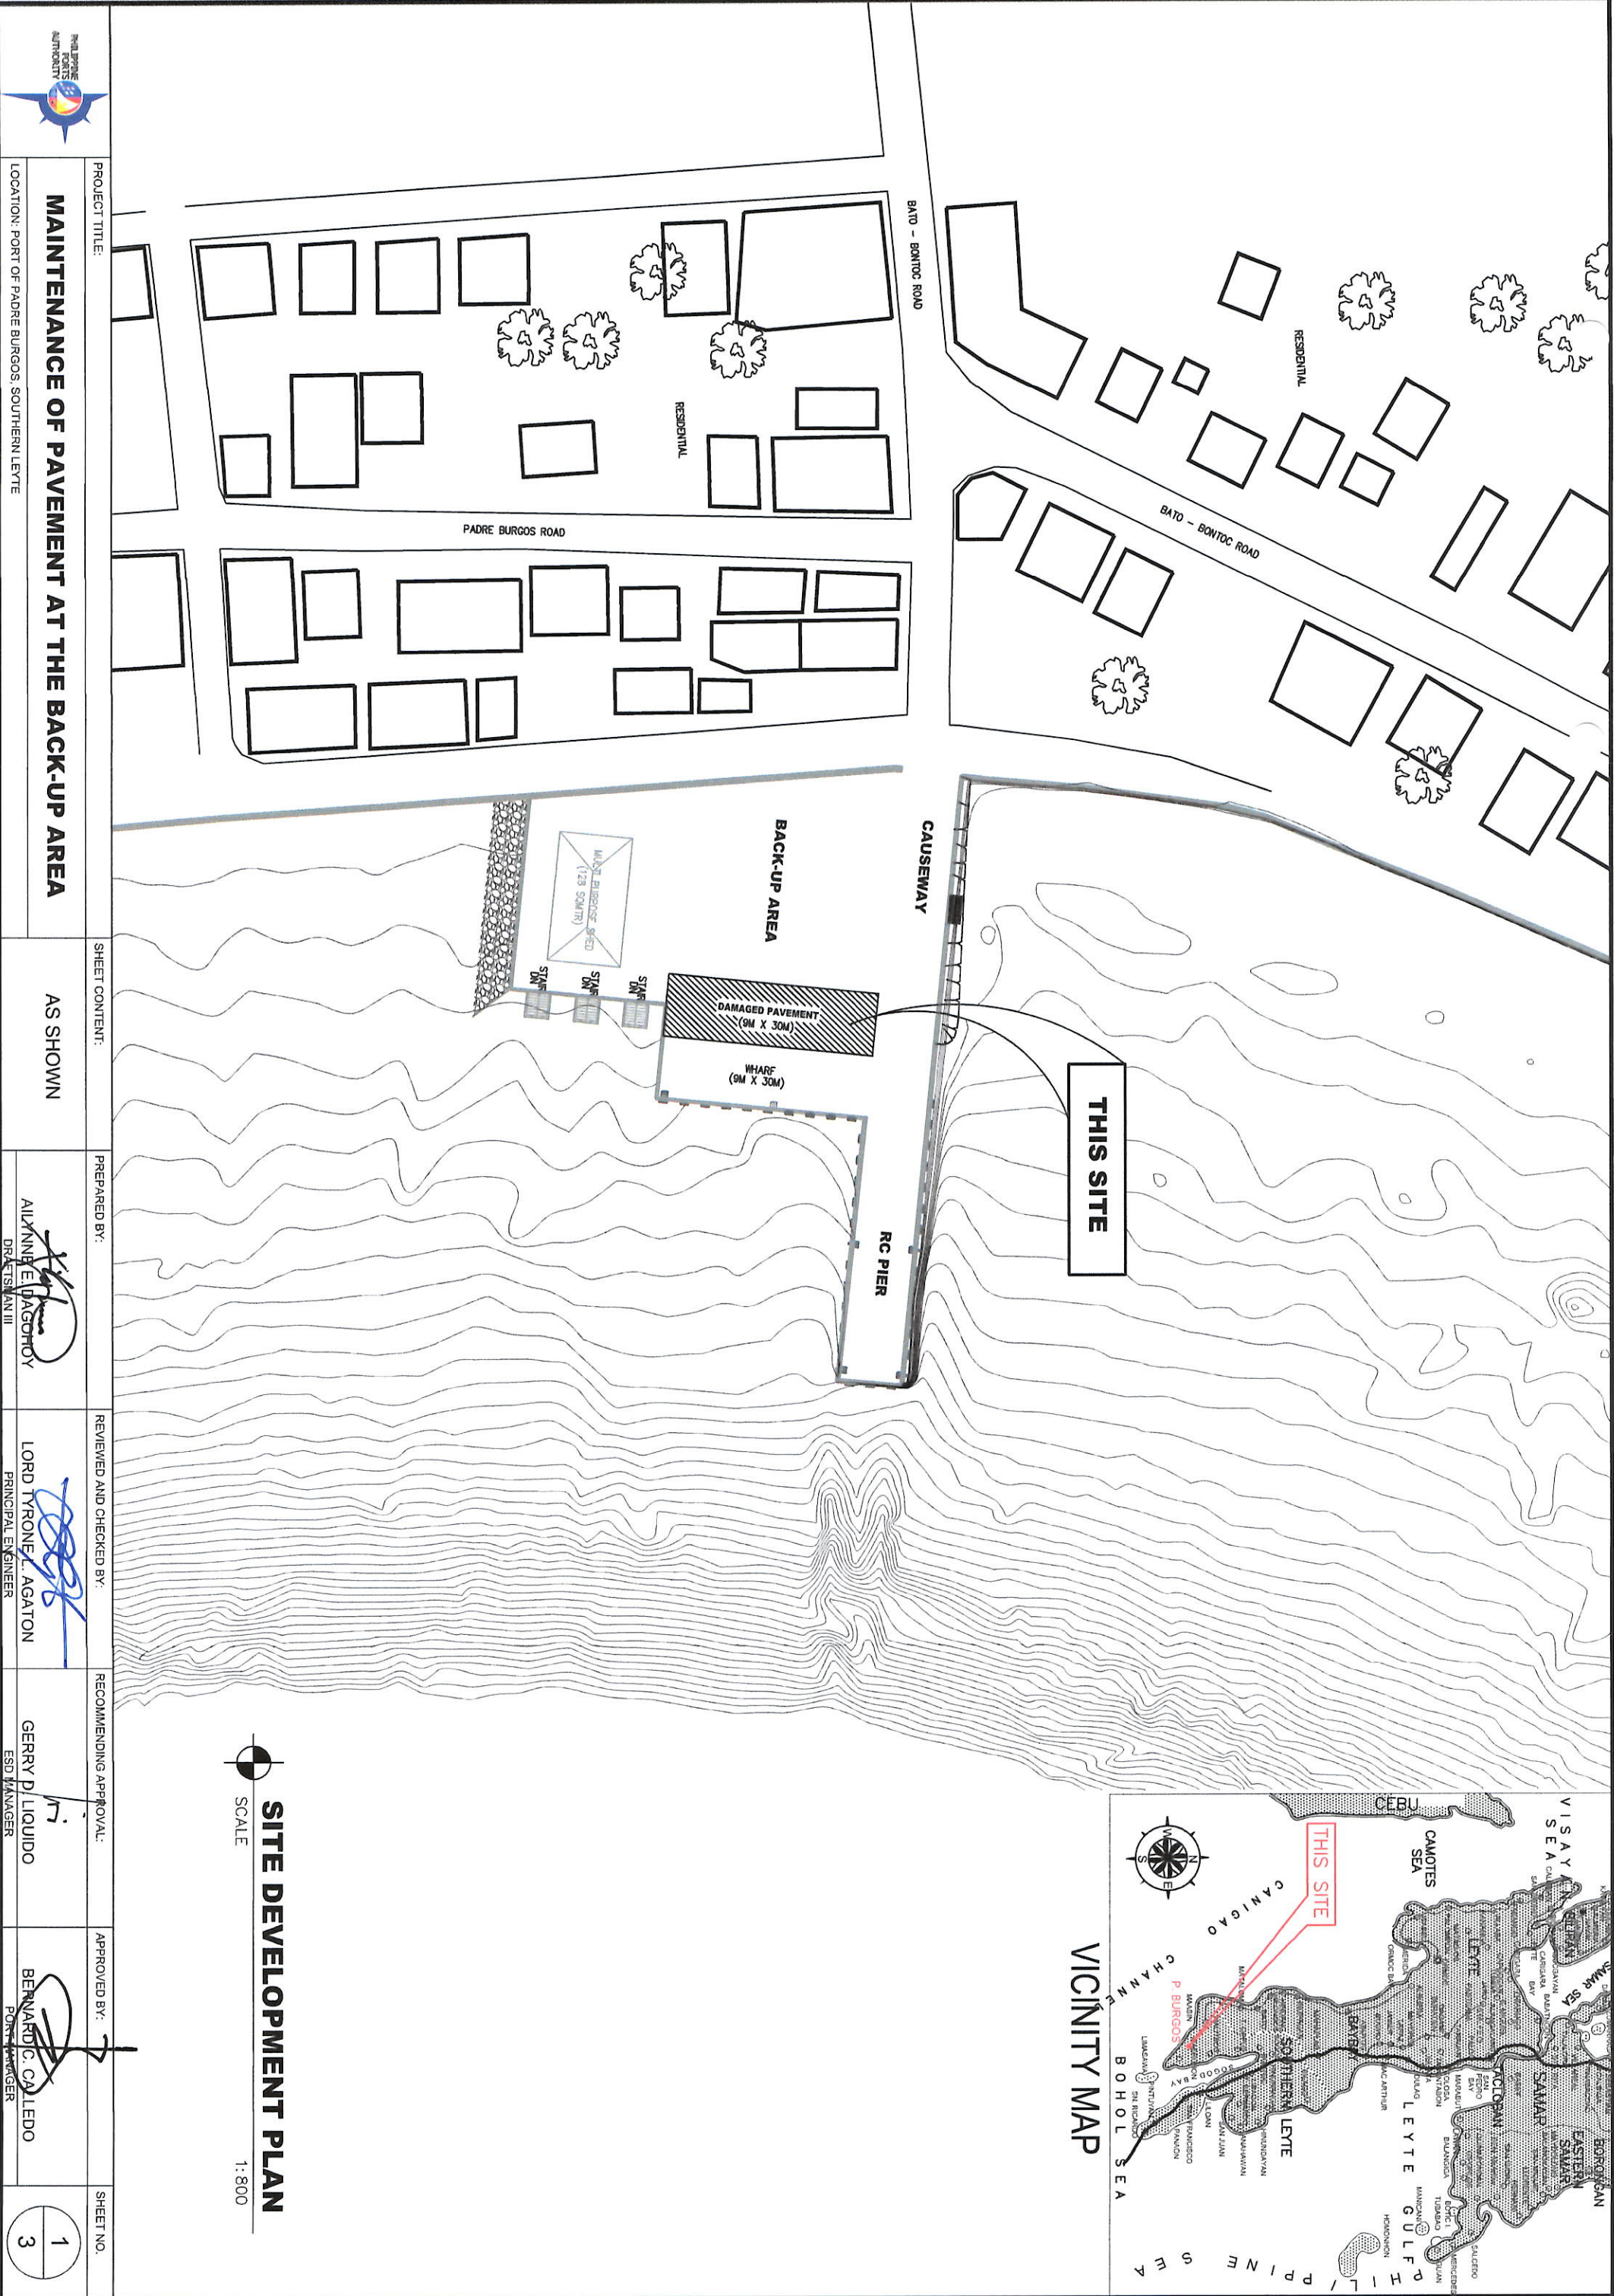


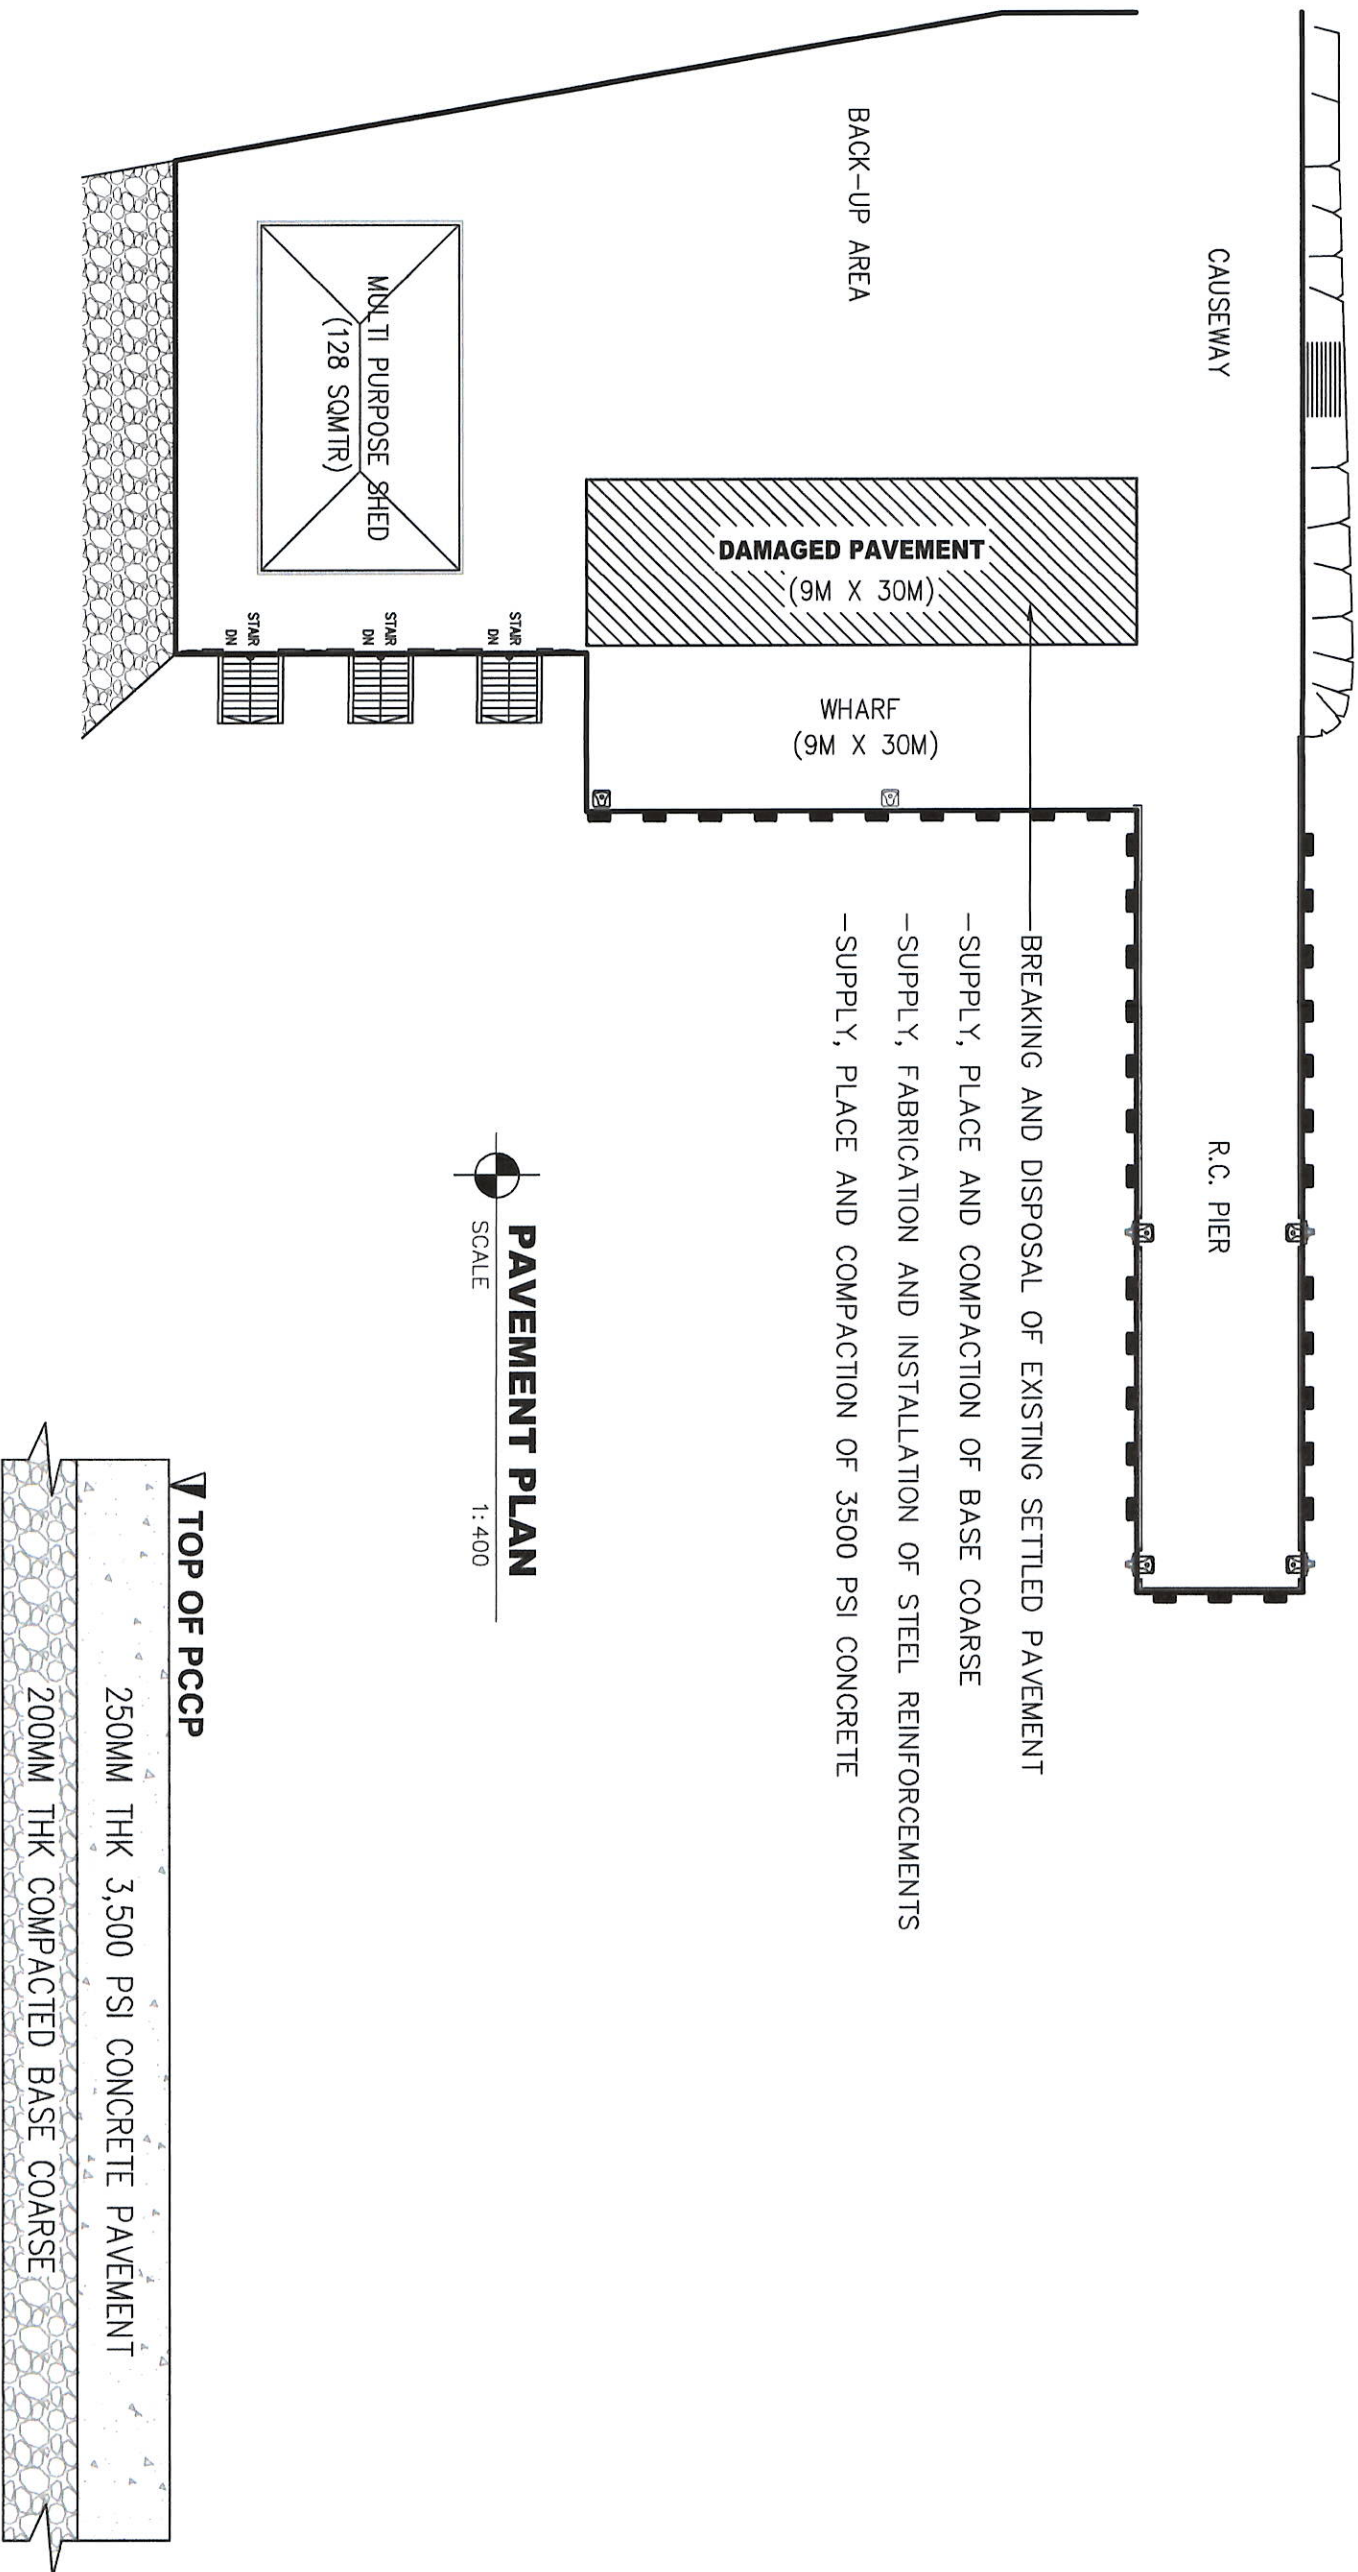

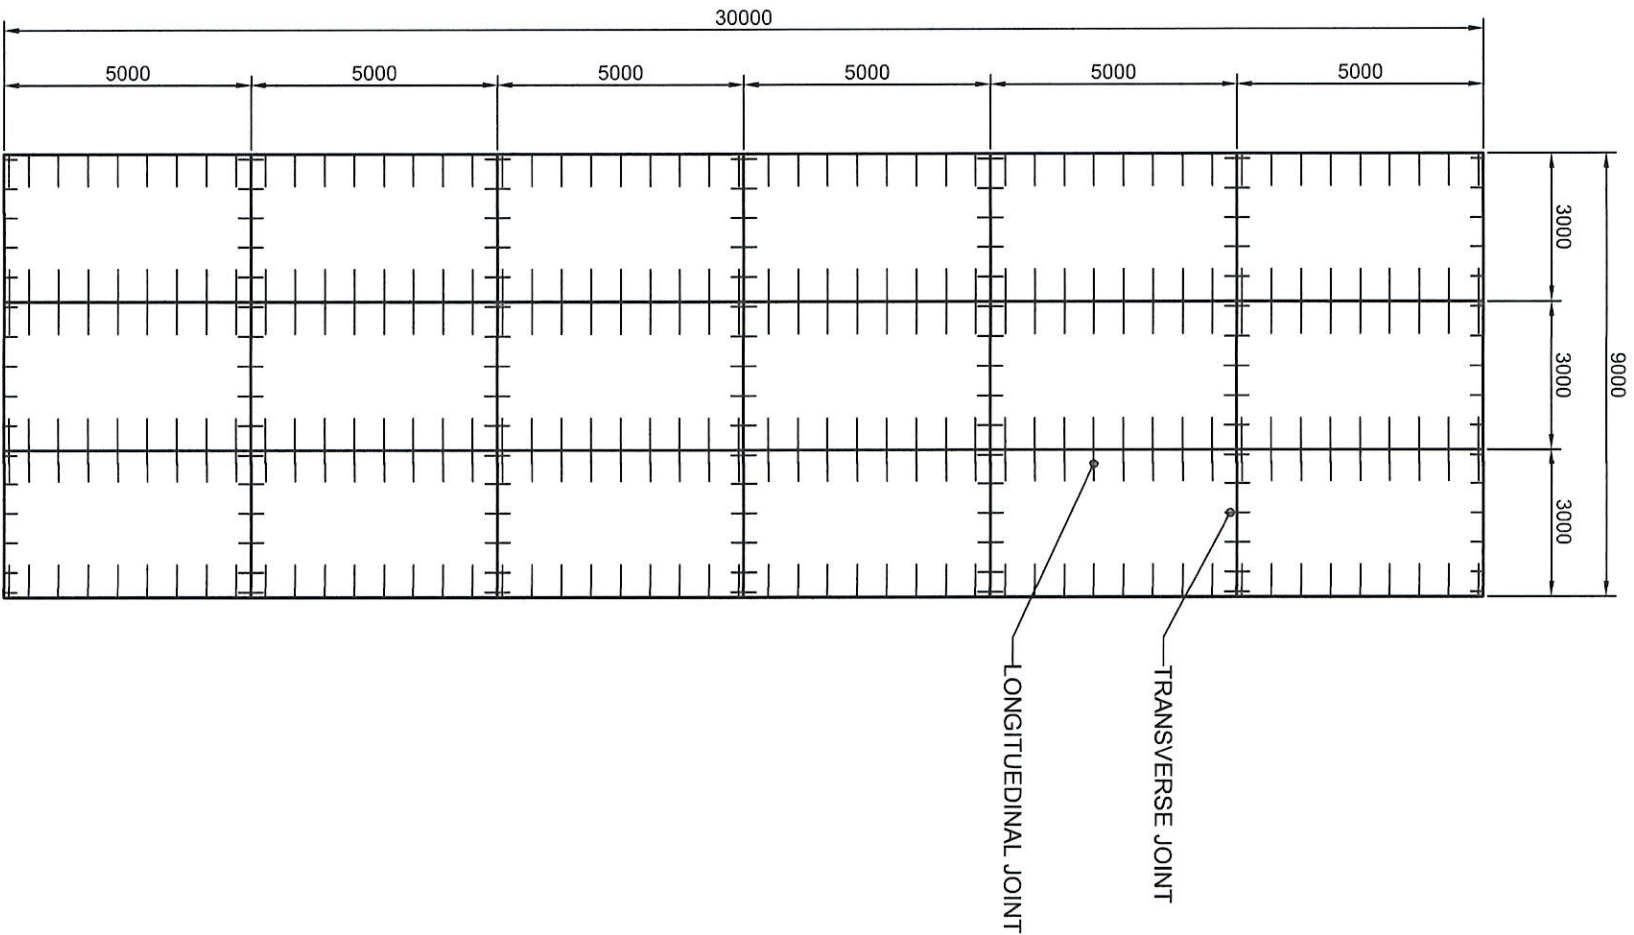



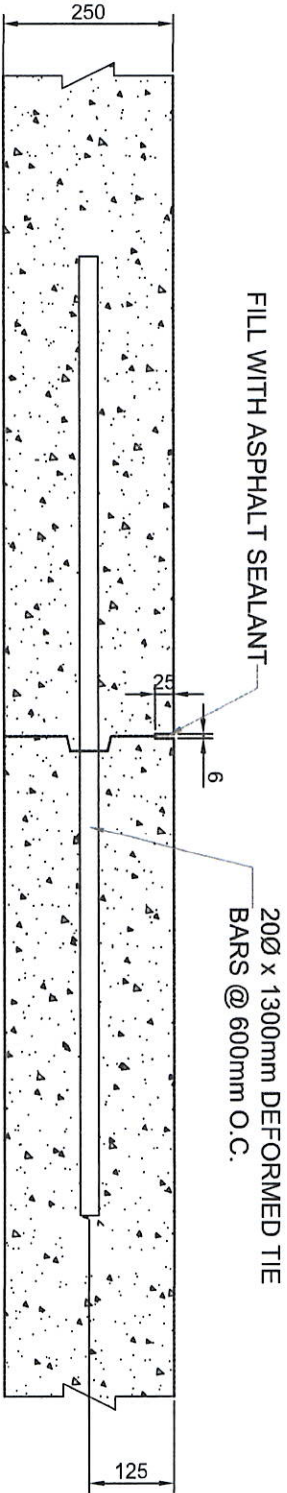


PLAN

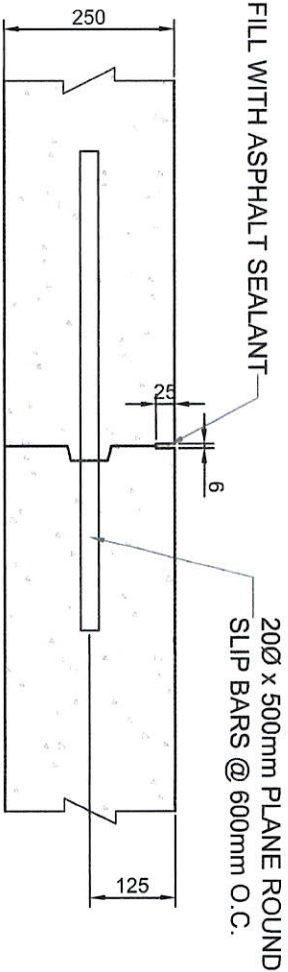

TYPICAL PAVEMENT JOINT DETAIL

SCALE: NTS

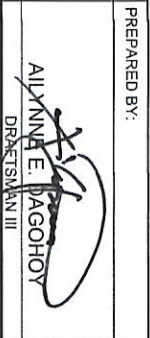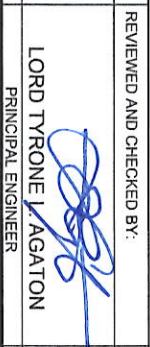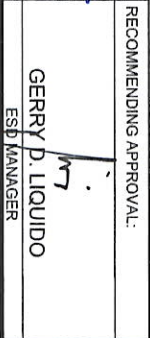	PROJECT TITLE: MAINTENANCE OF PAVEMENT AT THE BACK-UP AREA	SHEET CONTENT: AS SHOWN	PREPARED BY:  ALEXINA E. JAGOHAY DRAFTSMAN III	REVIEWED AND CHECKED BY:  LORD TYRONE I. AGATON PRINCIPAL ENGINEER	RECOMMENDING APPROVAL:  GERRY D. LIQUIDO ESD MANAGER	APPROVED BY:  BERNARDITO CALLEDO PORT MANAGER	SHEET NO. 3 / 3
	LOCATION: PORT OF PADRE BURGOS, SOUTHERN LEYTE						