
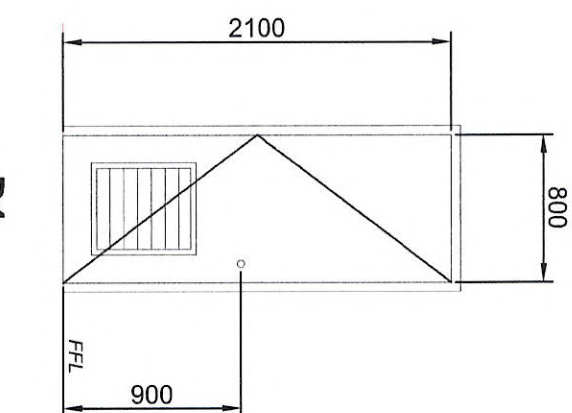
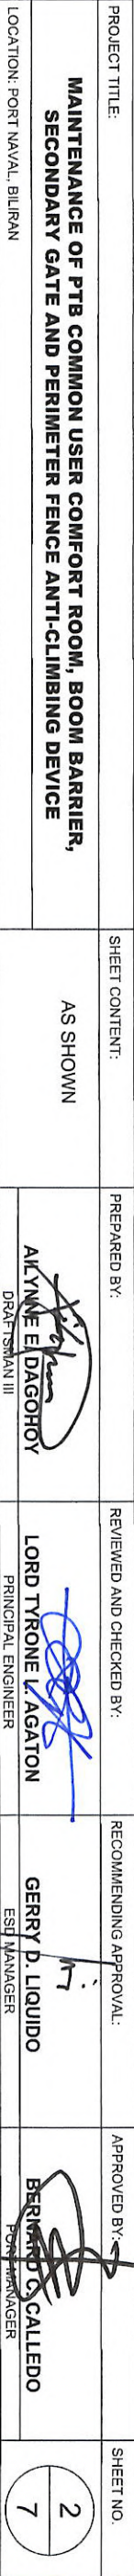


 

D1

TYPE:	PVC DOOR W/ VENT LOUVER
LOCATION:	PUBLIC TOILET MALE AND FEMALE
SETS:	2

PROJECT TITLE:	SHEET CONTENT:	PREPARED BY:	REVIEWED AND CHECKED BY:	RECOMMENDING APPROVAL:	APPROVED BY:	SHEET NO.
MAINTENANCE OF PTB COMMON USER COMFORT ROOM, BOOM BARRIER, SECONDARY GATE AND PERIMETER FENCE ANTI-CLIMBING DEVICE	AS SHOWN	 AILYNN E. DAGOHAY DRAFTSMAN III	 LORD TYRONE V. AGATON PRINCIPAL ENGINEER	 GERRY D. LIQUIDO ESQ. MANAGER	 BERNARDO S. CALLEDO PORT MANAGER	2 7
		LOCATION: PORT NAVAL, BILIRAN				

6150

4050

1500

200

PARAPET APEX LN.

TIP OF TRUSS LN.

RBL

FFL

FGL

REPAIR OF PUBLIC TOILET

PASSENGER TERMINAL BUILDING
PORT OF NAVAL

FOOD KITCHEN

FOOD STORE


PHILIPPINE PORTS AUTHORITY

LEFT SIDE


SCALE: 1:75




7 RRY D. LIQUIDO SSD MANAGER	APPROVED BY: BERNARD PORT MANAGER
------------------------------------	---

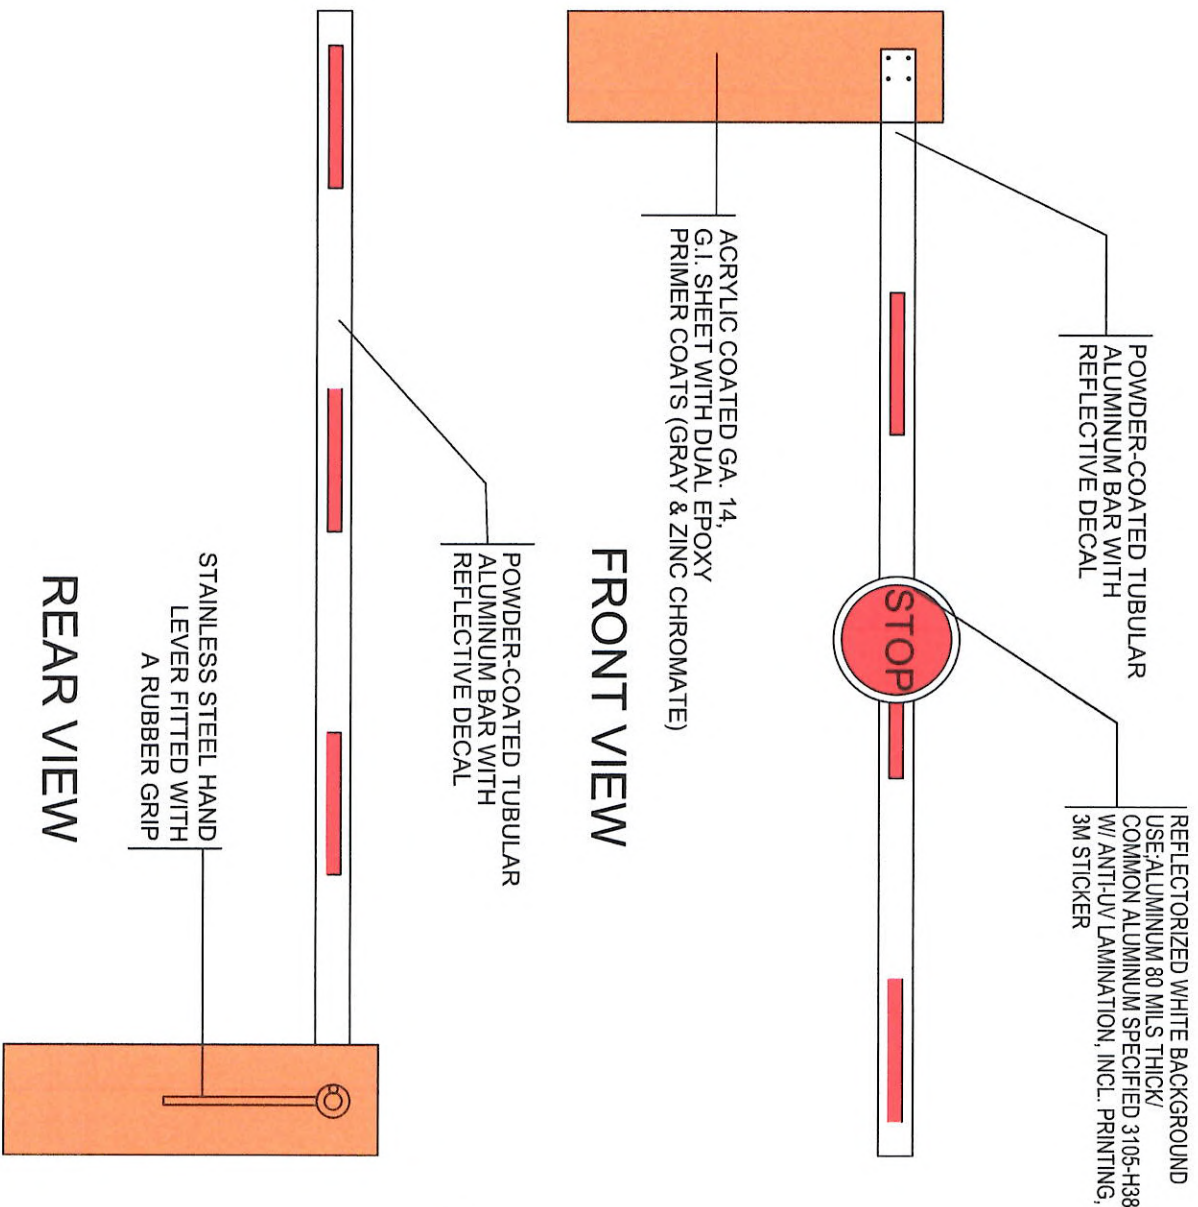


FRONT VIEW

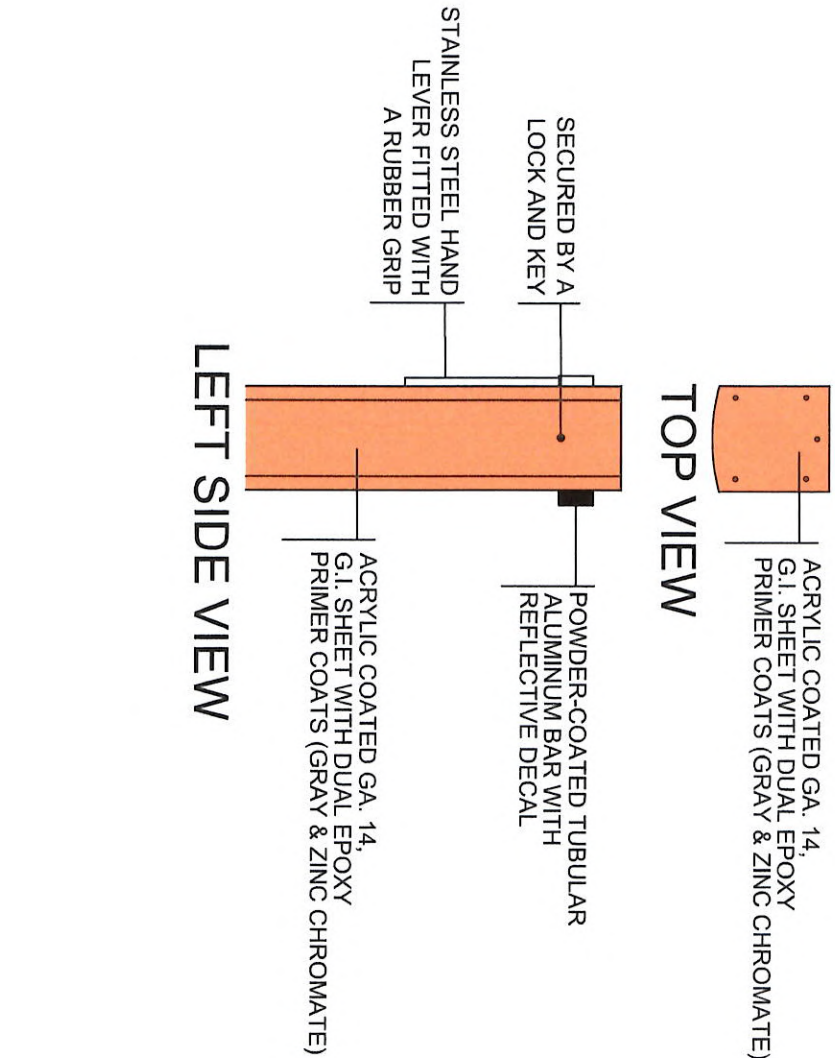

TOP VIEW

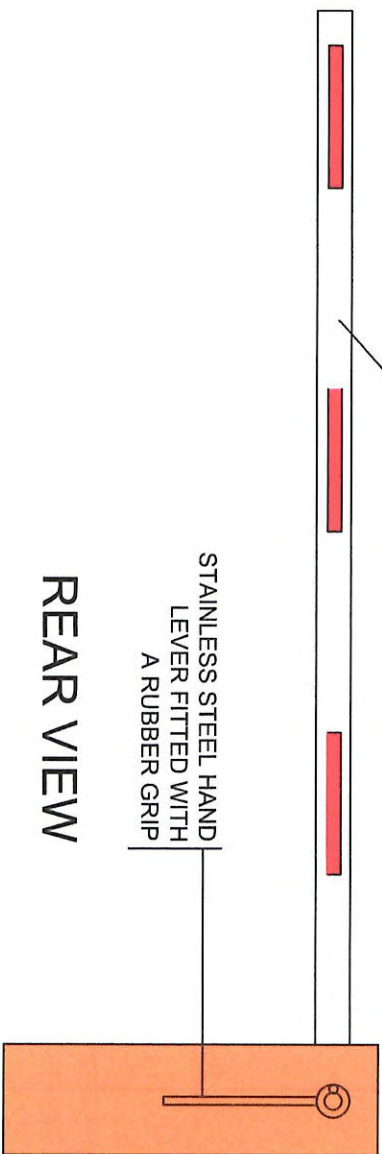


REAR VIEW

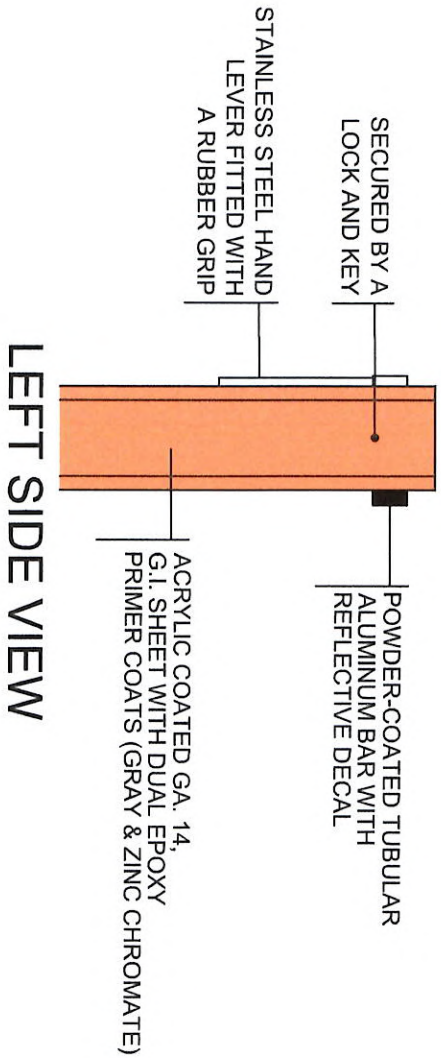


LEFT SIDE VIEW

ACCESS BOOM BARRIER

SCALE: NTS


 
 PHILIPPINE NAVY AUTHORITY		PROJECT TITLE:		SHEET CONTENT:		PREPARED BY:		REVIEWED AND CHECKED BY:		RECOMMENDING APPROVAL:		APPROVED BY:		SHEET NO.	
MAINTENANCE OF PTB COMMON USER COMFORT ROOM, BOOM BARRIER, SECONDARY GATE AND PERIMETER FENCE ANTI-CLIMBING DEVICE		AS SHOWN		 ALYNN E. DAGOHY DRAFTSMAN III		 LORD TYRONE L. AGATON PRINCIPAL ENGINEER		m7 GERRY D. LIQUIDO ESD MANAGER		 BERNARD GALILEDO PORT MANAGER		4			
												7			



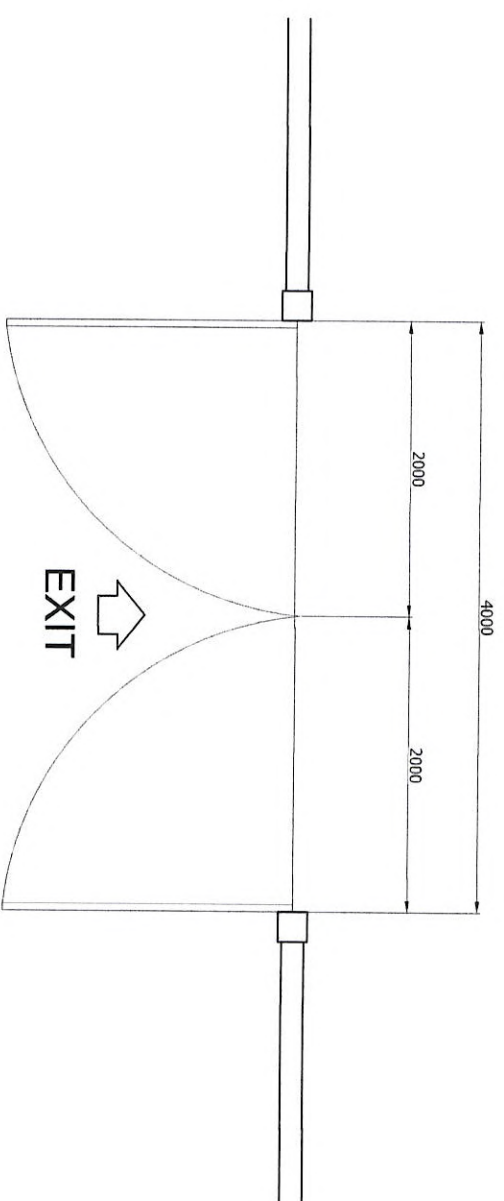

SCALE

1 : 50 MTS

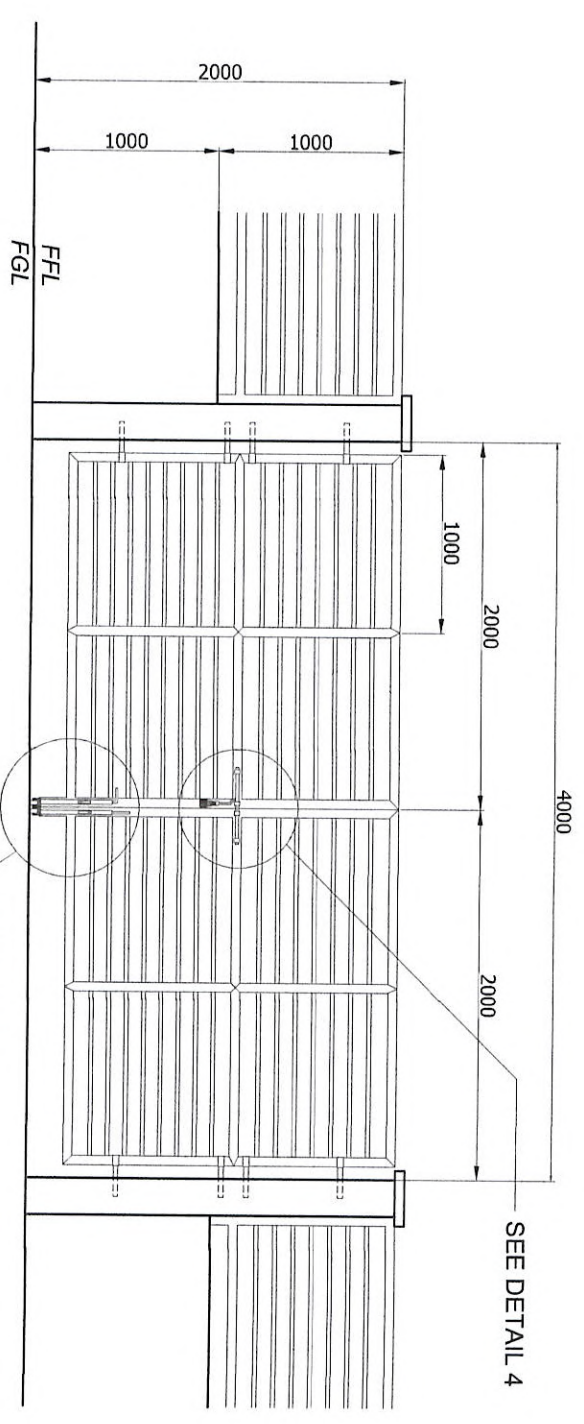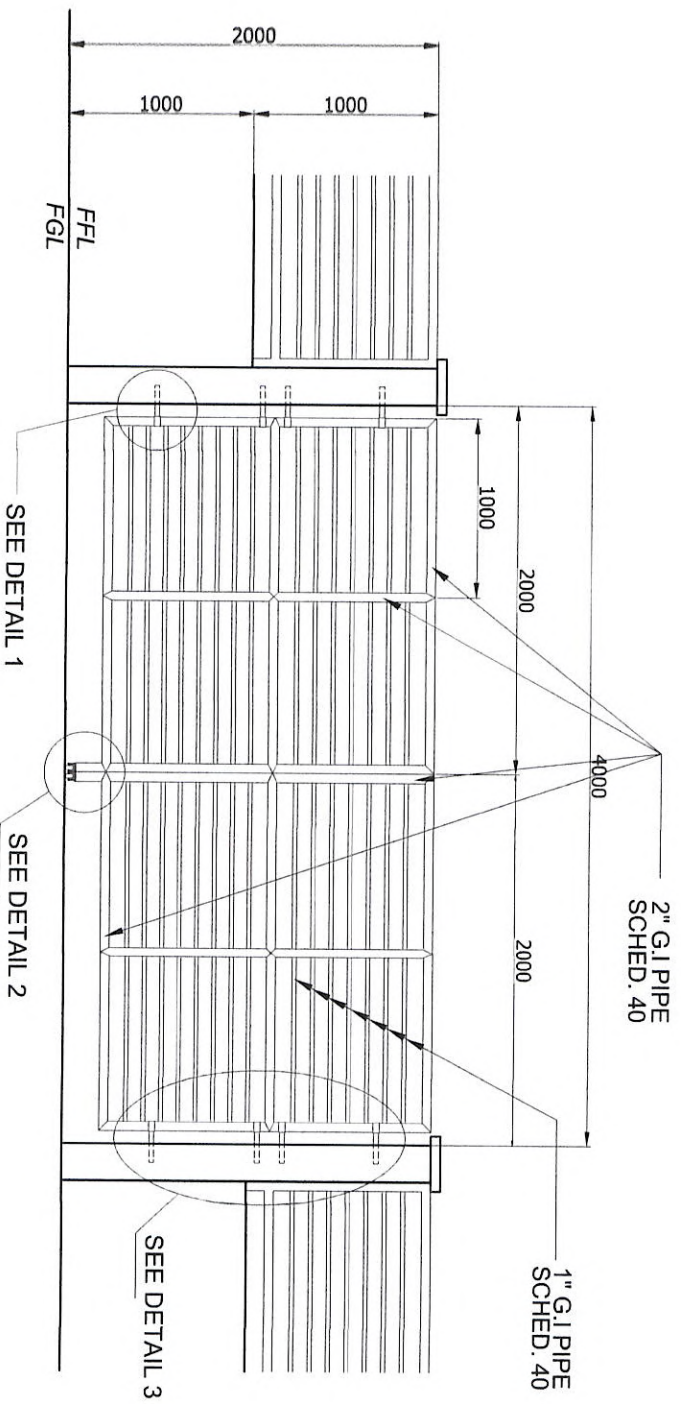


SCALE

1: 40 MTS


SCALE

1:40 MTS


		PROJECT TITLE:		SHEET NO.	
MAINTENANCE OF PTB COMMON USER COMFORT ROOM, BOOM BARRIER, SECONDARY GATE AND PERIMETER FENCE ANTI-CLIMBING DEVICE		SHEET CONTENT:		5 7	
LOCATION: PORT NAVAL, BILIRAN		AS SHOWN			
 ALLYNNE E. DAGOHAY DR. MAN III		 LORD TYRONE L. AGATON PRINCIPAL ENGINEER		 GERRY D. LIQUIDO ESQ. MANAGER	
 BERNARD C. CALLEDO PORT MANAGER		REVIEWED AND CHECKED BY:		RECOMMENDING APPROVAL:	
		APPROVED BY:			

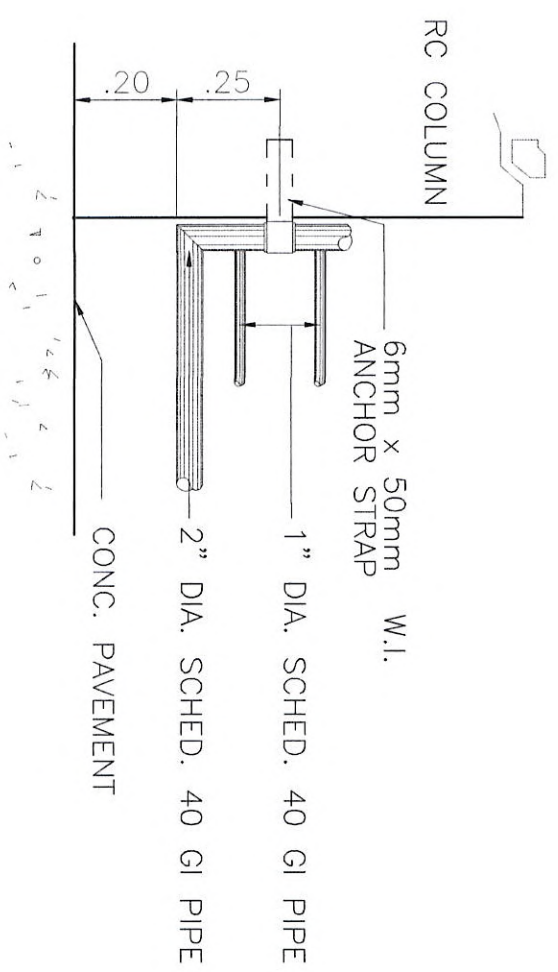


DETAIL 1

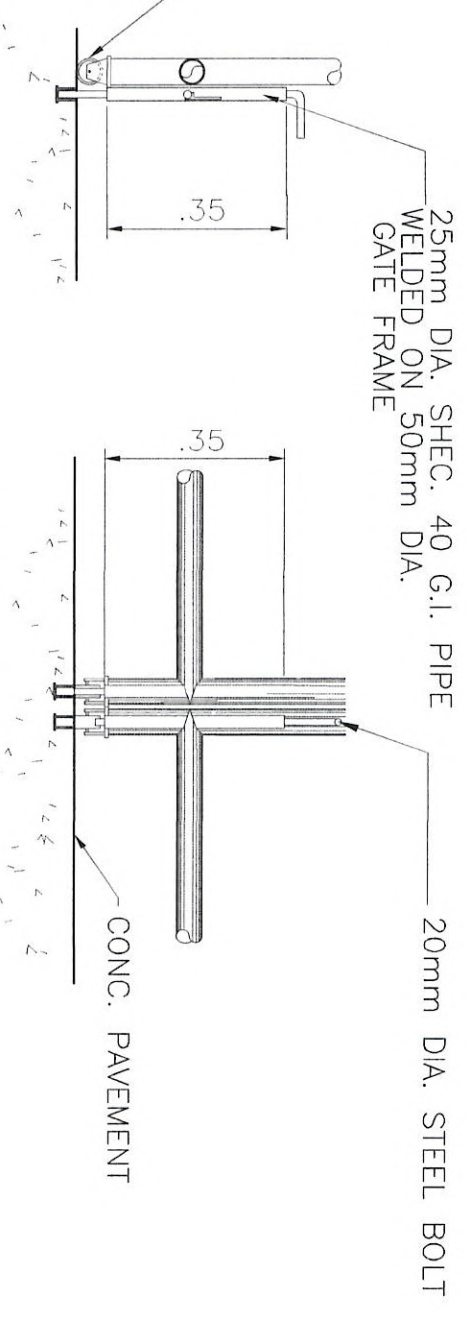

DETAIL 2 STAY BOLT & CASTER

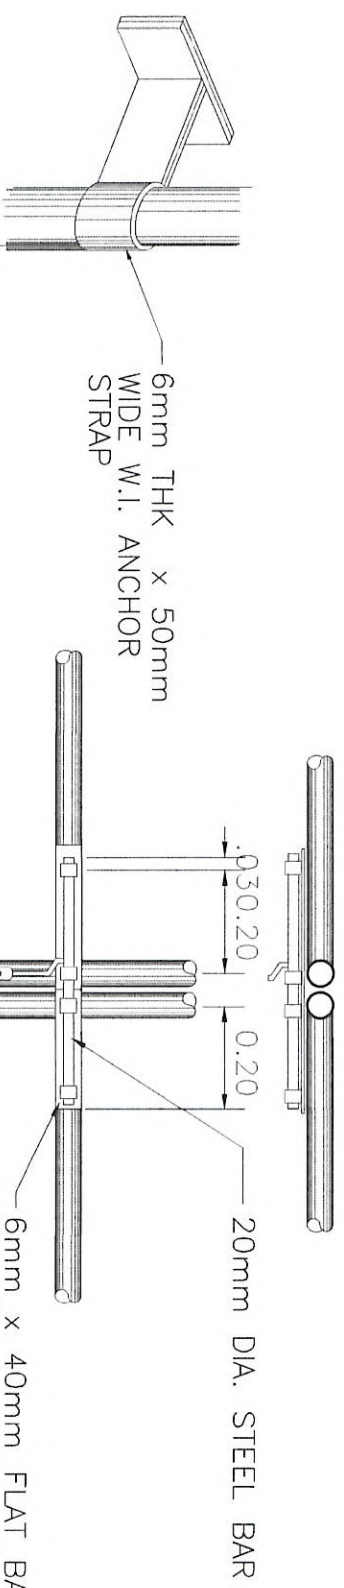


W.I. ANCHOR STRAP DETAIL DETAIL 3

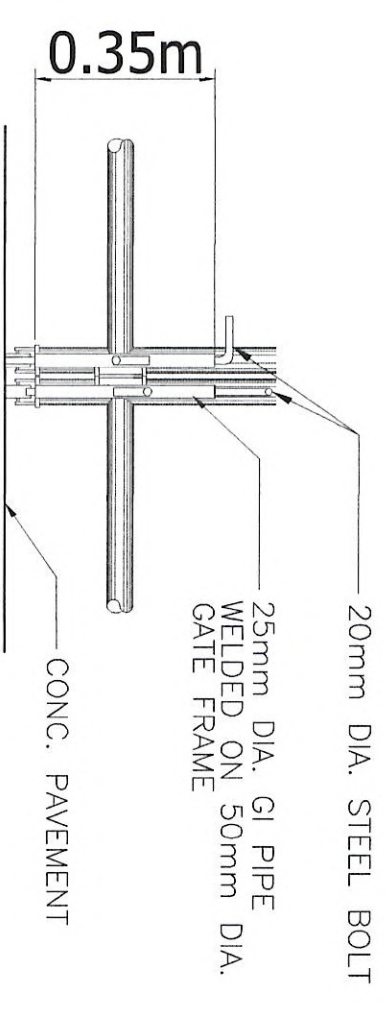

SEE DETAIL 4

SEE DETAIL 5

 PHILIPPINE PORTS AUTHORITY		PROJECT TITLE:		SHEET CONTENT:		PREPARED BY:		REVIEWED AND CHECKED BY:		RECOMMENDING APPROVAL:		APPROVED BY:		SHEET NO.	
MAINTENANCE OF PTB COMMON USER COMFORT ROOM, BOOM BARRIER, SECONDARY GATE AND PERIMETER FENCE ANTI-CLIMBING DEVICE		AS SHOWN		 ALYNE E. DACHOY DRAFTSMAN III		 LORD TYRONE L. AGATON PRINCIPAL ENGINEER		 GERRY D. LIQUIDO ESP. MANAGER		 BERNARD SCALADO PORT MANAGER		6		7	
												LOCATION: PORT NAVAL, BILIRAN			

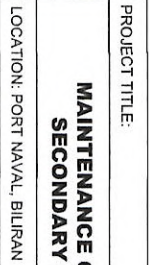

APPROVED BY:

SHEET NO.


AS SHOWN

DRAFTS MAN III

PRINCIPAL ENGINEER

ESD MANAGER

PORT MANAGER

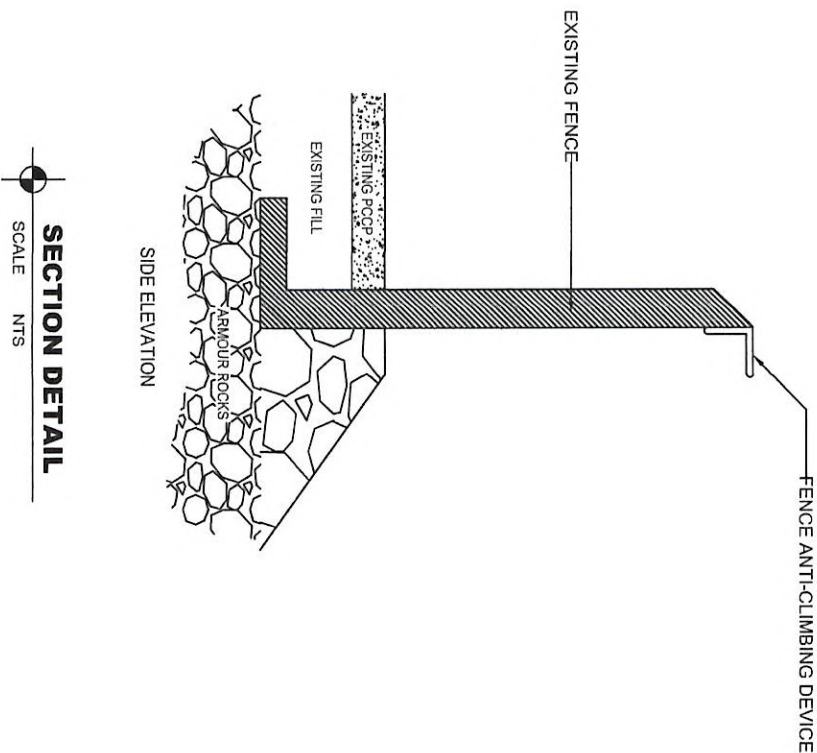

SECTION DETAIL

SCALE NTS