

TECHNICAL SPECIFICATIONS

TERMS OF REFERENCE

FOR THE MAINTENANCE REPAINTING OF PERIMETER FENCE AND GATE COMPLEX AT MASAO PORT (MPF-AGS-14-2026) BRGY. LUMBOCAN, BUTUAN CITY, AGUSAN DEL NORTE

A. DESCRIPTION

The project aims to maintain the Port of Masao's perimeter fence and access gates in order to preserve it in good condition, stop further deterioration and extend its expected useful life.

B. SCOPE OF WORKS

1. The contractor shall undertake the project in accordance with the accepted industry standards and procedures.
2. Conduct ocular inspection and actual measurement at the site.
3. Supply of *materials, labor, and tools/equipment* for the following scope of works:

DESCRIPTION OF WORK	UNIT	QUANTITY
1. Repainting of Perimeter Fence. 93 sq.m	Lot	1
2. Repainting of Gate Complex (roof framing, concrete post/pedestal, and gates)	Lot	1

4. Supply of the following needed manpower:

- a. Painter
- b. Laborer

5. Supply of the following tools/equipment:

- a. 10- sets Scaffolding
- b. 2 units Ladder

6. Perform other reasonable tasks, including consultation with the ESD Technical Team, that relate to the foregoing repair, which the Authority or its authorized representative may direct.

C. TIMETABLE

The contractor shall commence the activities effective upon date of receipt of the *Notice to Proceed*. **The Maintenance Repainting of Perimeter Fence and Gate Complex at Masao Port** must be completed within **Ninety (90) calendar days** from the commencement of the activities.

D. FIRM AND STAFF REQUIREMENTS

The contractor shall be responsible for ensuring the timely completion of the project and shall have personnel complementation of adequate technical background, experience, and capability.

The contractor shall provide the minimum appropriate personal protective equipment (PPE) such as hard hat, vest, and safety belt for their staff and crew.

E. SCHEDULE OF PAYMENTS

All payments shall be processed only upon completion and issuance of the Certificate of Completion and Final Inspection Report, subjected to accounting and auditing rules and regulations.

F. BUDGET

The Approved Budget of the Contract for the project for the **Maintenance Repainting of Perimeter Fence and Gate Complex at Masao Port**, Brgy. Lumbocan, Butuan City, Agusan del Norte is ***Five Hundred Twelve Thousand and Five Hundred Fifteen Pesos only (Php 512,515.00).***

G. MODE OF PROCUREMENT/QUALIFICATION OF BIDDERS

The contract for the **Maintenance Repainting of Perimeter Fence and Gate Complex at Masao Port** shall be procured through Alternative Mode of Procurement (Small Value Procurement), in accordance with **Section 34.1 of the Implementing Rules and Regulation (IRR) of RA 12009.**

Interested bidders must submit their proposals at the address provided. Prospective bidders will be evaluated based on a non-discretionary "pass/fail" criterion, and shall submit the updated/renewed printed copies of the following documents as part of the technical/financial proposal/envelope:

• Technical Proposal	• Valid Mayor's Permit / Business Permit • PhilGEPS Registration Member • PCAB License, General Building- Category D • Income/Business Tax Return • Omnibus Sworn Statement
• Financial Proposal	• Duly accomplished, Request for Quotation

H. PERFORMANCE SECURITY

To guarantee the faithful performance by the winning Bidder of its obligations under the contract, it shall post a performance security within a maximum period of ten (10) calendar days from the receipt of the Notice of Award from the Procuring Entity and in no case later than the signing of the contract.

Under **Section 68.4, IRR of RA 12009**, the Performance Security shall be denominated in Philippine Pesos and posted in favor of the Procuring Entity in an amount not less than the percentage of the total contract price in accordance with the following schedule:

Form of Performance Security	Amount of Performance Security (Not less than the required percentage of the Total Contract)
(a) Cash or cashier's/manager's check issued by a Universal or Commercial Bank. <i>For biddings conducted by the LGUs, the Cashier's/Manager's Check may be issued by other banks certified by the BSP as authorized to issue such financial instrument.</i>	Goods and Consulting Services- Five (5%)
(b) Bank draft/guarantee or irrevocable letter of credit issued by a Universal or Commercial Bank: Provided, however, that it shall be confirmed or authenticated by a Universal or Commercial Bank, if issued by a foreign bank.	Infrastructure Projects-Ten percent (10%)
(c) Surety bond callable upon demand issued by a surety or insurance company duly certified by the Insurance Commission as authorized to issue such security.	Thirty percent (30%)

(To protect/safeguard the interest of the government/Philippine Ports Authority, bond requirements from entities transacting with the Authority shall only be procured from PPA accredited surety companies.)

I. WARRANTY SECURITY

In order to assure that defects for the **Maintenance Repainting of Perimeter Fence and Gate Complex at Masao Port** shall be corrected by the contractor, a warranty security shall be required from the contract awardee for a minimum period of one (1) year after acceptance by the Procuring Entity in accordance with **Section 90.2, Implementing Rules and Regulations of RA 12009**.

Prepared / Submitted by:



(Original Signed)
AMALIA M. DUMANON
Acting Principal Engineer A

Recommending Approval:

(Original Signed)
LEXTER-LOU V. SEVILLA
Division Manager A, ESD

Approved:

(Original Signed)
KAHLIL L. LAMIGO
Acting Port Manager

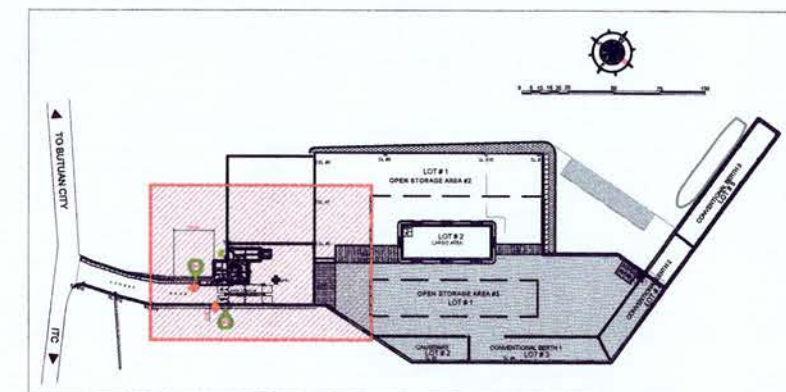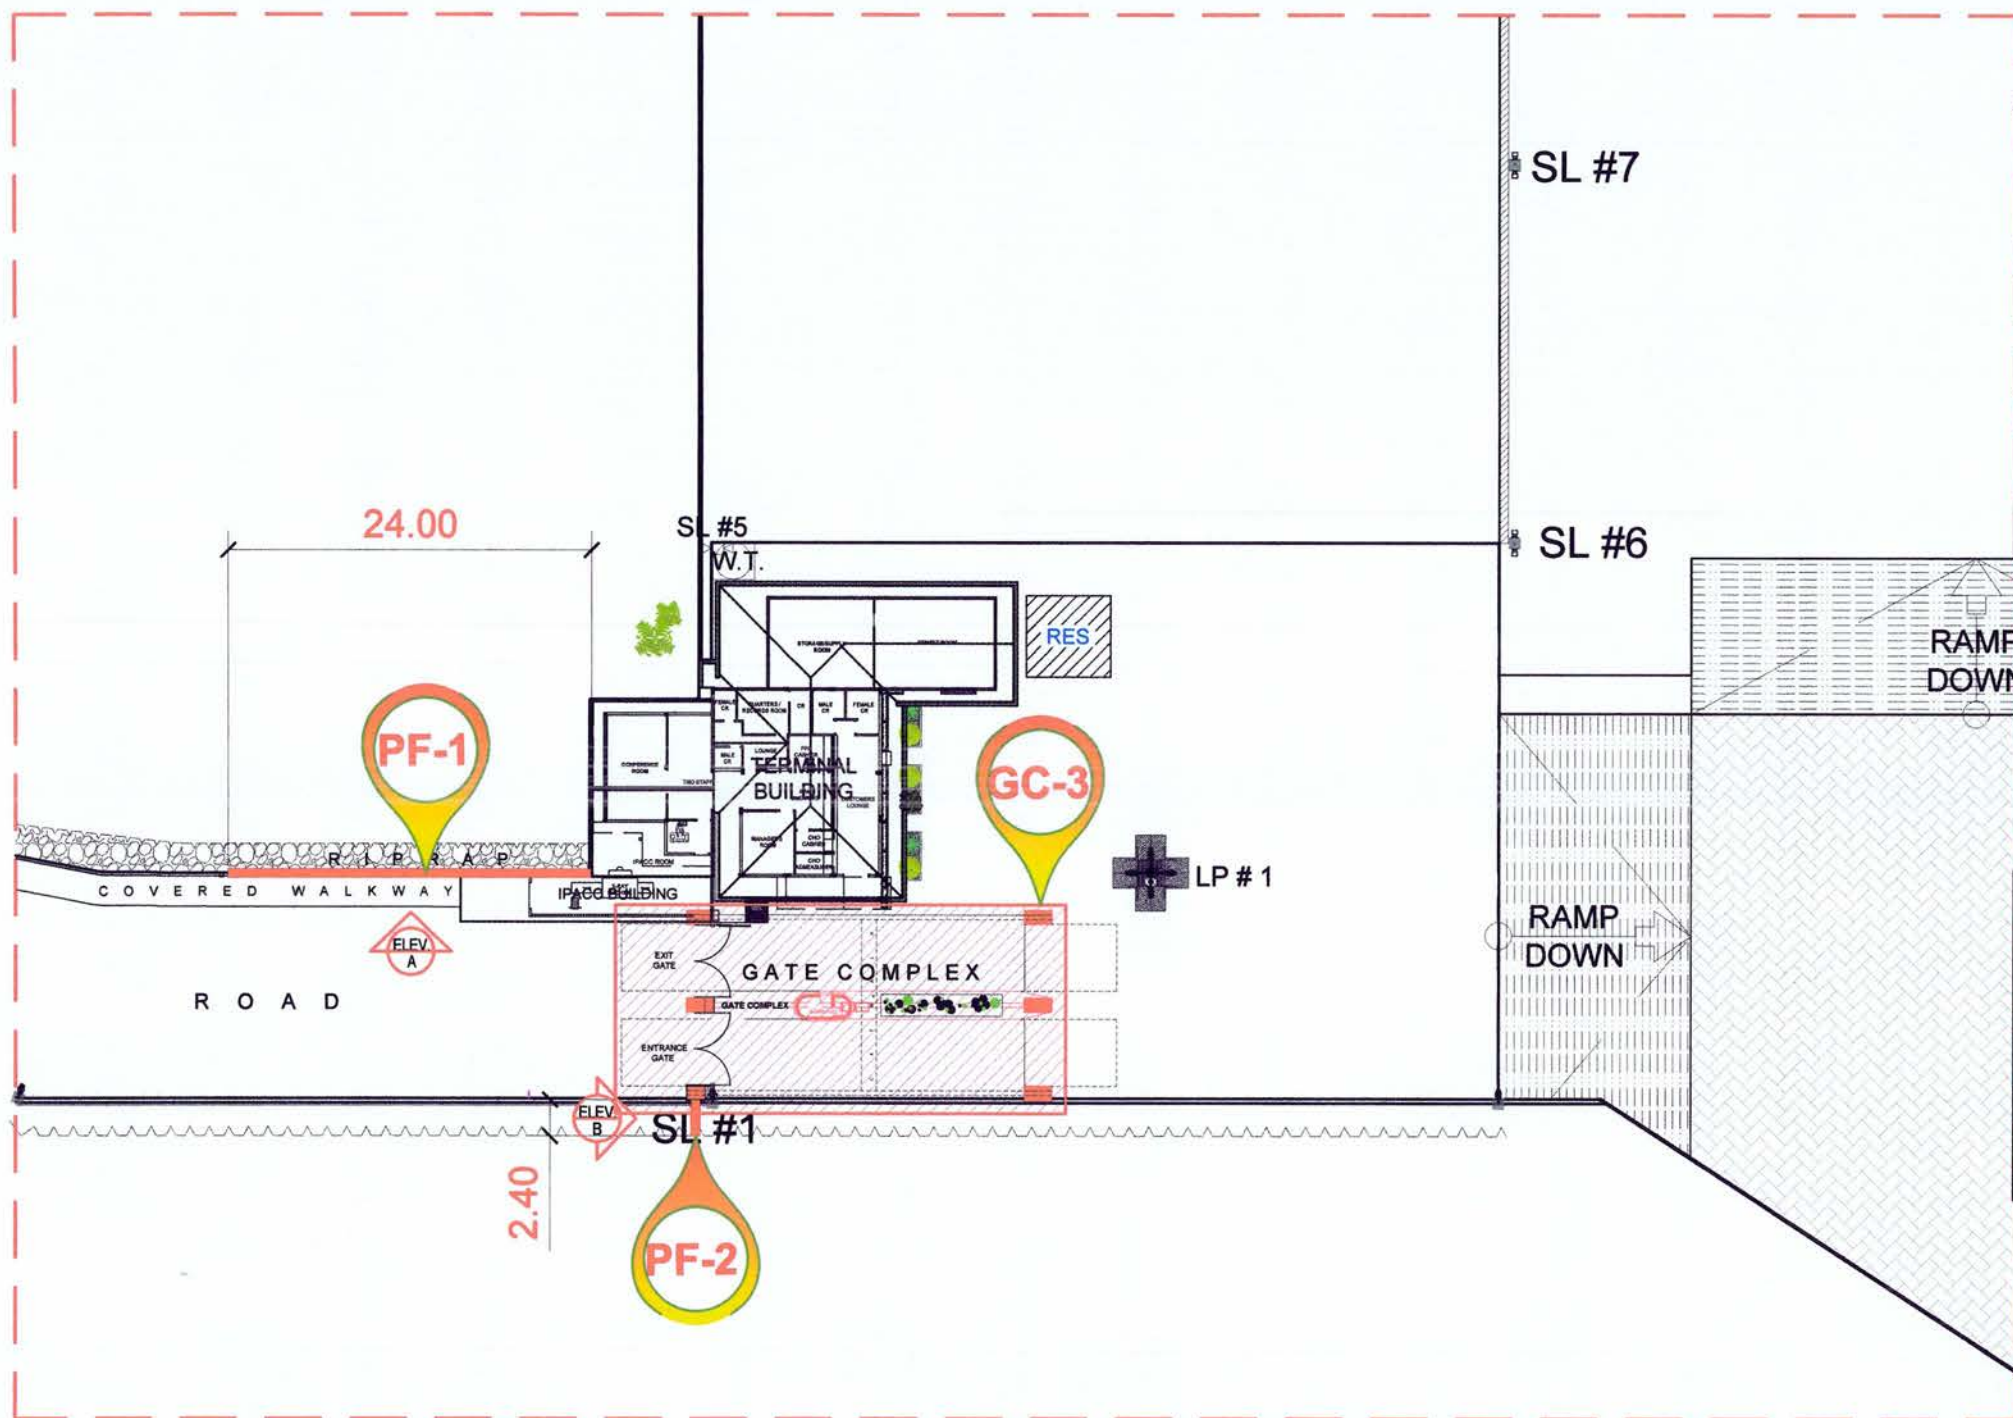





KEY PLAN
SCALE NTS.

SCOPE OF WORKS:

1. REPAINTING OF PERIMETER FENCE, PF-1 AND PF-2
2. REPAINTING OF GATE COMPLEX (ROOF FRAMING, CONCRETE POST/PEDESTAL AND GATES), GC-3

LOCATION PLAN
SCALE 1:500 MTS.

	Project / Location: MAINTENANCE REPAINTING OF PERIMETER FENCE AND GATE COMPLEX AT PORT OF MASAO Brgy. Lumbocan, Butuan City, Agusan del Norte	Prepared by: (ORIGINAL SIGNED) CHRISTIAN PAUL T. PAHIT ENGINEERING ASSISTANT A	Checked by: (ORIGINAL SIGNED) MA. GEMMA MAE A. AGUILAR ARCHITECT I	Reviewed by: (ORIGINAL SIGNED) AMALIA M. DUMANON ACTING PRINCIPAL ENGINEER A	Recommending Approval: (ORIGINAL SIGNED) LEXTER-LOU V. SEVILLA DIVISION MANAGER A, ESD	Approved by: (ORIGINAL SIGNED) ATTY. KAHLIL L. LAMIGO ACTING PORT MANAGER	Sheet Contents: • LOCATION PLAN • KEY PLAN	Sheet No. 01 04 JAN. 2025 CTP
--	---	---	---	---	---	--	---	--

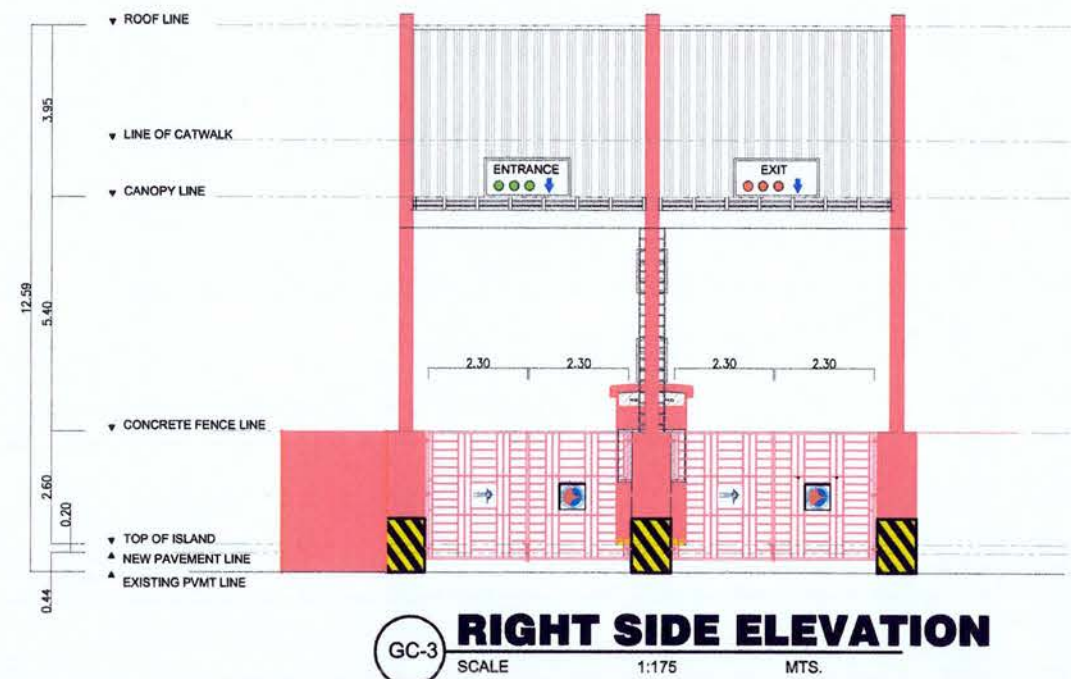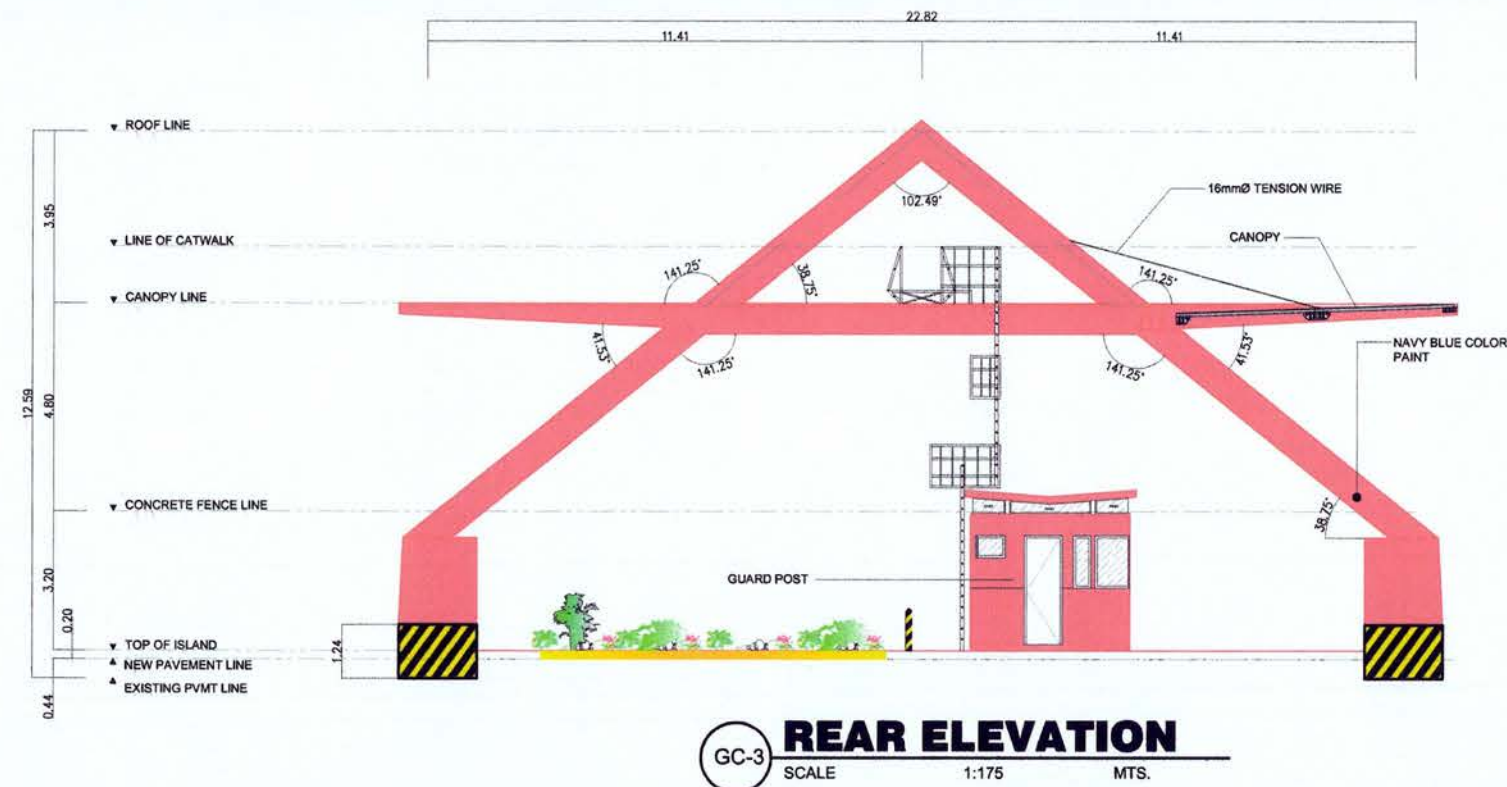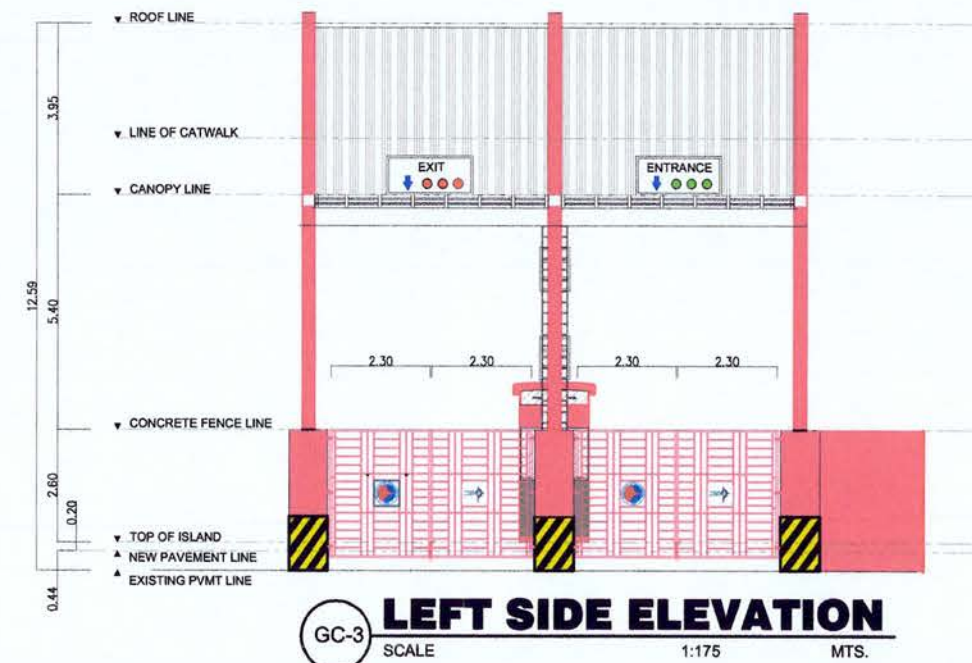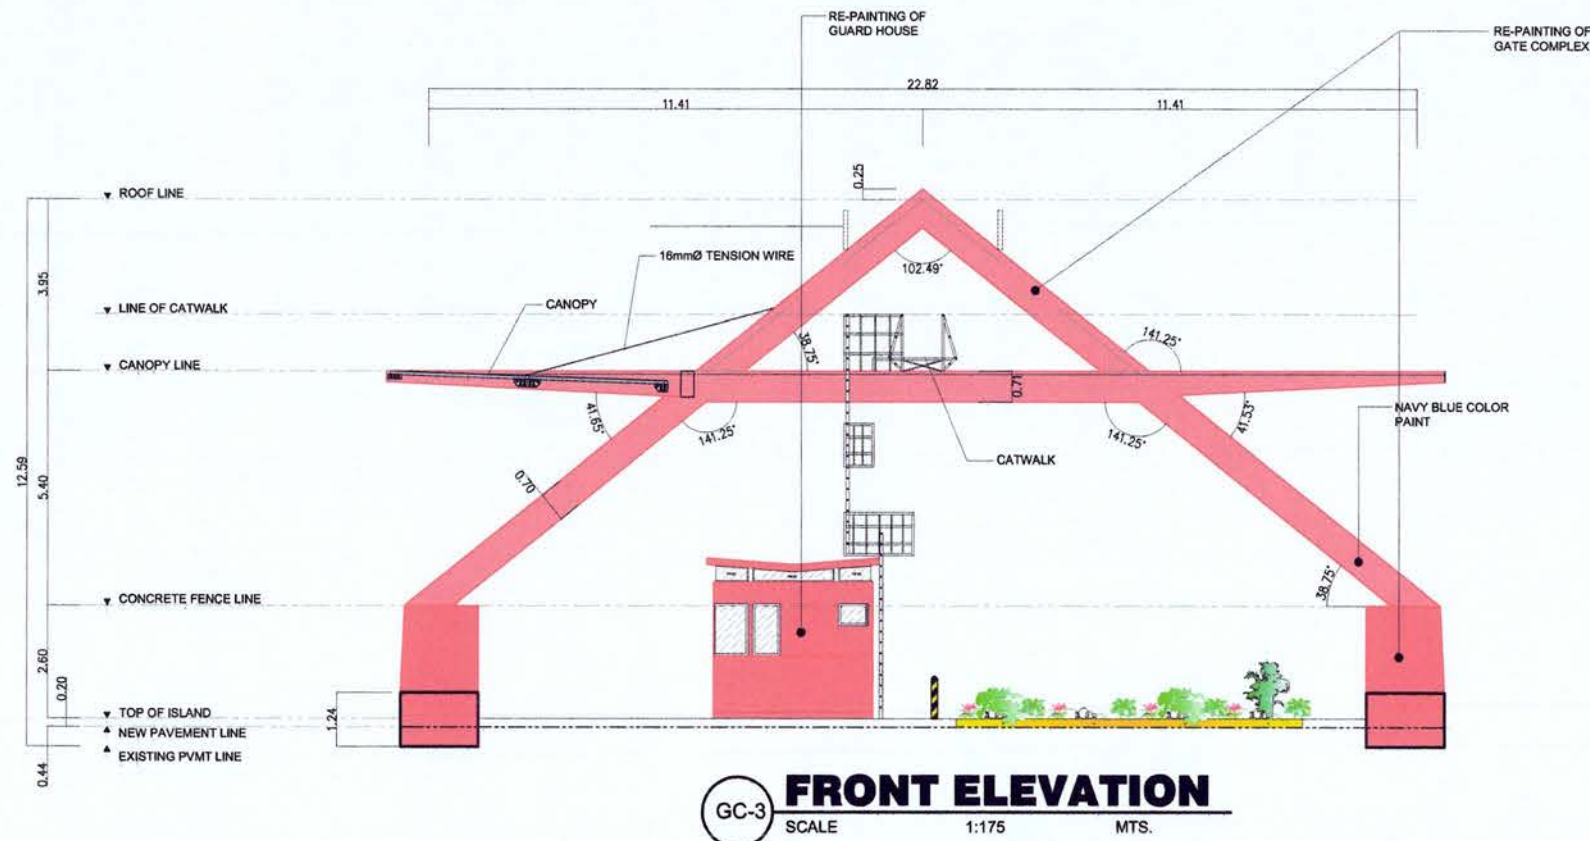

	Project / Location:	Prepared by:	Checked by:	Reviewed by:	Recommending Approval:	Approved by:	Sheet Contents:	Sheet No.
	MAINTENANCE REPAINTING OF PERIMETER FENCE AND GATE COMPLEX AT PORT OF MASAO	CHRISTIAN PAUL T. PAHIT ENGINEERING ASSISTANT A	MA. GEMMA MAE A. AGUILAR ARCHITECT I	AMALIA M. DUMANON ACTING PRINCIPAL ENGINEER A	LEXTER-LOU V. SEVILLA DIVISION MANAGER A, ESD	ATTY. KAHLIL L. LAMIGO ACTING PORT MANAGER	• FRONT ELEV. • RIGHT SIDE ELEV. • LEFT SIDE ELEV. • REAR ELEV.	04
	Brgy. Lumbocan, Butuan City, Agusan del Norte							04
								JAN. 2026 CTP