



REQUEST FOR QUOTATION

RFQ No. ZBA-215-2026

Dated: July 28, 2026

The **Philippine Ports Authority, Port Management Office of Zamboanga, PPA, PMO-Zamboanga** through its Bids and Awards Committee (BAC), invites suppliers to submit price quotation for the **Project One (1) Lot Supply of Labor, Tools, Materials and Equipment for the Maintenance of Movable Fence, TPTB Area, Port of Zamboanga, Zamboanga City** with Approved Budget for the Contract of **Nine Hundred Eight-Four Thousand Nine Hundred Seventy - Seven & 90/100 (Php 984,977.90) Pesos Only** through **Section 34-Small Value Procurement** of the Implementing Rules and Regulations of Republic Act No. 12009.

The Opening of Sealed Quotation Envelopes duly signed by your authorized representative not later than **August 06, 2026 @ 10:00AM**, at the Engineering Services Division/BAC Secretariat, 3rd floor PPA, PMO-Zamboanga, Admin Bulding, RT Lim Boulevard, Zamboanga City and address to:

ATTY. DATU ALFAZAR B. ANDAS

Vice Chairperson

PPA, PMO-ZAMBOANGA-BAC

RT. Lim Boulevard, Port Area, Zamboanga City

Tel No. 991-2037, local 111

Interested supplier provider shall also submit a copy of the Following documents along with the RFQ on or before specified deadline.

- **2026 Mayor's/Business Permit;**
- **PhilGEPS Registration Number/ Certificate of Platinum Membership**
- **Notarized Omnibus Sworn Statement** and if applicable, Original Notarized Secretary's Certificate in case of a corporation, partnership, or cooperative.
- **Philippine Contractors Accreditation Board (PCAB) License**
- **Income/Business Tax Return CY 2025**

The Head of Procuring Entity (HOPE) of PPA, PMO-Zamboanga reserves the right to reject any and all bids, declare a failure of bidding, or not award the contract at any time prior to contract award in accordance with Section 70 of IRR of RA No. 12009, without thereby incurring any liability to the affected bidder or bidders.

For any Clarification, you may contact us at telephone no. (062) 991-2037 local 111 or email at pmozamboanga@ppa.com.ph

ATTY. DATU ALFAZAR B. ANDAS

Vice Chairperson, PMO-ZAMBOANGA-BAC

PORT MANAGEMENT OFFICE - ZAMBOANGA

R.T. Lim Boulevard, Zamboanga City 7000, Philippines

PO Box No. 360 Tel. Nos. (062) 991-2037 to 2039; 991-0650 TeleFax (062) 991-2360;

Email : ppa.pmozamboanga@gmail.com/pmozamboanga@ppa.com.ph website: www.ppa.com.ph

INTEGRATED MANAGEMENT SYSTEM





INSTRUCTIONS

1. The PPA, PMO-Zamboanga shall validate whether it is entering into a contract with a technically, legally and financially capable supplier or contractor by requiring the submission of prescribed documentary documents.
2. Sealed Quotation together with documentary requirements shall be submitted before the above-mentioned deadline.
3. Do not alter the contents of this RFQ and Quotation Form shall be properly filled up indicating the total price quotation/s or offer/s of the invited supplier/s. Please do not leave blank any required item/s in the said quotation form, any erasure/s or interlineation/s shall be signed by the supplier/s.
4. All technical specifications must be complied with. Failure to comply with the mandatory requirements shall render the quotation ineligible/disqualified.
5. Prescribed Canvass Form shall be properly filled up indicating the total price quotation/s or offer/s of the Invited supplier/s. Please do not leave blank any required item/s in the said canvass form. Any erasure/s or interlineation/s shall be initiated by supplier/s.
Canvass Form shall be supported by the Summary Sheet/Breakdown of Estimates indicating the Unit Price of construction materials, labor, tools rated and other cost used in coming up with the Quotation/Bid.

TERMS AND CONDITIONS

1. Accomplish this RFQ Form/Quotation form correctly and accurately.
2. Any interlineations, erasures, or over writing shall be valid only if they are signed or initialed by you or any of your duly authorized representative.
3. All price quotations shall be valid for a period of Thirty (30) calendar days from the opening of sealed quotation envelopes and shall be inclusive of the applicable value added tax (VAT).
4. Quotation exceeding the Approved Budget for the Contract (ABC) shall be rejected.
5. Award of contract shall be made to the Lowest Calculated Quotation which complies the technical specifications, requirements and other terms and conditions stated herein.
6. Prior to Contract/PO Signing the winning contractor/s must post a Performance Security. The Performance Security shall be in the form as prescribed under Section 68.4 of RA 12009.
7. The Item/s shall be delivered/completed according to the requirements specified/ accepted offer by the bidder.
8. Liquidating damages equivalent to one-tenth of one (0.1%) of the value of the goods not delivered within the prescribed delivery period shall be imposed per day of delay. The PPA, PMO-Zamboanga may terminate the contract/PO once the cumulative amount of liquidated damages reaches ten percent (10%) of the amount of the contract, without prejudice to other courses of action and remedies open to it.
9. All transactions are subject to withholding of creditable Value Added Tax (VAT), and other applicable taxes and other charges as may be applicable under relevant laws, and regulations.
10. Payment shall be processed after delivery and/or completion of the project subject to the submission of the required supporting documents, i.e., Billing Statement, Delivery receipt, by the supplier, in accordance with existing government accounting rules and regulations.
11. The winning contractor shall post a Warranty Security upon completion and acceptance of the project in accordance with Section 90 of RA 12009.
12. The Procuring Entity may cancel or terminate the contract at any time in accordance with the grounds provided under RA 12009 and its IRR.
13. The RFQ, Purchase Order, TOR, and other related documents for the above-stated procurement projects shall be deemed to form part of the contract.

CONFORME:

Signature Over Printer Name of the Contractor/
Supplier's Authorized Representative

Designation

PORT MANAGEMENT OFFICE - ZAMBOANGA

R.T. Lim Boulevard, Zamboanga City 7000, Philippines
PO Box No. 360 Tel. Nos. (062) 991-2037 to 2039; 991-0650 TeleFax (062) 991-2360;
Email : ppa.pmozamboanga@gmail.com/pmozamboanga@ppa.com.ph website: www.ppa.com.ph

INTEGRATED MANAGEMENT SYSTEM



CANVASS FORM



Date:

JO/PR Number:

ZBA-215-2026

(Supplier)

Gentlemen: Please quote your government price/s for the article/s listed hereunder:

Item No.	Qty	Unit	Articles	Unit Cost	Amount
Maintenance of Movable Fence, TPTB Area, Port of Zamboanga, Zamboanga City					
1	1.0	lot	Maintenance of Movable Fence, TPTB Area - Demolition and Removal works – 1 lot - Fabrication of Steel Movable Fence – 16 sets		
			x-x-x- Nothing Follows -x-x-x		
Total:					

Terms and Conditions:

1. Term of Payment – 100% Payment upon completion;
2. Project Duration - 50 Calendar Days;
3. Performance Security – in accordance with schedule provided under Section 68 of R.A 12009;
4. Warranty: One (1) year after acceptance;
5. Quotation should be submitted in a sealed envelope.
X X X Nothing Follows X X X

MAHSON S. UKKOH
Principal Engineer
Canvasser

Very truly yours,
TASHMA H. ASID-MAADIL
ESD Manager

The above price/s and/or quotation/s for the article/s you wish to purchase/repair is/are available within _____ from the date of quotation.

AUTHORIZED SIGNATURE

Name of Supplier/Firm/Company
Date:



APPROVED AGENCY ESTIMATES

Project: One (1) Lot Supply of Labor, Tools, Materials and Equipment for the Maintenance of Movable Fence, TPTB Area, Port of Zamboanga, Zamboanga City
Location: Port of Zamboanga, Zamboanga City
Owner: PMO-Zamboanga
Subject: Maintenance of Movable Fence, TPTB Area

Item	Description	Unit	Qty.	Unit Cost	Amount
Scope of Work:					
Maintenance of Movable Fence, TPTB Area – 1 lot					
- Demolition and Removal works – 1 lot - Fabrication of Steel Movable Fence – 16 sets					
Materials:					
1	Oxygen	kg	129.28		
2	Acetylene	kg	64.14		
3	Flat Bar	kg	2419.20		
4	No. 4 Steel Matting x 4' x 8'	pc	48.00		
5	2.0"(50mm dia) G.I. Pipe Sch-40	pc	48.00		
6	Welding Rod	kg	92.99		
7	Reinforcing Steel Bars Deformed, Gr 40	kg	28.44		
8	Heavy Duty Caster Roller	unit	64.00		
9	Paint Red Lead Oxide	gal	20.16		
10	Paint Enamel	gal	30.24		
11	Paint Thinner	gal	48.38		
12	Paint Brush#2	pc	10.00		
13	Baby Roller#6 with Handle	pc	15.00		
14	Putty Knife#4	pc	10.00		
15	Sand Paper No. 20	pc	102.00		
16	Steel Brush	pc	10.00		
X X X Nothing Follows X X X					
A	MATERIAL COST				
B	LABOR COST				
C	EQUIPMENT COST				
D	DIRECT COST; [(A) + (B) + (C)]				
E	OCM [15% OF (D)]				
F	PROFIT [Up to 10% OF (D)]				
G	5% VAT OF [(D)+(E)+(F)]				
H	TOTAL PROJECT COST; [(D) + (E) + (F) + (G)]				
					≤Php984,977.90

PORT MANAGEMENT OFFICE - ZAMBOANGA

R.T. Lim Boulevard, Zamboanga City 7000, Philippines

PO Box No. 360 Tel. Nos. (062) 991-2037 to 2039; 991-0650 TeleFax (062) 991-2360;


Email : pmozamboanga@ppa.com.ph/ppa.pmozamboanga@gmail.com website: www.ppa.com.ph

INTEGRATED MANAGEMENT SYSTEM



THIS SITE

MAINTENANCE OF MOVABLE FENCE, TPTB AREA, PORT OF
ZAMBOANGA, ZAMBOANGA CITY

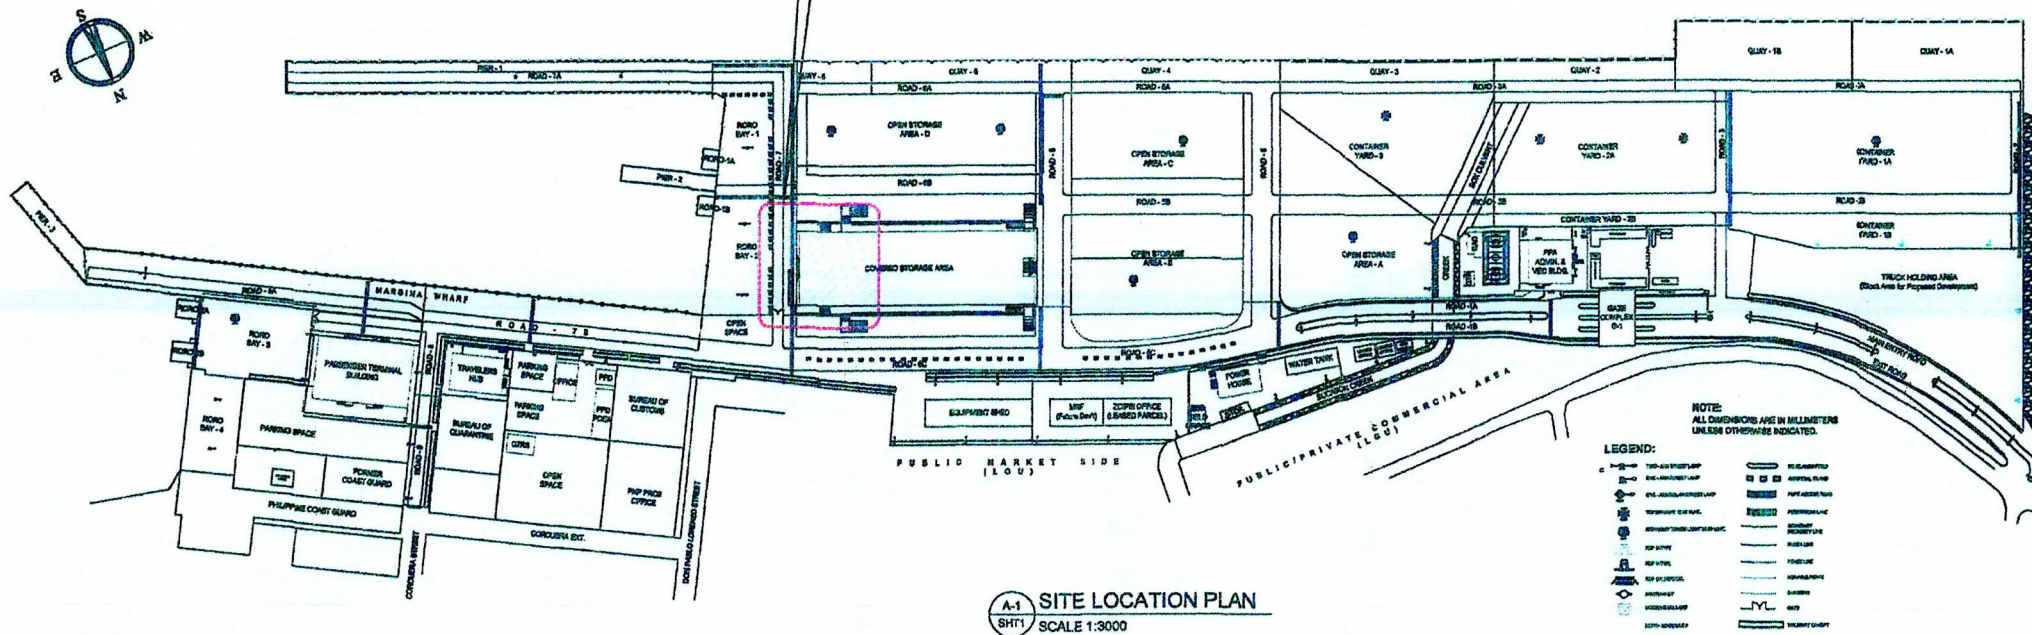

A-1 SITE LOCATION PLAN
SHT 1 SCALE 1:3000

GRAPHICAL SCALE: 1:450



TITLE: MAINTENANCE OF MOVABLE FENCE, TPTB AREA

LOCATION: PORT OF ZAMBOANGA, ZAMBOANGA CITY

DRAFTED BY:

HASSAN, N.M.

DRAFTSMAN A (COS)

CHECKED BY:

EUGENIO B. GALVEZ

SUPERVISING ENGINEER A

REVIEWED BY:

MAHSON S. UKKOH

PRINCIPAL ENGINEER A

RECOMMENDED BY:

TASHMA H. ASID-MAADIL

ESD MANAGER

APPROVED BY:

ARCIDI S. JUMAANI

PORT MANAGER

SHEET CONTENT:


AS-SHOWN

SHEET

SET NO.

1

3

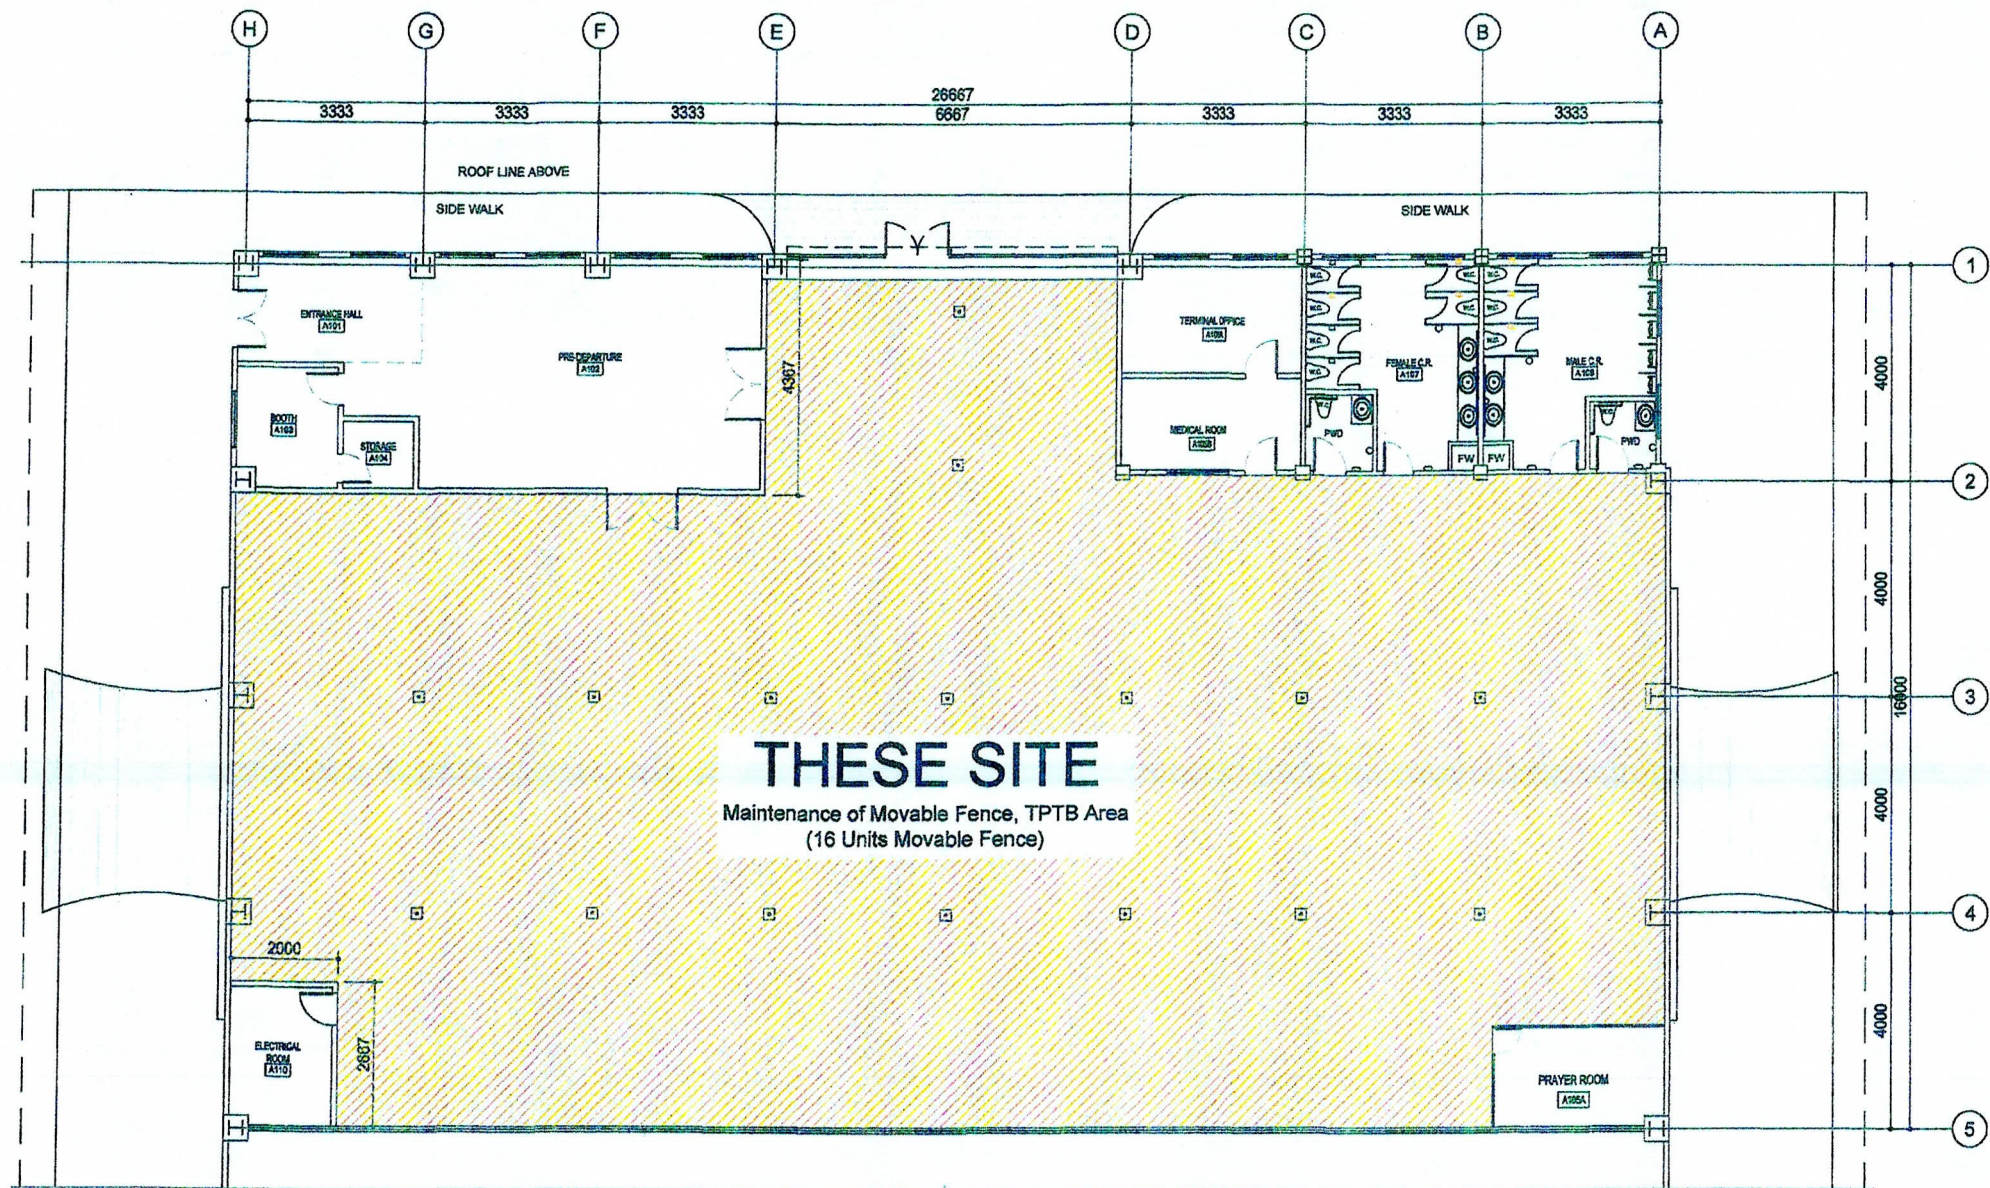

A-1
SHEET 2
ENLARGED SITE LOCATION OF MOVABLE FENCE FOR MAINTENANCE
SCALE 1:150

REF: -M.M.H.-MPP-ZBA-00-2026 (ZBA TPTB MOVABLE FENCE) REV. A



TITLE: MAINTENANCE OF MOVABLE FENCE, TPTB AREA
LOCATION: PORT OF ZAMBOANGA, ZAMBOANGA CITY
DRAFTED BY: HASSAN, N.M.
DRAFTSMAN A (COS)

CHECKED BY: EUGENIO B. GALVEZ
SUPERVISING ENGINEER A


REVIEWED BY: MAHSON S. UKKOH
PRINCIPAL ENGINEER A

RECOMMENDED BY: TASHIMA H. ASH-MAADIL
ESD MANAGER


APPROVED BY: ARCIDIO S. JUMAANI
PORT MANAGER

SHEET CONTENT:
AS-SHOWN

SHEET NO.
2
3

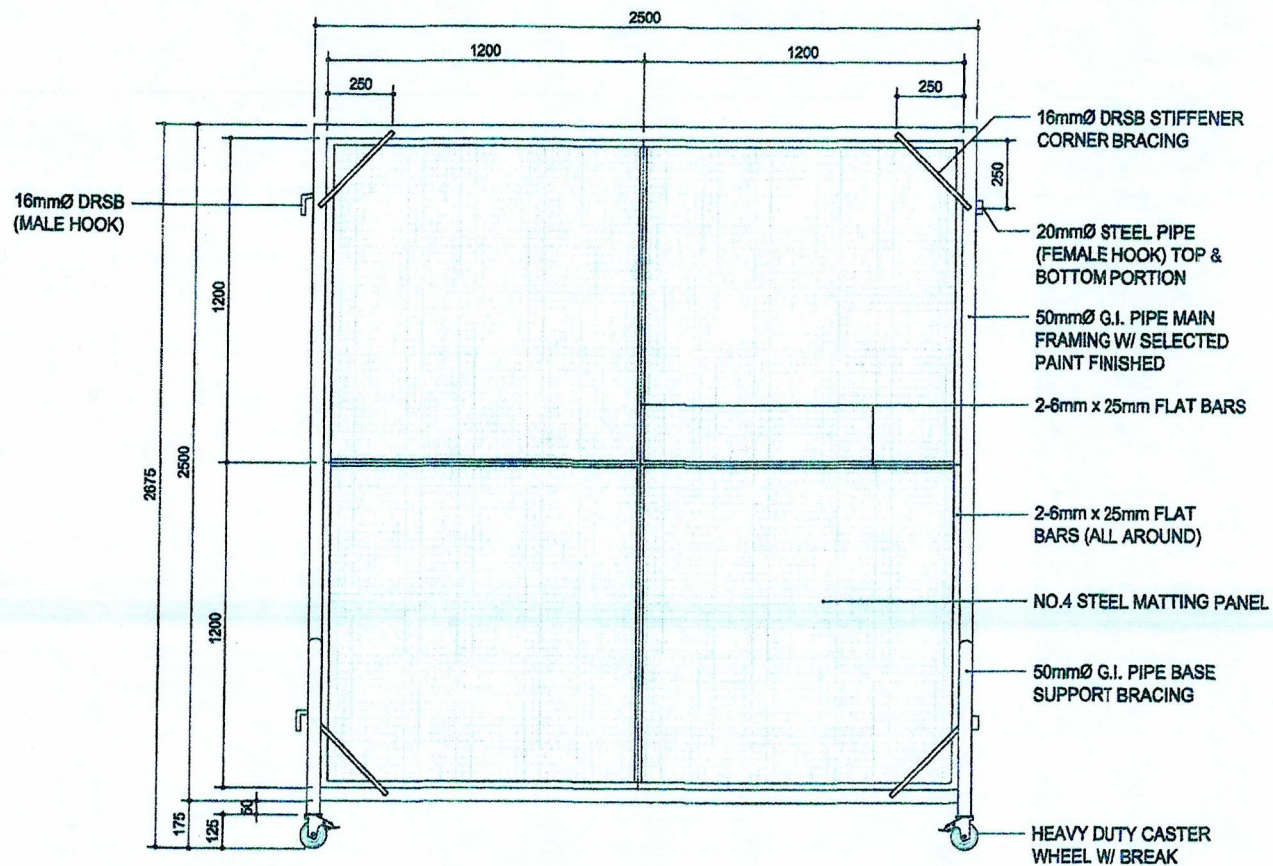

A-1
SH13
TYPICAL ELEVATION VIEW
SCALE 1:25

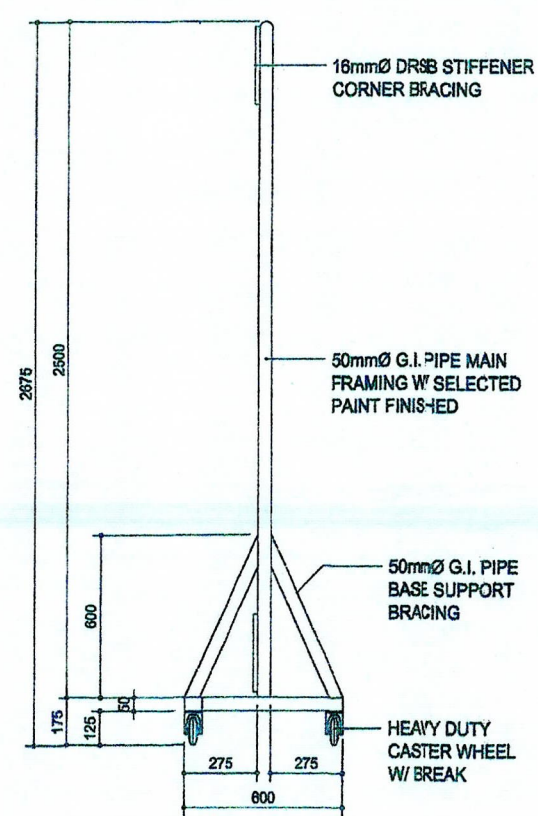

A-2
SH13
SIDE VIEW
SCALE 1:25

A-0
SH13
TYPICAL DETAILS OF STEEL MOVABLE FENCE (16 UNITS)
SCALE AS SHOWN

REF: IN MHA-MPP-ZDA-05-2026 (2BA TPTB MOVABLE FENCE); REV. A



TITLE: MAINTENANCE OF MOVABLE FENCE, TPTB AREA
LOCATION: PORT OF ZAMBOANGA, ZAMBOANGA CITY
DRAFTED BY: HASSAN, N.M.
DRAFTSMAN A (COS)

CHECKED BY: EUGENIO B. CALVEZ
SUPERVISING ENGINEER A

REVIEWED BY: MAHSON S. UKKOH
PRINCIPAL ENGINEER A

RECOMMENDED BY: TASHMA H. ASID-MAADIL
ESD MANAGER

APPROVED BY: ARCID S. JUMAANI
PORT MANAGER

SHEET CONTENT:

AS-SHOWN

SHEET

SET NO.

3

3