


SOUTH HARBOR  
25 24 23 22 21 20 19 18 17 16 15 14 13 12 11 10 9 8 7 6 5 4 3 2 1  
DISTANCE (m)

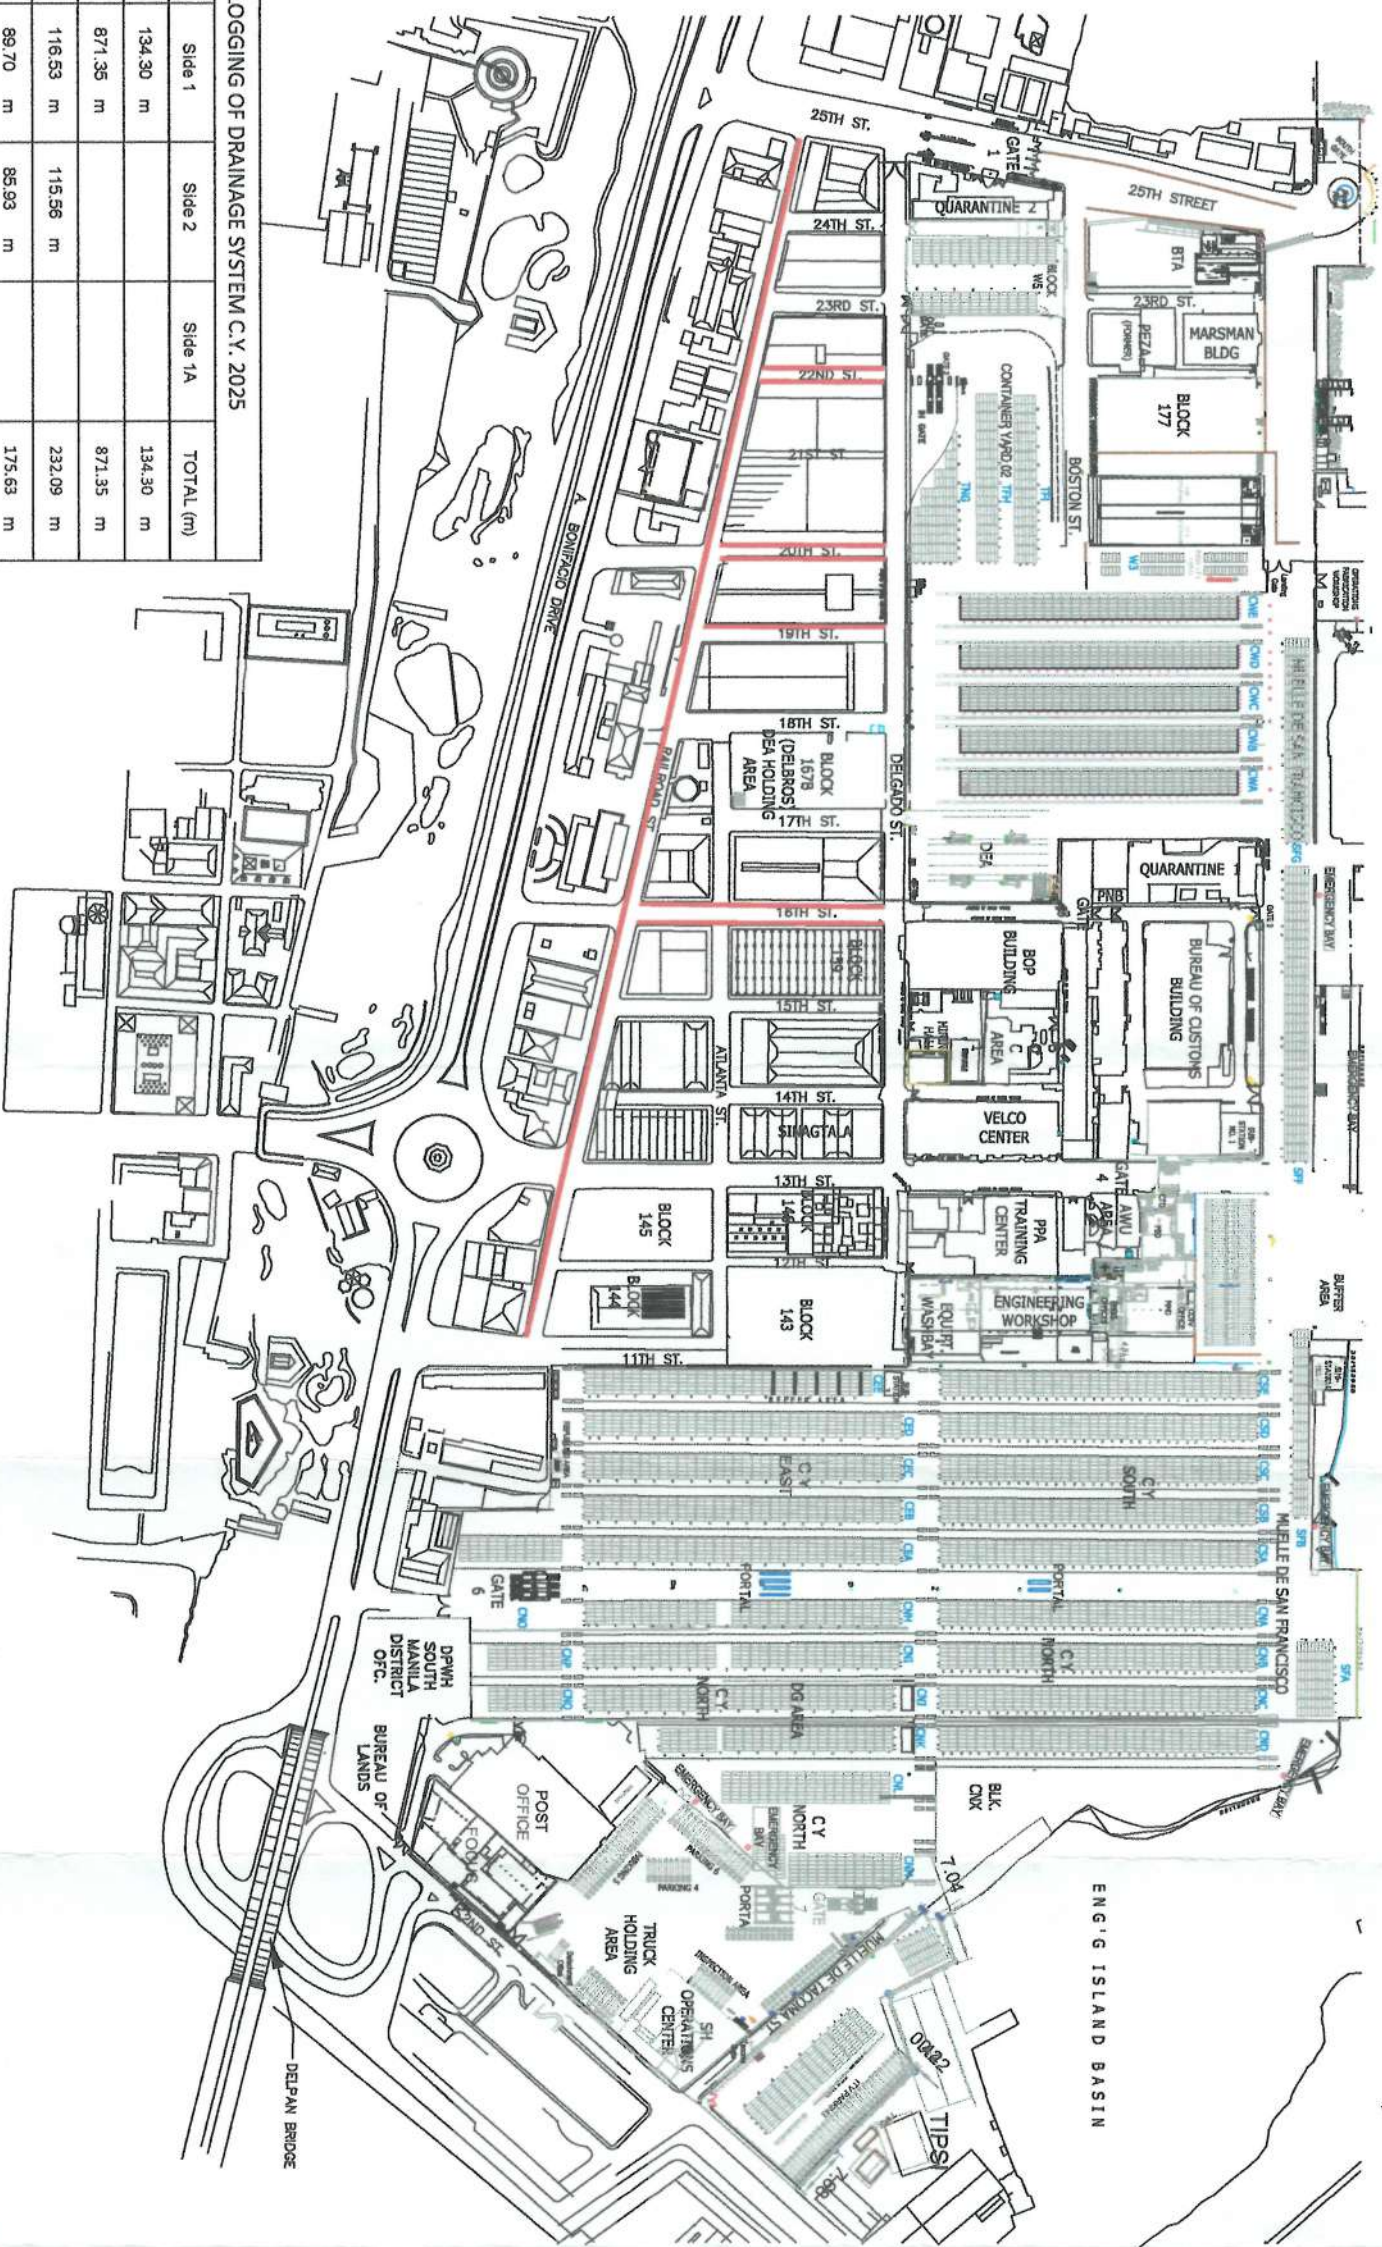

| DECLOGGING OF DRAINAGE SYSTEM C.Y. 2025 |          |          |           |
|-----------------------------------------|----------|----------|-----------|
| STREET NAME                             | Side 1   | Side 2   | Side 1A   |
| 18th Street                             | 134.30 m |          | 134.30 m  |
| Railroad Street                         | 871.35 m |          | 871.35 m  |
| 20th Street                             | 116.53 m | 115.56 m | 232.09 m  |
| 22nd Street                             | 89.70 m  | 85.93 m  | 175.63 m  |
| 16th Street                             | 174.74 m | 171.27 m | 346.01 m  |
| TOTAL DISTANCE (m)                      |          |          | 1759.38 m |

PROJECT TITLE: MAINTENANCE OF DRAINAGE SYSTEM ALONG 19TH ST., RAILROAD ST., 20TH ST. AND 22ND ST., SOUTH HARBOR, PORT AREA, MANILA

PREPARED BY:

CHECKED AND REVIEWED BY:

RECOMMENDING APPROVAL BY:

APPROVED BY:

SHEET NO.

REAL ESTATE MANAGEMENT DIVISION



KRYSSEL S. BENITEZ  
ENGINEER II

JANIE E. GALLETO  
PRINCIPAL ENGINEER A

MANILA  
DIVISION MANAGER, REND

CATHERINE R. ESTO  
PORT MANAGER, PMO NCR-SOUTH

S1

S1