


SOUTH HARBOR

30 20 10 0
500 100 50 25
GRAPHIC SCALE

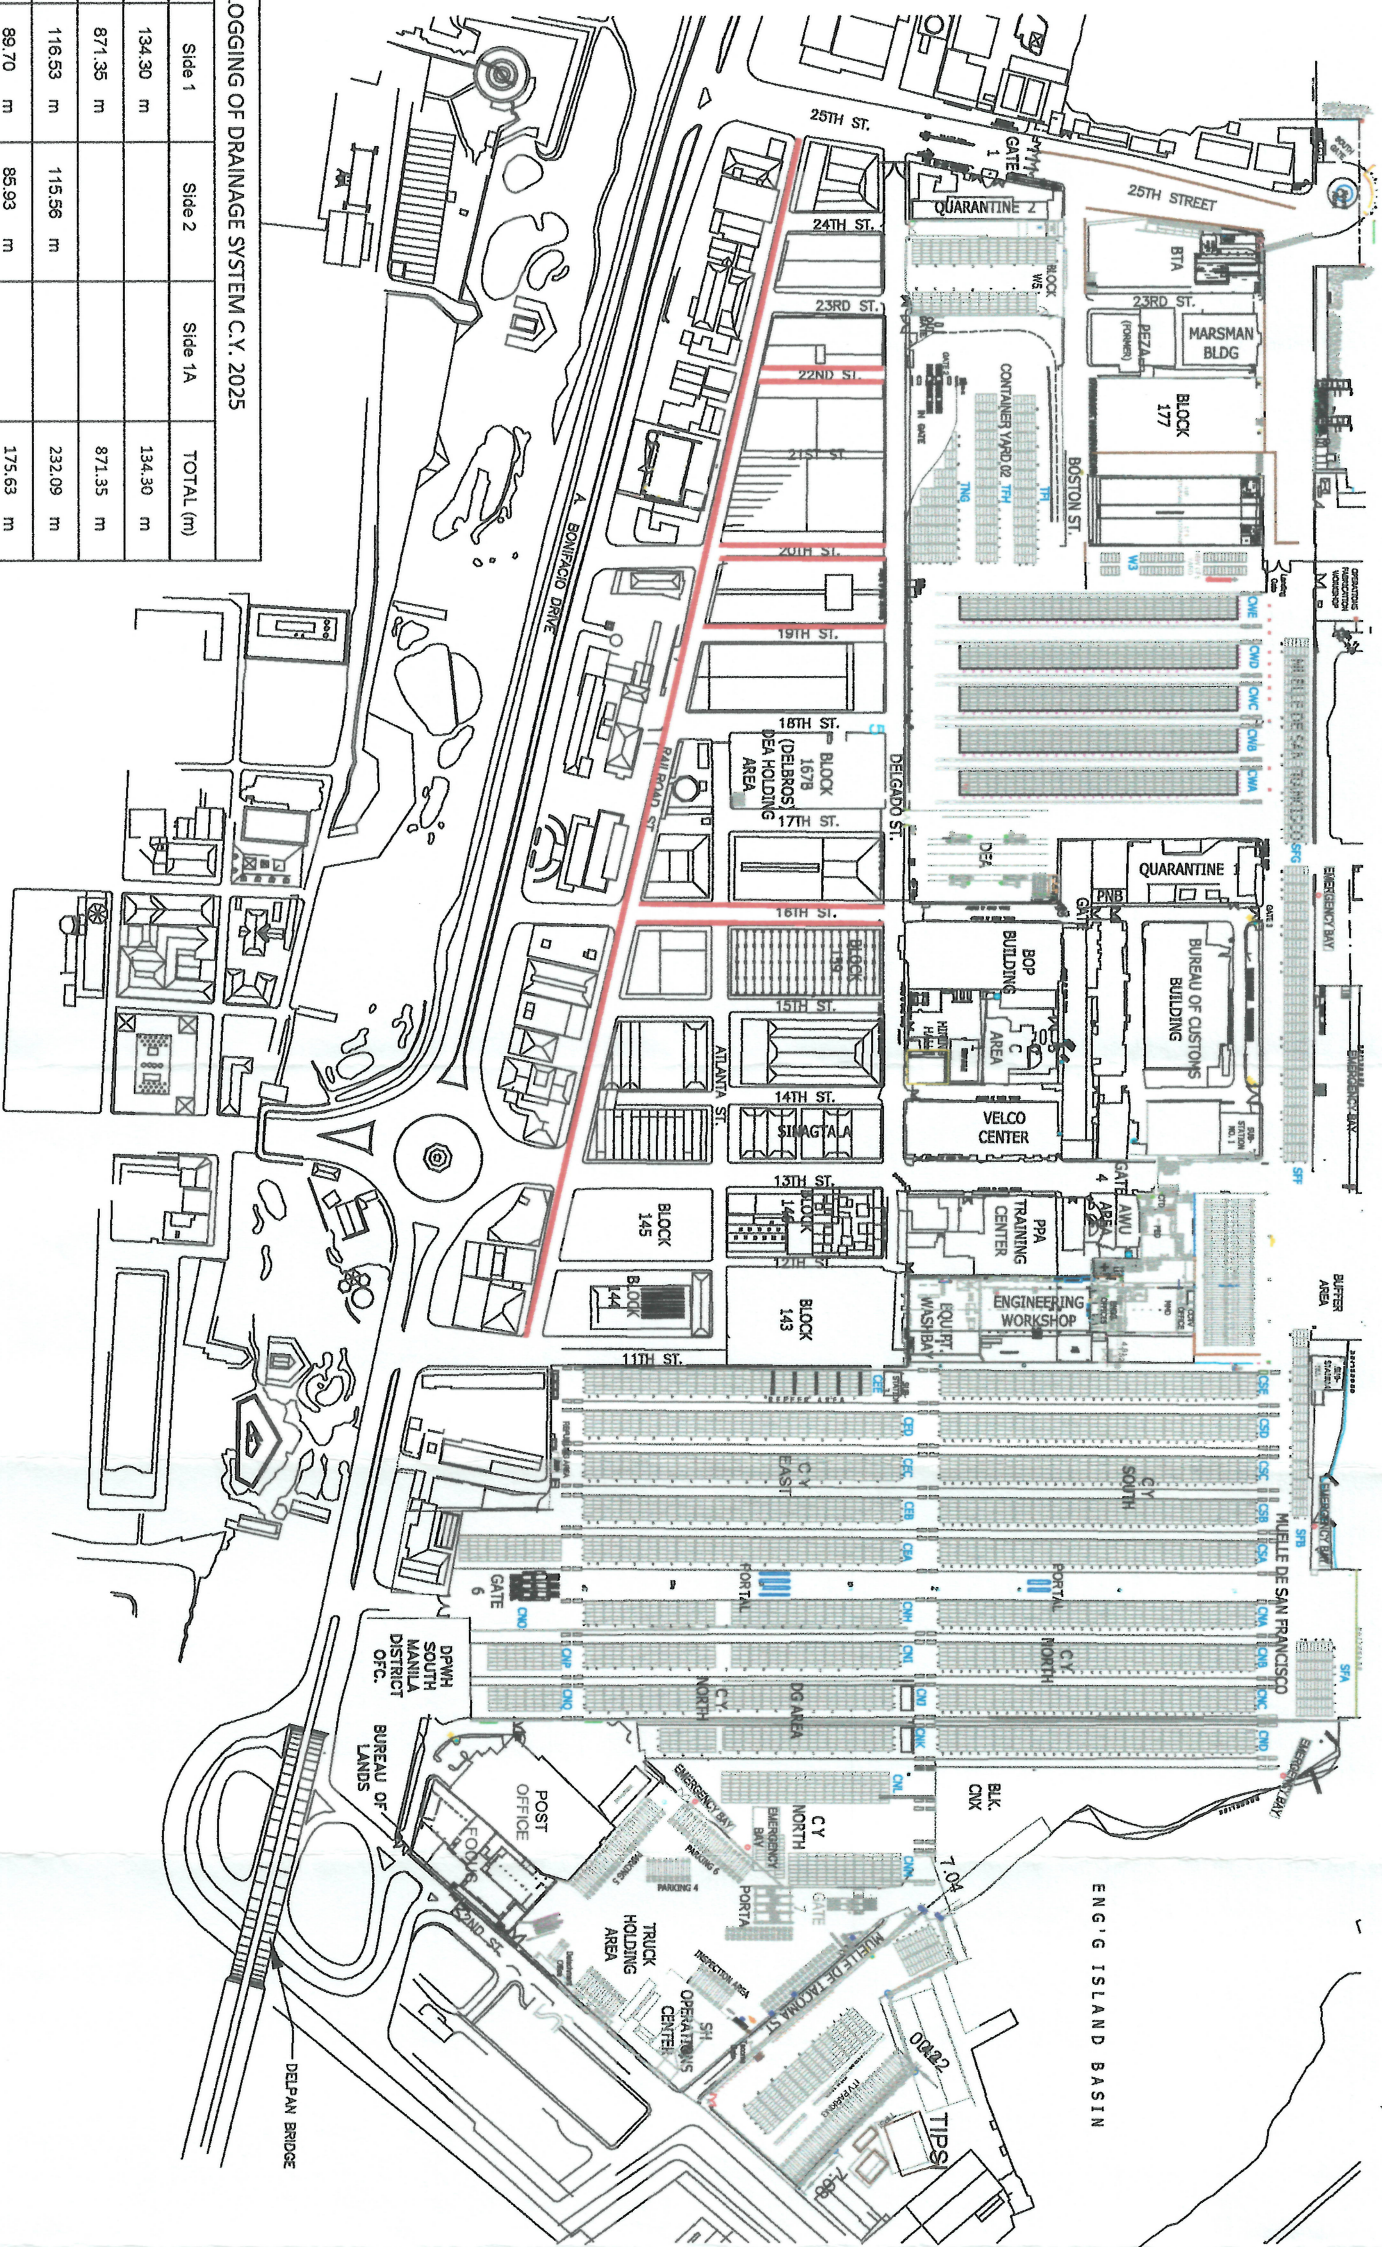

DECLOGGING OF DRAINAGE SYSTEM C.Y. 2025			
STREET NAME	Side 1	Side 2	TOTAL (m)
19th Street	134.30 m		134.30 m
Railroad Street	871.35 m		871.35 m
20th Street	116.53 m		232.09 m
22nd Street	89.70 m		175.63 m
16th Street	174.74 m		346.01 m
TOTAL DISTANCE (m)			1759.38 m

PROJECT TITLE: MAINTENANCE OF DRAINAGE SYSTEM ALONG 19TH ST., RAILROAD ST., 20TH ST. AND 22ND ST., SOUTH HARBOR, PORT AREA, MANILA

PREPARED BY:

CHECKED AND REVIEWED BY:

RECOMMENDING APPROVAL BY:

APPROVED BY:

SHEET NO.

REAL ESTATE MANAGEMENT DIVISION



KRYSSEL S. BENITEZ
ENGINEER II

JANIE E. GALLETO
PRINCIPAL ENGINEER A

MANUEL E. VILLIGAS
DIVISION MANAGER, REVD

CATHERINE R. ESTO
PORT MANAGER, PMO-NCR-SOUTH

S1

S1