




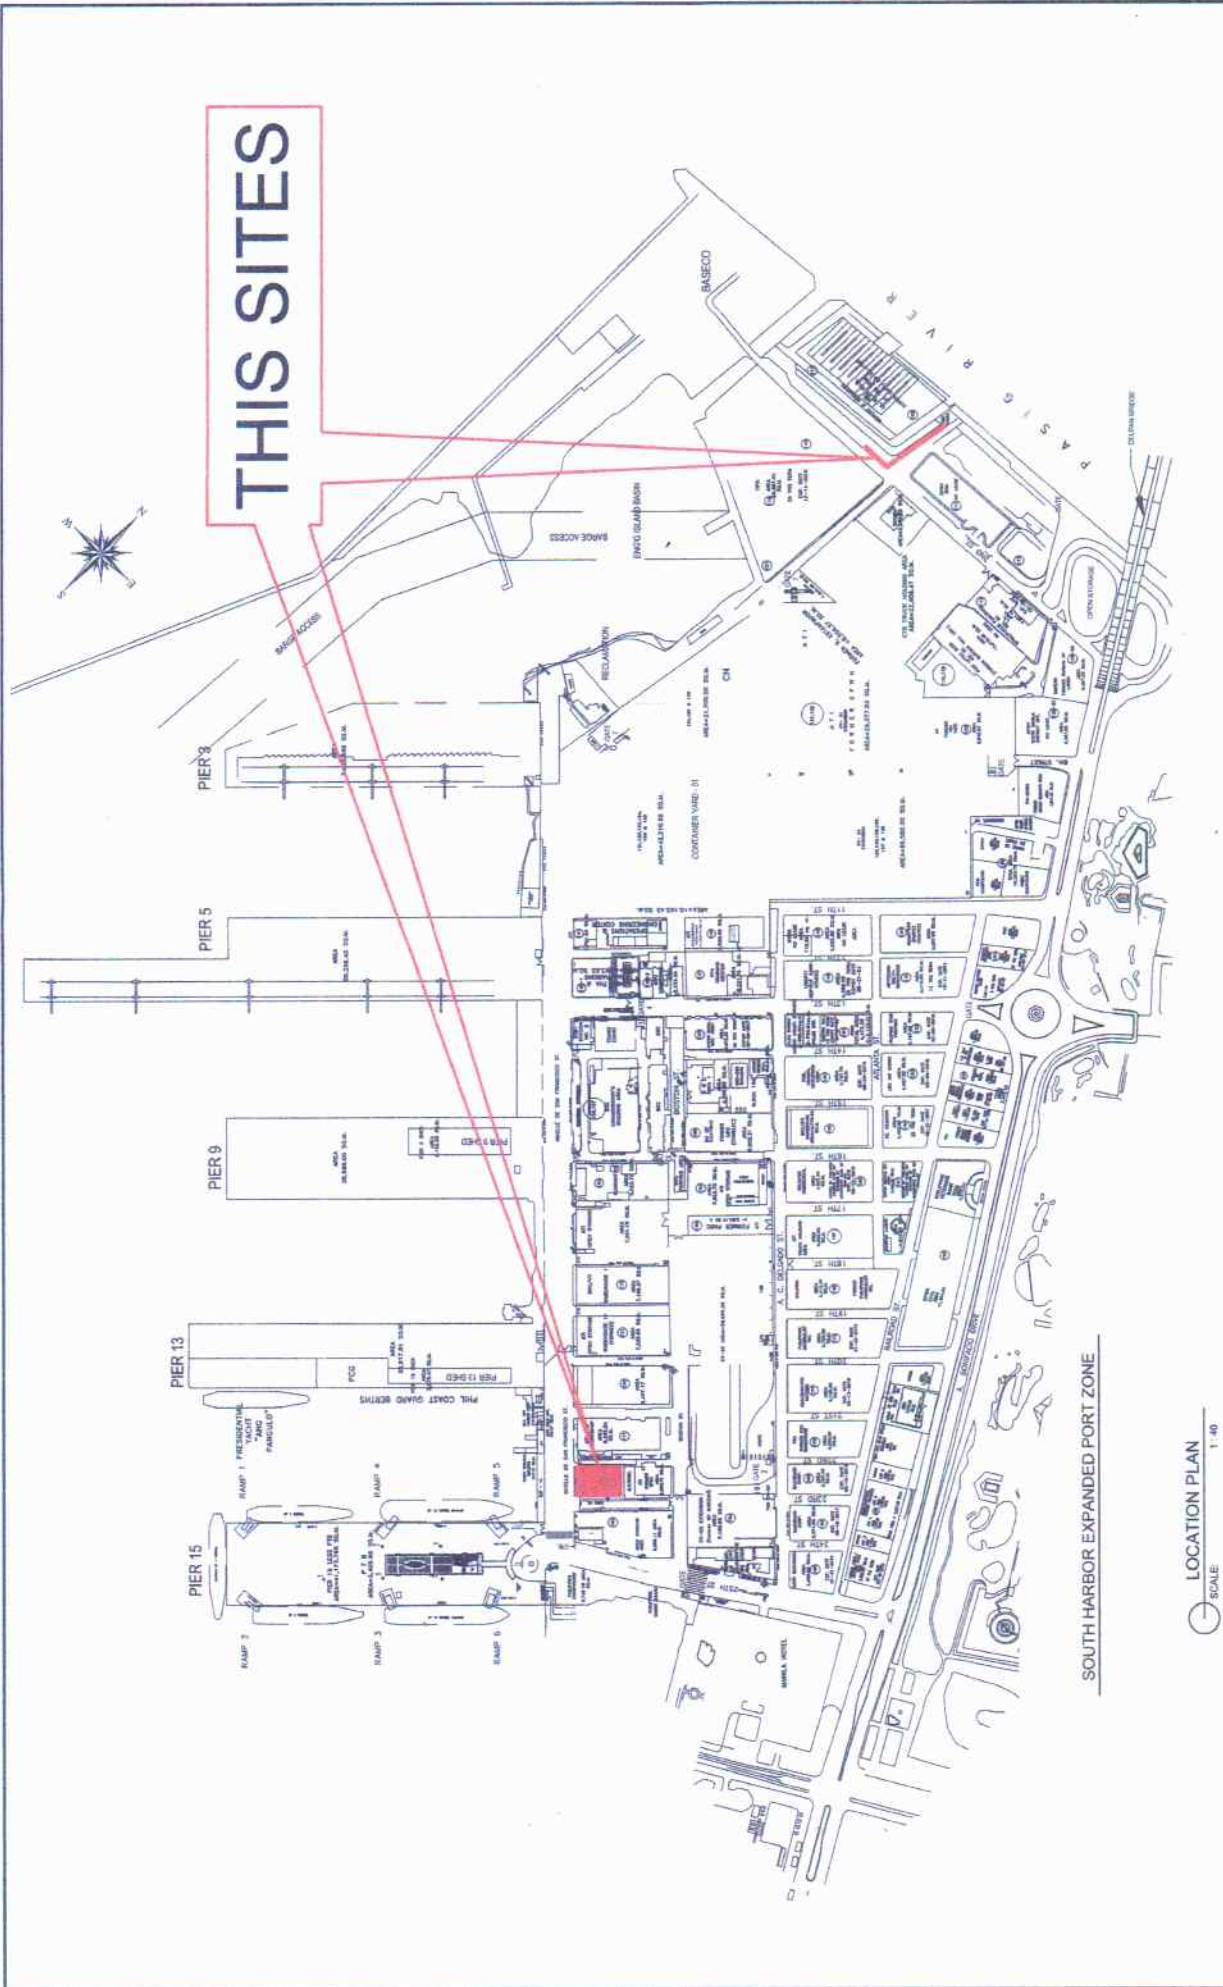


 PROJECT TITLE: Maintenance of water supply system at PMO Admin. Bldg. and TMO-Pasig, South Harbor, Port Area, Manila PREPARED BY:  LEO L. JURIAL Engineer II REVIEWED & CHECKED BY:  JULIEBEN L. DAGCUYAN Supervising Engineer A RECOMMENDED BY:  JANE L. GALLETO Principal Engineer A APPROVED BY:  CATHERINE R. ESTO Port Manager, PMO NCR-South	SHEET NO. S1 S4
---	--------------------------------------

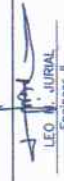

 PROJECT TITLE: Maintenance of water supply system at PMO Admin. Bldg. and TMO-Pasig, South Harbor, Port Area, Manila	PREPARED BY: <u>LEO M. JURIAL</u> Engineer II REVIEWED & CHECKED BY: <u>JULIEBEN DACCUTAN</u> Supervising Engineer A RECOMMENDED BY: <u>JANE E. GALLETO</u> Principal Engineer A APPROVED BY: <u>CATHERINE R. ESTO</u> Port Manager PMO NCR-South	SHEET NO. S2 S4
---	---	-------------------------------

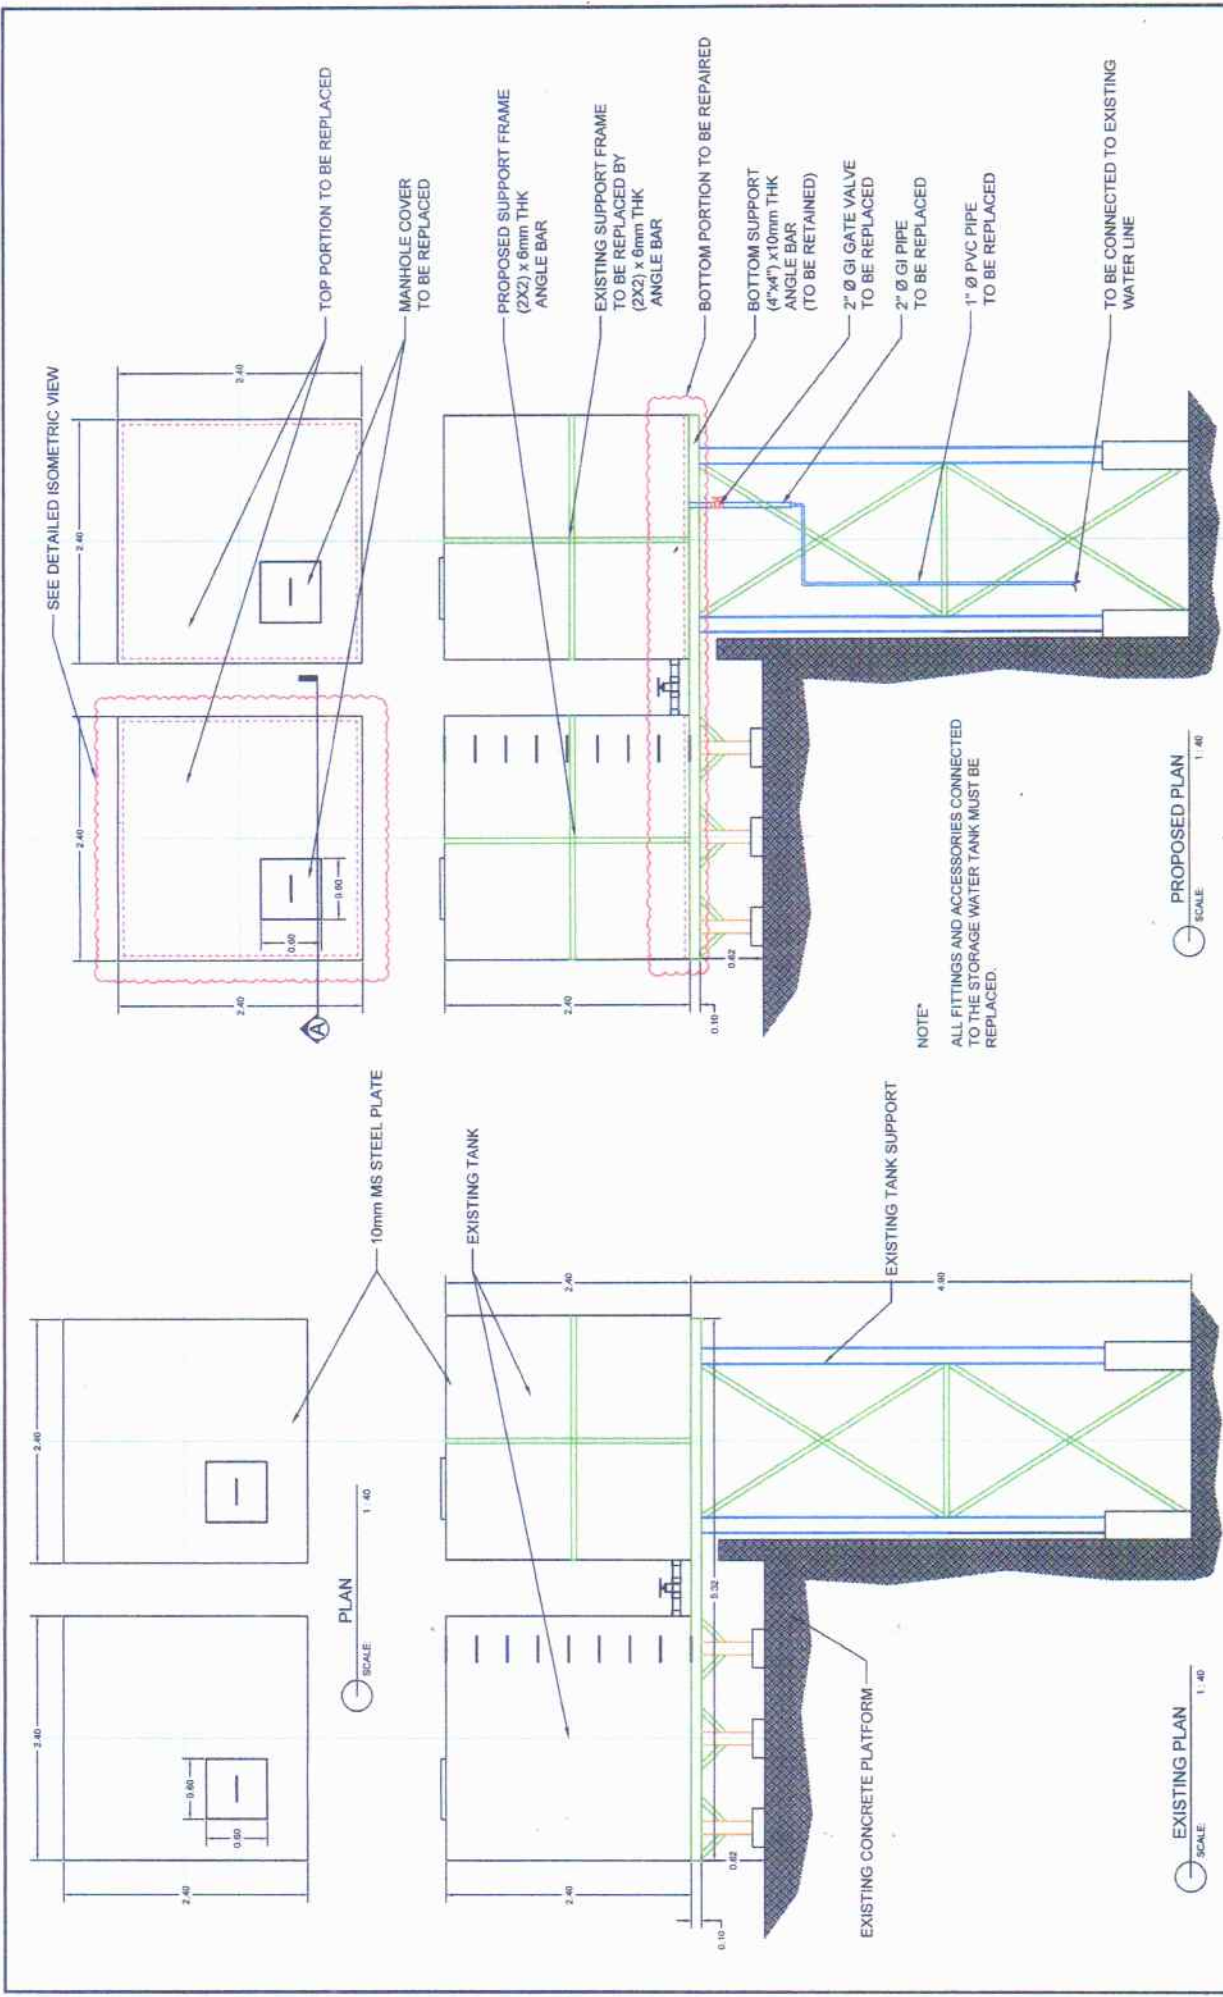

34

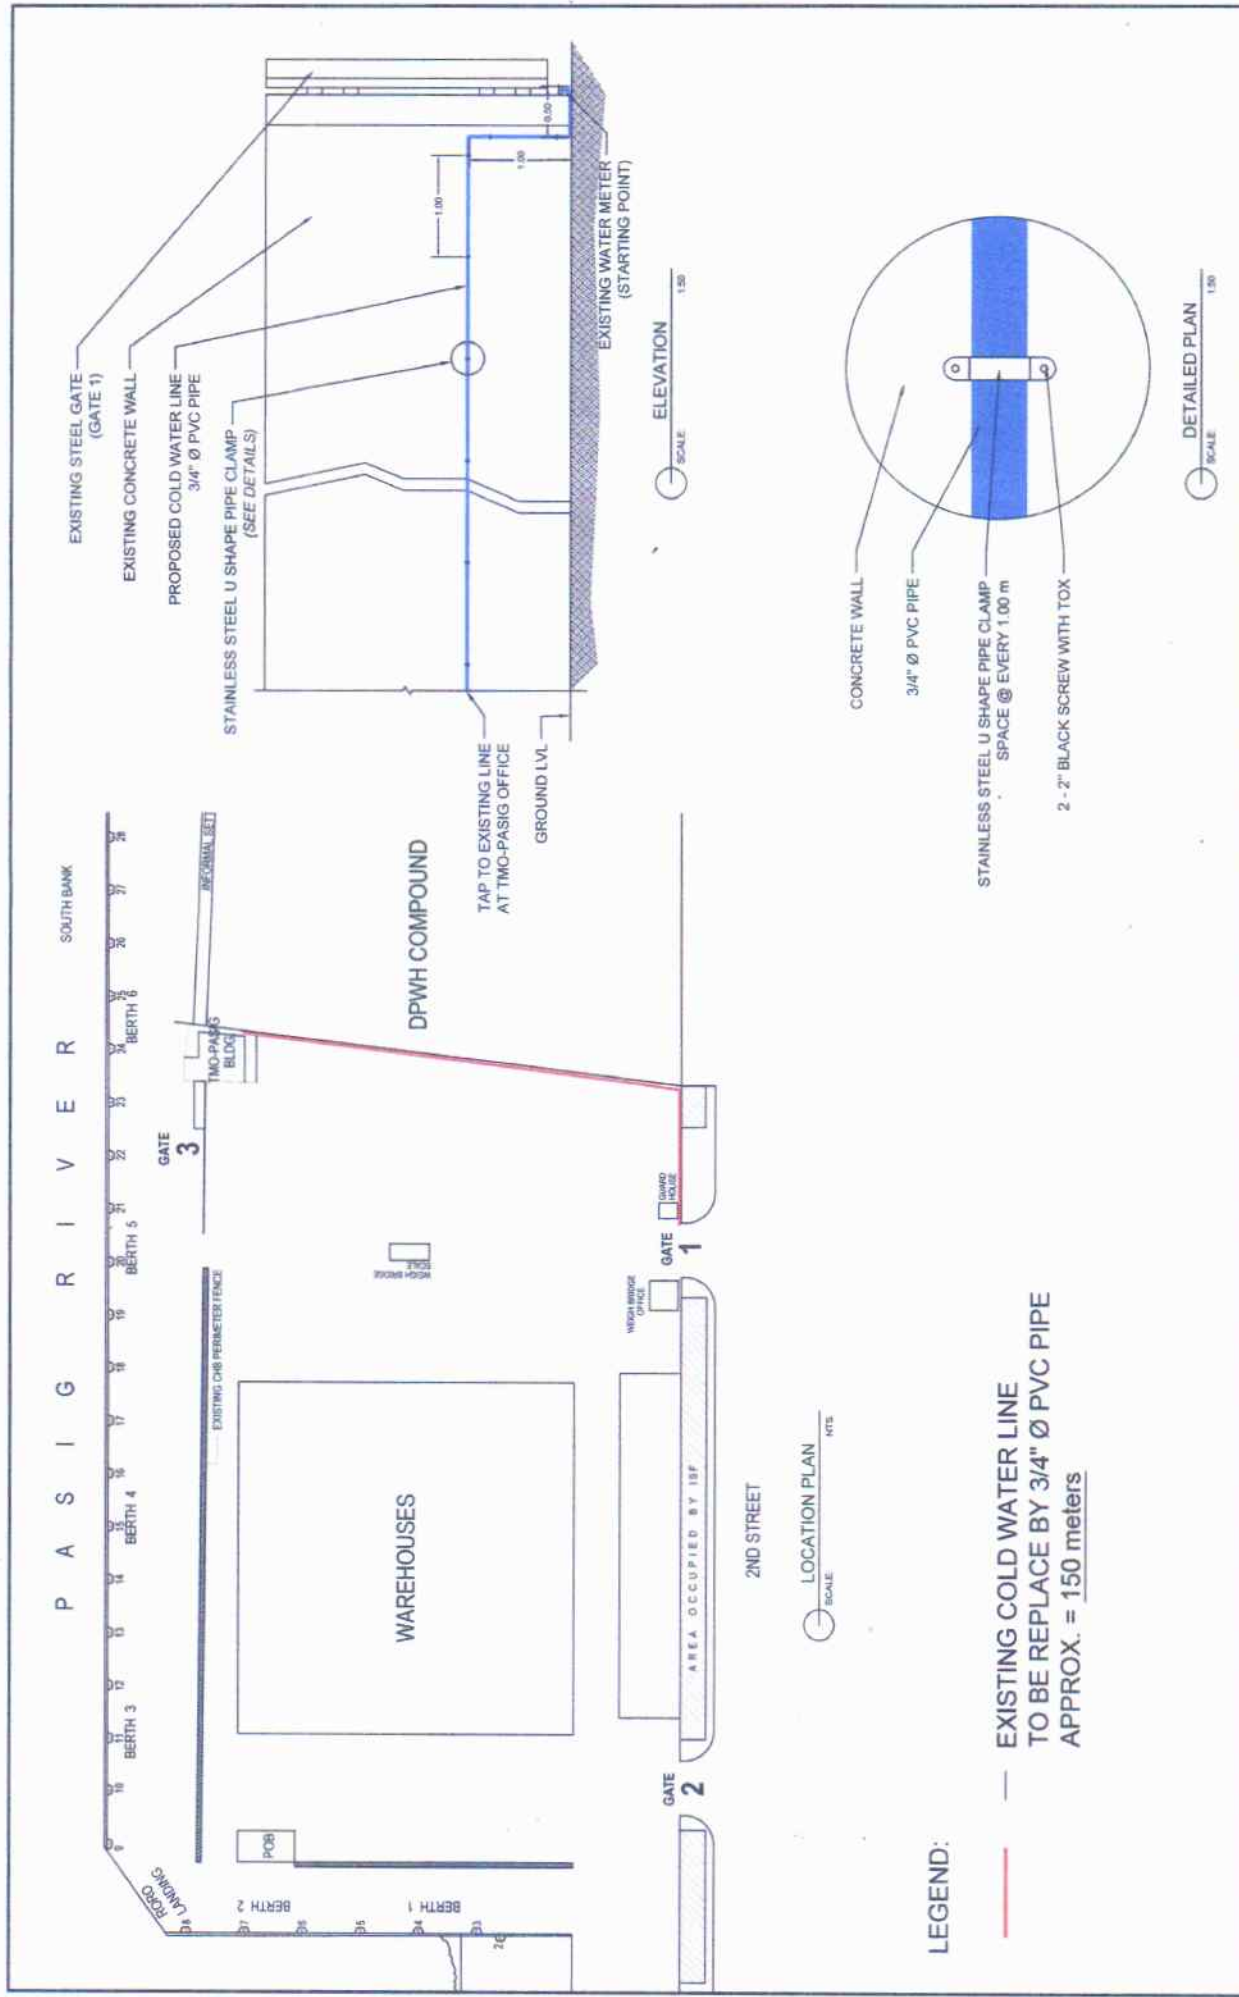

PROJECT TITLE: Maintenance of water supply system at PMO Admin. Bldg. and TMO-Pasig, South Harbor, Port Area, Manila			
PREPARED BY:	REVIEWED & CHECKED BY:	RECOMMENDED BY:	APPROVED BY:
LEO M. JURAL Engineer II	JULIETTE D. DACCULAN Supervising Engineer A	JANE E. GALLO Principal Engineer A	CATHERINE R. ESTO Port Manager, PMO NCR-South
			SHEET NO. S4