


SOUTH HARBOR

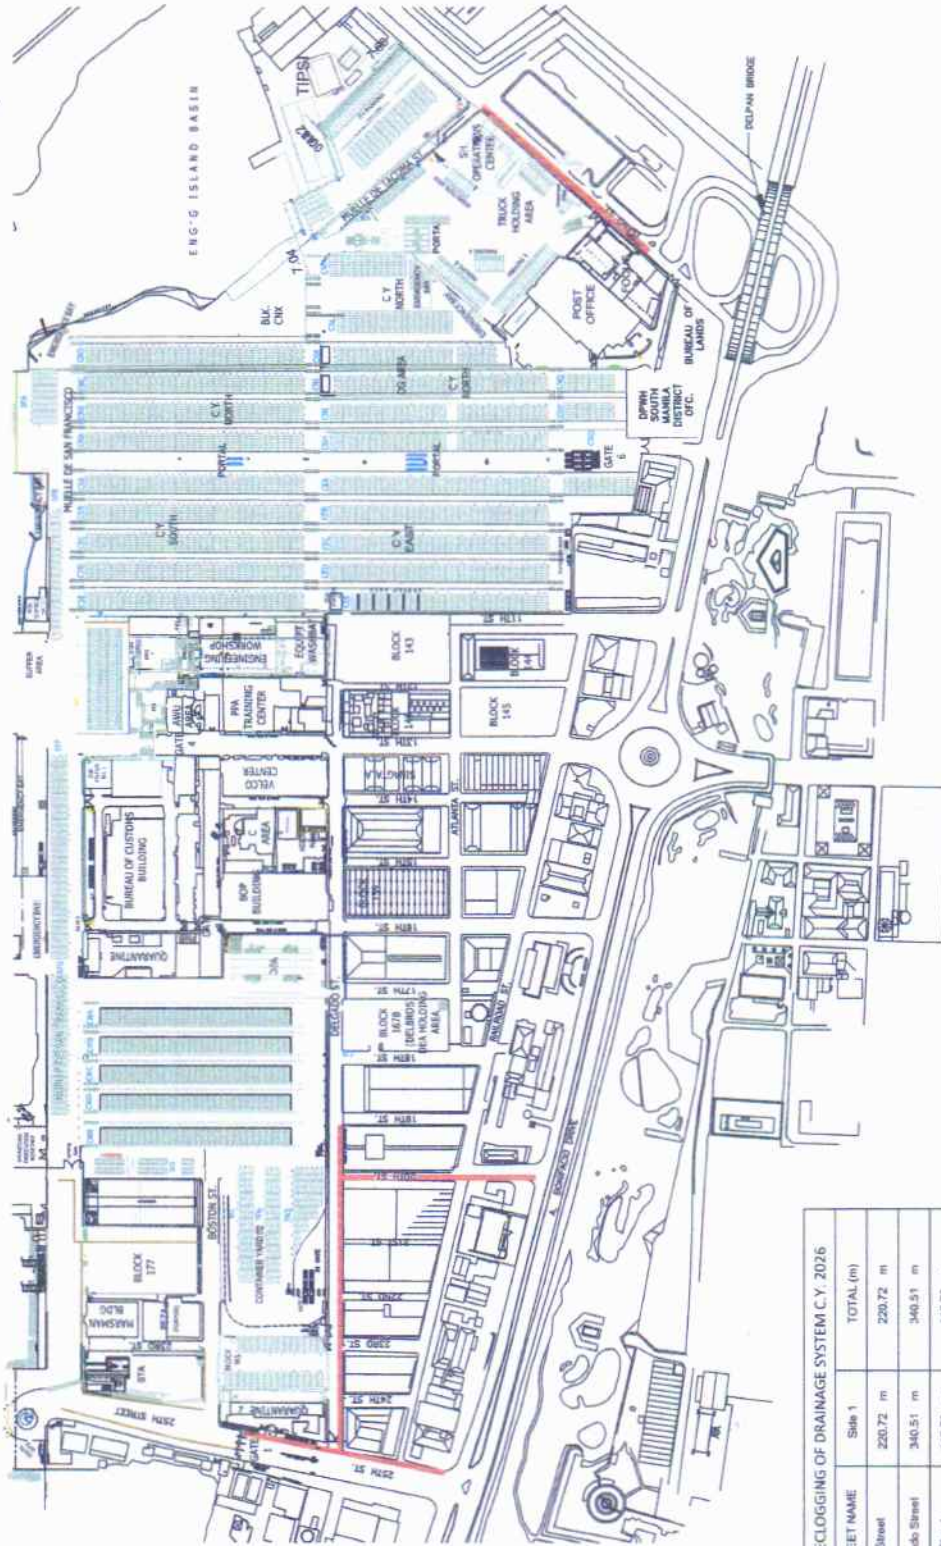

DECLOGGING OF DRAINAGE SYSTEM C.Y. 2026		
STREET NAME	Side 1	TOTAL (m)
25th Street	220.72 m	220.72 m
Delgado Street	340.51 m	340.51 m
20th Street	115.72 m	115.72 m
2nd Street	218.02 m	218.02 m
TOTAL DISTANCE (m)		894.97 m



REAL ESTATE MANAGEMENT DIVISION

PREPARED BY: KRYSSEL S. BENITEZ
ENGINEER

CHECKED AND REVIEWED BY: ALBERTO DAGCULAN
SUPERVISING ENGINEER A

RECOMMENDING APPROVAL BY: JANE E. GALLET
PRINCIPAL ENGINEER A

APPROVED BY: CATHERINE R. ESTO
PORT MANAGER, PORT NORTH BAY

SHEET NO: S1 / S1