

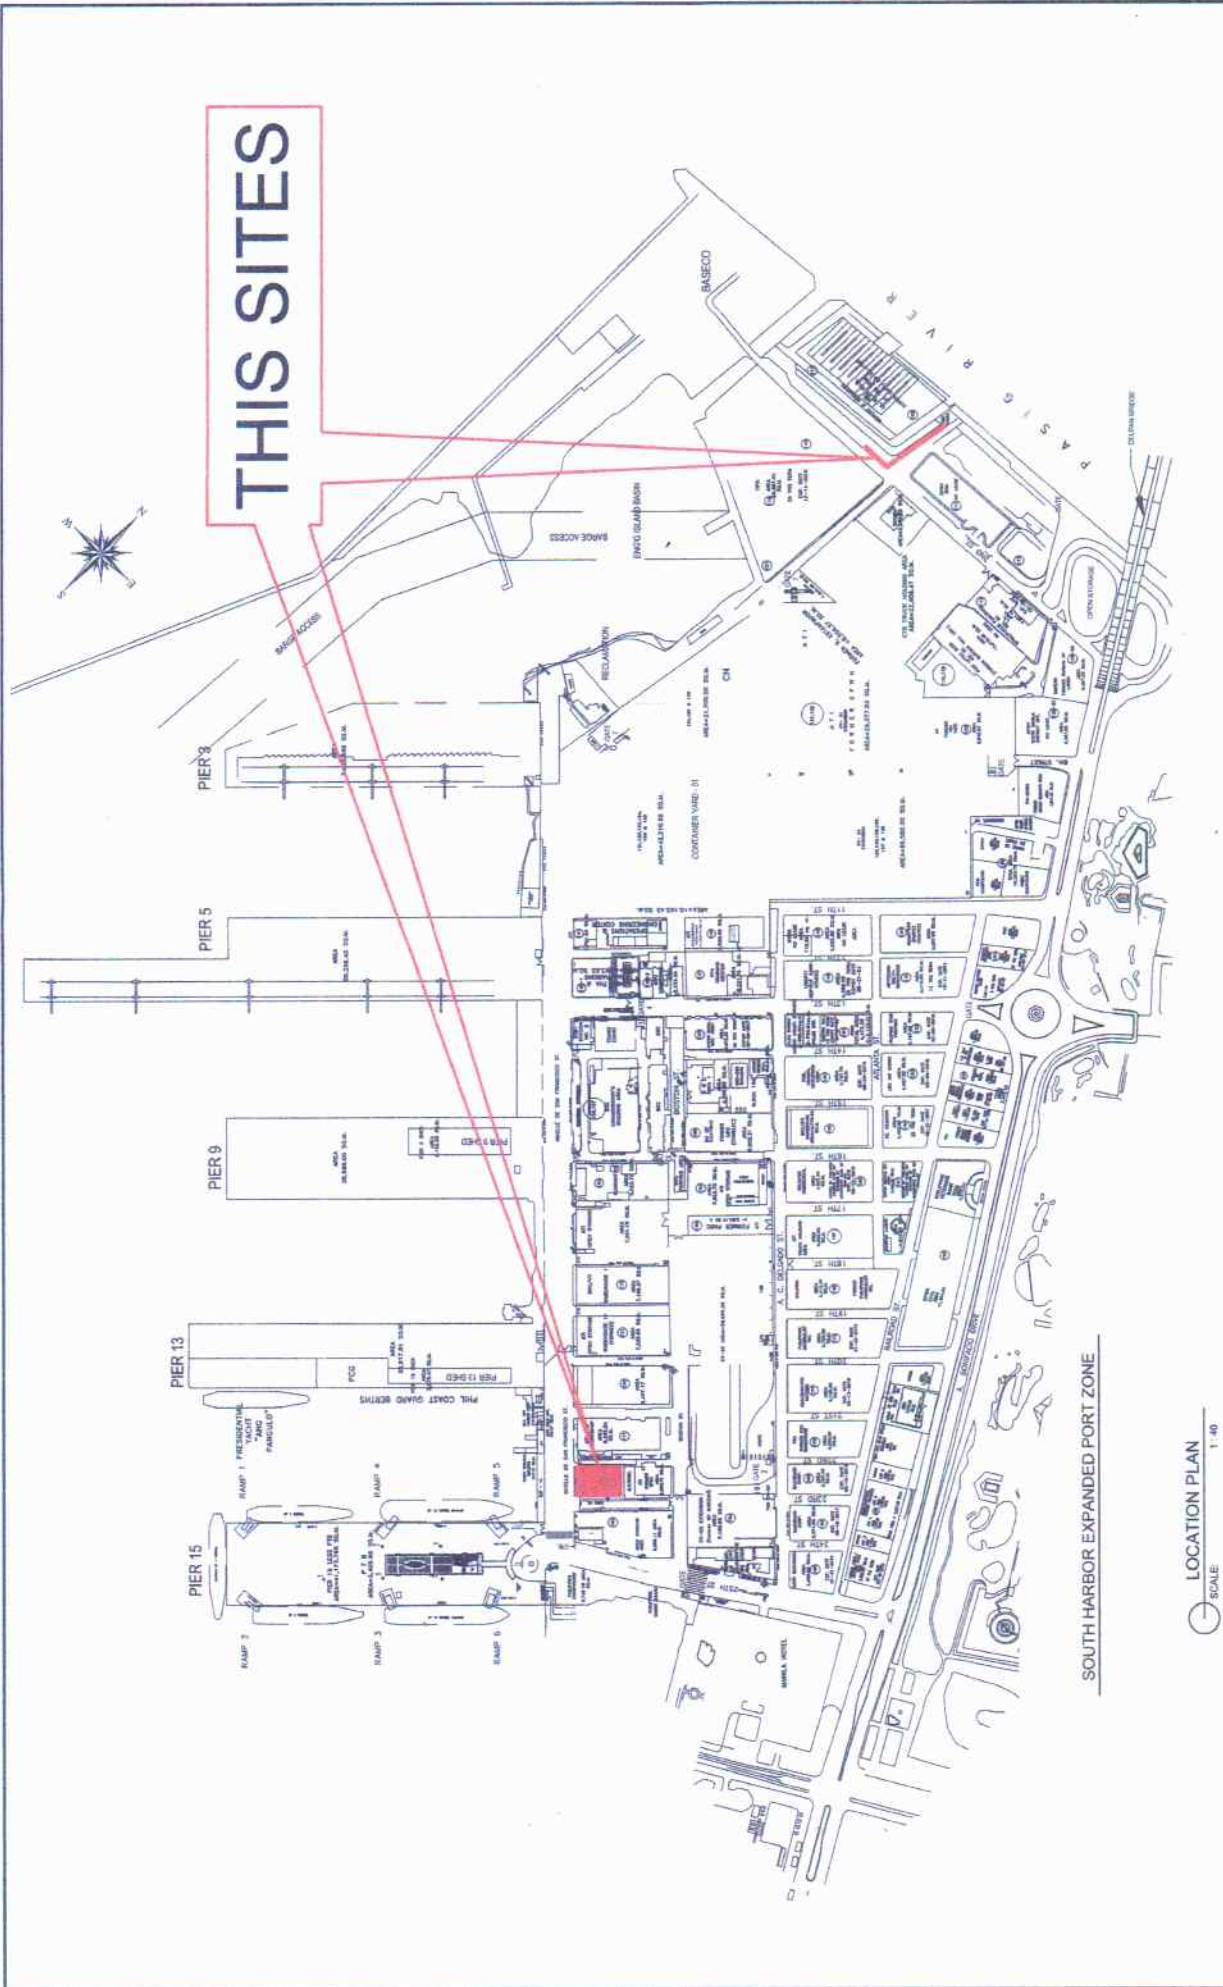





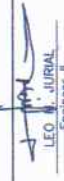


LOCATION PLAN
SCALE 1" = 40'

 PROJECT TITLE: Maintenance of water supply system at PMO Admin. Bldg. and TMO-Pasig, South Harbor, Port Area, Manila PREPARED BY:  LEO L. JURIAL Engineer II REVIEWED & CHECKED BY:  JULIEBEN L. DAGCUYAN Supervising Engineer A RECOMMENDED BY:  JANE L. GALLETO Principal Engineer A APPROVED BY:  CATHERINE R. ESTO Port Manager, PMO NCR-South	SHEET NO. S1 / S4
---	---------------------------------

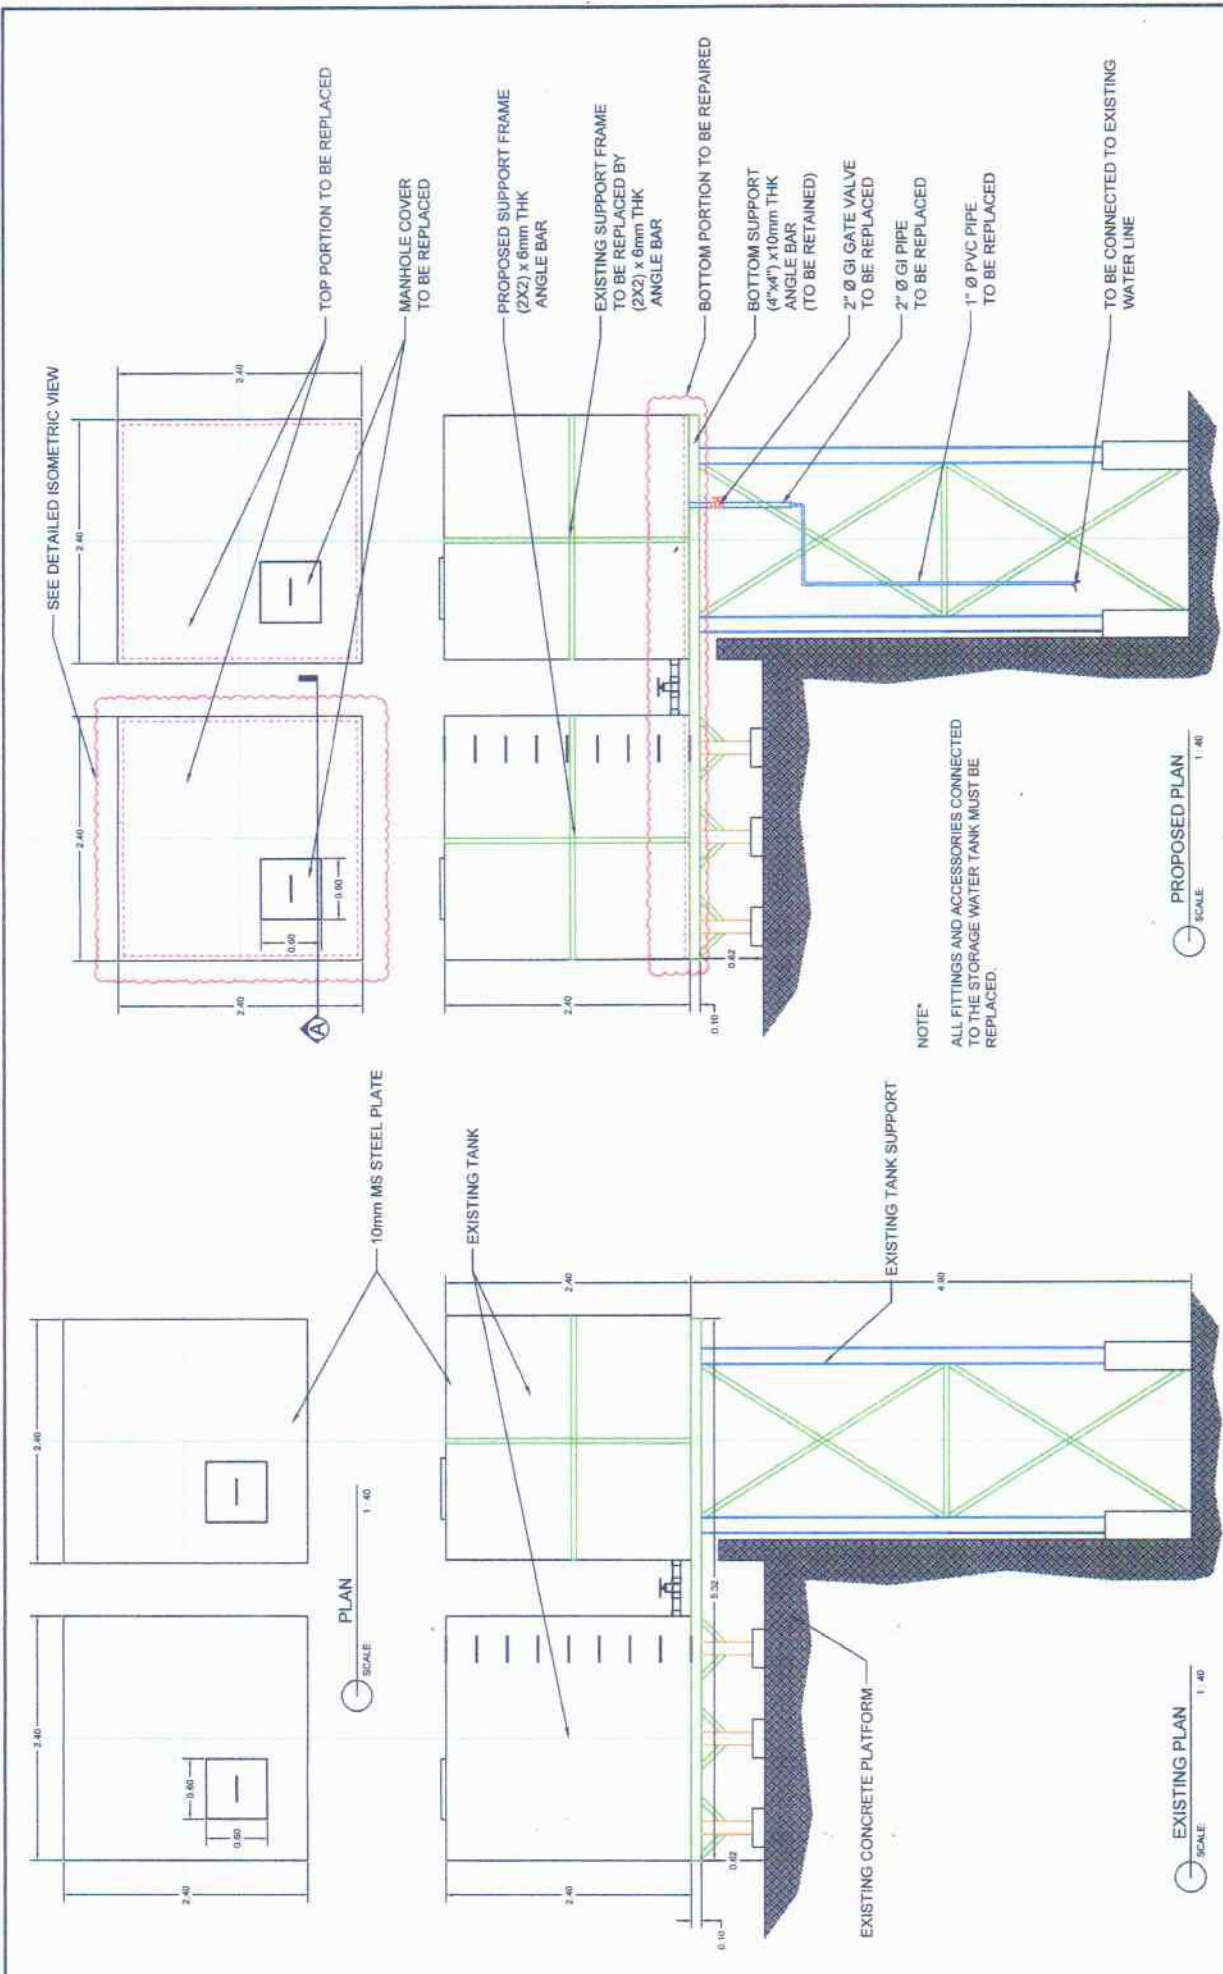

	PROJECT TITLE: Maintenance of water supply system at PMO Admin. Bldg. and TMO-Pasig, South Harbor, Port Area, Manila	SHEET NO. S2
PREPARED BY: LEO M. JURAL Engineer II	REVIEWED & CHECKED BY: JULIEBEN MACCUTAN Supervising Engineer A	APPROVED BY: CATHERINE R. ESTO Port Manager PMO NCR-South
RECOMMENDED BY: JANE E. GALLETO Principal Engineer A	SHEET NO. S4	

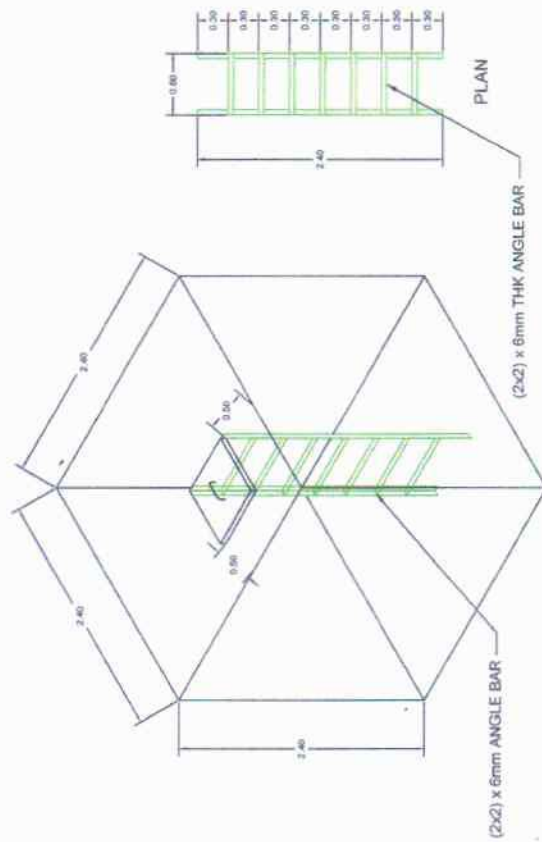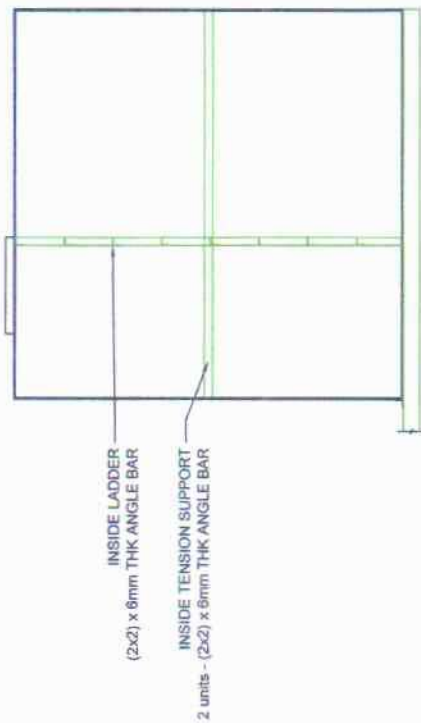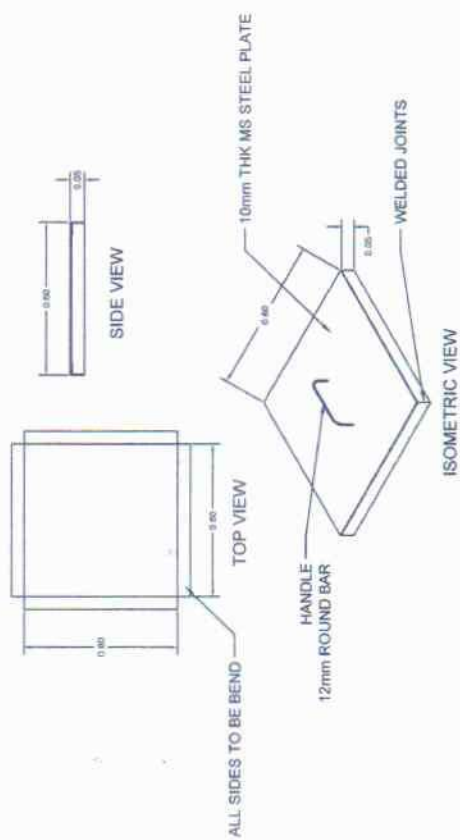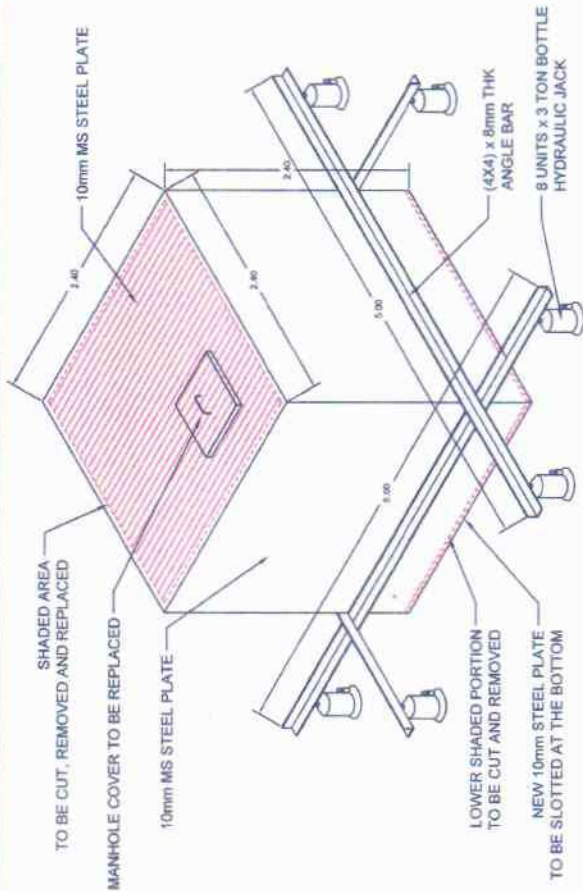

	PROJECT TITLE: Maintenance of water supply system at PMO Admin Bldg. and TMO-Pasig, South Harbor, Port Area, Manila	REVIEWED & CHECKED BY: JULIEBEN MAGCUTAN Supervising Engineer A	RECOMMENDED BY: JANE F. CALLETO Principal Engineer A	APPROVED BY: CATHERINE R. ESTO Port Manager PMO NCR-South	SHEET NO. S3 S4
---	--	---	--	---	--------------------------------------

