


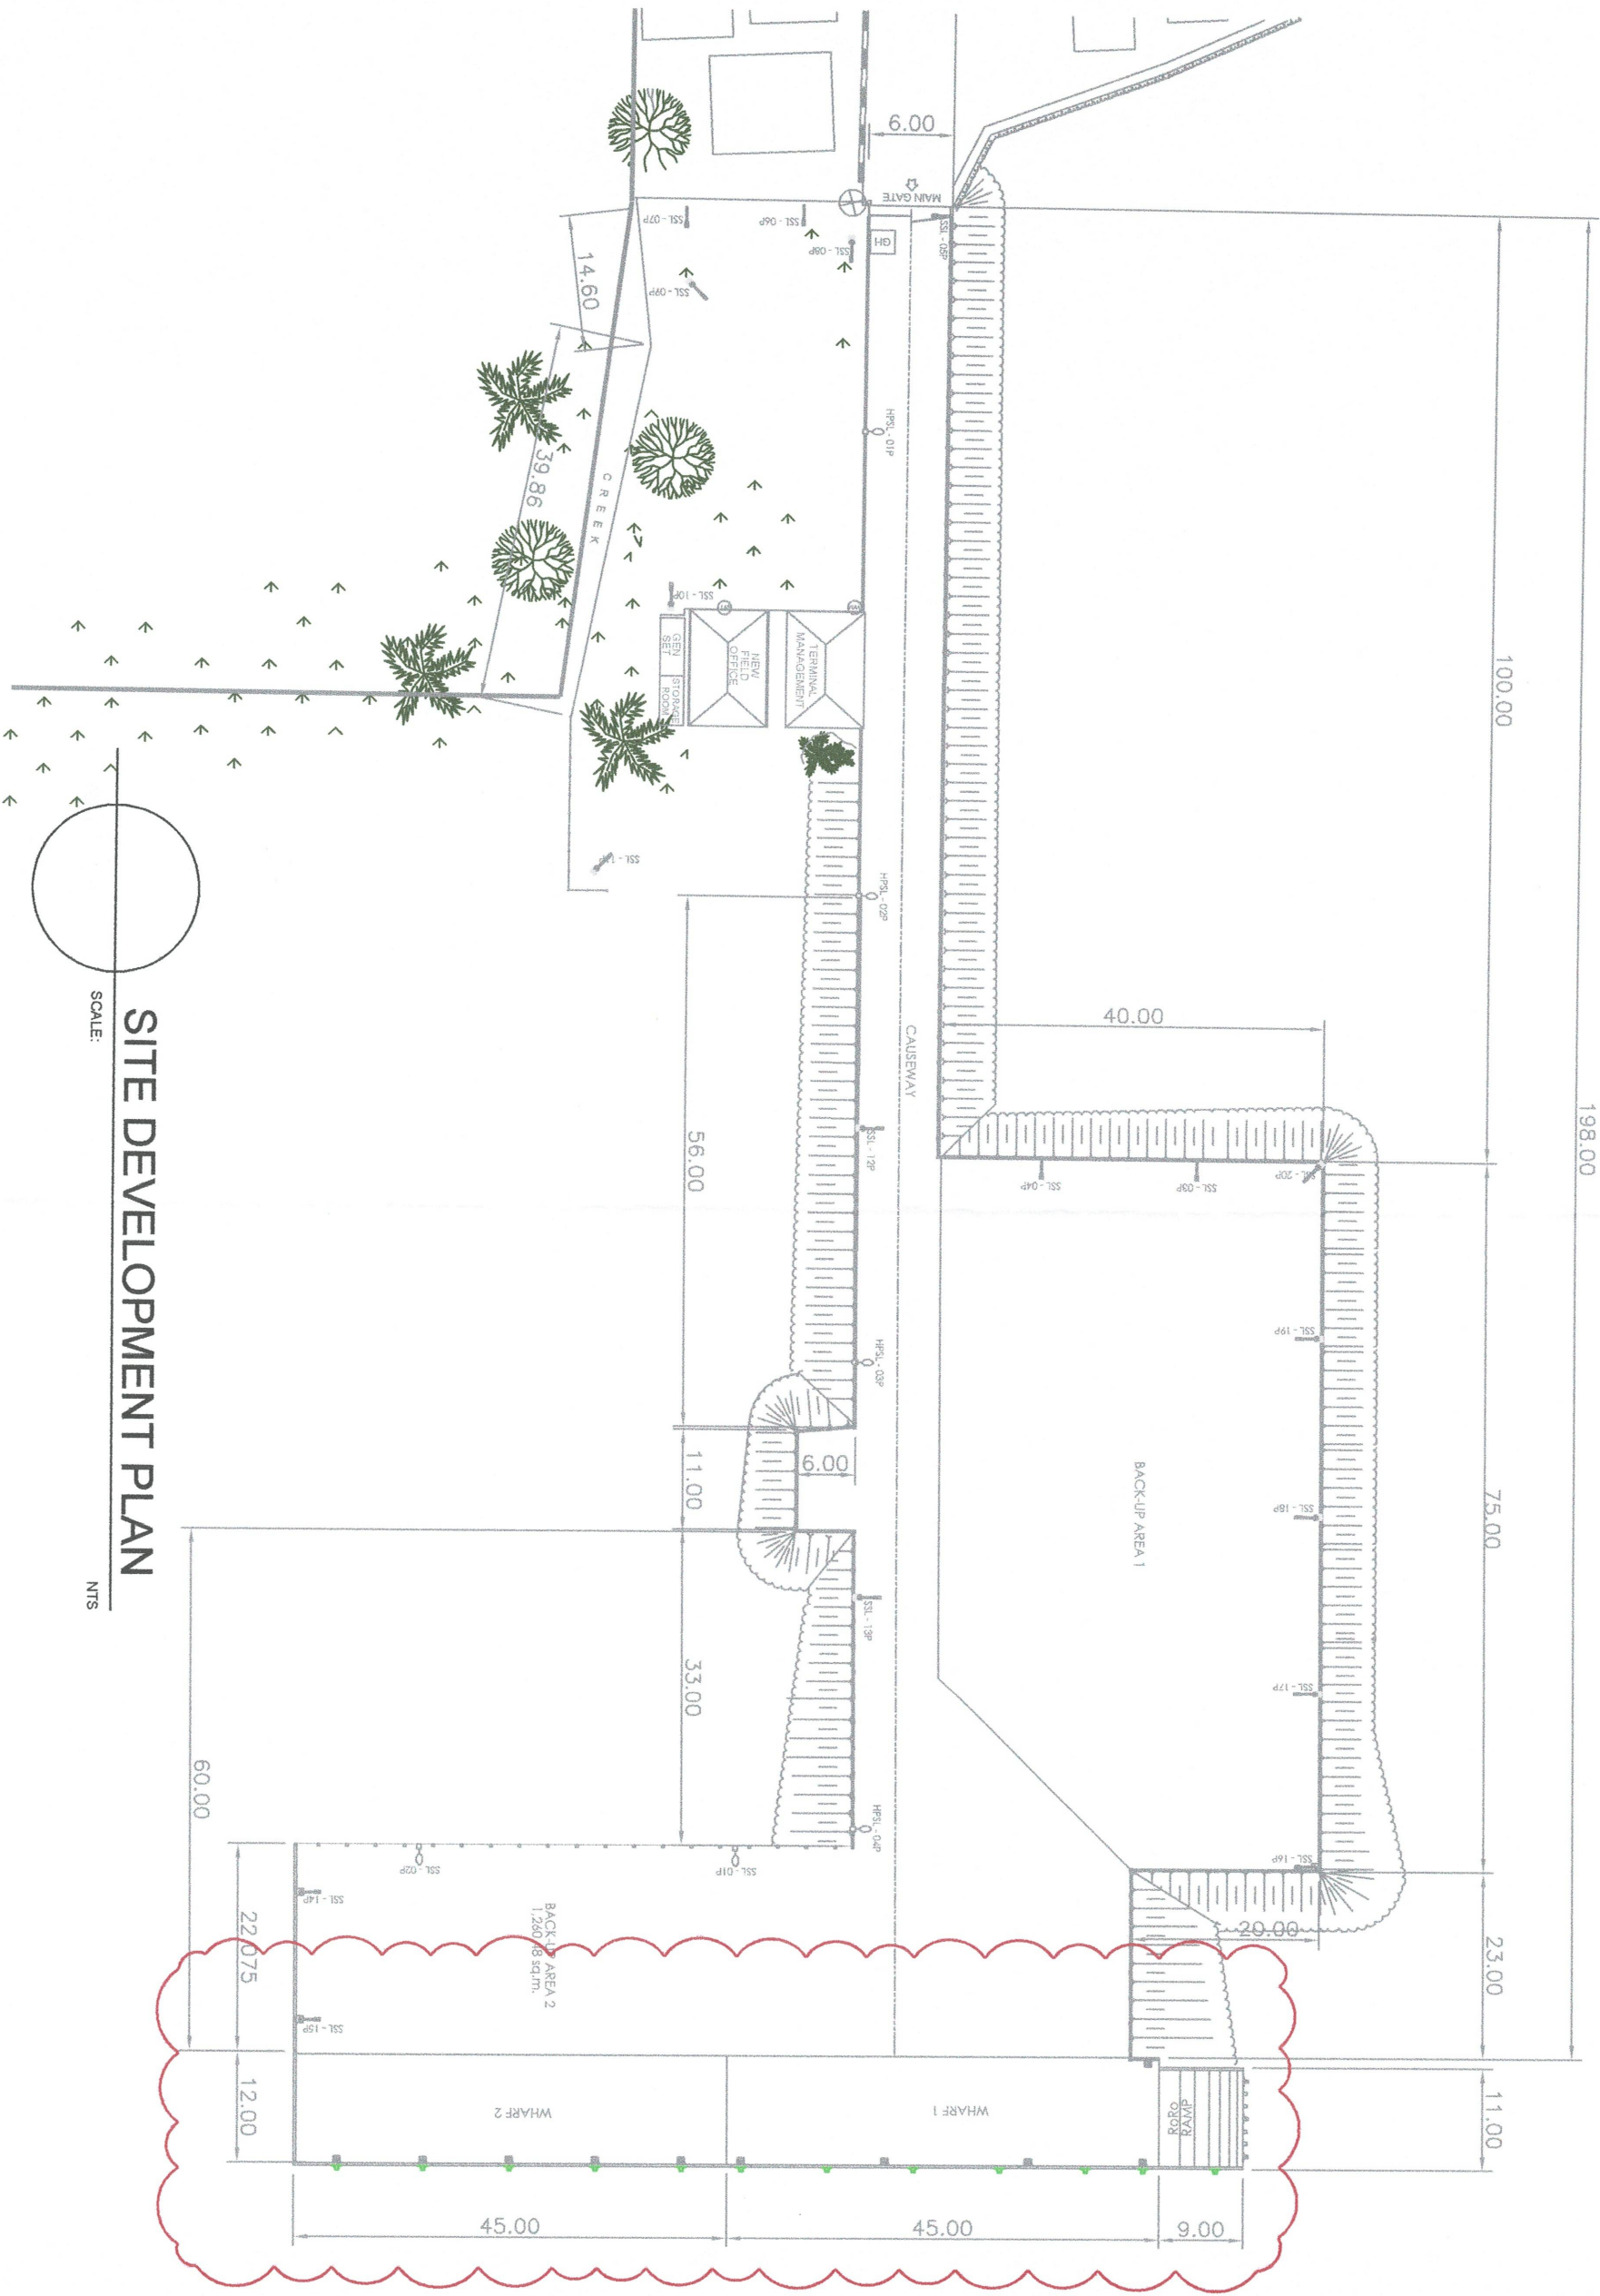


SITE DEVELOPMENT PLAN

SCALE:

NTS

 PORT OF CASIGURAN BRGY. DIBACONG, CASIGURAN, AURORA				PROJECT TITLE: SCRAPING/ CLEANING OF RC & SHEET PILES AT PORT OF CASIGURAN, AURORA		DATE: JANUARY 2026	
PREPARED BY: MAURICIO M. REYES II ENGINEERING ASSISTANT A, PMO BATANAWAURORA		CHECKED AND REVIEWED BY: EDGARDO B. ANDAYA JR. SUPERVISING ENGINEER, PMO BATANAWAURORA		RECOMMENDING APPROVAL: VAL JONATHAN V. PINEDA ACTING ESD MANAGER, PMO BATANAWAURORA		APPROVED BY: NIÑO PAOLO M. BISCOCHO ACTING PORT MANAGER, PMO BATANAWAURORA	
SHEET CONTENT: SITE DEVELOPMENT PLAN						DIMENSION: M	
SHEET NO. 1 OF 2							

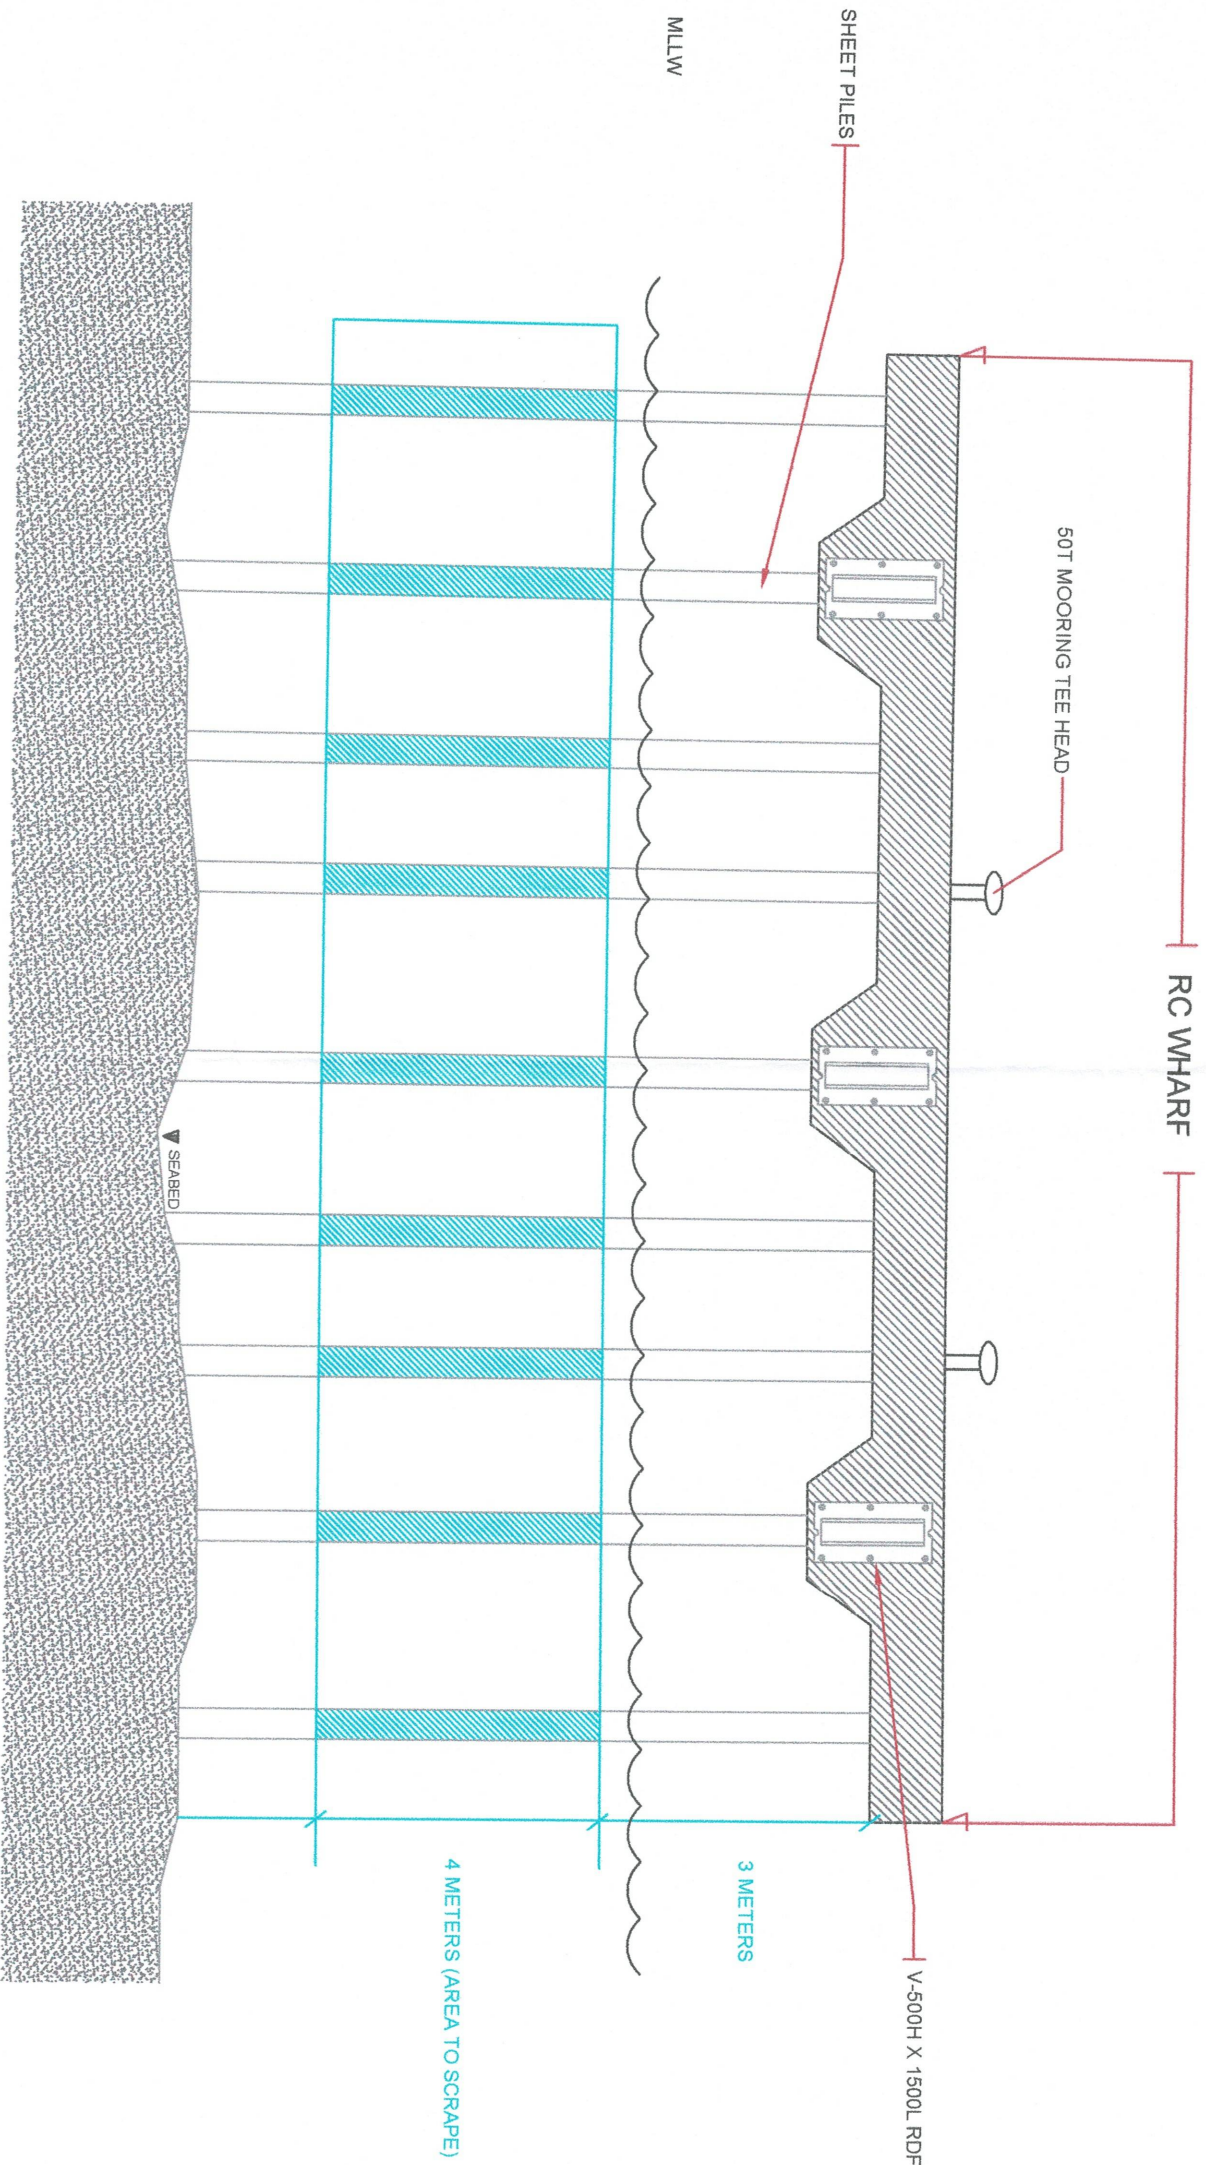

LEGEND:

 AREA TO SCRAPE

 PORT OF CASIGURAN BRGY. DIBACONG, CASIGURAN, AURORA				PROJECT TITLE: SCRAPING/ CLEANING OF RC AND SHEET PILES AT PORT OF CASIGURAN, AURORA		DATE: JANUARY 2026	
PREPARED BY: MAURICIO M. REYES II ENGINEERING ASSISTANT A, PMO-BATAAN/AURORA		REVIEWED AND CHECKED BY: EDGARDO B. ANDAYA JR. SUPERVISING ENGINEER A, PMO-BATAAN/AURORA		RECOMMENDING APPROVAL: VAL JONATHAN V. PINEDA ACTING ESD MANAGER, PMO-BATAAN/AURORA		APPROVED BY: NIÑO PAOLO M. BISCOCHO ACTING PORT MANAGER, PMO-BATAAN/AURORA	
SHEET CONTENT: PORT OF CASIGURAN DEVELOPMENT PLAN				DIMENSION: M		SHEET NO. 2 OF 2	