


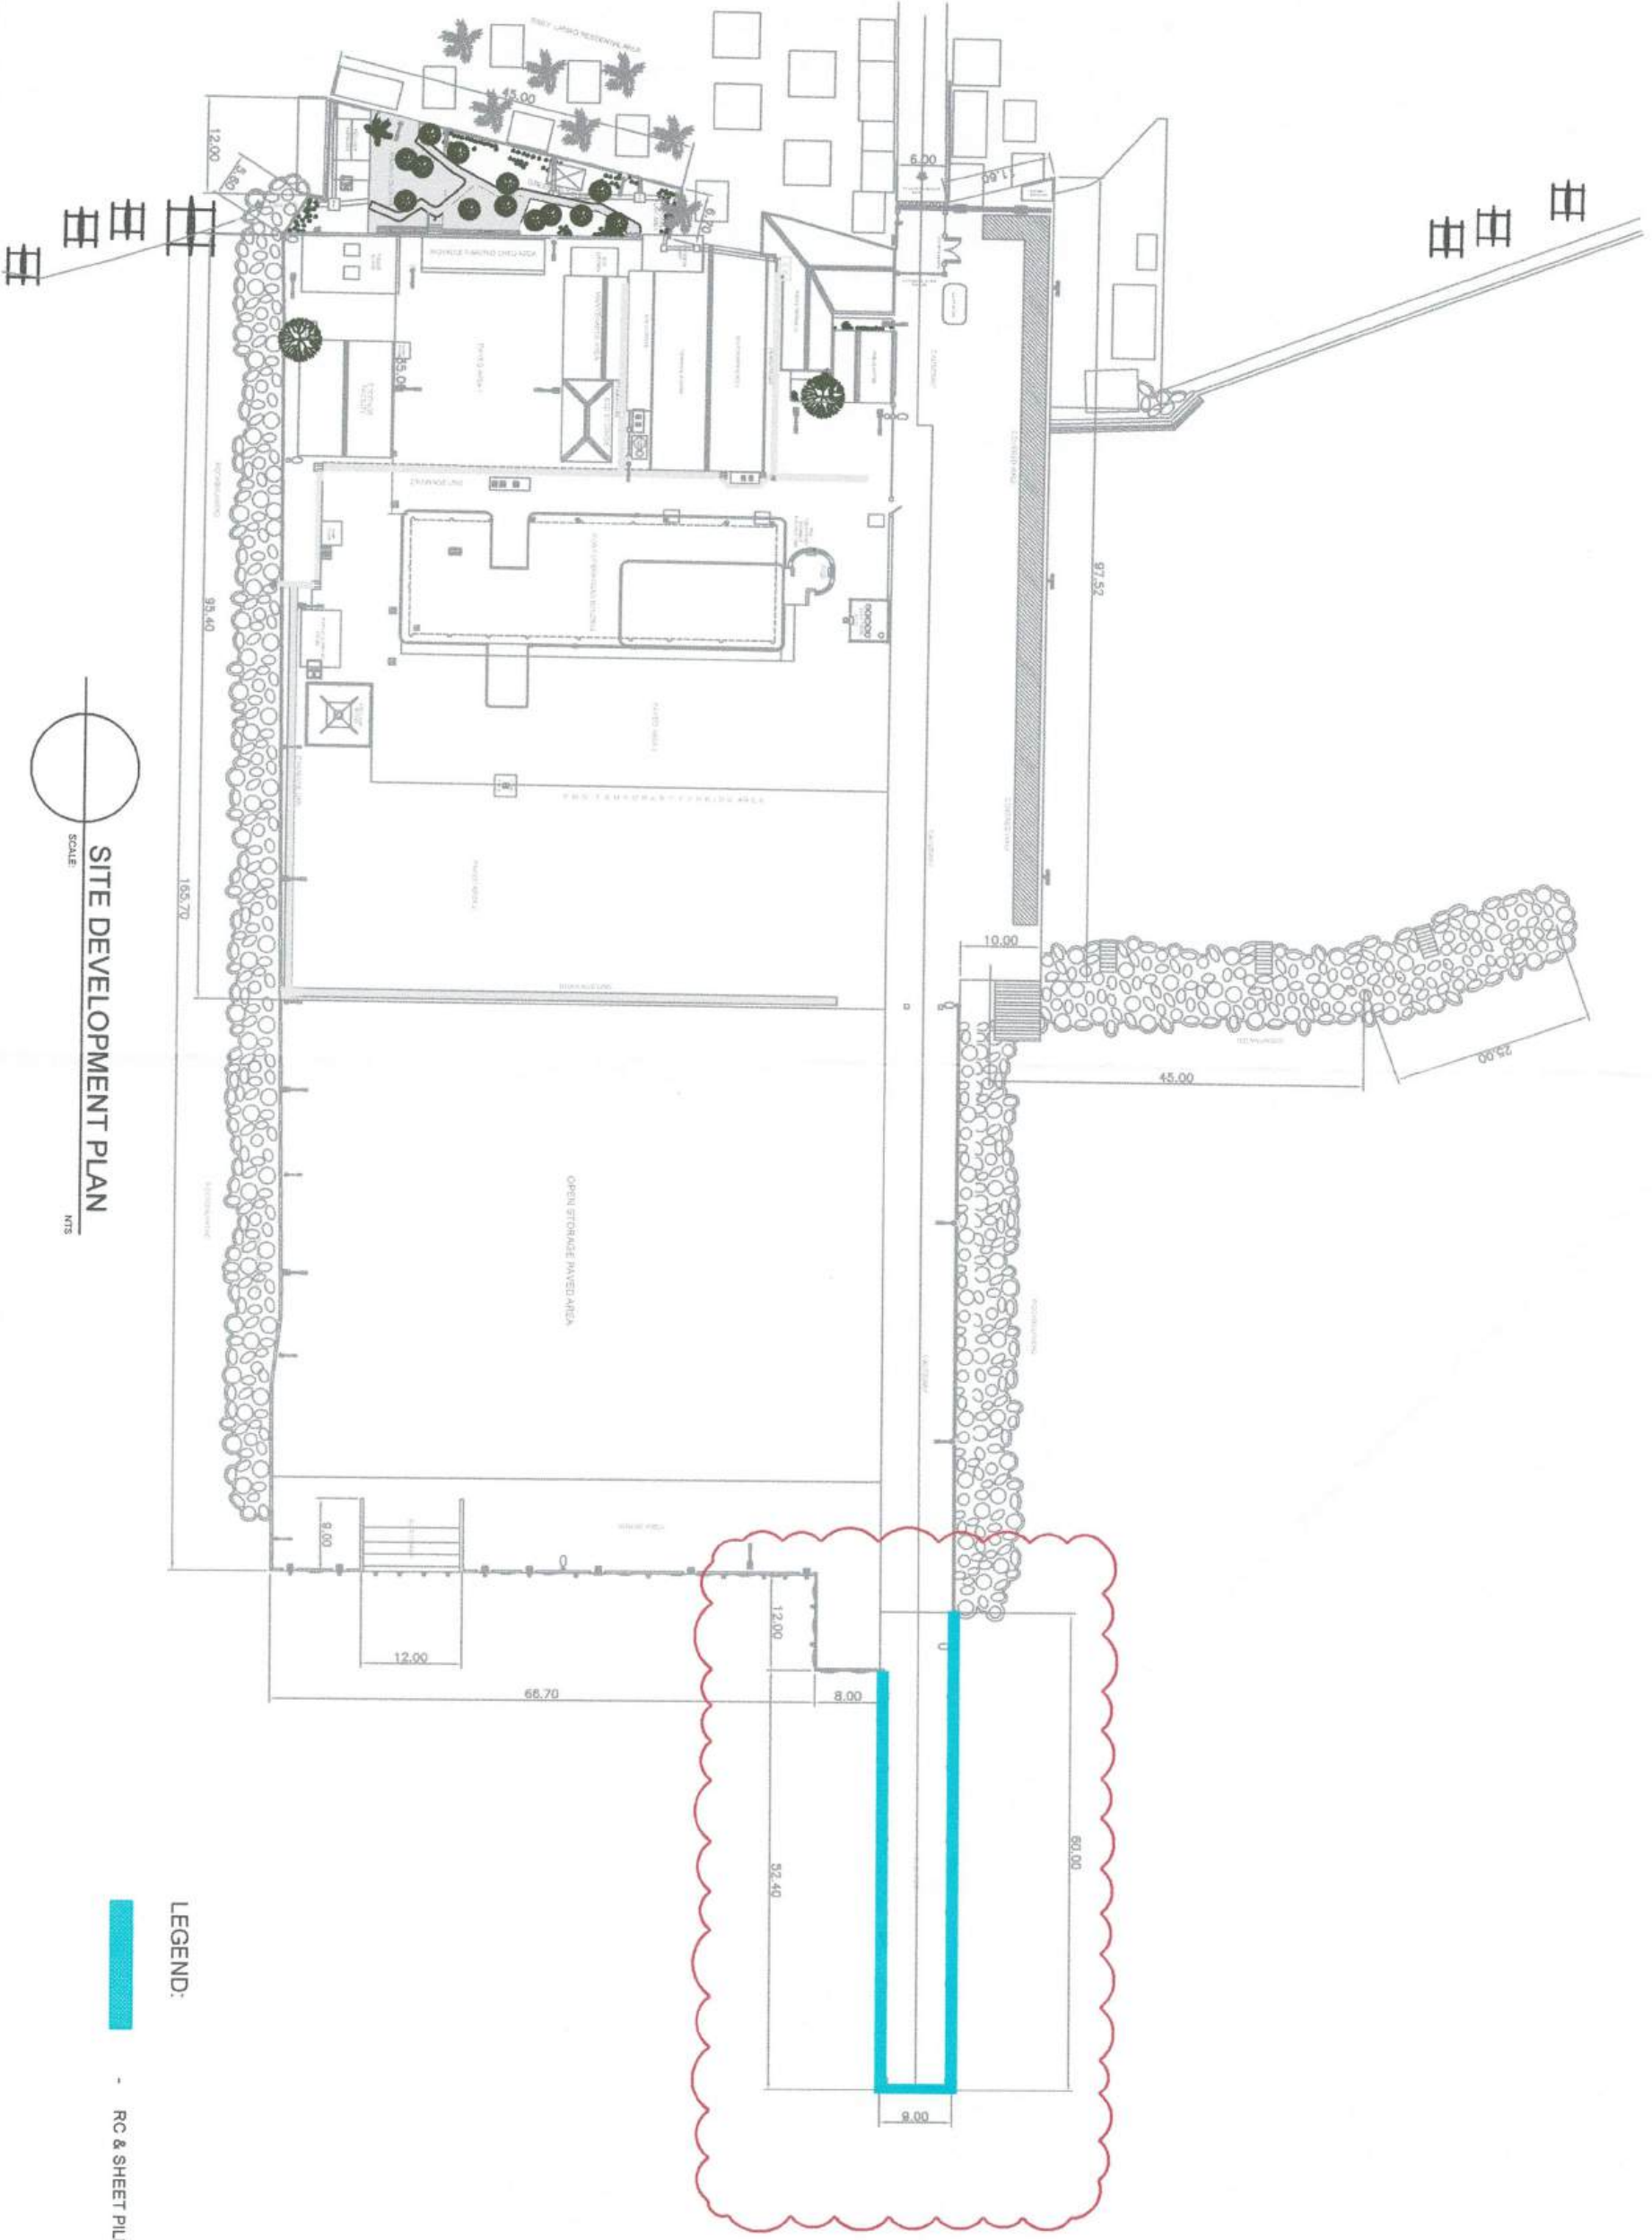

SITE DEVELOPMENT PLAN

SCALE 1:100

LEGEND:

RC & SHEET PILES

PROJECT TITLE:

SCRAPING/ CLEANING OF RC & SHEET PILES AT PORT OF LAMAO, LIMAY, BATAAN

PREPARED BY:

MAURICIO M. REYES II

ENGINEERING ASSISTANT A, PMO BATANALUPORA

CHECKED AND REVIEWED BY:

EDGARDO B. ANDAYA JR.

SUPERVISING ENGINEER A, PMO BATANALUPORA

RECOMMENDING APPROVAL:

VAL JONATHAN V. PINEDA

ACTING ESD MANAGER, PMO BATANALUPORA

APPROVED BY:

NIÑO PABLO M. BISCOCHO

ACTING PORT MANAGER, PMO BATANALUPORA

SHEET CONTENT:

SITE DEVELOPMENT PLAN

DATE:

JANUARY 2026

DIMENSION:

M

SHEET NO.

1 OF 2



PORT OF LAMAO
BINGY LAMAO, LIMAY, BATAAN

PROJECT TITLE	
PREPARED BY	

SCRAPING/ CLEANING OF RC AND SHEET PILES AT PORT OF LAMAO, LAMAY, BATAAN

PREPARED BY

MAURICIO M. REYES II

REVIEWED AND CHECKED BY:

EDGARDO B. ANDAYA JR.

RECOMMENDING APPROVAL

VAL JONATHAN V. PINEDA

APPROVED BY:

NIÑO PAOLO M. BISCOCHO

SHEET CONTENT:

PORT OF LANMAO
DEVELOPMENT PLAN


DATE:

JANUARY 2026

ION.

SHEET NO.

2 OF 2

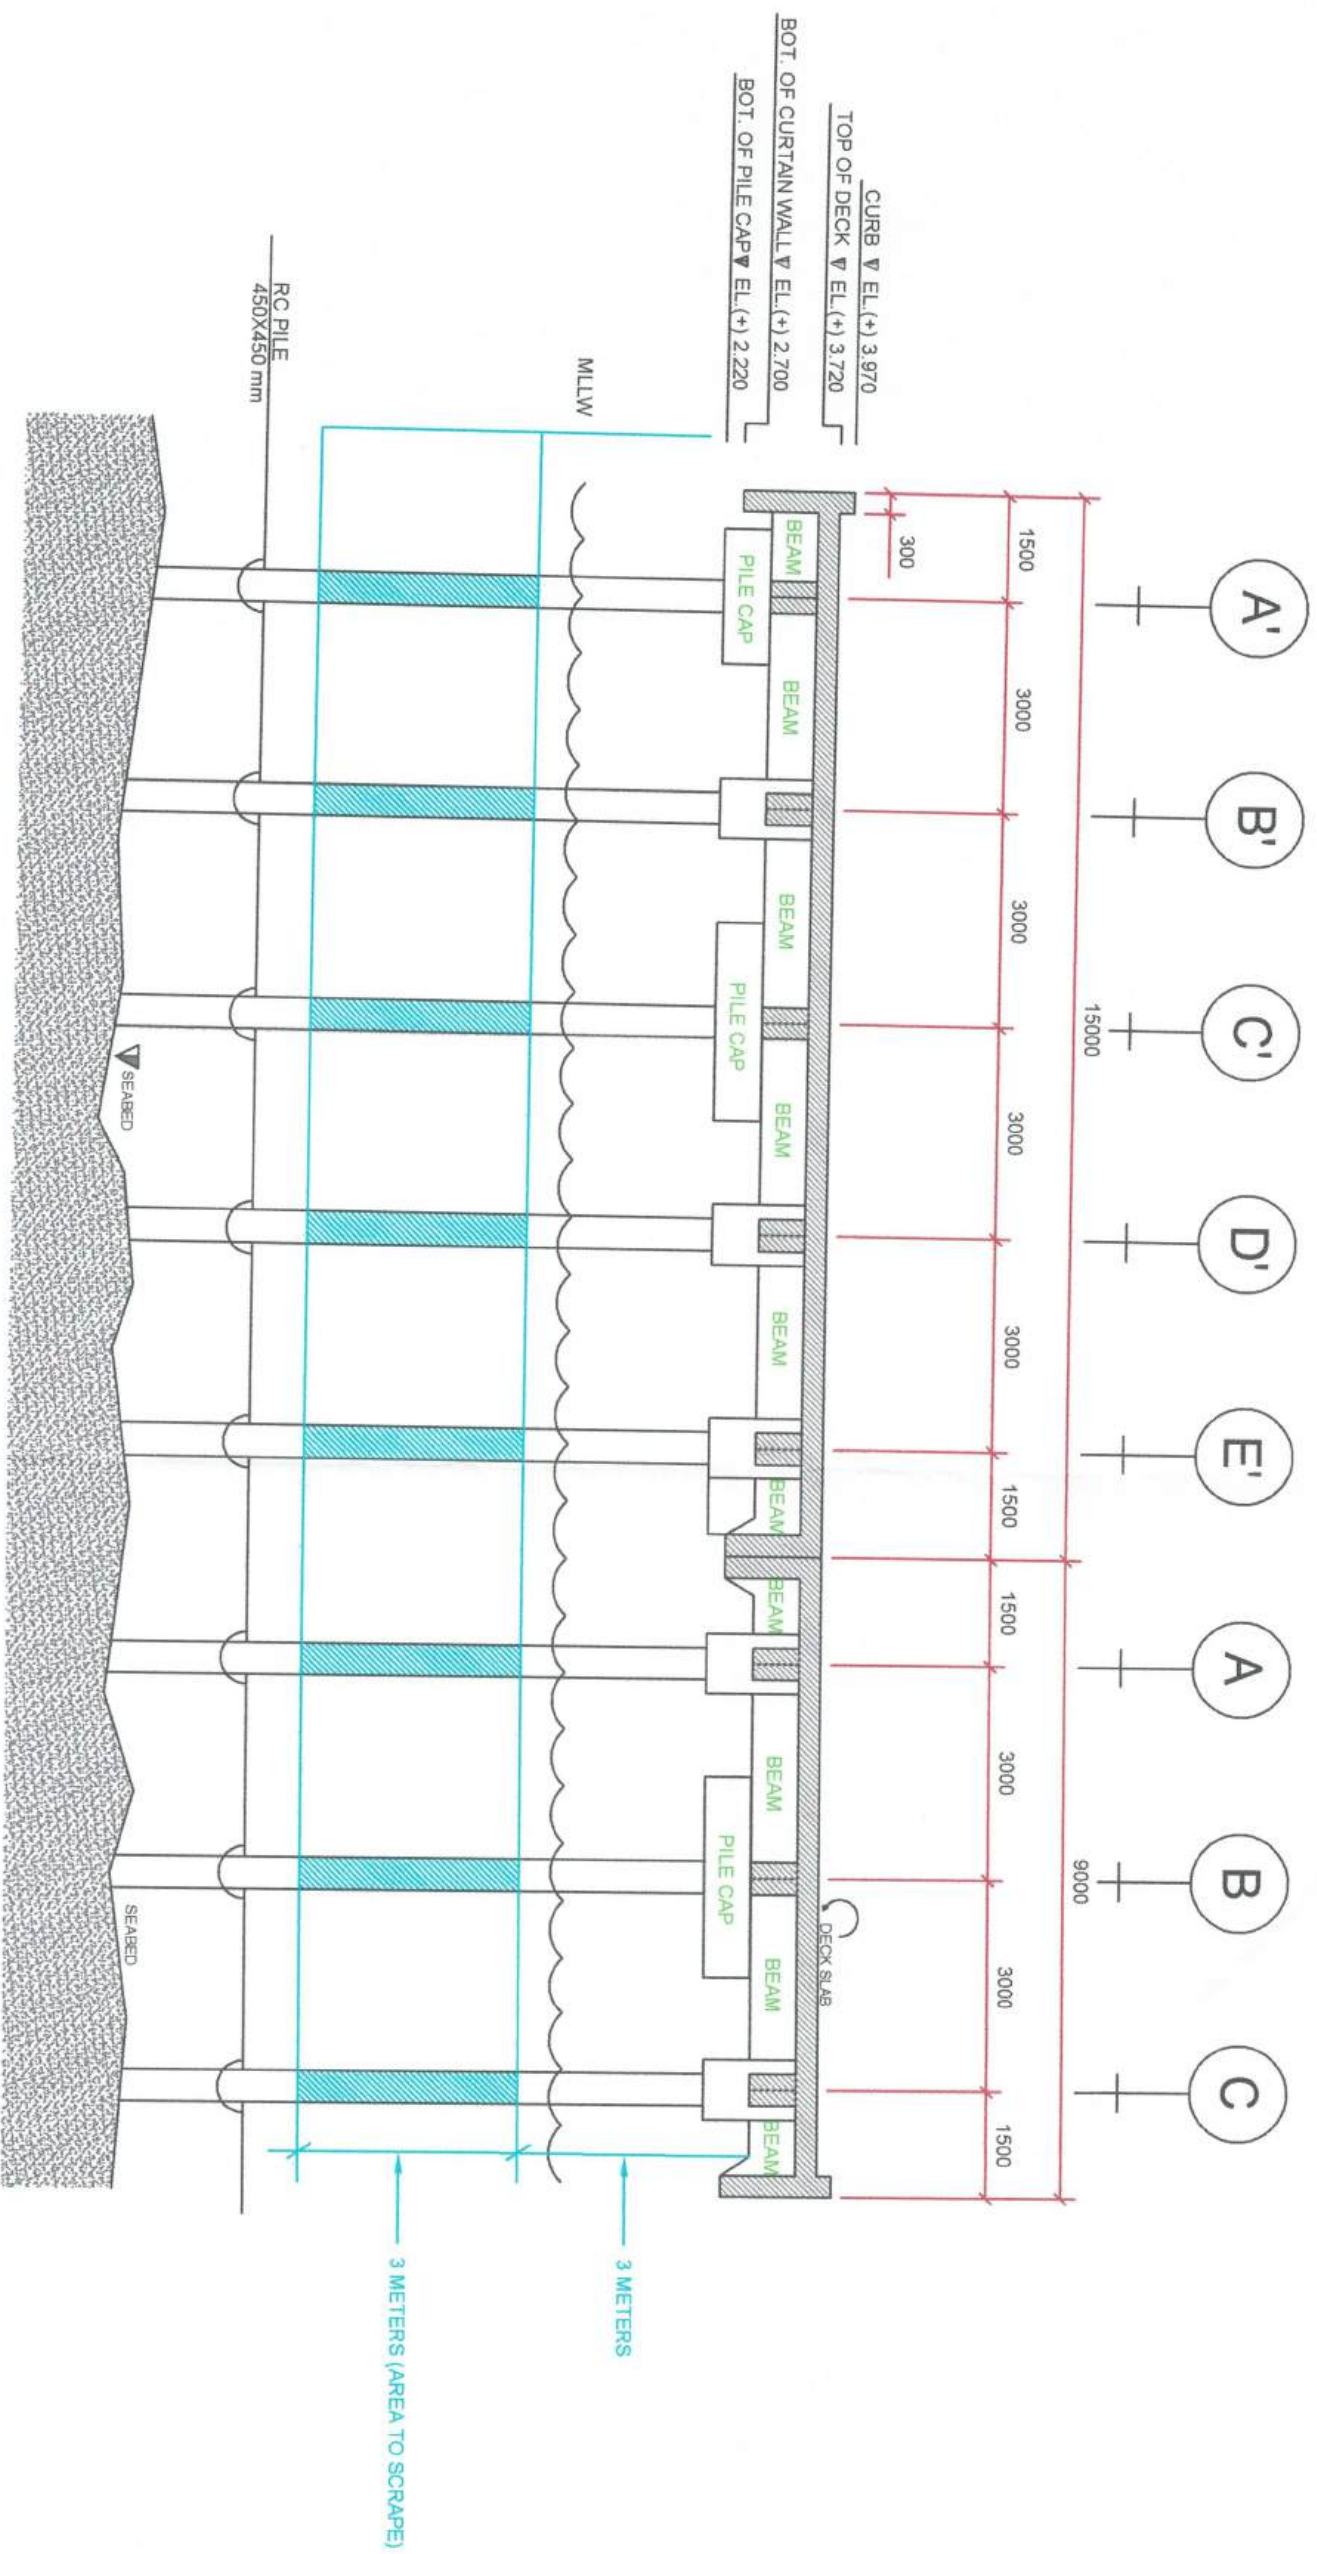

LEGEND:

AREA TO SCRAPE

