



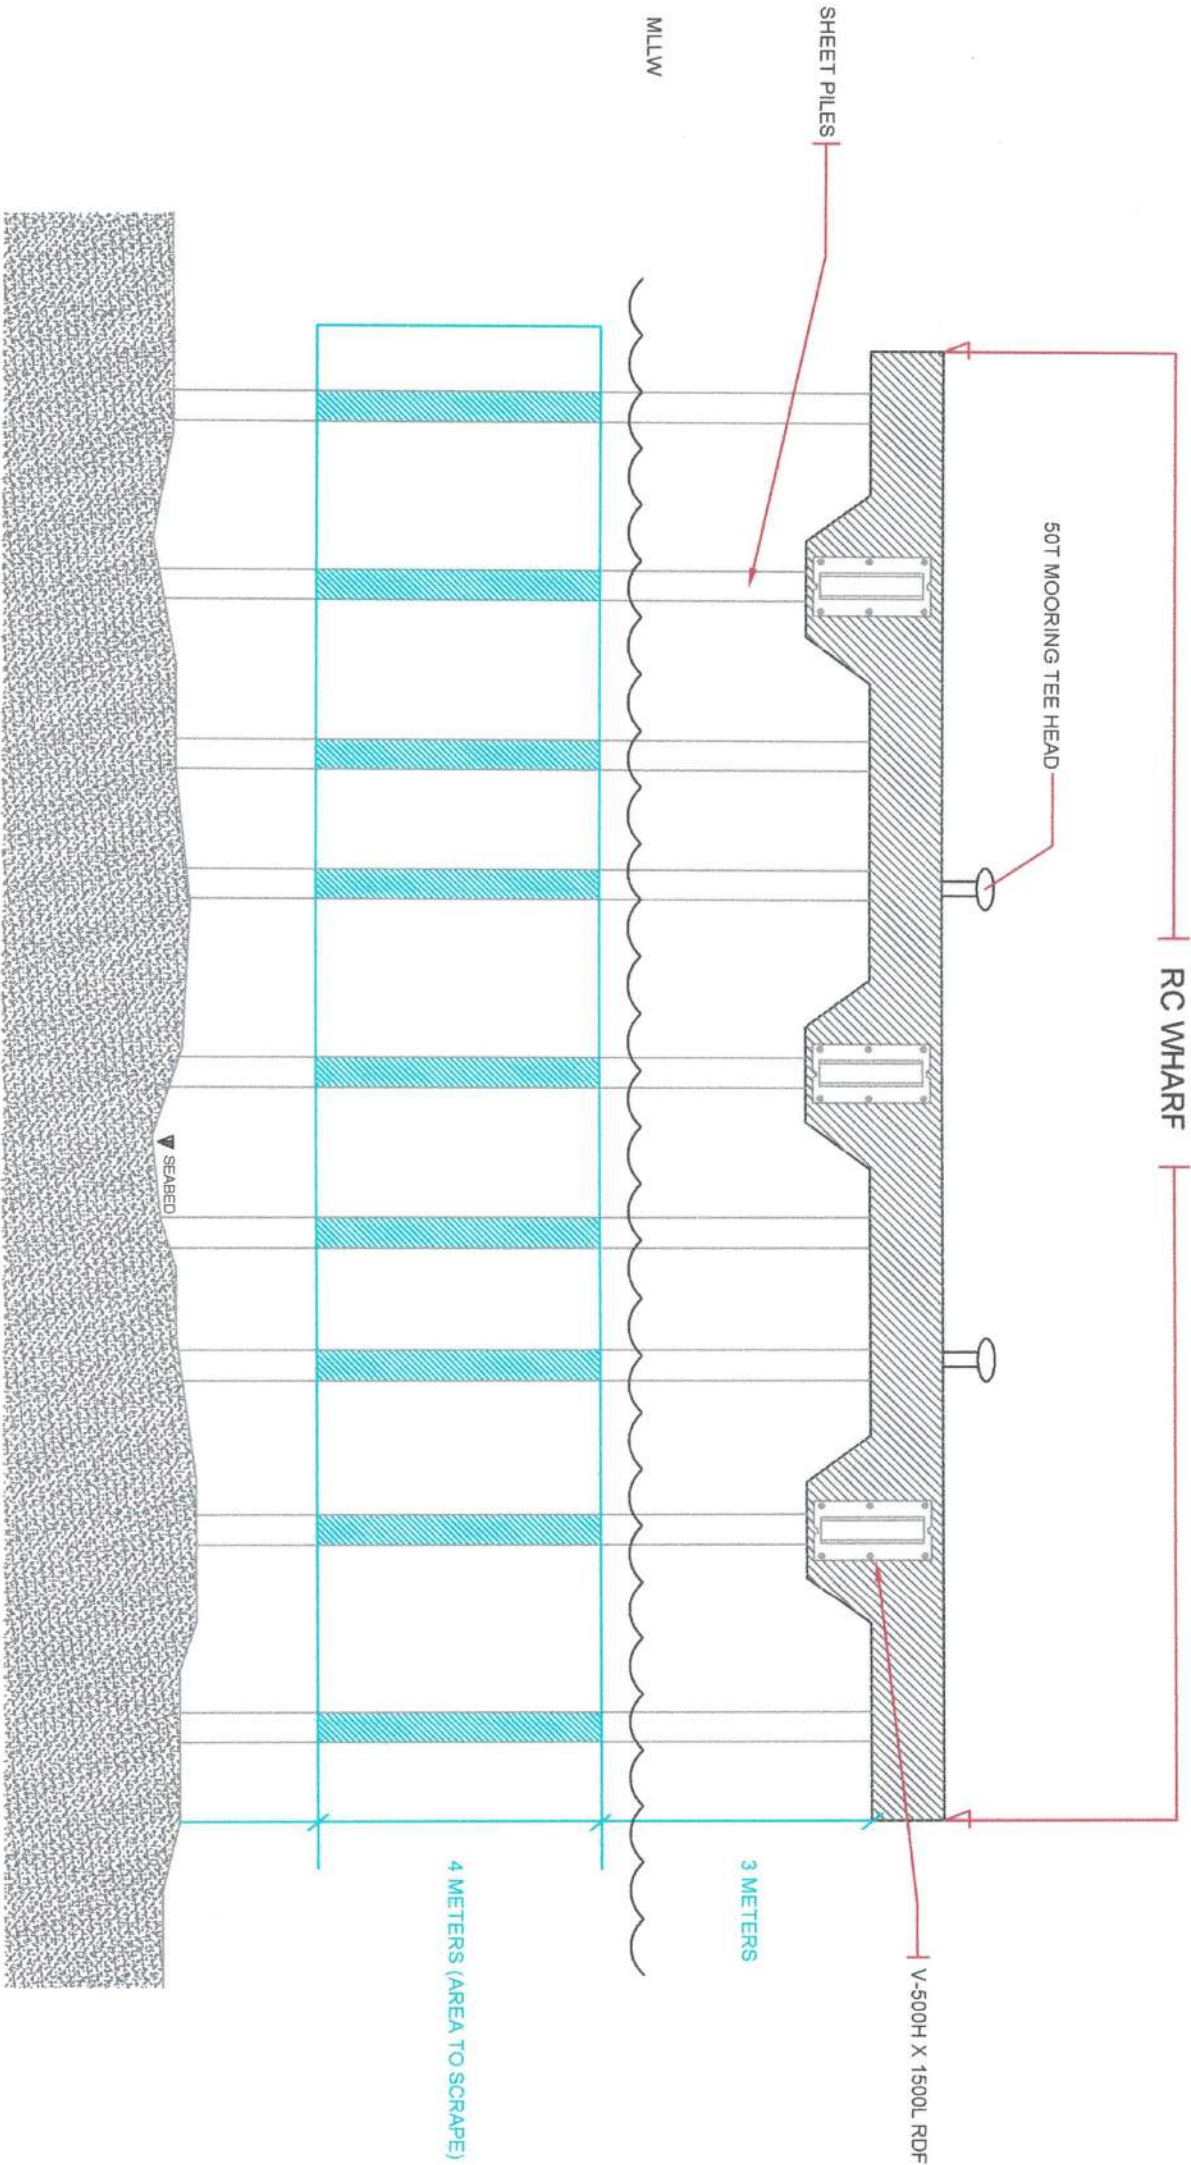

PORT OF LAMAO
BRGY. LAMAO, LIMA, BATAN

PROJECT TITLE:					DATE:	
SCRAPING/ CLEANING OF RC AND SHEET PILES AT PORT OF CAPINPIN, ORION, BATAAN					JANUARY 2026	
PREPARED BY:	REVIEWED AND CHECKED BY:	RECOMMENDING APPROVAL:	APPROVED BY:	SHEET CONTENT:		
 MAURICIO M. REYES II	 EDGARDO B. ANDAYA JR.	 VAL JONATHAN V. PINEDA	 NIÑO PAOLO M. BISOCOCHO	PORT OF CAPINPIN DEVELOPMENT PLAN		
ENGINEERING ASSISTANT A, PRO-BATAAN/LUPORA	SUPERVISING ENGINEER A, PRO-BATAAN/LUPORA	ACTING ESD MANAGER, PRO-BATAAN/LUPORA	ACTING PORT MANAGER, PRO-BATAAN/LUPORA	DIMENSION		
				M		
				SHEET NO.		
				2 OF 2		



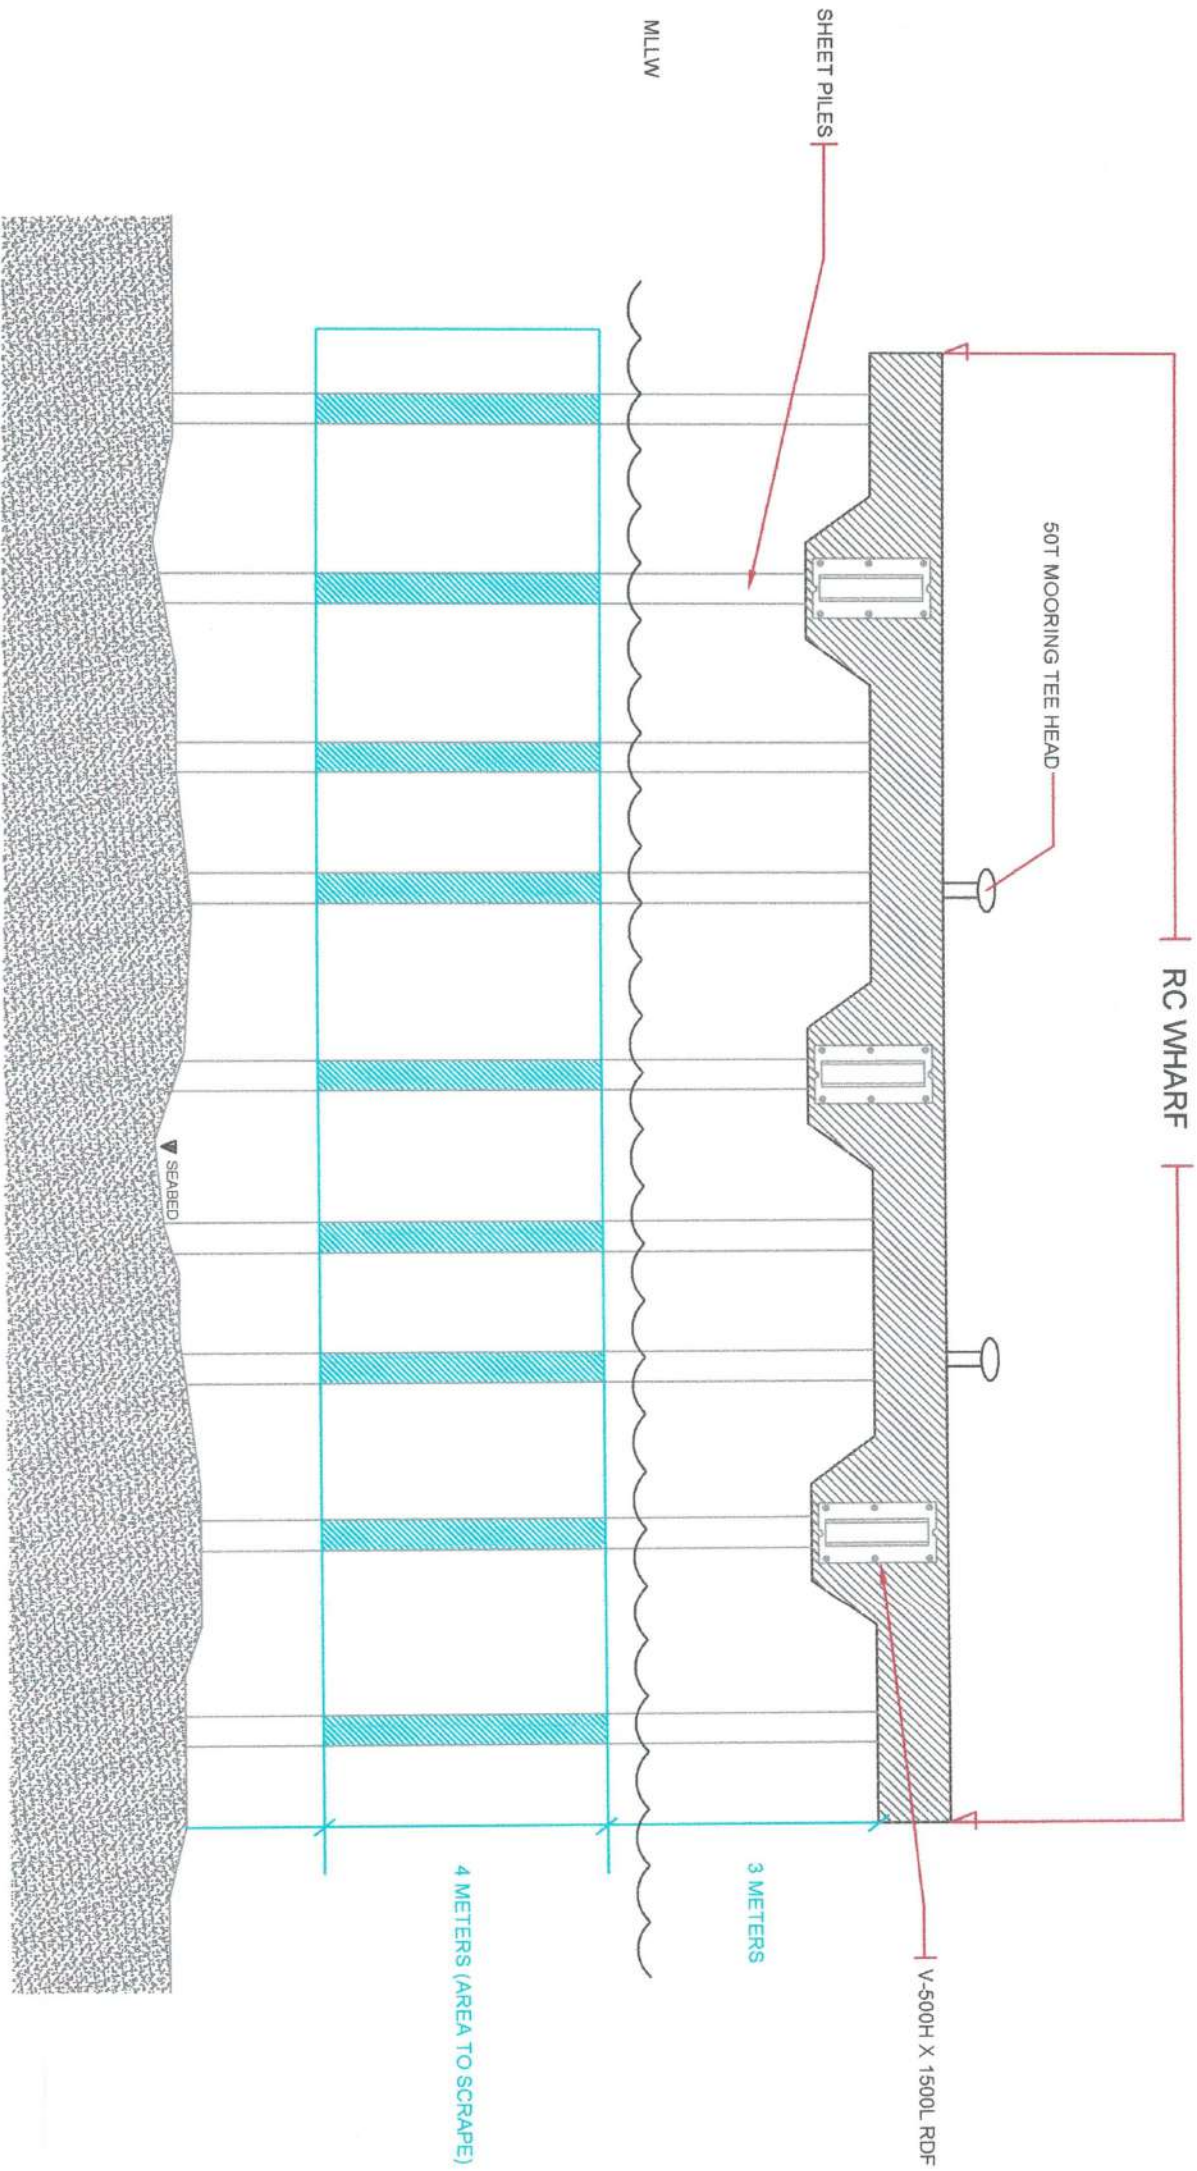

LEGEND

AREA TO SCRAPE

 PORT OF LAMAO BRGY. LAMAO, UMAC, BATAAN		PROJECT TITLE SCRAPING/ CLEANING OF RC AND SHEET PILES AT PORT OF CAPINPIN, ORION, BATAAN		DATE JANUARY 2026	
PREPARED BY: MAURICIO M. REYES II ENGINEERING ASSISTANT A, PRO-BATAAN/LUPORA	REVIEWED AND CHECKED BY: EDGARDO B. ANDAYA JR. SUPERVISING ENGINEER A, PRO-BATAAN/LUPORA	RECOMMENDING APPROVAL: VAL JONATHAN V. PINEDA ACTING ESD MANAGER, PRO-BATAAN/LUPORA	APPROVED BY: NIÑO PAOLO M. BISCOCHO ACTING PORT MANAGER, PRO-BATAAN/LUPORA	SHEET CONTENT: PORT OF CAPINPIN DEVELOPMENT PLAN	
				DIMENSION M	SHEET NO. 2 OF 2