



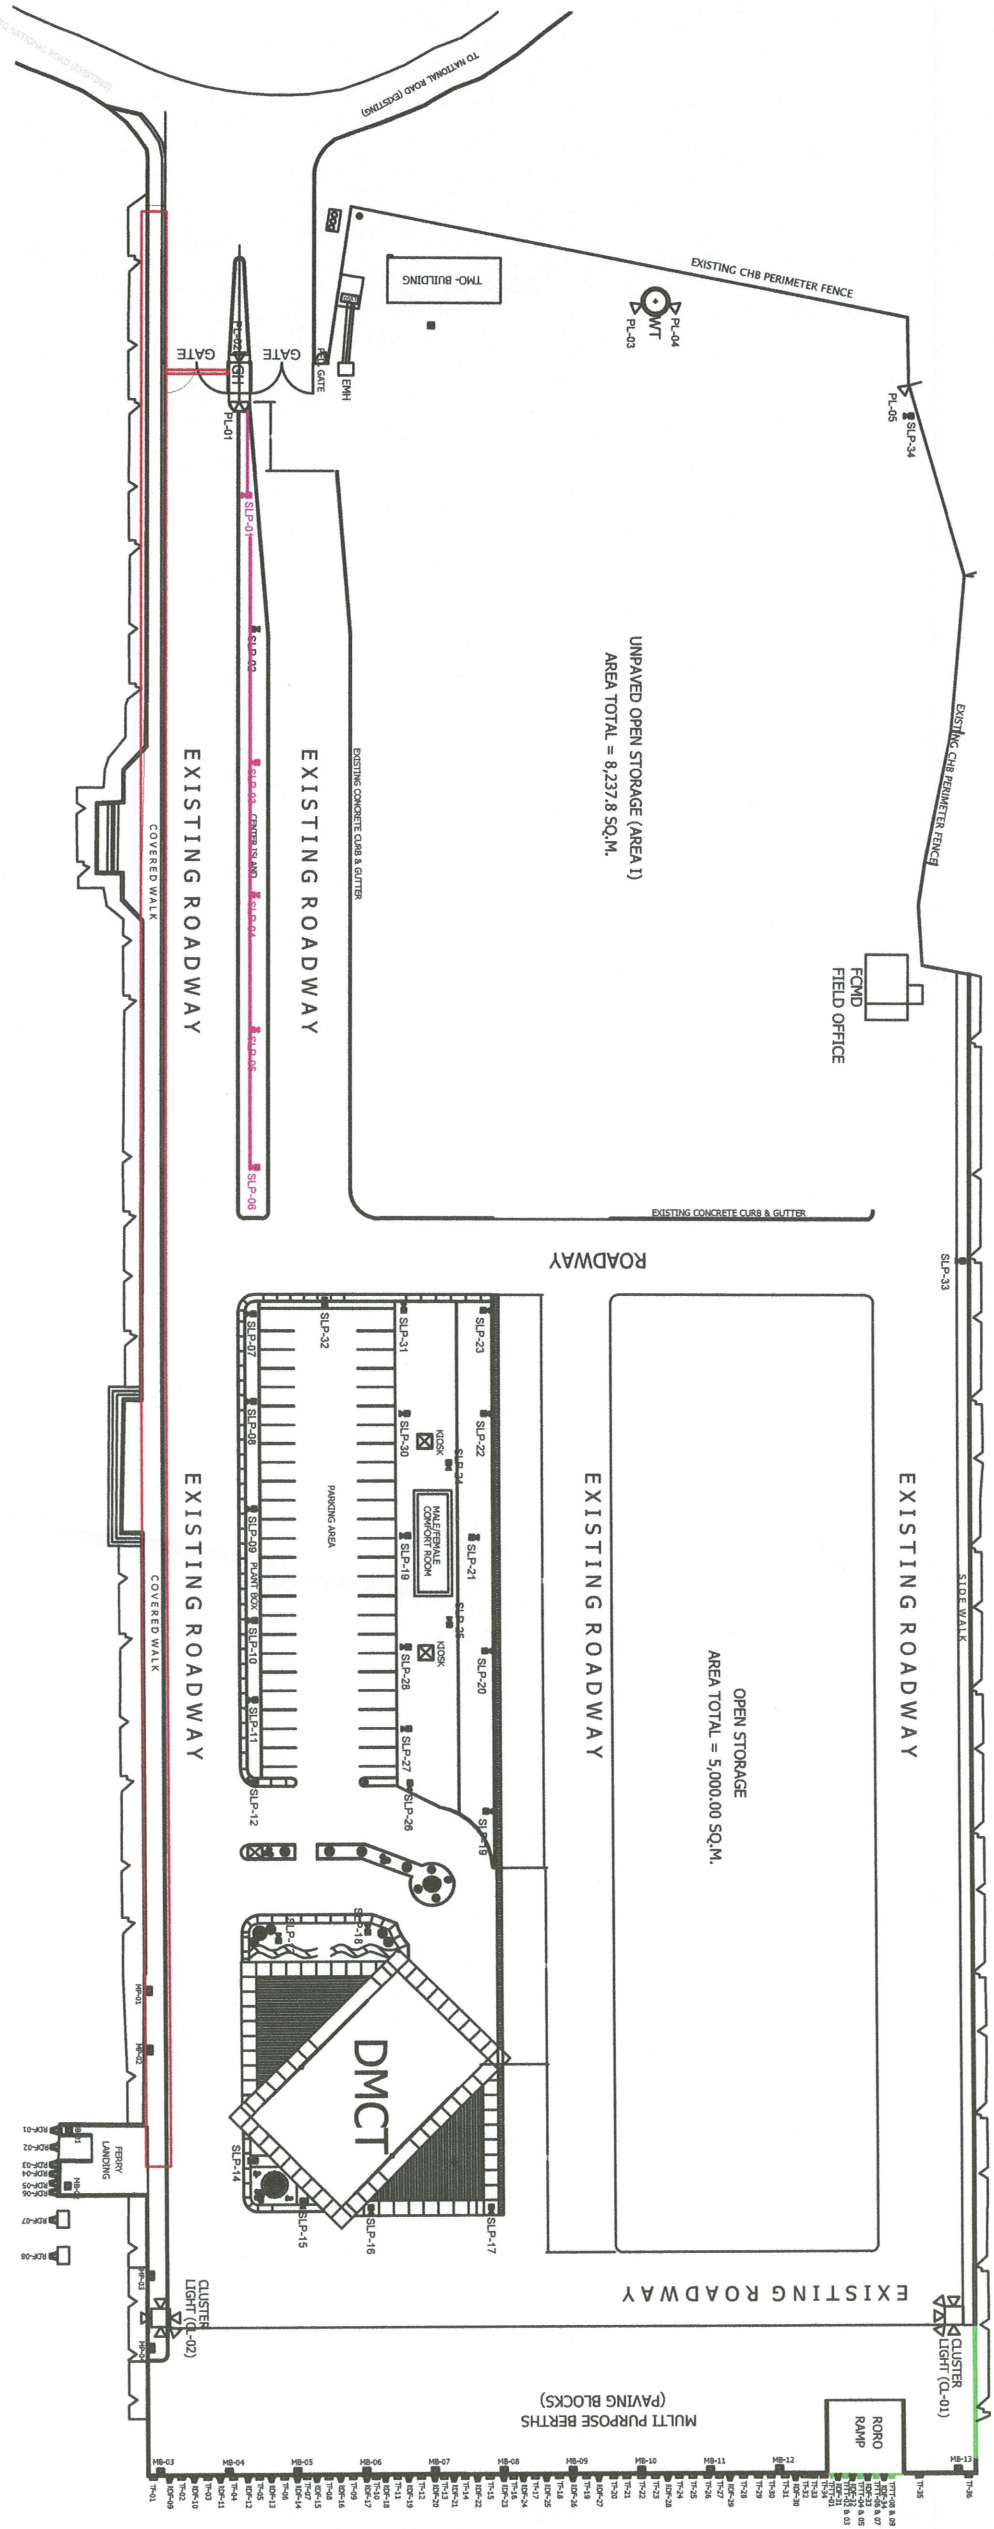


20 UNITS X 20W LED FLOOD LIGHT AT COVERED WALK

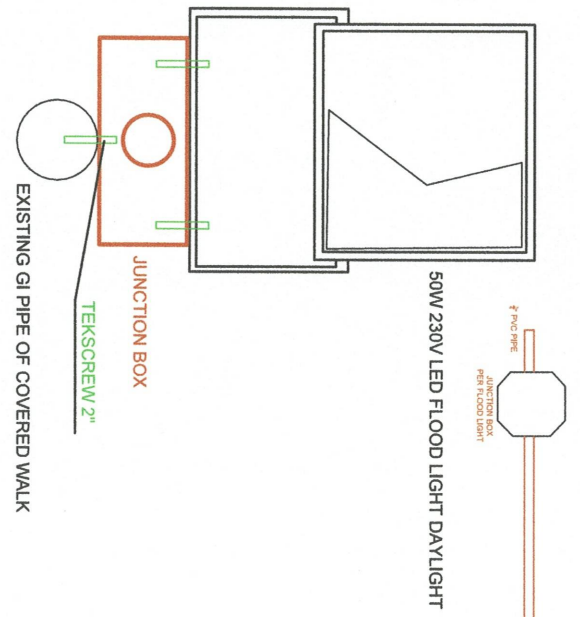

- NOTE:
- FOUR (4) CIRCUITS FOR ALL 20 PCS LED FLOOD LIGHTS
 - FIVE (5) LED FLOOD LIGHT PER CIRCUIT
 - ALTERNATE CIRCUITING
 - CIRCUIT #1 (FL 1, 5, 9, 13, 17)
 - CIRCUIT #2 (FL 2, 6, 10, 14, 18)
 - CIRCUIT #3 (FL 3, 7, 11, 15, 19)
 - CIRCUIT #4 (FL 4, 8, 12, 16, 20)
 - PVC WIRE SCHEDULE
 - 2wires (FL# 19 to 20)
 - 4 wires (FL #18 to 19)
 - 6 wires (FL #17 to 18)
 - 8 wires (FL #1 to 17)
 - GOING TO EXISTING GUARD HOUSE (15cm x 10cm)

500W LED FLOOD LIGHT AT CENTER ISLAND (2 UNITS PER POLE) X 5 POLES

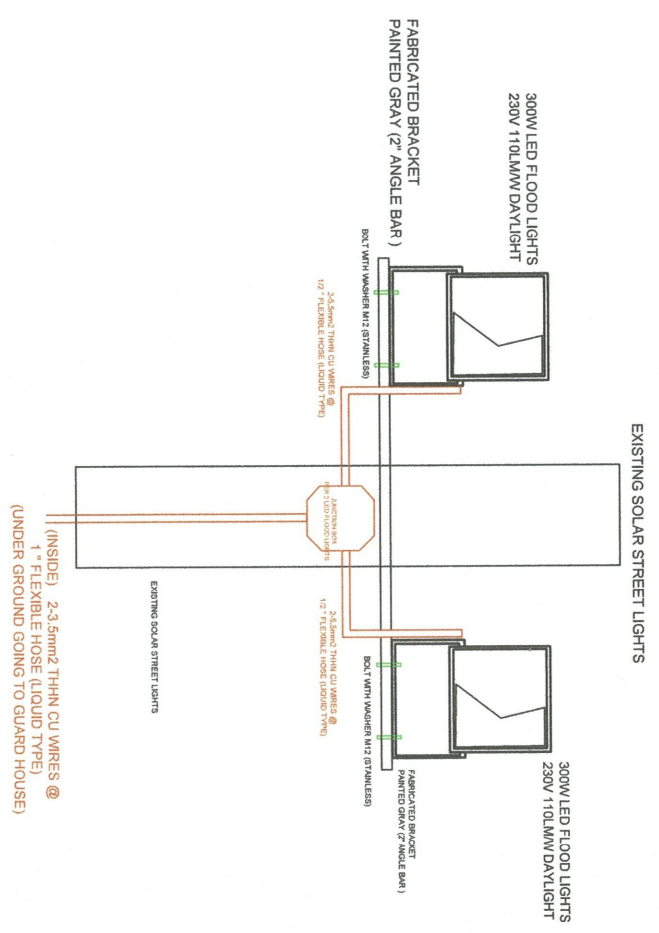

PHILIPPINE PORTS AUTHORITY PORT CAPINPIN PUTING BUAHANG, ORION, BATAAN	
PROJECT TITLE: MAINTENANCE OF PORT LIGHTING SYSTEM AT PORT CAPINPIN, ORION, BATAAN	
PREPARED BY: DAVE HARVEY E. SIBAYAN ENGINEER A, PNO-BATAAN/URORA	CHECKED BY: EDGARDO B. ANDAYA JR. SUPERVISING ENGINEER A, PNO-BATAAN/URORA
RECOMMENDING APPROVAL: VAL JONATHAN V. PINEDA ACTING ESD MANAGER, PNO-BATAAN/URORA	
APPROVED BY: NIÑO PAOLO M. BISCOCHO ACTING PORT MANAGER, PNO-BATAAN/URORA	
SHEET CONTENT: AS SHOWN	
DATE: JAN 2026	DIMENSION: 1 OF 1