


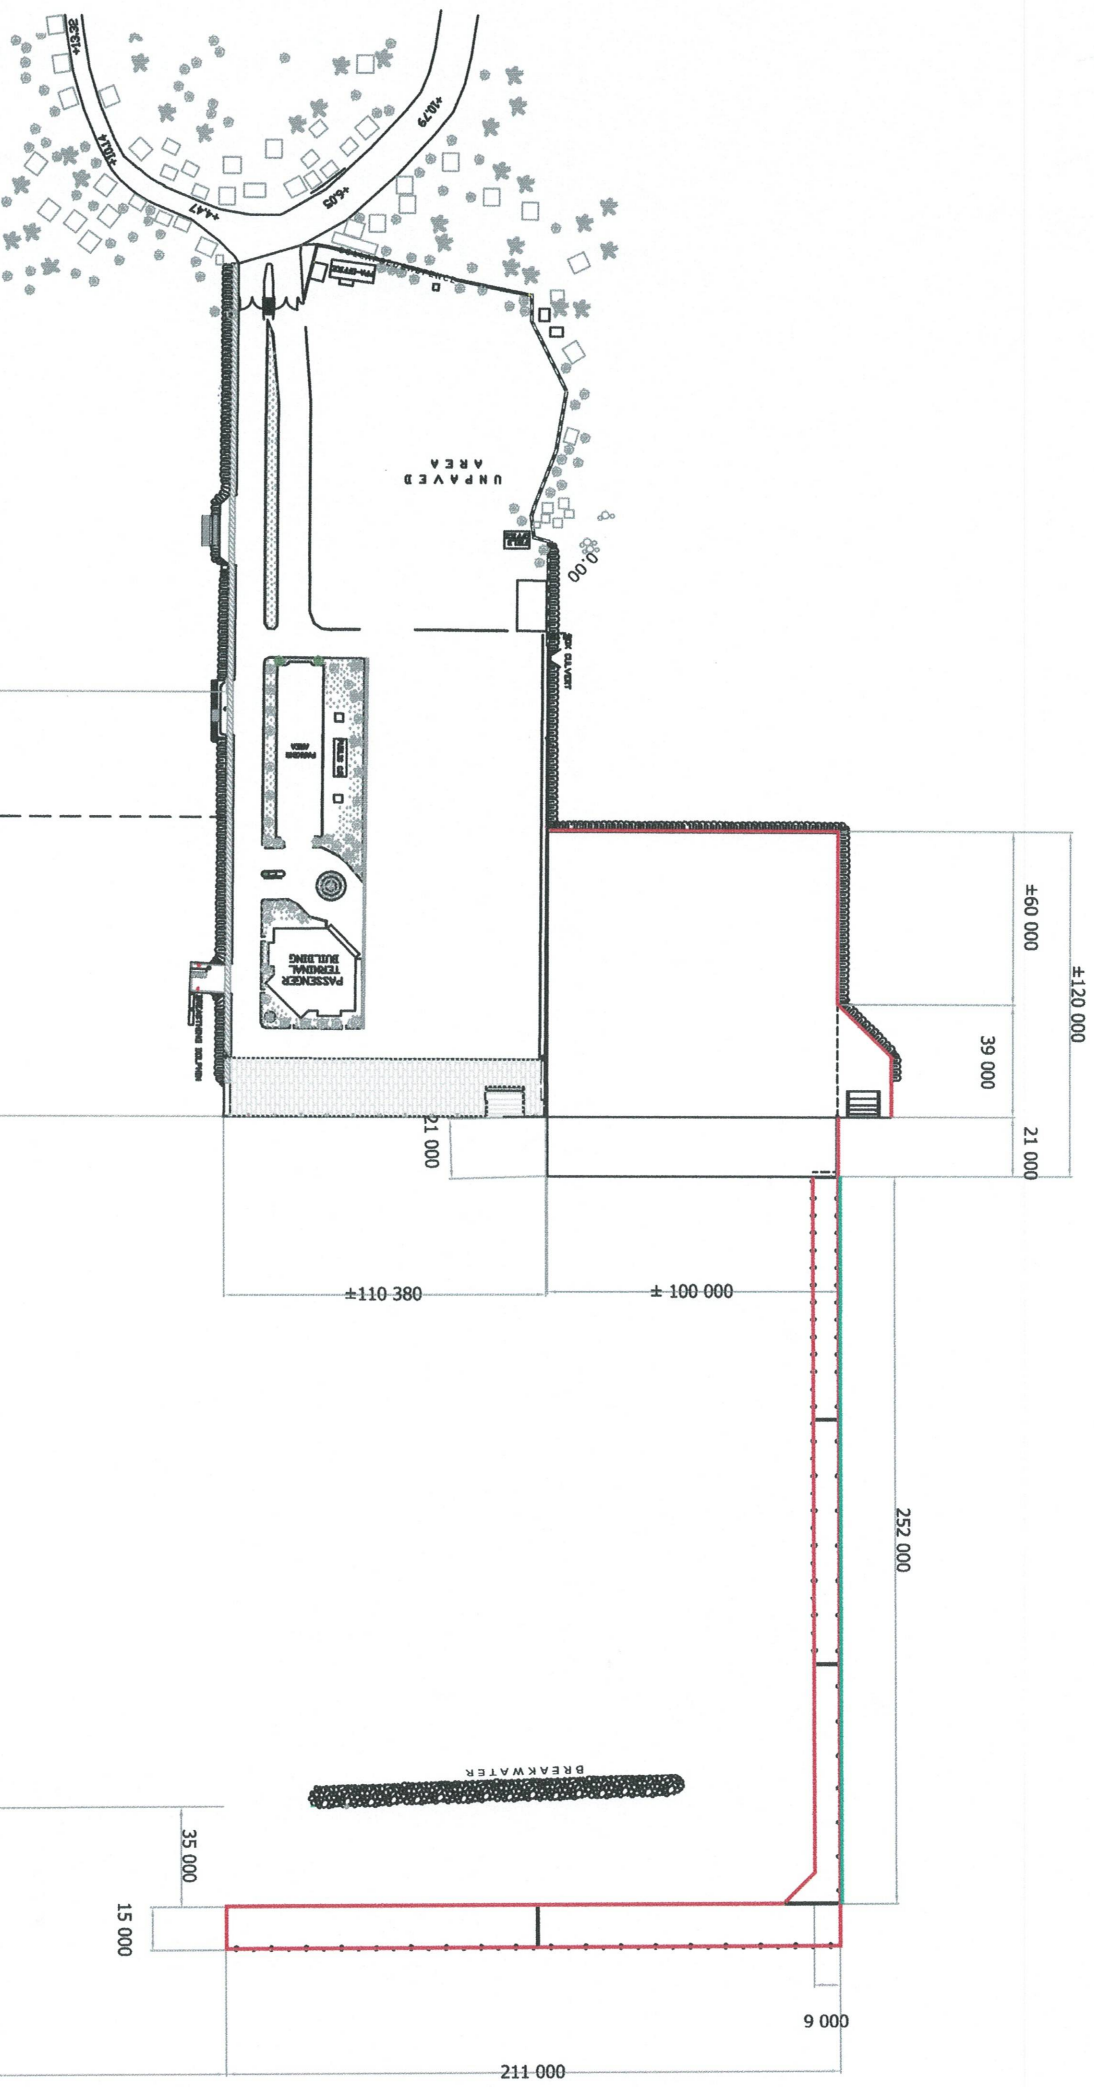

LEGEND:

- RC PIERWHARF CONCRETE CURB
- RC PIERWHARF CURTAIN WALL

|   |                                                                |   |                                                                 |                                         |                 |
|---|----------------------------------------------------------------|---|-----------------------------------------------------------------|-----------------------------------------|-----------------|
|  <p>PORT OF LAMAO<br/>BRGY. LAMAO, LIMA, BATAAN</p> |                                                                | PROJECT TITLE:<br>MAINTENANCE PAINTING OF RC PIERTRESTLE CONCRETE CURB AT PORT CAPINPIN, ORION, BATAAN |                                                                 | DATE:<br>FEBRUARY 19, 2026              |                 |
| PREPARED BY:<br>DAVE HARVEY E. SIBAYAN<br>ENGINEER B                                                                               | CHECKED BY:<br>EDGARDO B. ANDAYA JR.<br>SUPERVISING ENGINEER A | RECOMMENDING APPROVAL:<br>VAL JONATHAN V. PINEDA<br>ACTING SMD MANAGER                                 | APPROVED BY:<br>NINO PADILLA M. BISCOCHO<br>ACTING PORT MANAGER | SHEET CONTENT:<br>SITE DEVELOPMENT PLAN |                 |
|   |                                                                |   |                                                                 | DIMENSION:<br>M                         | SHEET NO.:<br>1 |