



PORT OF LAMAO
BRGY. LAMAO, UNYAN, BATAN

PROJECT TITLE:

MAINTENANCE OF PPA LOGO OF PMO - BATAN/ AURORA

PREPARED BY:

RODOLFO D. ANISLAG
CLERK IN CHARGE, PMO-BATAN/AURORA

CHECKED BY:

EDGARDO B. ANDAYA JR.
SUPERVISING ENGR. A, PMO-BATAN/AURORA

RECOMMENDING APPROVAL:

VAL JONATHAN V. PINEDA
ACTING ESD MANAGER, PMO-BATAN/AURORA

APPROVED:

NINO PAOLO M. BISCOCHO
ACTING PORT MANAGER, PMO-BATAN/AURORA

SHEET CONTENT:

DEVELOPMENT PLAN

DATE:


MARCH 2026

DIMENSION:

M

SHEET NO.

1 OF 5

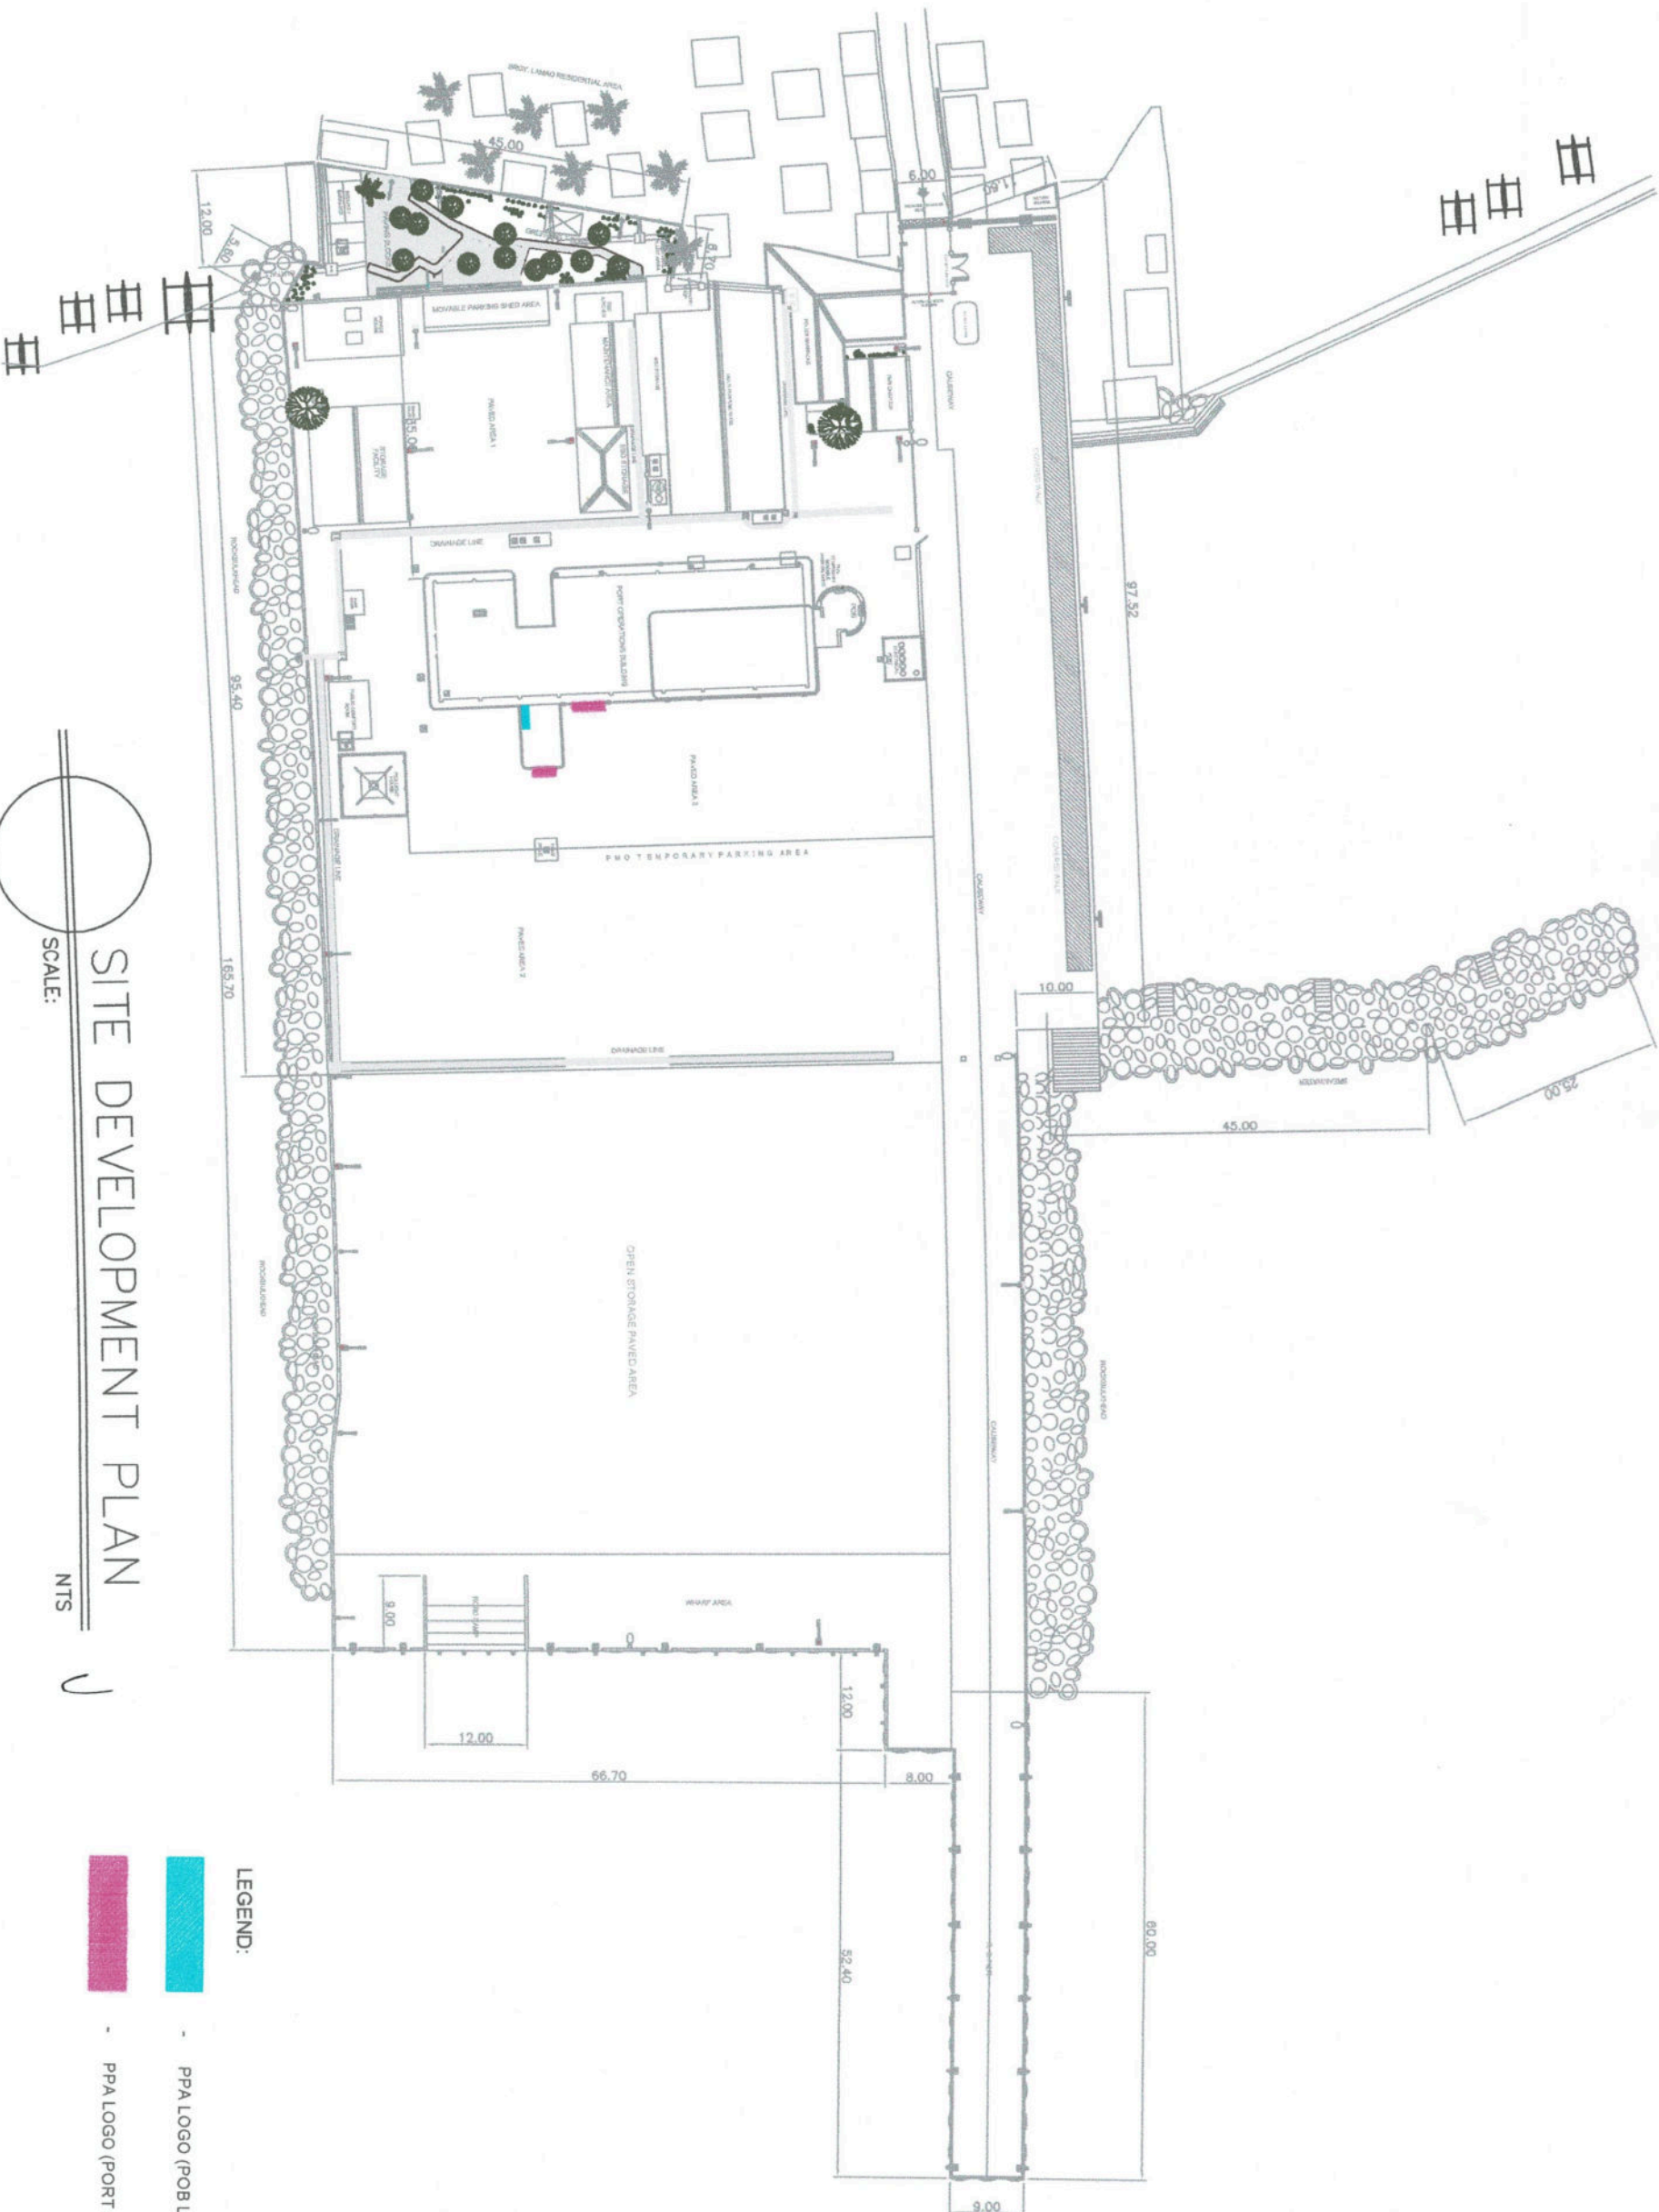



3mm THICK ACRYLIC PLASTIC
SHEET WITH BUILT-UP LED
LIGHTING



PORT OPERATION
BUILDING LOBBY



SCALE:

NTS



PORT OF LAMAO
BROU, LAMAO, LUNAY, BATAAN

PROJECT TITLE:

MAINTENANCE OF PPA LOGO OF PMO - BATAAN/ AURORA

PREPARED BY:

RODOLFO L. ANISLAG
CLERK IN CHARGE, PMO-BATAAN/AURORA

CHECKED BY:

EDGARDO B. ANDAYA JR.
SUPERVISING ENGR. A, PMO-BATAAN/AURORA

RECOMMENDING APPROVAL:

VAL JONATHAN V. PINEDA
ACTING ESTABLISHMENT MANAGER, PMO-BATAAN/AURORA

APPROVED BY:

NIÑO PAOLO M. BISCOCHO
ACTING PORT MANAGER, PMO-BATAAN/AURORA

SHEET CONTENT:

PPA Logo Details
(POB Lobby)

DATE:

MARCH 2026

DIMENSION:

cm

SHEET NO.


2 OF 5

PORT OPERATIONS BUILDING


PORT OF LAMAO



3 mm THICK ACRYLIC PLASTIC SHEET WITH BUILT-UP LED LIGHTING

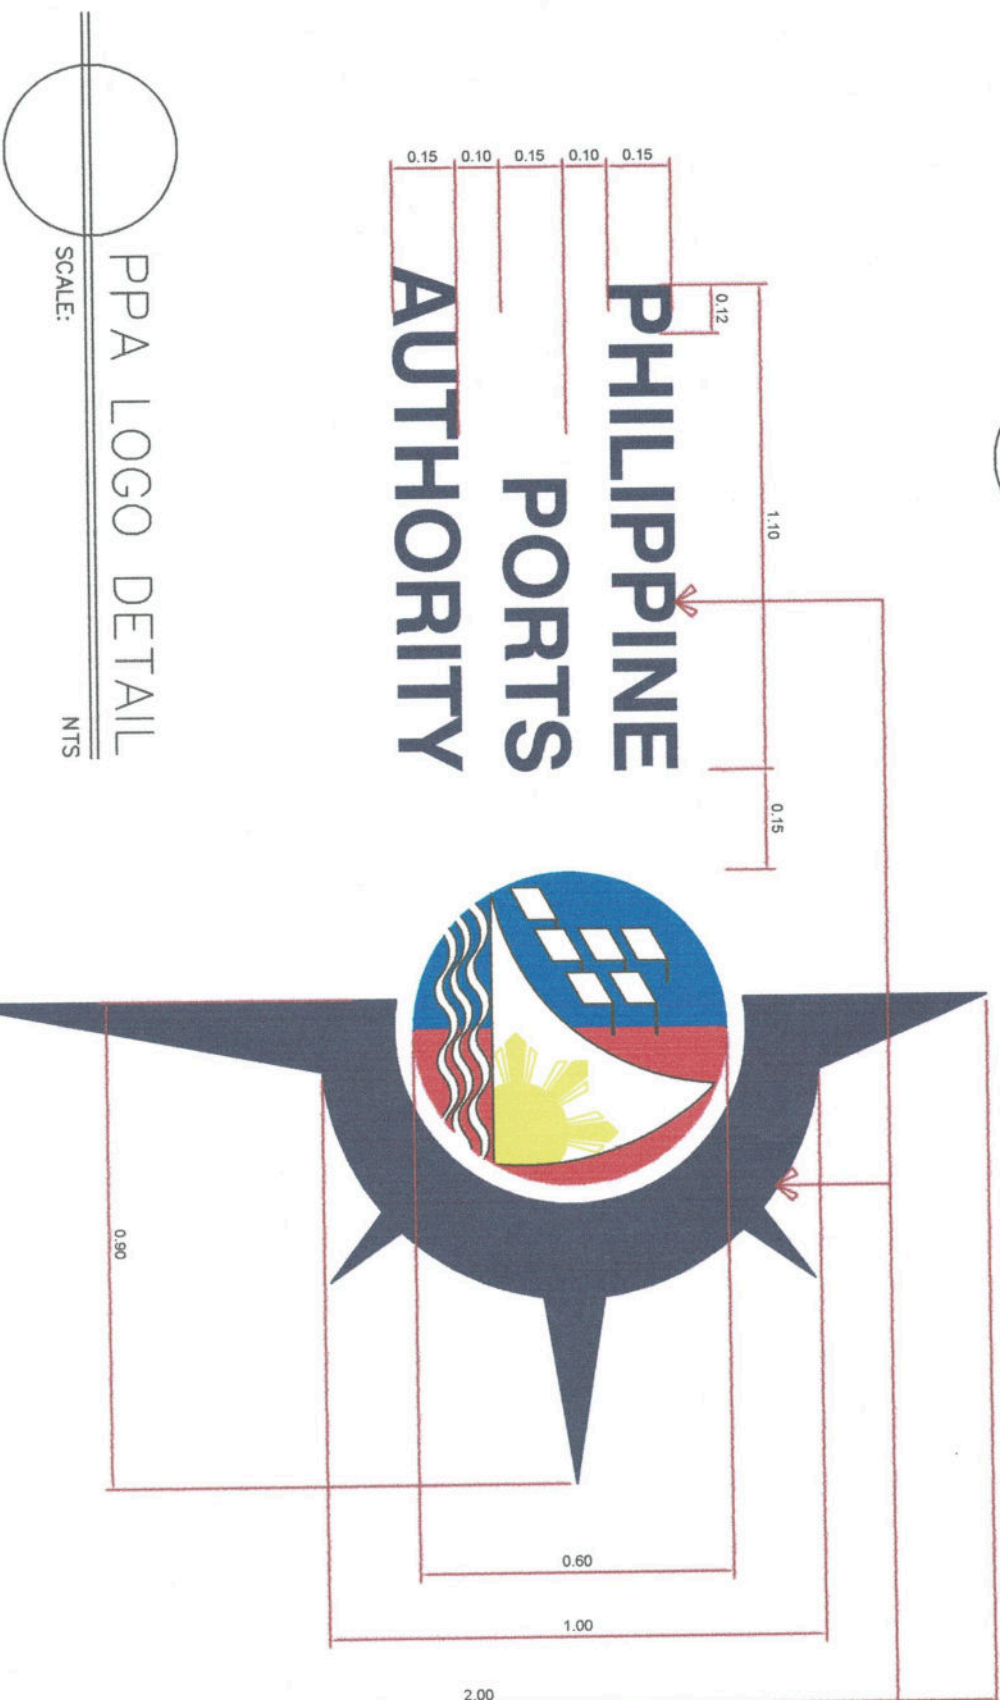

				PORT OF LAMAO BRGY. LAMAO, UNAY, BATAN			
PROJECT TITLE: MAINTENANCE OF PPA LOGO OF PMO - BATAN/ AURORA				DATE: MARCH 2026			
PREPARED BY: RODOLFO D. MISLAG CLERK PROJECTOR & PMO-BATAAN/AURORA		CHECKED BY: EDGARDO B. ANDAYA JR. SUPERVISING ENGR. A. PMO-BATAAN/AURORA		RECOMMENDING APPROVAL: VAL JONATHAN V. PINEDA ACTING ESD MANAGER PMO-BATAAN/AURORA		APPROVED: NIÑO PABLO M. BISCOCHO ACTING PORT MANAGER PMO-BATAAN/AURORA	
SHEET CONTENT: PPA Logo Details (Port Operation Building)				DIMENSION: m SHEET No. 3 OF 5			

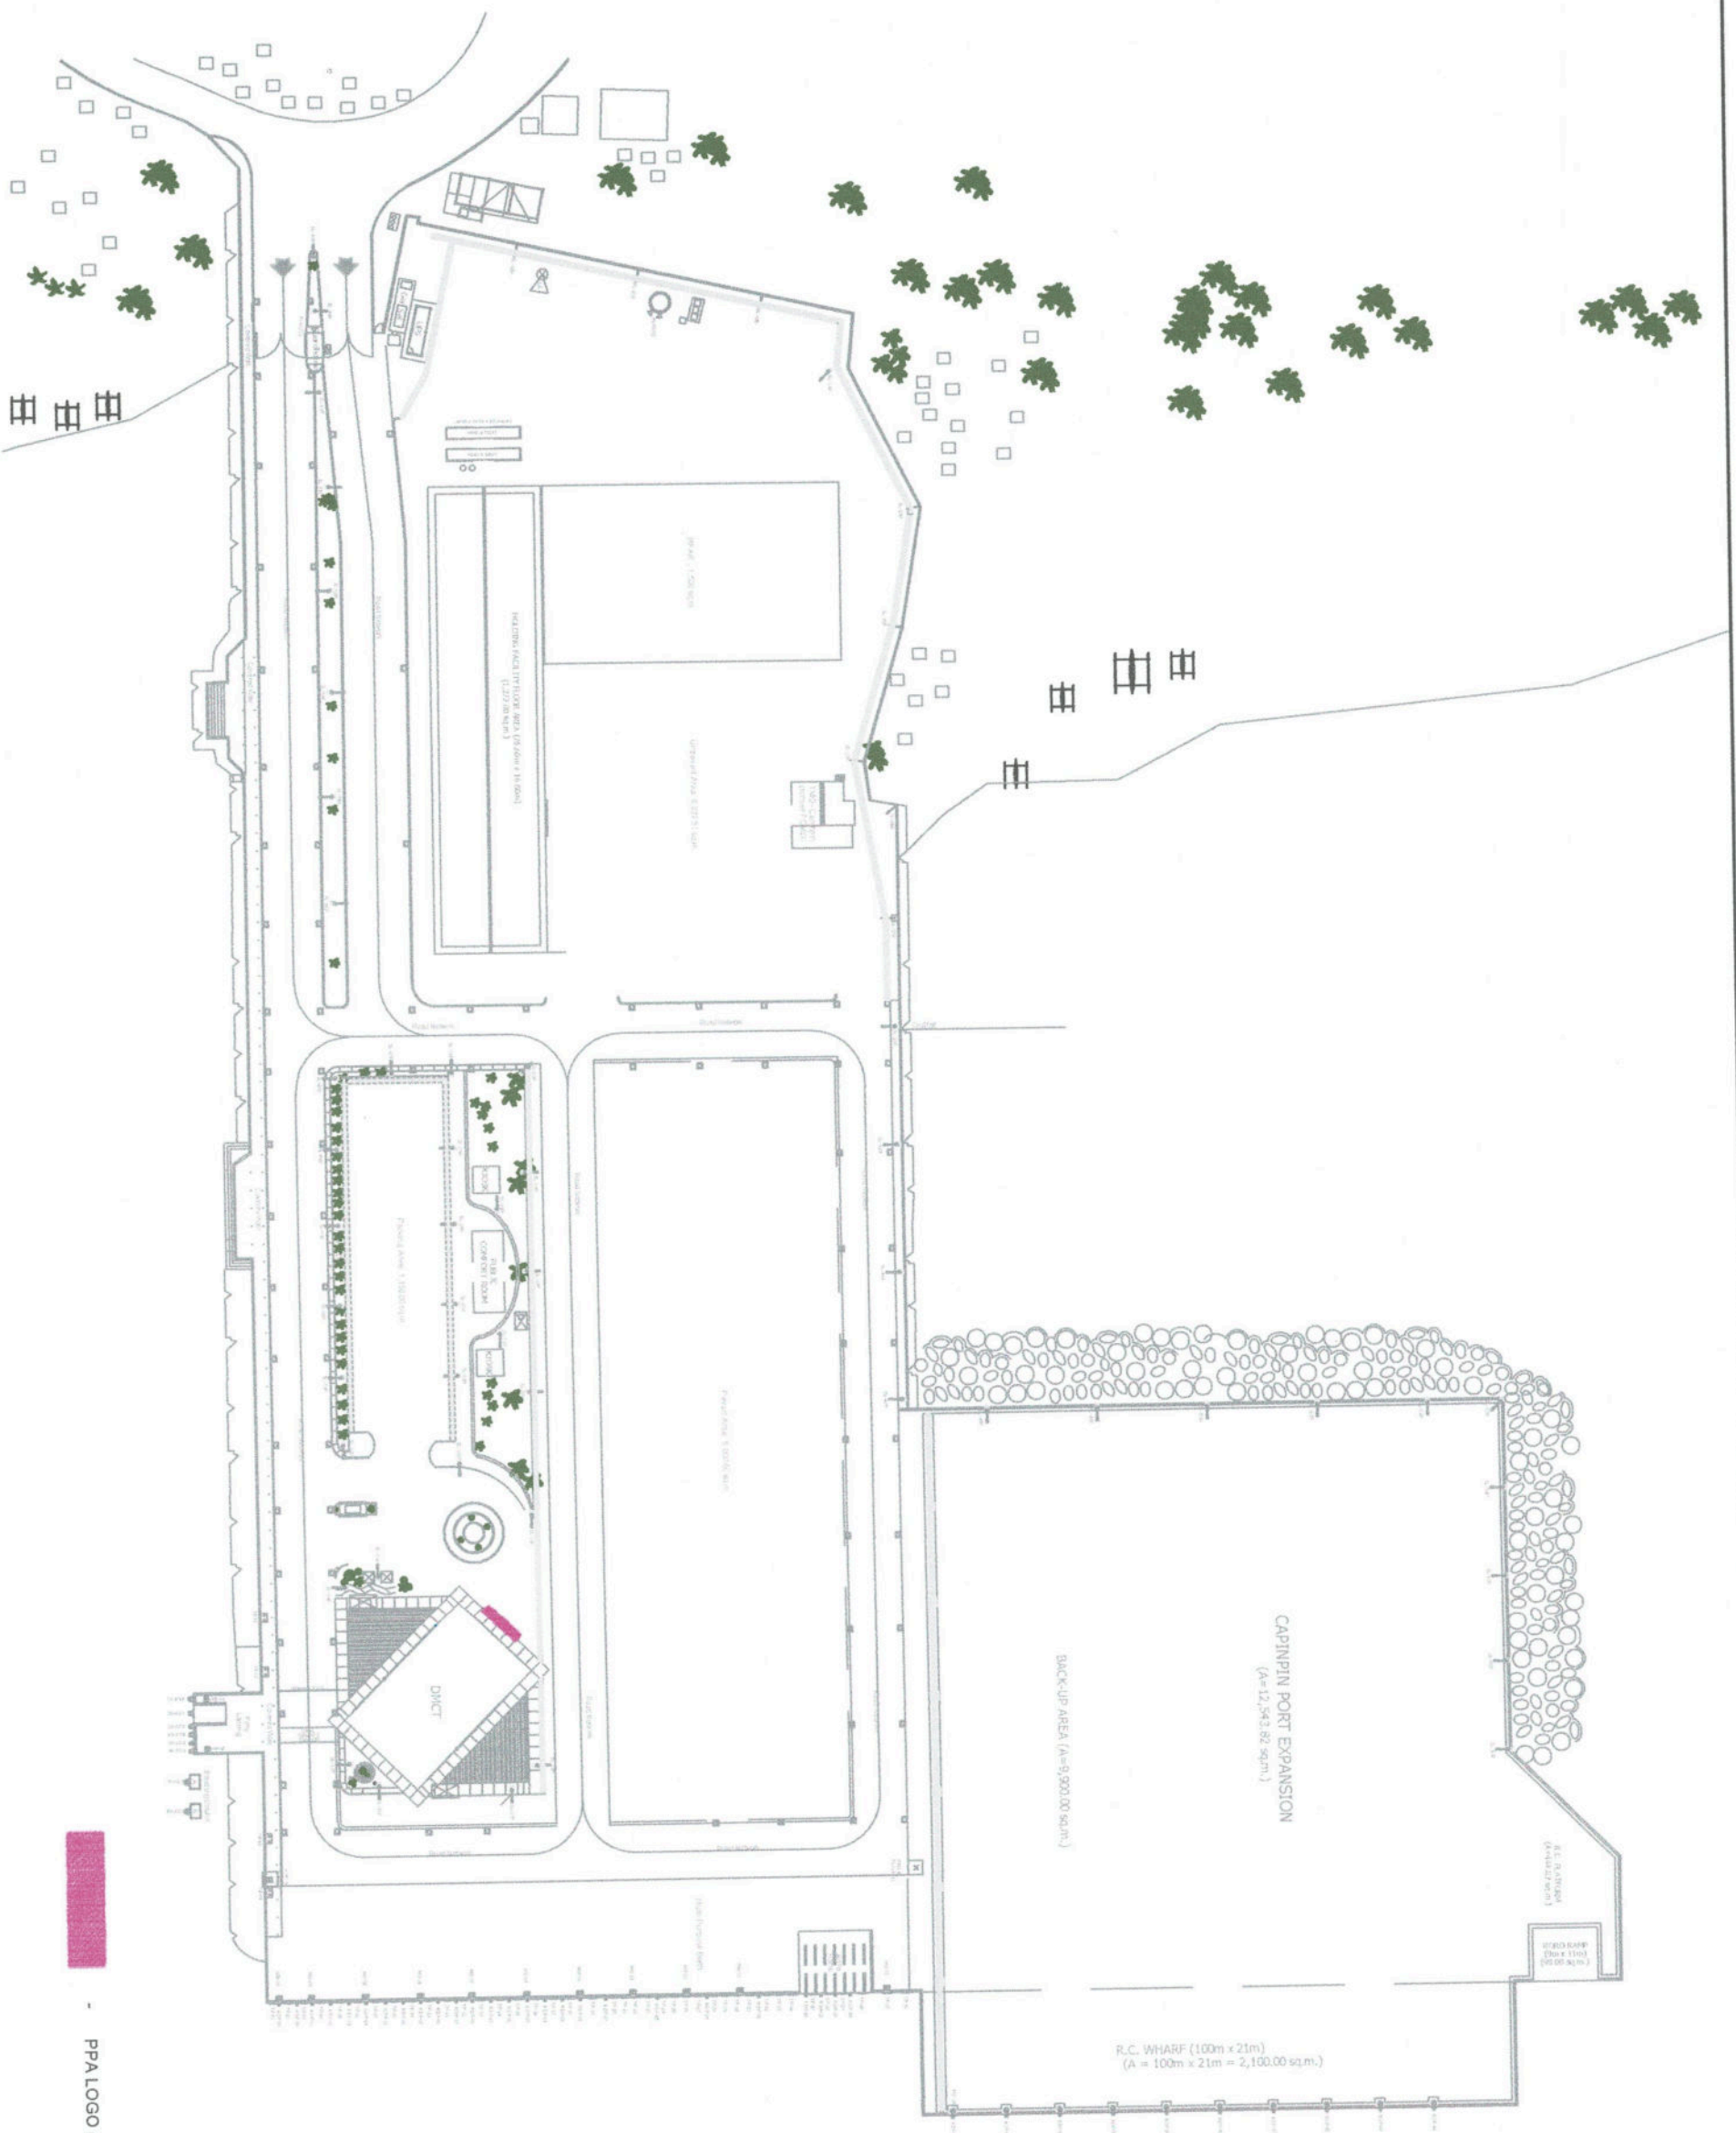

PPA LOGO (DMCT BUILDING)

PROJECT TITLE:

MAINTENANCE OF PPA LOGO OF PMO - BATAAN/ AURORA

PREPARED BY:

RODOLFO D. ANISLAG

CHECKED BY _____

EDGARDO B. ANDAYA JR.

RECOMMENDING APPROVAL

VAL JONATHAN V. PINEDA

APPROVED

NIÑO PAOLO M. BISCOCHO

SHEET CONTENT

DEVELOPMENT PLAN

DATE: _____

MARCH 2026

DIMENSION

3

SHEET NO.


4 OF 5

DMCT BUILDING

PORT CAPINPIN




LETTER SIGNAGE

3 mm THICK ACRYLIC PLASTIC
SHEET WITH BUILT-UP LED
LIGHTING

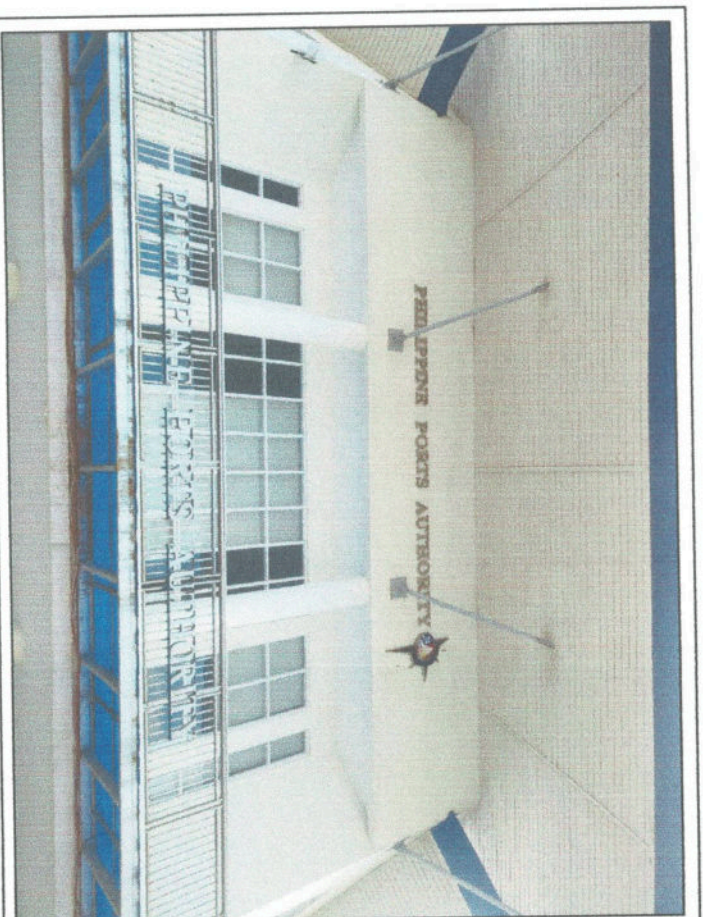

PPA LOGO DETAIL

SCALE: NTS

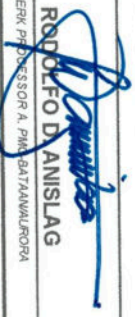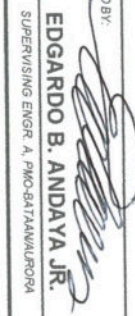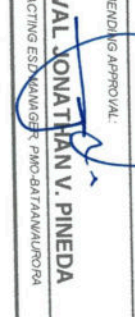 PORT OF LAMAO BRGY. LAMAO, LUNAY, BATAAN		PROJECT TITLE: MAINTENANCE OF PPA LOGO OF PMO - BATAAN/ AURORA		DATE: MARCH 2026			
PREPARED BY:  RODOLFO D. ANISLAG CLERK IN CHIEF, PMO, BATAAN/AURORA	CHECKED BY:  EDGARDO B. ANDAYA JR. SUPERVISING ENGR. A, PMO-BATAAN/AURORA	RECOMMENDING APPROVAL:  VAL JONATHAN V. PINEDA ACTING ESD MANAGER, PMO-BATAAN/AURORA	APPROVED:  NIÑO PAOLO M. BISCOCHO ACTING PORT MANAGER, PMO-BATAAN/AURORA	SHEET CONTENT: PPA Logo Details (DMCT Building)		DIMENSION: m	SHEET NO: 5 OF 5