



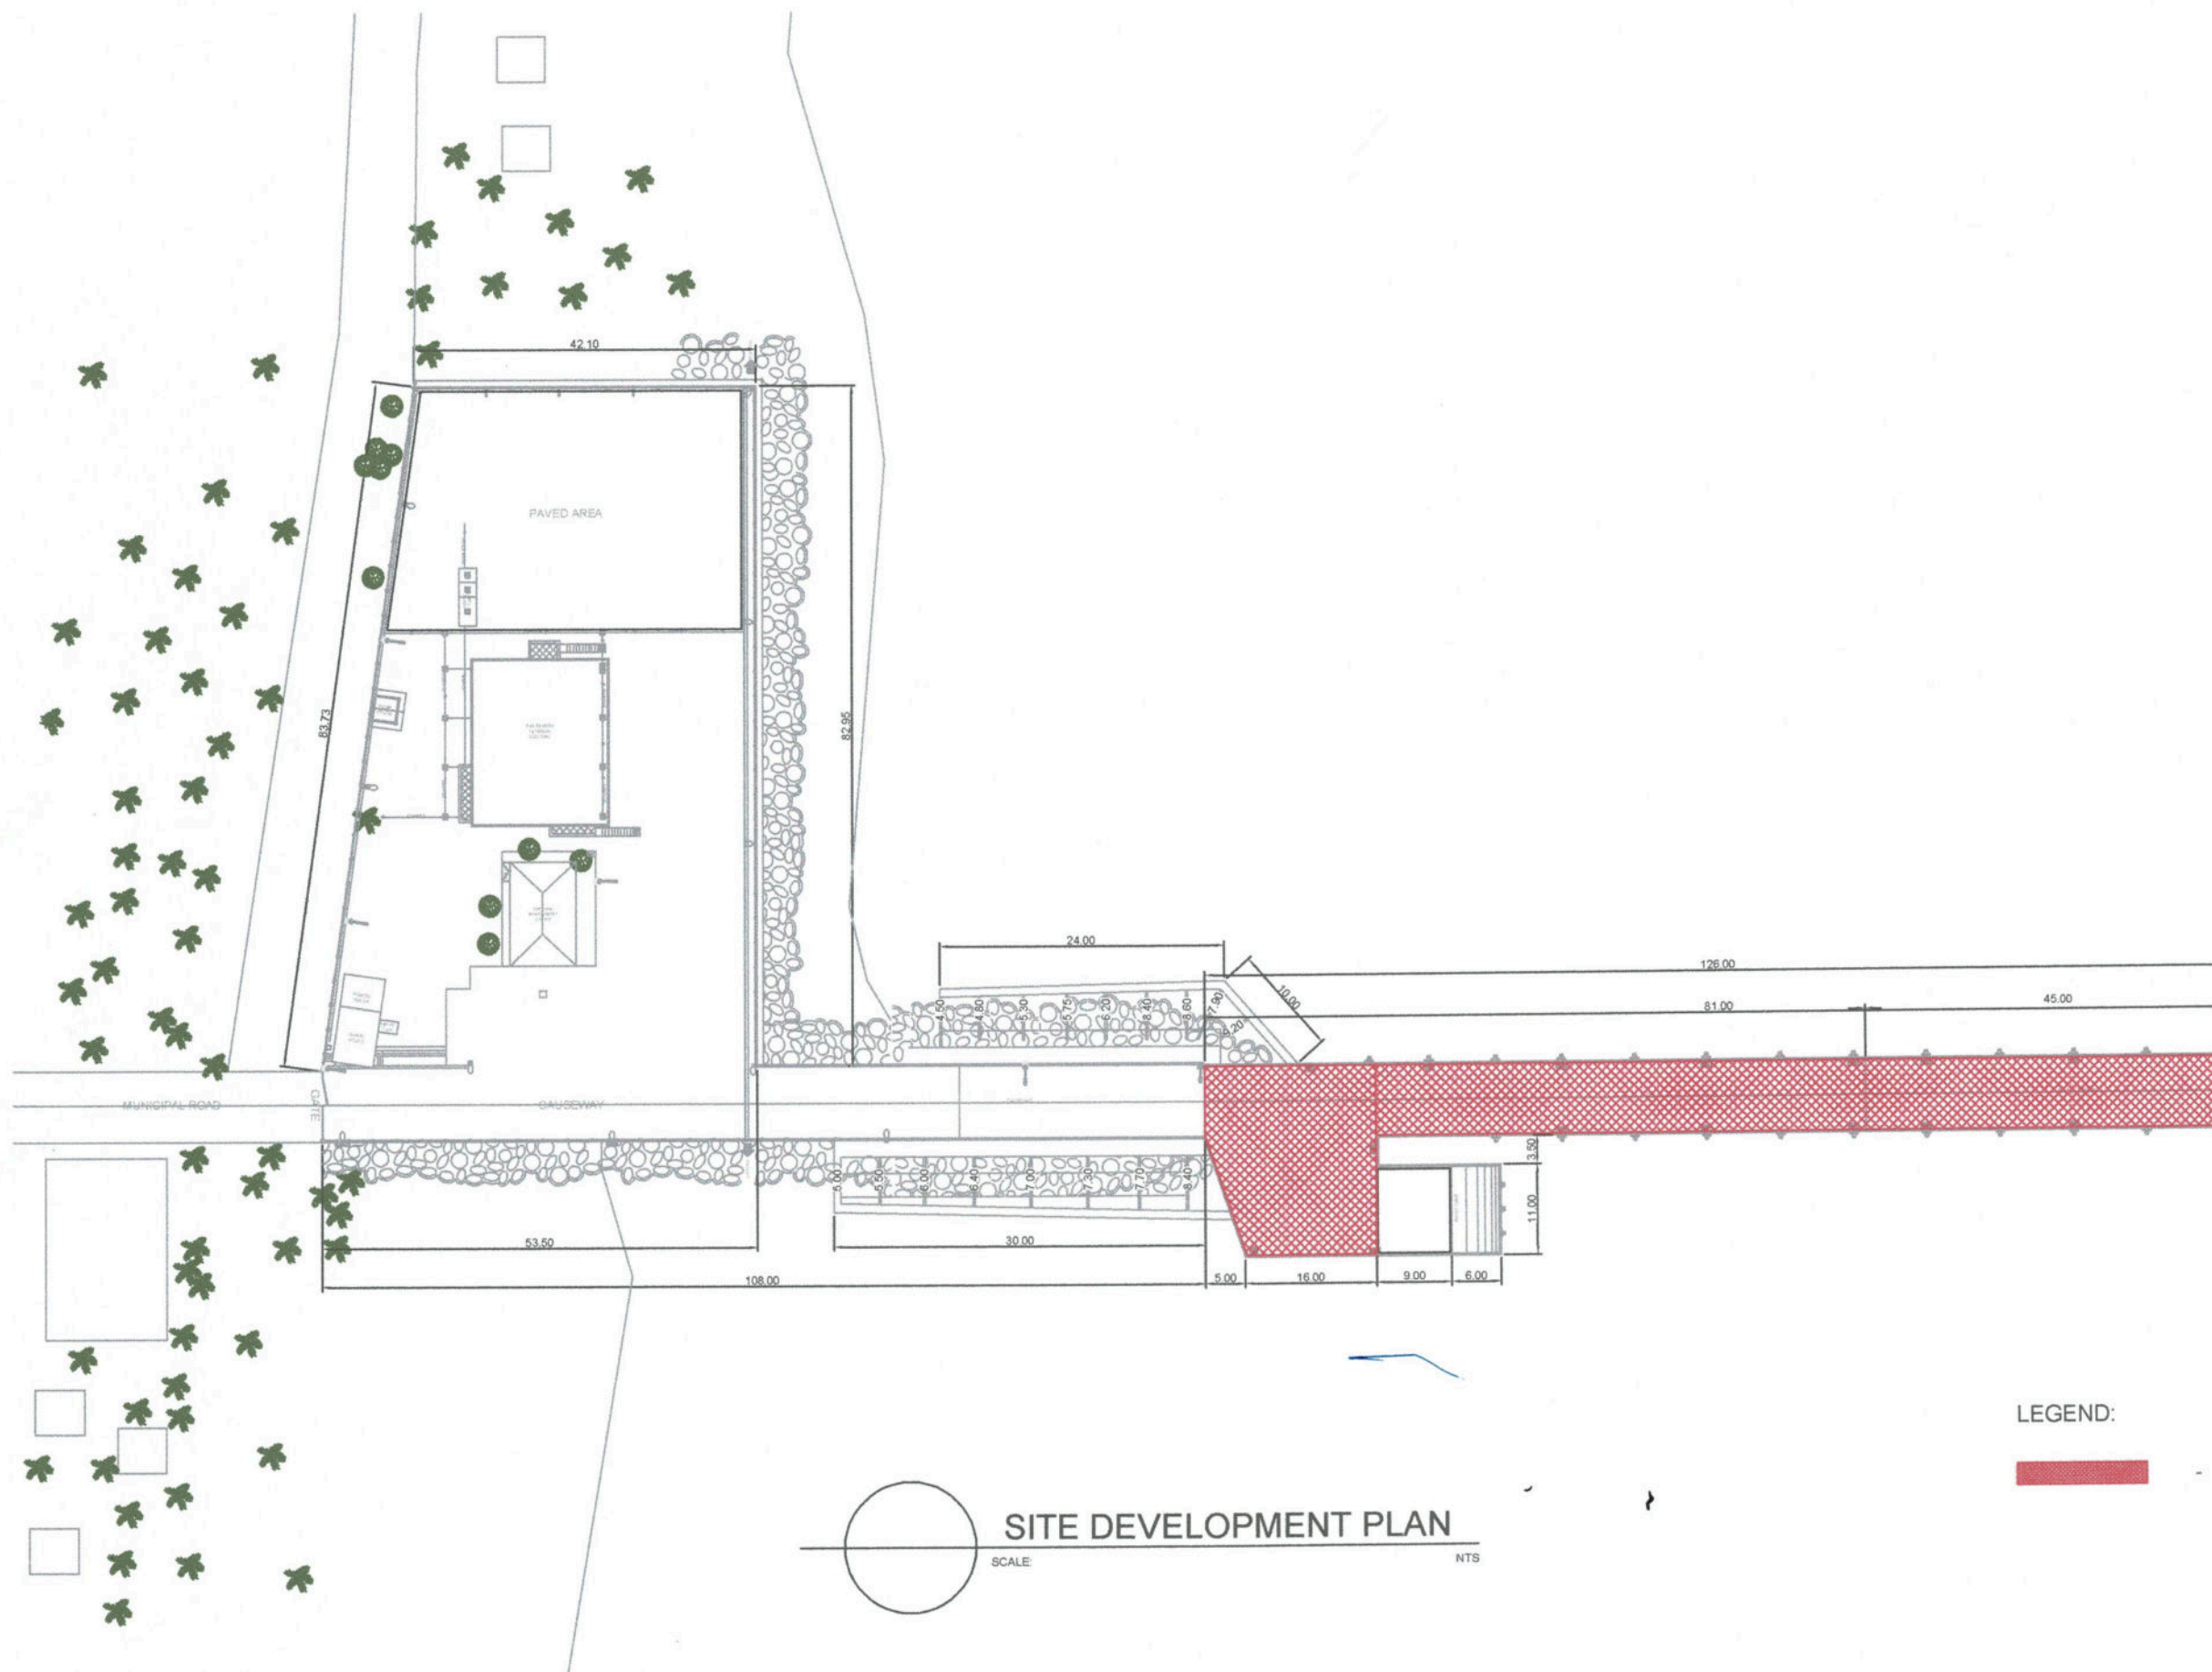

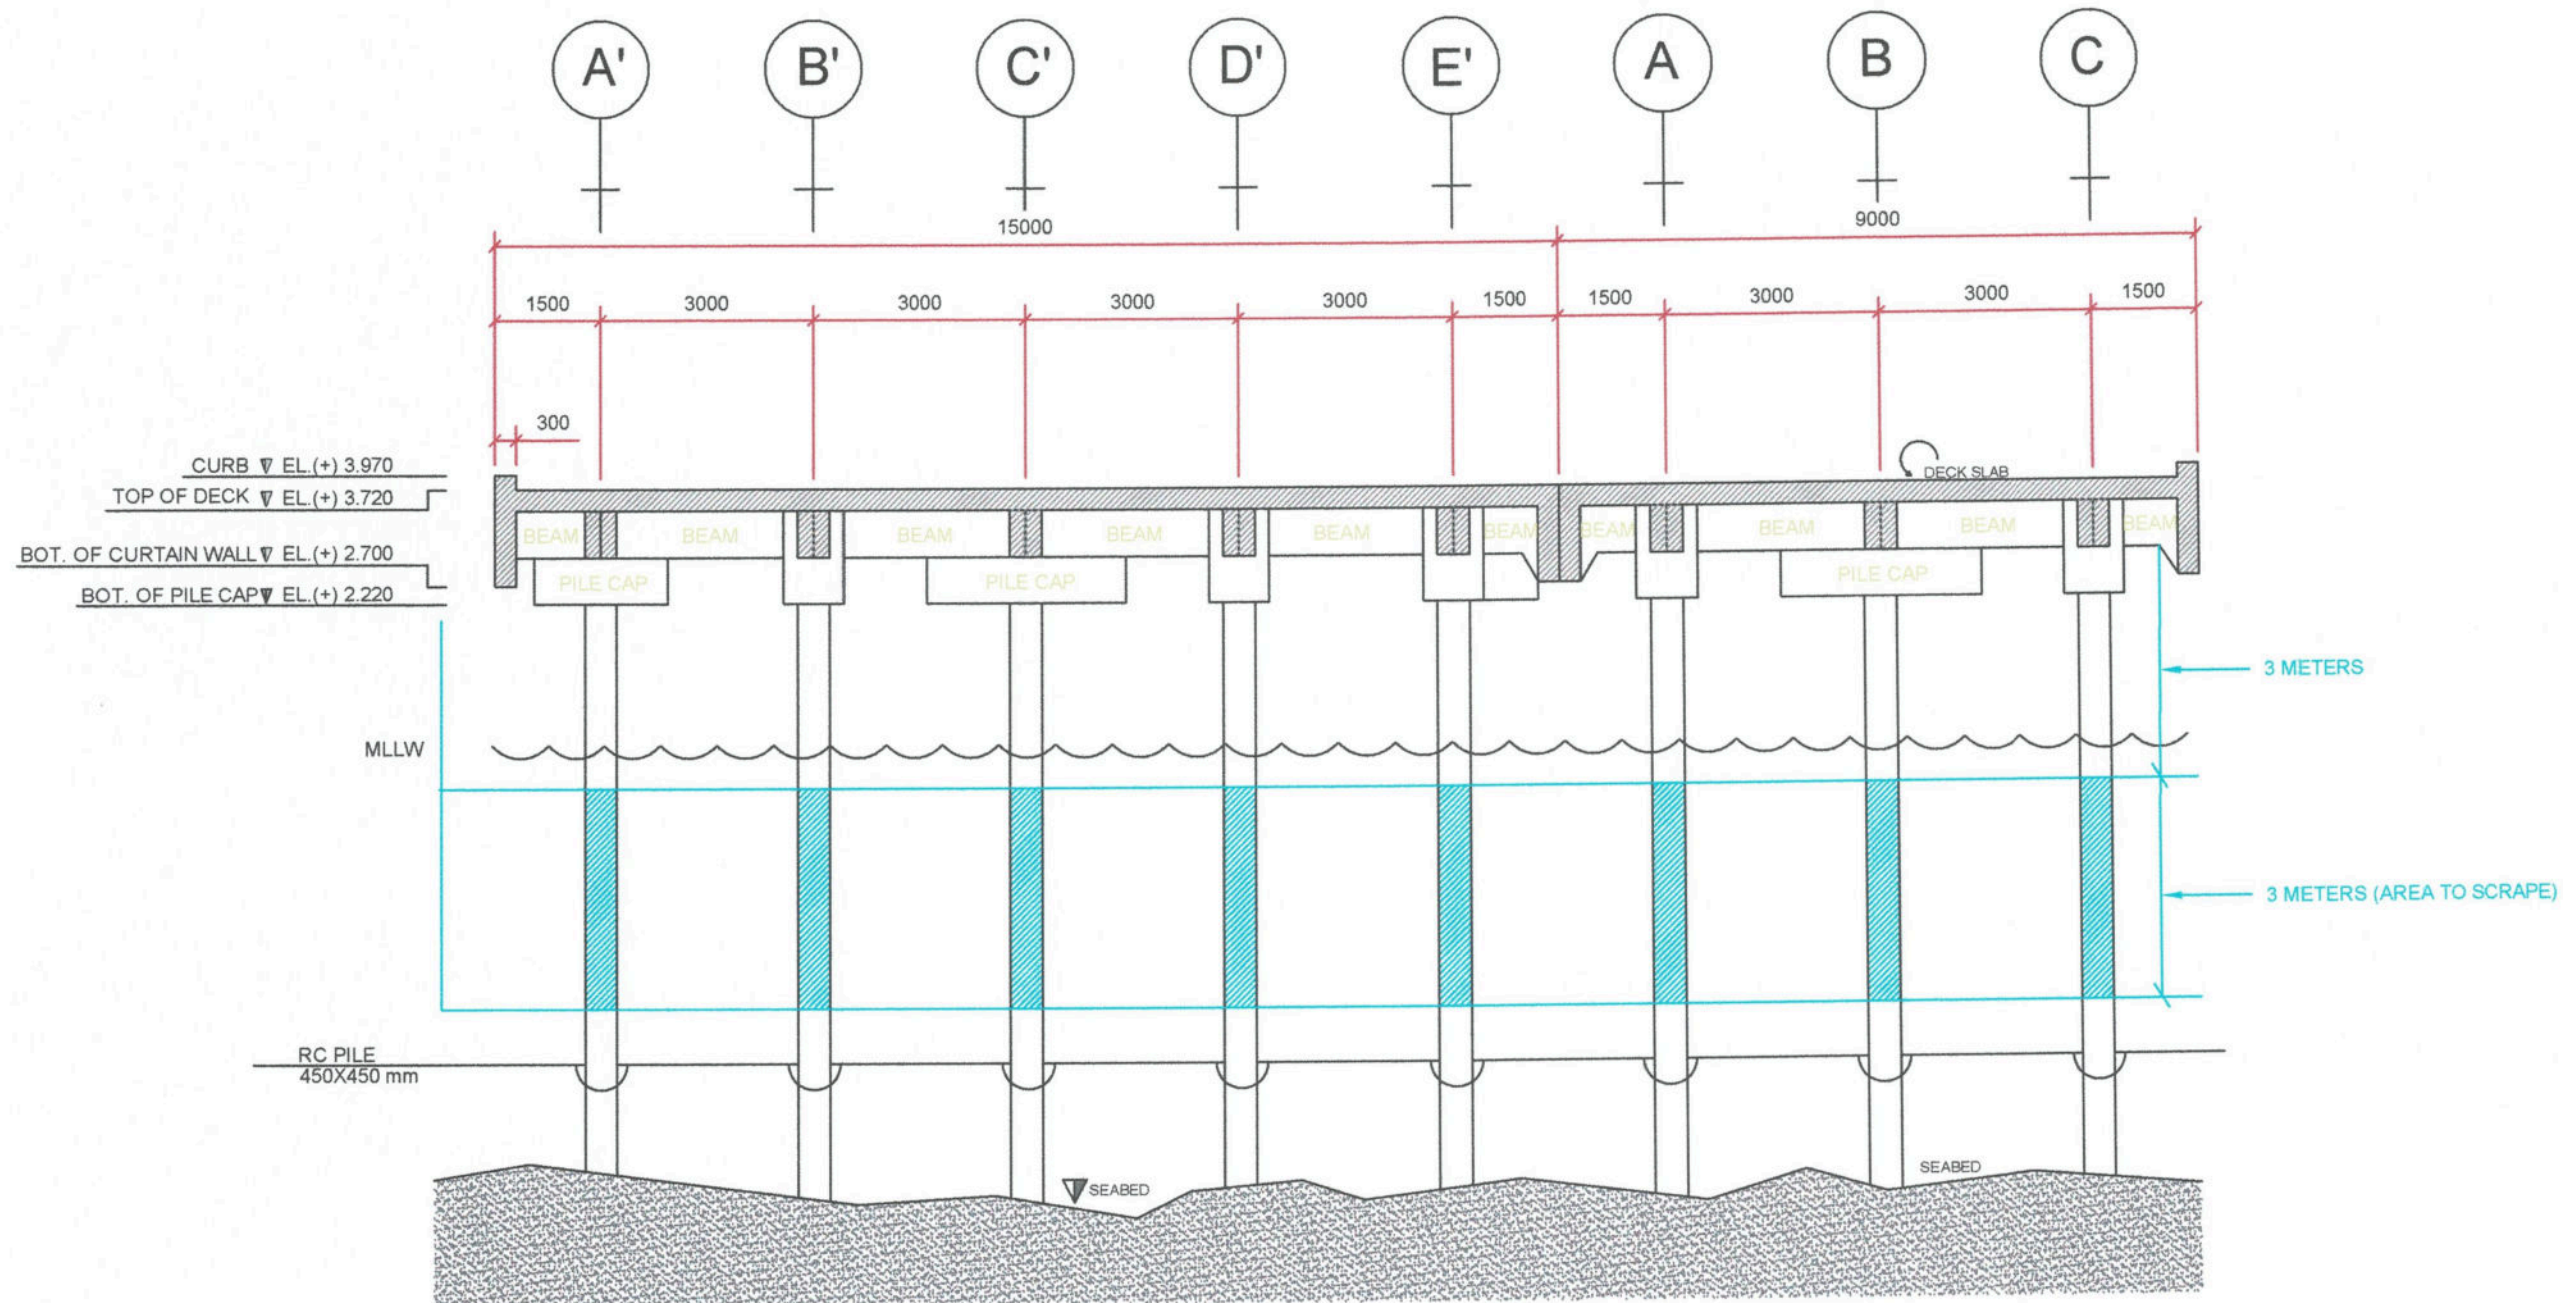

PORT OF LAMAO
BRGY. LAMAO, UMAC, BATAAN

PROJECT TITLE: SCRAPING/ CLEANING OF RC AND SHEET PILES AT PORT OF DINGALAN, AURORA

PREPARED BY:

MAURICIO M. REYES II

ENGINEERING ASSISTANT A, PMO-BATAAN/AURORA

REVIEWED AND CHECKED BY:

EDGARDO B. ANDAYA JR.

SUPERVISING ENGINEER A, PMO-BATAAN/AURORA

RECOMMENDING APPROVAL:

VAL JONATHAN V. PINEDA

ACTING ESD MANAGER, PMO-BATAAN/AURORA

APPROVED BY:

NIÑO PAOLO M. BISCOCHO

ACTING PORT MANAGER, PMO-BATAAN/AURORA

SHEET CONTENT:

PORT OF DINGALAN
DEVELOPMENT PLAN

DATE:

JANUARY 2025

DIMENSION:

M

SHEET No.

2 OF 2