
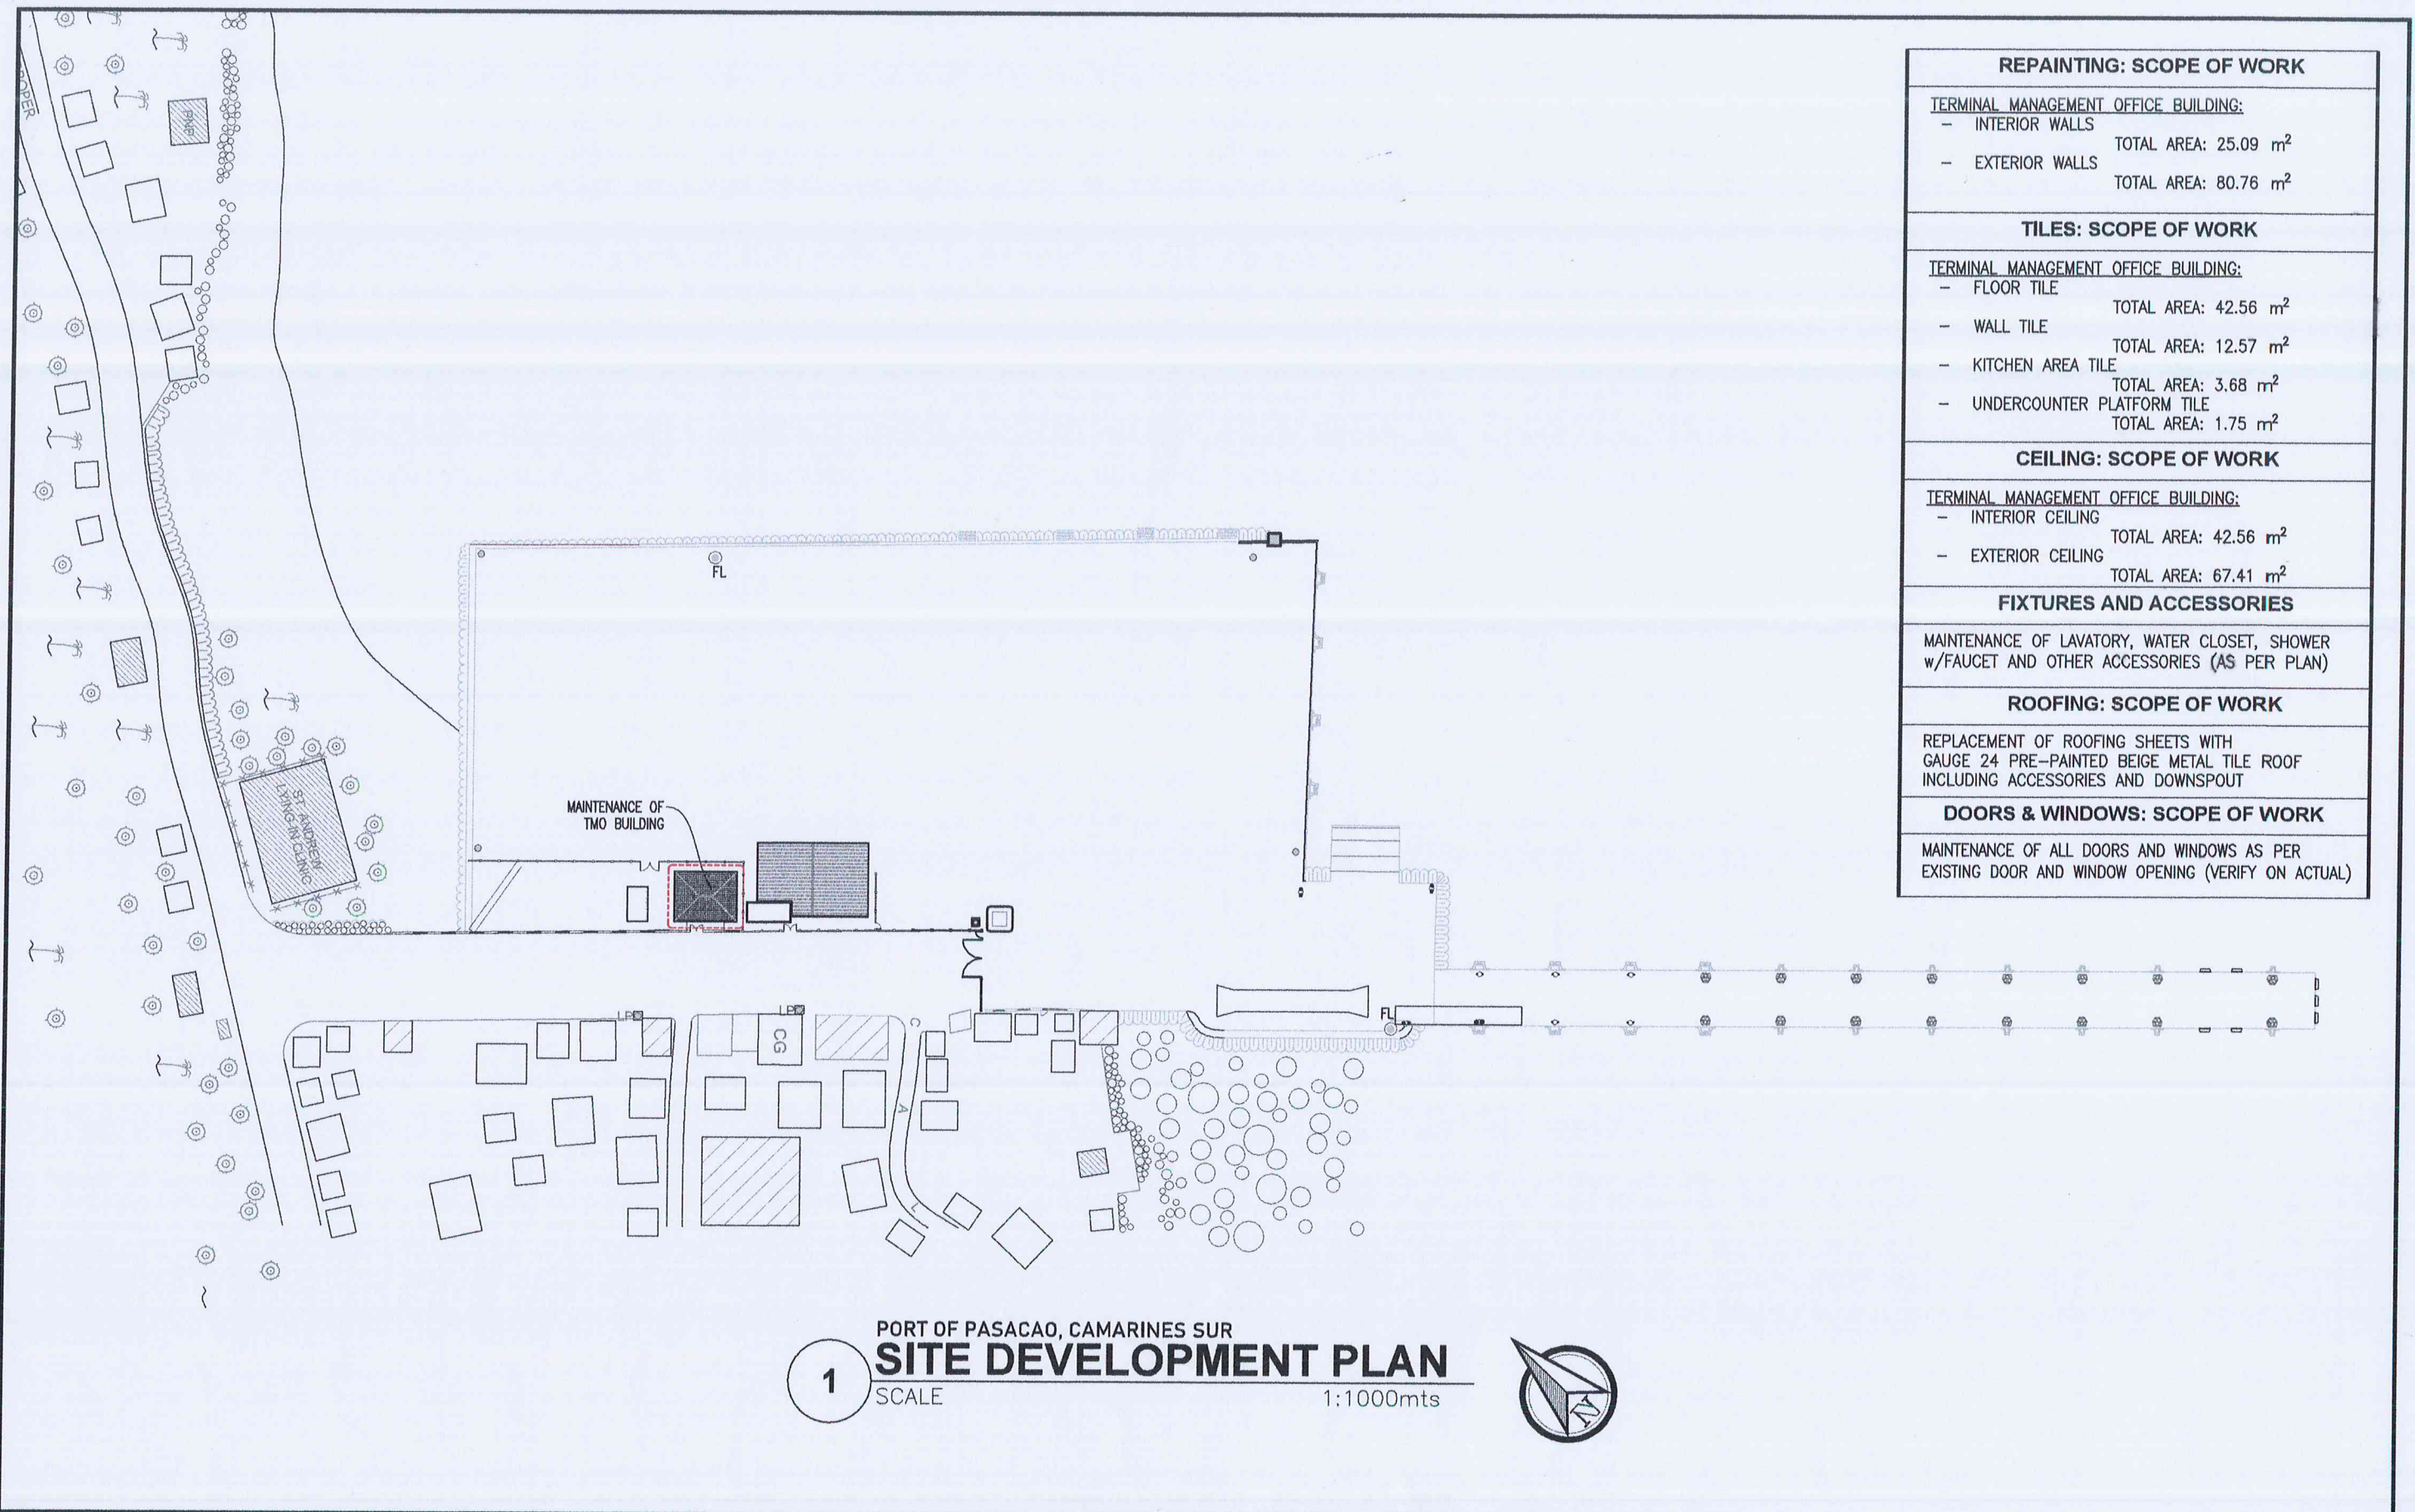
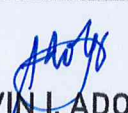


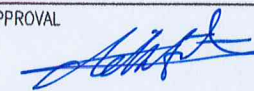

REPAINTING: SCOPE OF WORK	
TERMINAL MANAGEMENT OFFICE BUILDING:	
- INTERIOR WALLS	TOTAL AREA: 25.09 m ²
- EXTERIOR WALLS	TOTAL AREA: 80.76 m ²
TILES: SCOPE OF WORK	
TERMINAL MANAGEMENT OFFICE BUILDING:	
- FLOOR TILE	TOTAL AREA: 42.56 m ²
- WALL TILE	TOTAL AREA: 12.57 m ²
- KITCHEN AREA TILE	TOTAL AREA: 3.68 m ²
- UNDERCOUNTER PLATFORM TILE	TOTAL AREA: 1.75 m ²
CEILING: SCOPE OF WORK	
TERMINAL MANAGEMENT OFFICE BUILDING:	
- INTERIOR CEILING	TOTAL AREA: 42.56 m ²
- EXTERIOR CEILING	TOTAL AREA: 67.41 m ²
FIXTURES AND ACCESSORIES	
MAINTENANCE OF LAVATORY, WATER CLOSET, SHOWER w/FAUCET AND OTHER ACCESSORIES (AS PER PLAN)	
ROOFING: SCOPE OF WORK	
REPLACEMENT OF ROOFING SHEETS WITH GAUGE 24 PRE-PAINTED BEIGE METAL TILE ROOF INCLUDING ACCESSORIES AND DOWNSPOUT	
DOORS & WINDOWS: SCOPE OF WORK	
MAINTENANCE OF ALL DOORS AND WINDOWS AS PER EXISTING DOOR AND WINDOW OPENING (VERIFY ON ACTUAL)	

1
SCALE 1:1000mts

PORT OF PASACAO, CAMARINES SUR
SITE DEVELOPMENT PLAN

 PORT MANAGEMENT OFFICE OF BICOL REGIONAL GOVERNMENT CENTER, RAWIS, LEGAZPI CITY 4500	PROJECT TITLE MAINTENANCE OF TERMINAL MANAGEMENT OFFICE BUILDING PORT OF PASACAO, CAMARINES SUR				SHEET NO. 1 10 JAN.24,2025
	PREPARED BY  MELVIN I. ADOLFO, uap ARCHITECT II	CHECKED/REVIEWED BY  CHRISTOPHER M. CADAG SUPERVISING ENGINEER A	RECOMMENDING APPROVAL  JOHN S. DE LOS SANTOS ACTING DIVISION MANAGER A, ESD	APPROVED  MA. MAGNOLIA SINSON-REQUEJO PORT MANAGER	