




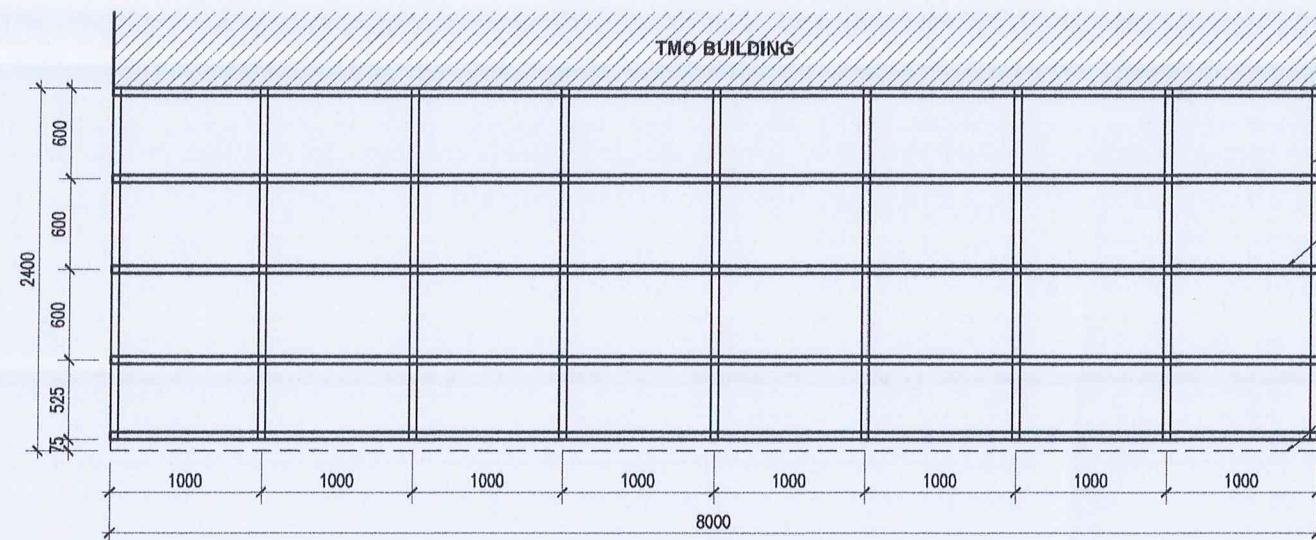


1 FRONT CANOPY PLAN VIEW
SCALE 1:50mts

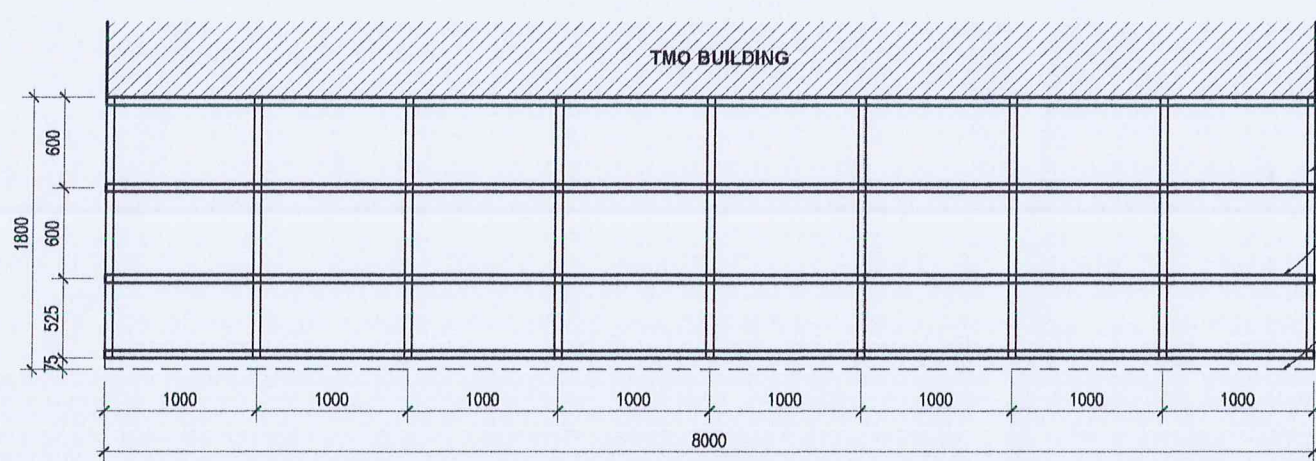


2 REAR CANOPY PLAN VIEW
SCALE 1:50mts

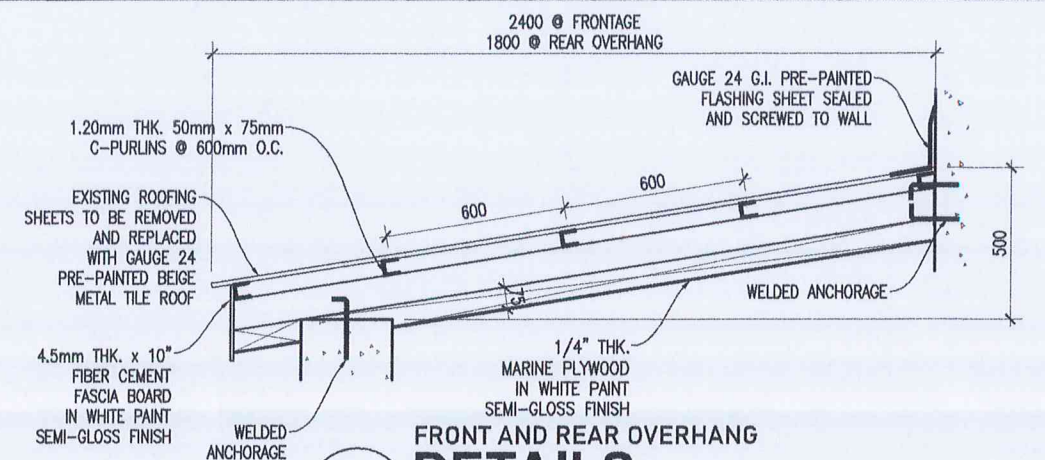

3 FRONT AND REAR OVERHANG DETAILS
SCALE 1:25mts

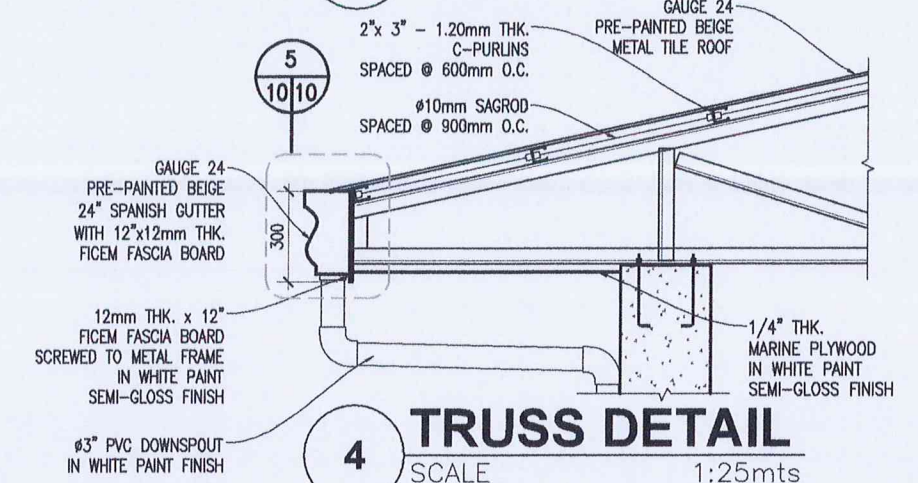

4 TRUSS DETAIL
SCALE 1:25mts

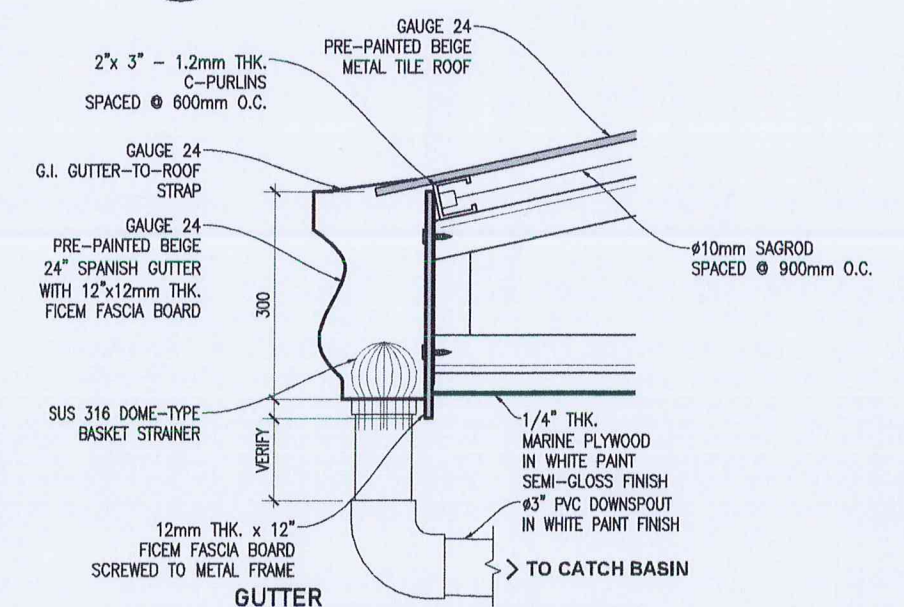

5 GUTTER SECTION DETAIL
SCALE 1:10mts

PHILIPPINE PORTS AUTHORITY  PORT MANAGEMENT OFFICE OF BICOL REGIONAL GOVERNMENT CENTER, RAWIS, LEGAZPI CITY 4500	PROJECT TITLE				SHEET NO. 10 10 JAN.24,2025
	MAINTENANCE OF TERMINAL MANAGEMENT OFFICE BUILDING PORT OF PASACAO, CAMARINES SUR				
	PREPARED BY	CHECKED/REVIEWED BY	RECOMMENDING APPROVAL	APPROVED	
	 MELVIN I. ADOLFO, uap ARCHITECT II	 CHRISTOPHER M. CADAG SUPERVISING ENGINEER A	 JOHN S. DE LOS SANTOS ACTING DIVISION MANAGER A, ESD	 MA. MAGNOLIA SINSON-REQUEJO PORT MANAGER	