




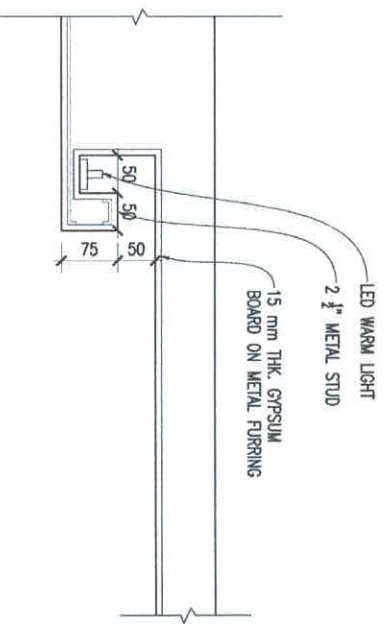

1
RECESSED CEILING
DETAILS
SCALE 1:10mts

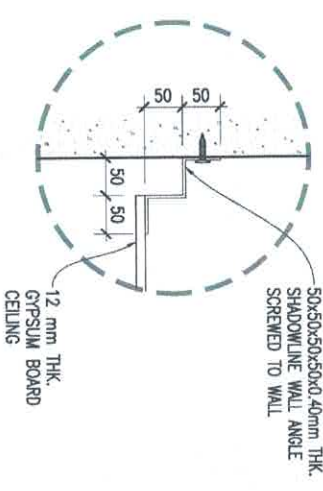

2
SHADOW GAP
DETAILS
SCALE 1:10mts

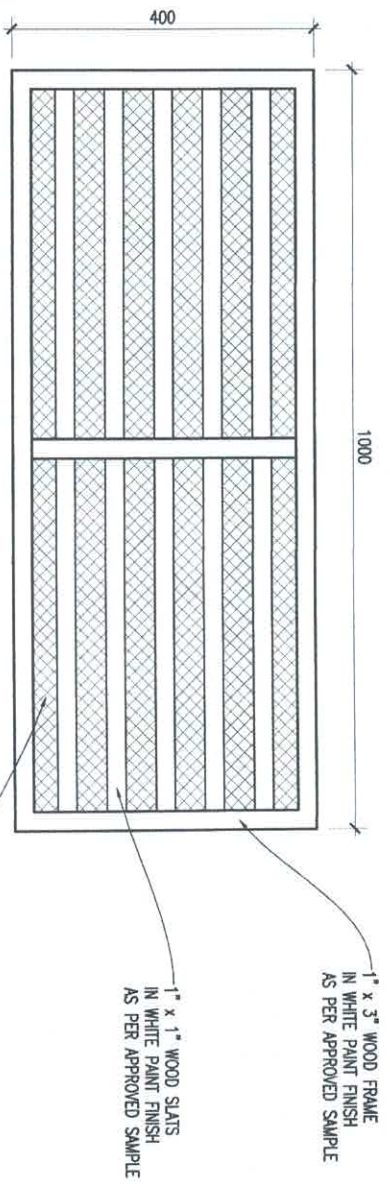

3
TERMINAL MANAGEMENT OFFICE BUILDING
CEILING VENT PLAN
SCALE 1:10mts

 PHILIPPINE PORTS AUTHORITY PORT MANAGEMENT OFFICE OF BICOL REGIONAL GOVERNMENT CENTER, RAMS, LEGAZPI CITY 4500		PROJECT TITLE EMERGENCY MAINTENANCE OF ROOFING, CEILING AND ELECTRICAL SYSTEM AT TMO BUILDING PORT OF MATNOG, SORSOGON		SHEET NO. 9	
PREPARED BY  MA. JULIA A. SALLES, uap DRAFTSMAN IV		CHECKED/REVIEWED BY  CHRISTOPHER M. CADAG SUPERVISING ENGINEER A		APPROVED  MA. MAGNOLIA SINSON-REQUEJO PORT MANAGER	
				AUGUST 04, 2025	