


MAINTENANCE OF PRIMARY
DEADEND ASSEMBLY AND
DAMAGED CT/PT RACK

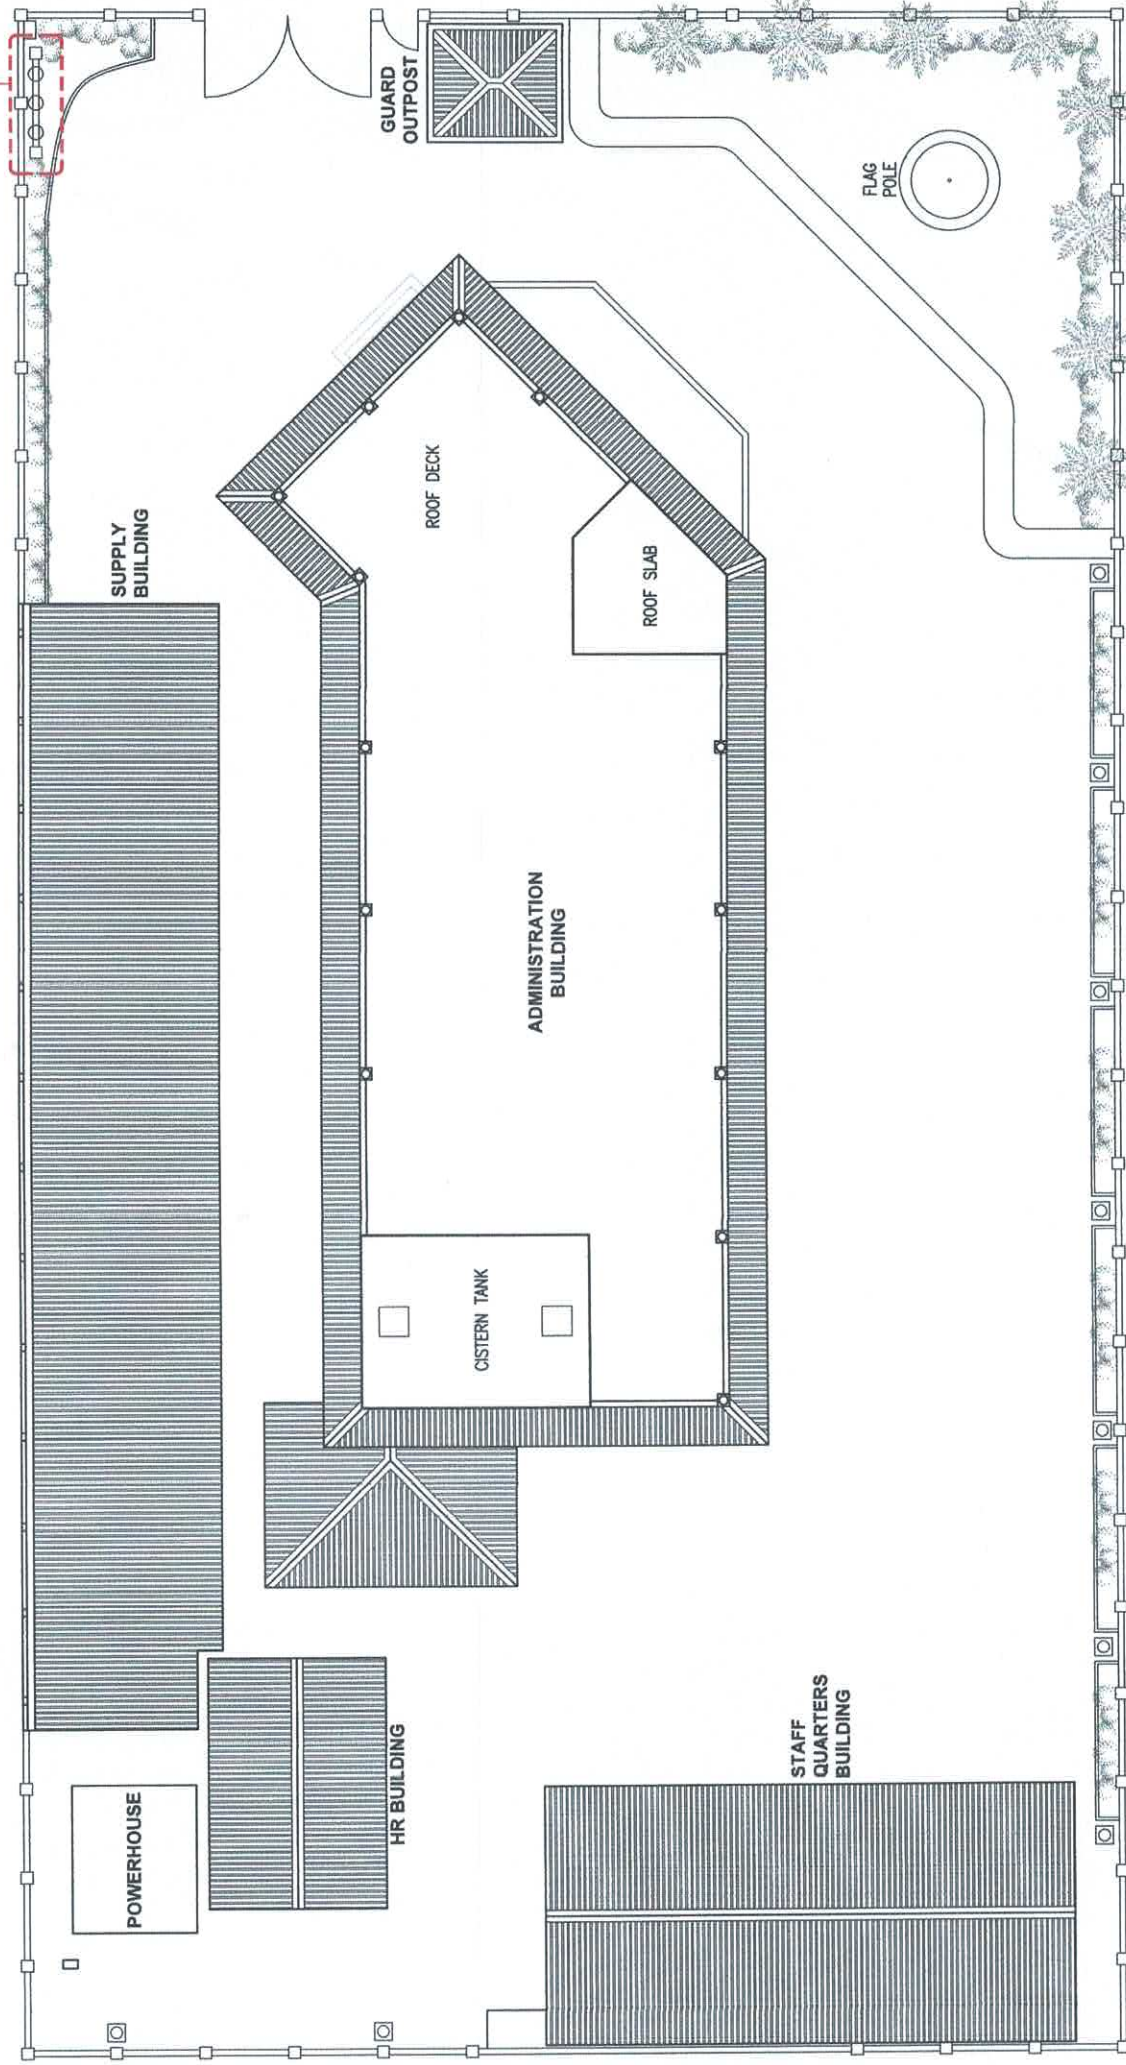

PORT MANAGEMENT OFFICE OF BICOL
SITE DEVELOPMENT PLAN
1:250mts
1 SCALE

SCOPE OF WORK	
TRANSFERRING OF PRIMARY DEADEND ASSEMBLY TO NEW STEEL POLE	
REPLACEMENT OF DAMAGED CT/PT RACK	

 PORT MANAGEMENT OFFICE OF BICOL REGIONAL GOVERNMENT CENTER, RAWS, LEGAZPI CITY 4500		PROJECT TITLE EMERGENCY MAINTENANCE OF PRIMARY METERING AND CT/PT RACK AT PMO BICOL REGIONAL GOVERNMENT CENTER, RAWS, LEGAZPI CITY		SHEET NO. 1 2 AUGUST 8, 2025	
PREPARED BY AGAPITO LLOYD TALAY, uap ARCHITECT II		CHECKED/REVIEWED BY CHRISTOPHER M. CADAG SUPERVISING ENGINEER A		RECOMMENDING APPROVAL JOHN S. DE LOS SANTOS ACTING DIVISION MANAGER A, ESD	
		APPROVED MA. MAGNOLIA SINSON-REQUEJO PORT MANAGER			