


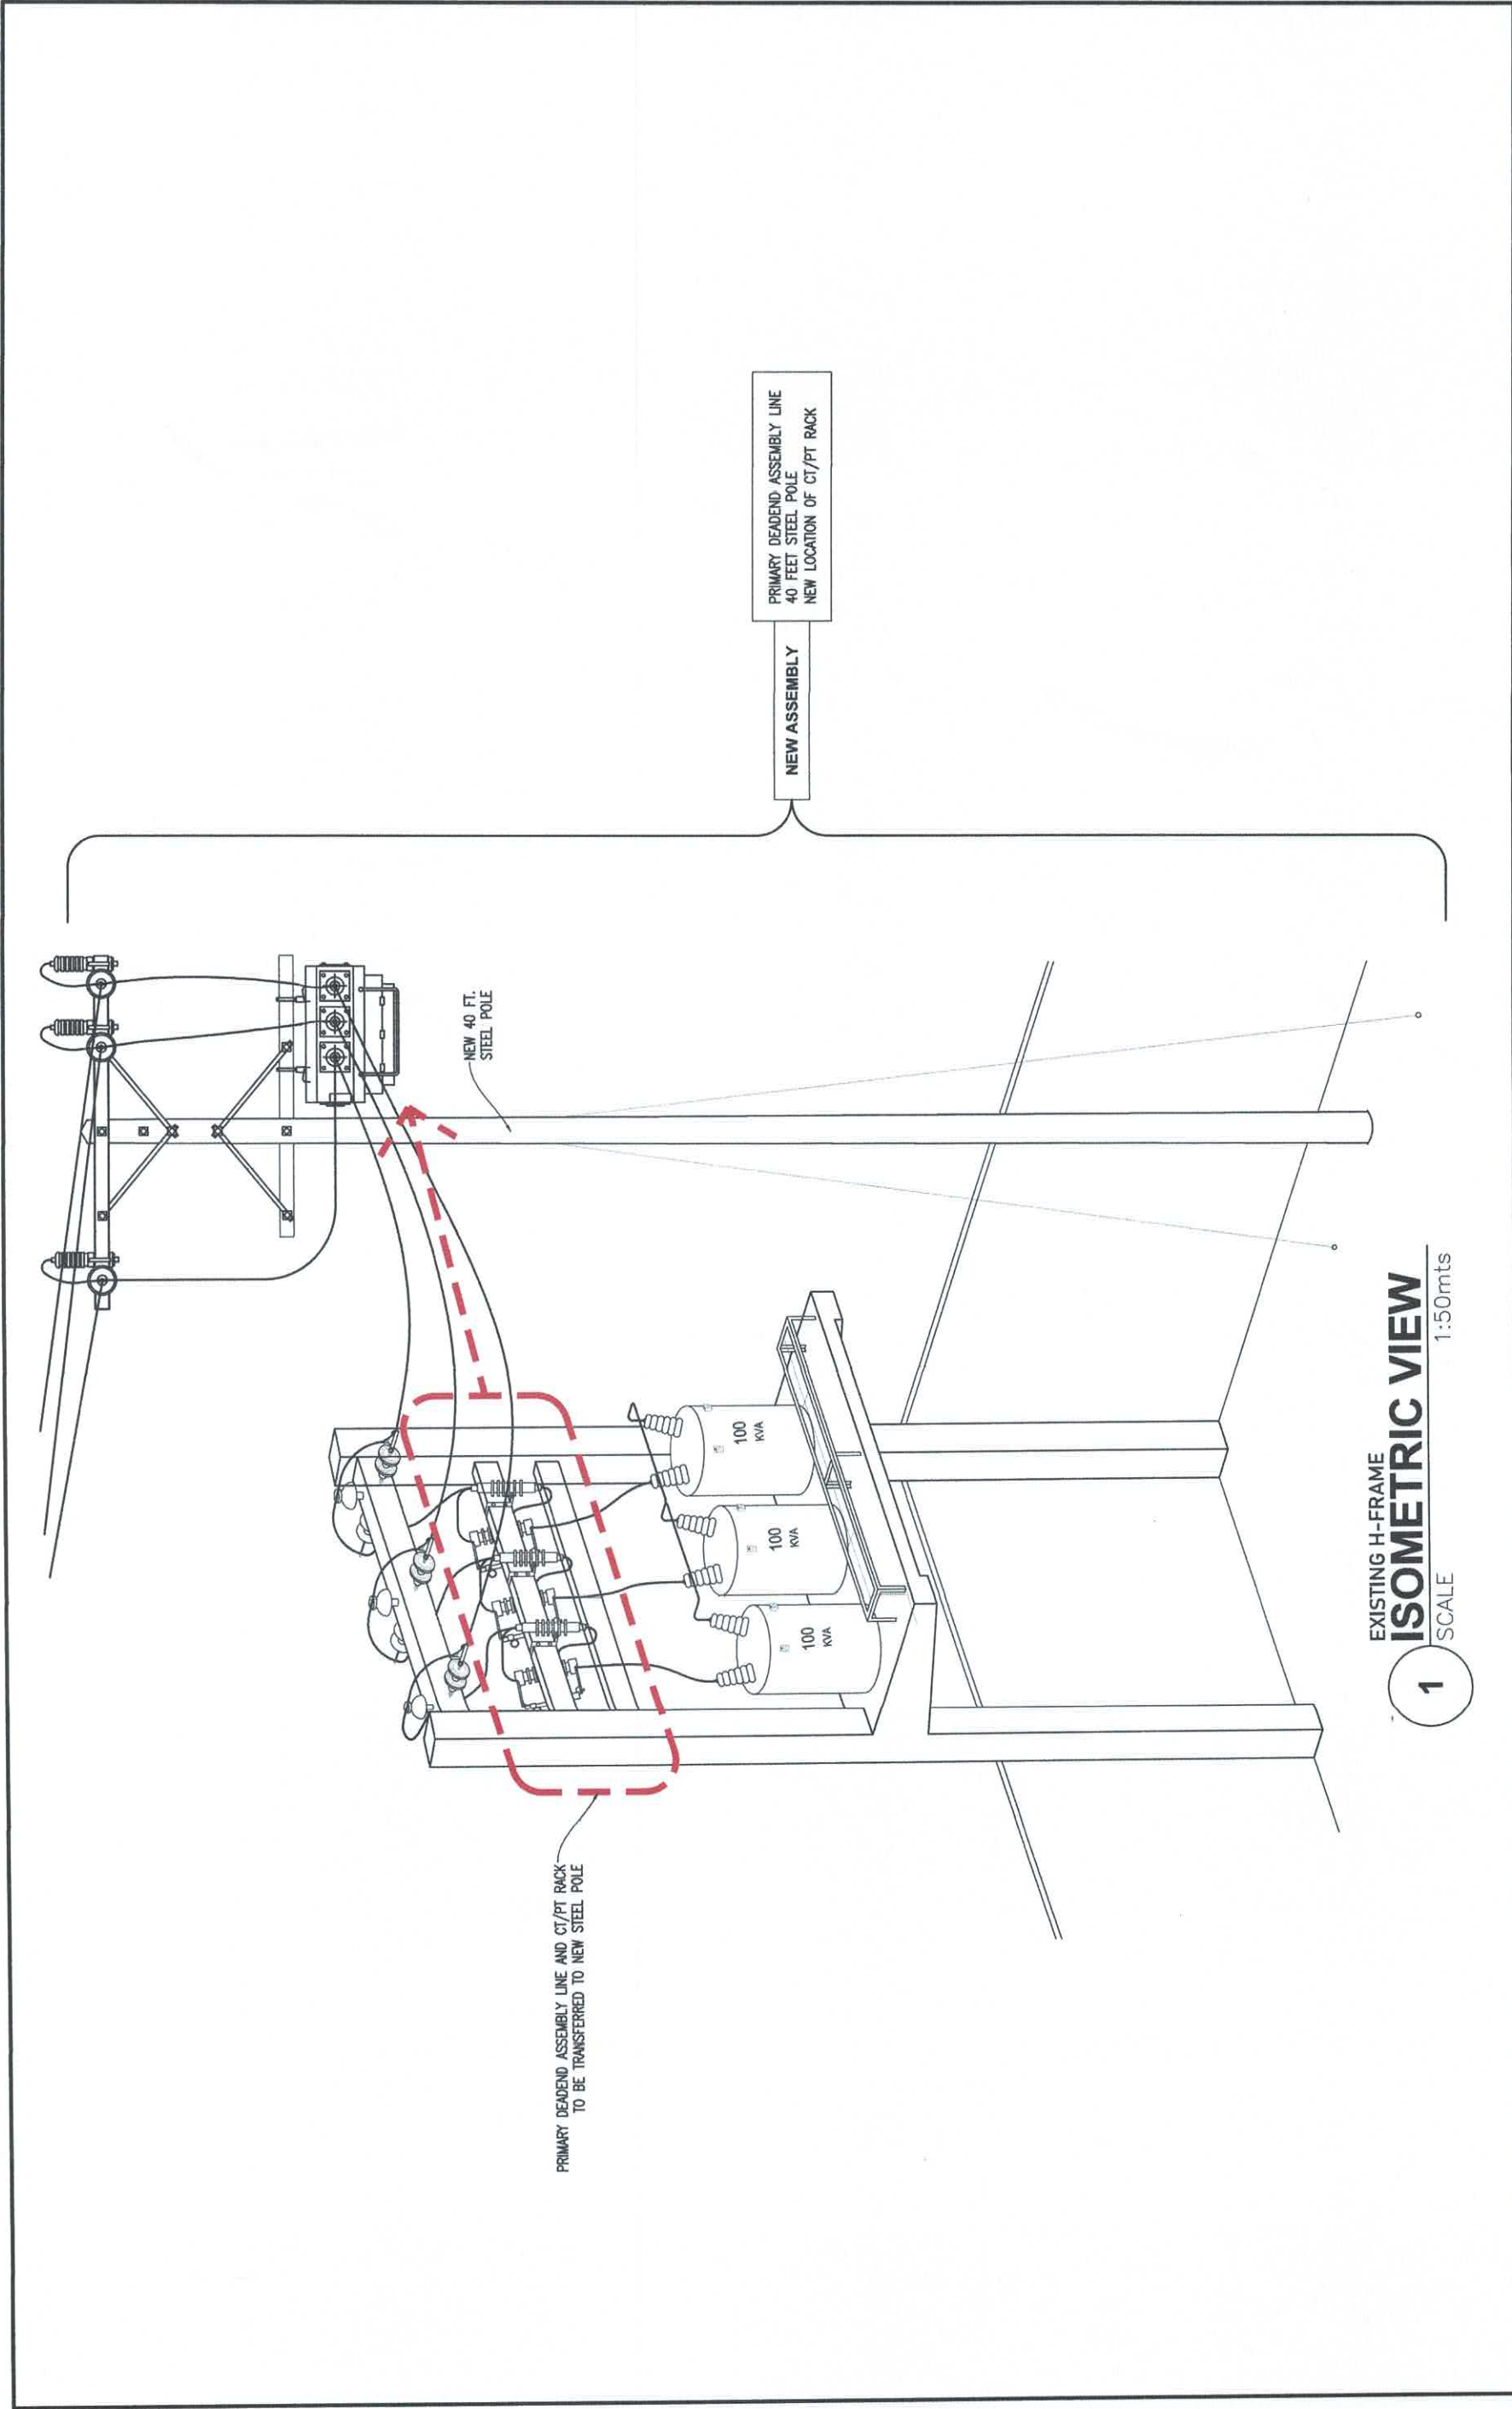

 PORT MANAGEMENT OFFICE OF BICOL REGIONAL GOVERNMENT CENTER, RAWIS, LEGAZPI CITY 4500	PROJECT TITLE EMERGENCY MAINTENANCE OF PRIMARY METERING AND CT/PT RACK AT PMO BICOL REGIONAL GOVERNMENT CENTER, RAWIS, LEGAZPI CITY	SHEET NO. 2
PREPARED BY AGAPITO LLOYD TALAY, uap ARCHITECT II	CHECKED/REVIEWED BY CHRISTOPHER M. CADAG SUPERVISING ENGINEER A	APPROVED MA. MAGNOLIA SINSON-REQUEJO PORT MANAGER
RECOMMENDING APPROVAL JOHN S. DE LOS SANTOS ACTING DIVISION MANAGER A, ESD		2 AUGUST 8, 2025