

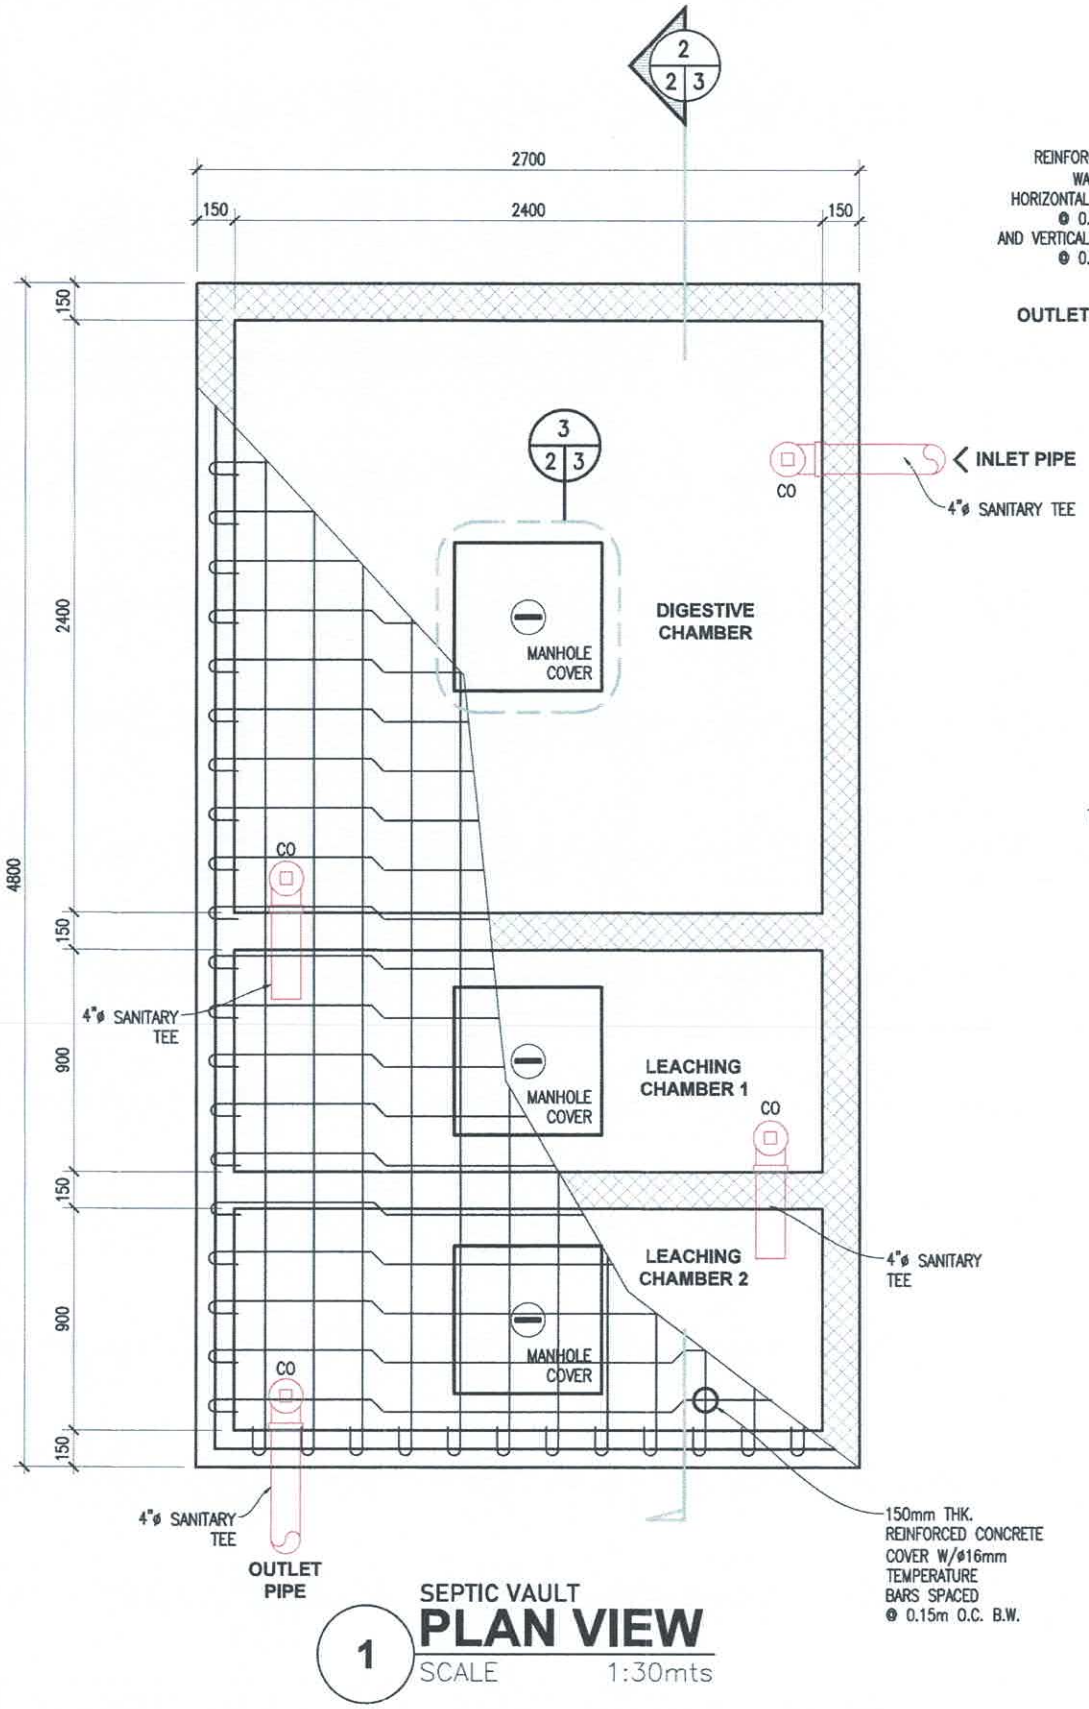



SEPTIC VAULT
1 PLAN VIEW
SCALE 1:30mts

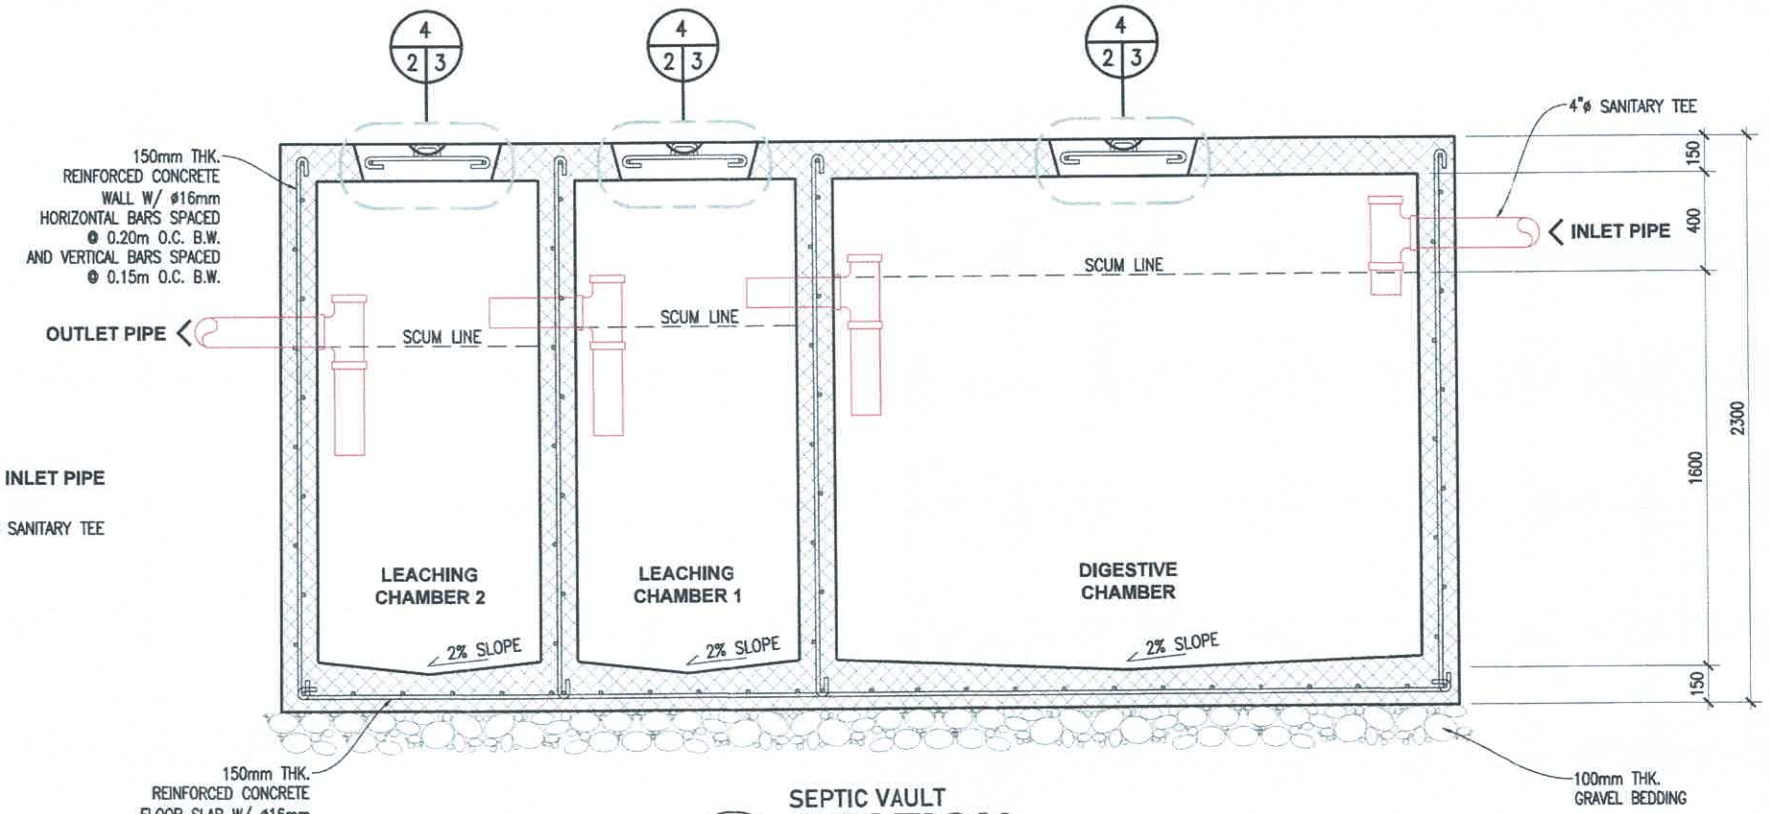

SEPTIC VAULT
2 SECTION
SCALE 1:30mts

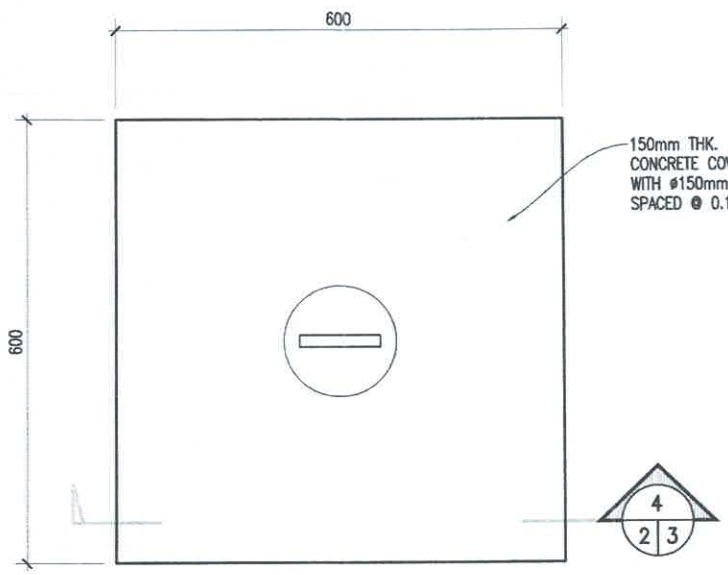

MANHOLE COVER @ SEPTIC VAULT
3 PLAN VIEW
SCALE 1:10mts

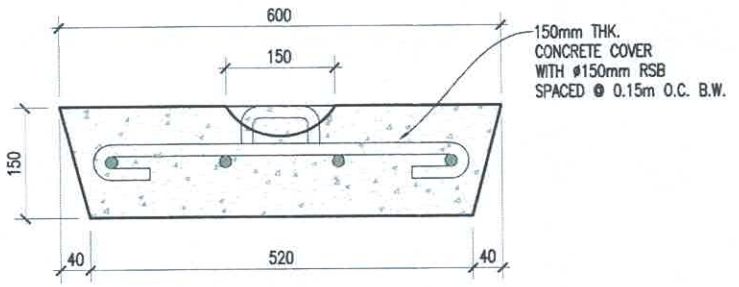

MANHOLE COVER @ SEPTIC VAULT
4 SECTION
SCALE 1:10mts

PHILIPPINE PORTS AUTHORITY

PORT MANAGEMENT OFFICE OF BICOL
REGIONAL GOVERNMENT CENTER,
RAWIS, LEGAZPI CITY 4500

PROJECT TITLE

EMERGENCY MAINTENANCE OF SEPTIC VAULT AND PORT LIGHTING SYSTEM
PORT OF VIRAC, CATANDUANES

SHEET NO. 2 / 5

PREPARED BY	CHECKED/REVIEWED BY	RECOMMENDING APPROVAL	APPROVED
AGAPITO LLOYD L. TALAY, uap	CHRISTOPHER M. CADAG	JOHN S. DE LOS SANTOS	MA. MAGNOLIA SINSON-REQUEJO
ARCHITECT II	SUPERVISING ENGINEER A	ACTING DIVISION MANAGER A, ESD	PORT MANAGER

AUGUST 14, 2025