
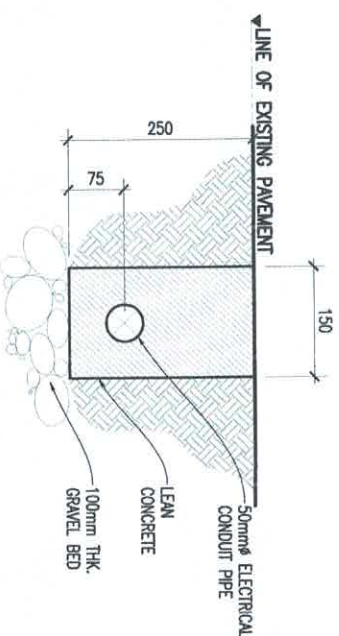


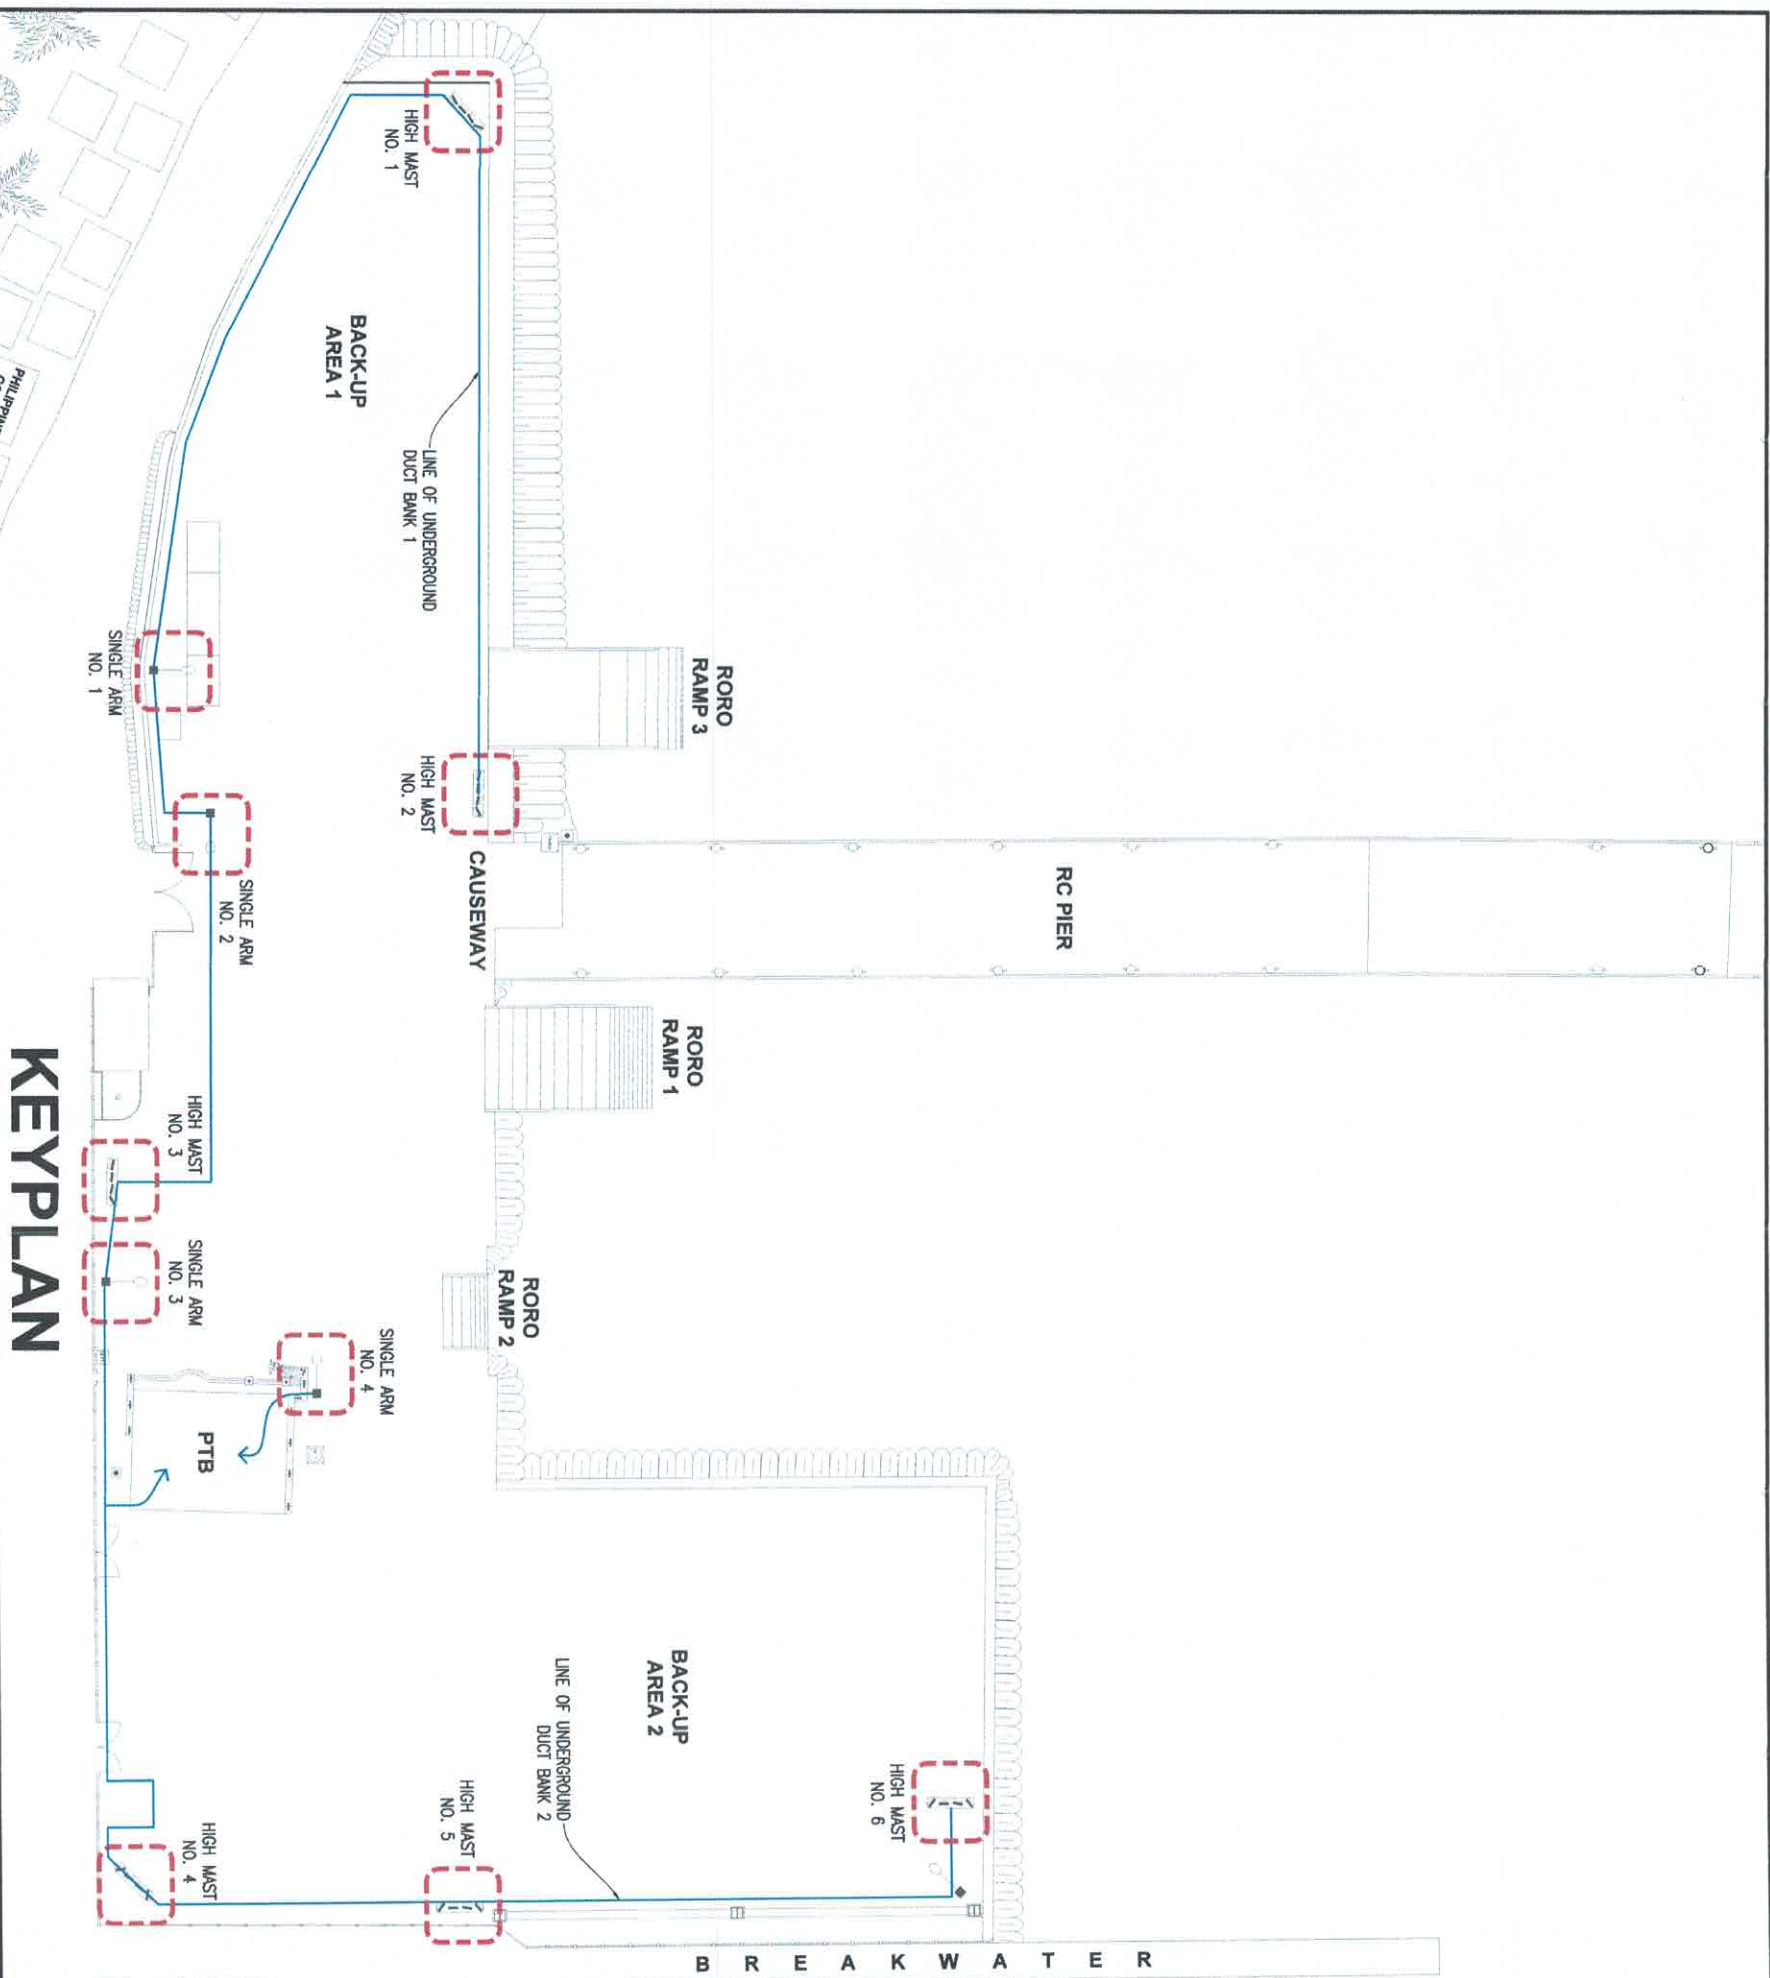

1
SCALE
SECTION DETAILS
1:10mts

KEYPLAN

PROJECT TITLE

EMERGENCY MAINTENANCE OF SEPTIC VAULT AND PORT LIGHTING SYSTEM

SHEET NO.



PREPARED BY

CHECKED/REVIEWED BY

RECOMMENDING APPROVAL

APPROVED

AGAPITO LLOMBAY TALAY, uap

CHRISTOPHER M. CADAG

JOHN S. DE LOS SANTOS

MA. MAGNOLIA SINSON-REQUEJO

PORT MANAGEMENT OFFICE OF BICOL
REGIONAL GOVERNMENT CENTER,
RANAS, LEGAZPI CITY 4500

SUPERVISING ENGINEER A

ACTING DIVISION MANAGER A, ESD

PORT MANAGER

AUGUST 14, 2025

3
5