

**PHILIPPINE
PORTS
AUTHORITY**




PORT MANAGEMENT OFFICE - MARINDUQUE/QUEZON

CONSTRUCTION DRAWINGS

**MAINTENANCE OF
SEPTIC TANKS**


PORT OF LUCENA, LUCENA CITY AND PORT OF BALANACAN, MARINDUQUE

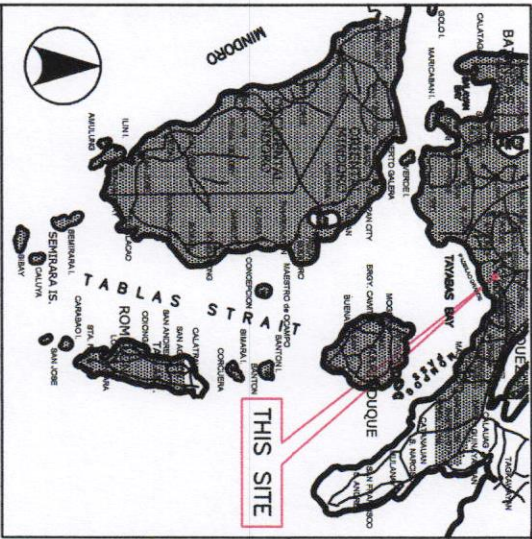

VICINITY MAP

SCALE NTS

NO	DESIGNATION	LOCATION	DIMENSIONS			CAPACITY VOLUME (CU.M.)
			LENGTH	WIDTH	DEPTH	
1	SEPTIC TANK - 1 (ST-1)	PTB - 1 (RIGHT SIDE)	3.60M	2.00M	1.20M	8.64 CU.M.
2	SEPTIC TANK - 2 (ST-2)	PTB - 3 (RIGHT SIDE)	6.20M	3.00M	1.10M	20.46 CU.M.
3	SEPTIC TANK - 3 (ST-3)	POB (REAR SIDE)	5.60M	1.65M	1.50M	13.86 CU.M.
4	SEPTIC TANK - 4 (ST-4)	PPD BLDG. (REAR SIDE)	5.00M	2.40M	1.10M	13.20 CU.M.
TOTAL:						56.16 CU.M.

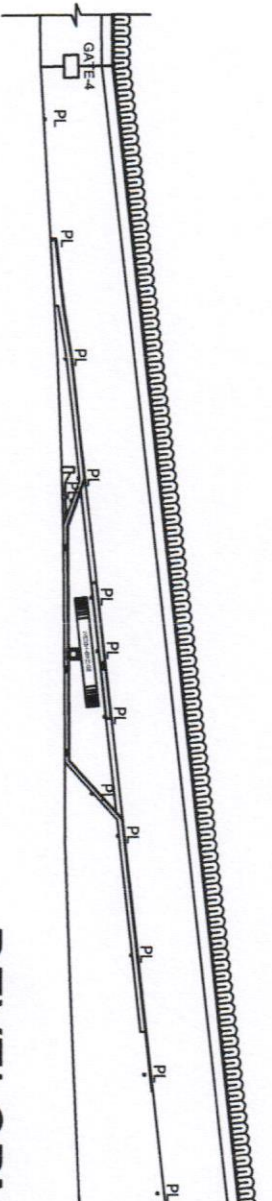


DEVELOPMENT PLAN

SCALE 1:2000


MAINTENANCE OF SEPTIC TANKS
SIPHONING, CLEANING AND DEBLOCKING OF SEPTIC TANKS

PROJECT/LOCATION:		PREPARED BY:		CHECKED/REVIEWED BY:		RECOMMENDING APPROVAL:		APPROVED:		SHEET CONTENTS		SHEET NO.	
MAINTENANCE OF SEPTIC TANKS		JOHN PAUL D. GONZALES ACTING SENIOR ENGINEER A		SERLIE D. TABORDO PRINCIPAL ENGINEER A		PAUL A. LIBATIQUE ESD MANAGER		ANNA TIERRELLA BISCOCHO ACTING PORT MANAGER		VICINITY MAP DEVELOPMENT PLAN		1 / 2	

NO	DESIGNATION	LOCATION	DIMENSIONS			CAPACITY VOLUME (CU.M.)
			LENGTH	WIDTH	DEPTH	
1	SEPTIC TANK - 1 (ST-1)	PTB - 1 TOILET (GENTS) (RIGHT SIDE)	4.10M	4.50M	1.10M	20.30 CU.M.
2	SEPTIC TANK - 2 (ST-2)	PTB - 1 TOILET (LADIES) (REAR SIDE)	7.50M	2.50M	1.10M	20.63 CU.M.
3	SEPTIC TANK - 3 (ST-3)	PTB - 2 (REAR SIDE) ORIGINAL	6.20M	2.20M	1.10M	15.00 CU.M.
4		PTB - 2 (REAR SIDE) ADDITIONAL	6.20M	3.00M	1.10M	20.46 CU.M.
5	SEPTIC TANK - 4 (ST-5)	TMO (LEFT SIDE)	5.00M	2.40M	1.10M	13.20 CU.M.
6	SEPTIC TANK - 5 (ST-6)	PUBLIC C.R. (RIGHT SIDE)	3.60M	2.00M	1.20M	8.64 CU.M.
TOTAL:						98.23 CU.M.

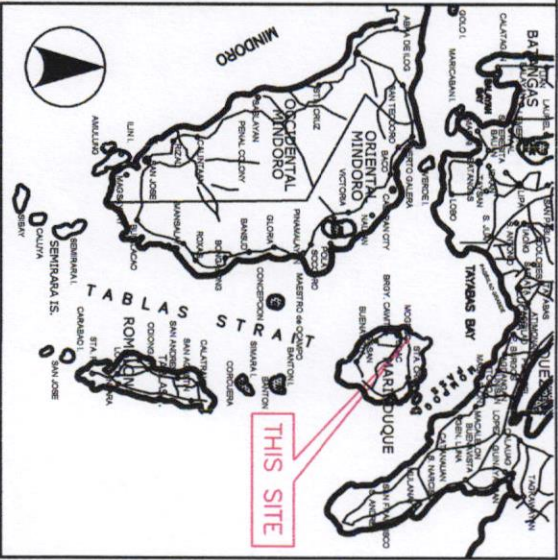

VICINITY MAP

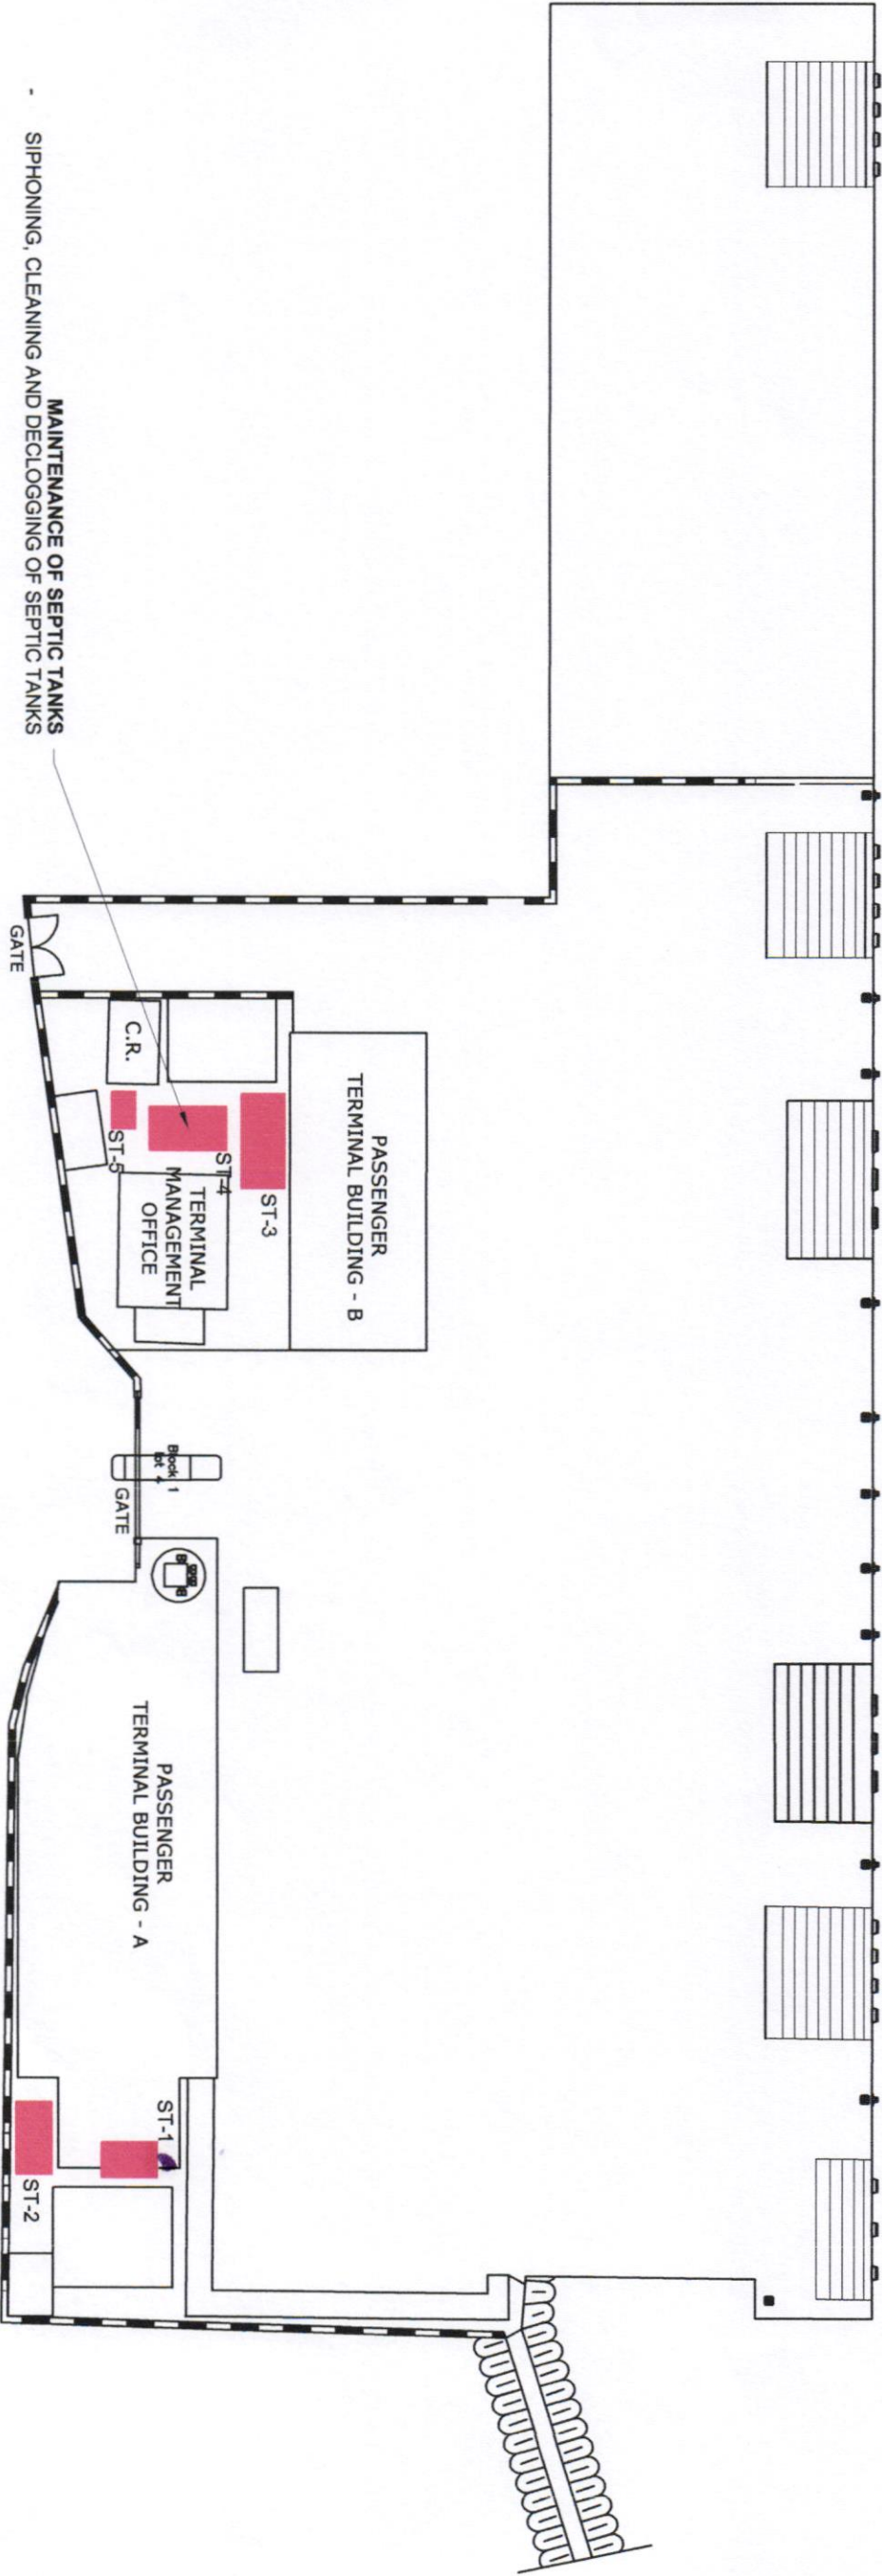

PHILIPPINE PORTS AUTHORITY

PROJECT/LOCATION:

MAINTENANCE OF SEPTIC TANKS

PORT OF BALANACAN

PREPARED BY:

John Paul M. Gonzales

JOHN PAUL M. GONZALES
ACTING SENIOR ENGINEER A

CHECKED/REVIEWED BY:

Gerlie D. Tabo

GERLIE D. TABO
PRINCIPAL ENGINEER A

RECOMMENDING APPROVAL:

Ravi A. Libatique

RAVI A. LIBATIQUE
ASD MANAGER

APPROVED:

Anna Theresa Biscocho

ANNA THERESA BISCOCHO
ACTING PORT MANAGER

SHEET CONTENTS

● VICINITY MAP

● DEVELOPMENT PLAN

SHEET NO.

2 / 2

PORT MANAGEMENT OFFICE - MARQUEZ