




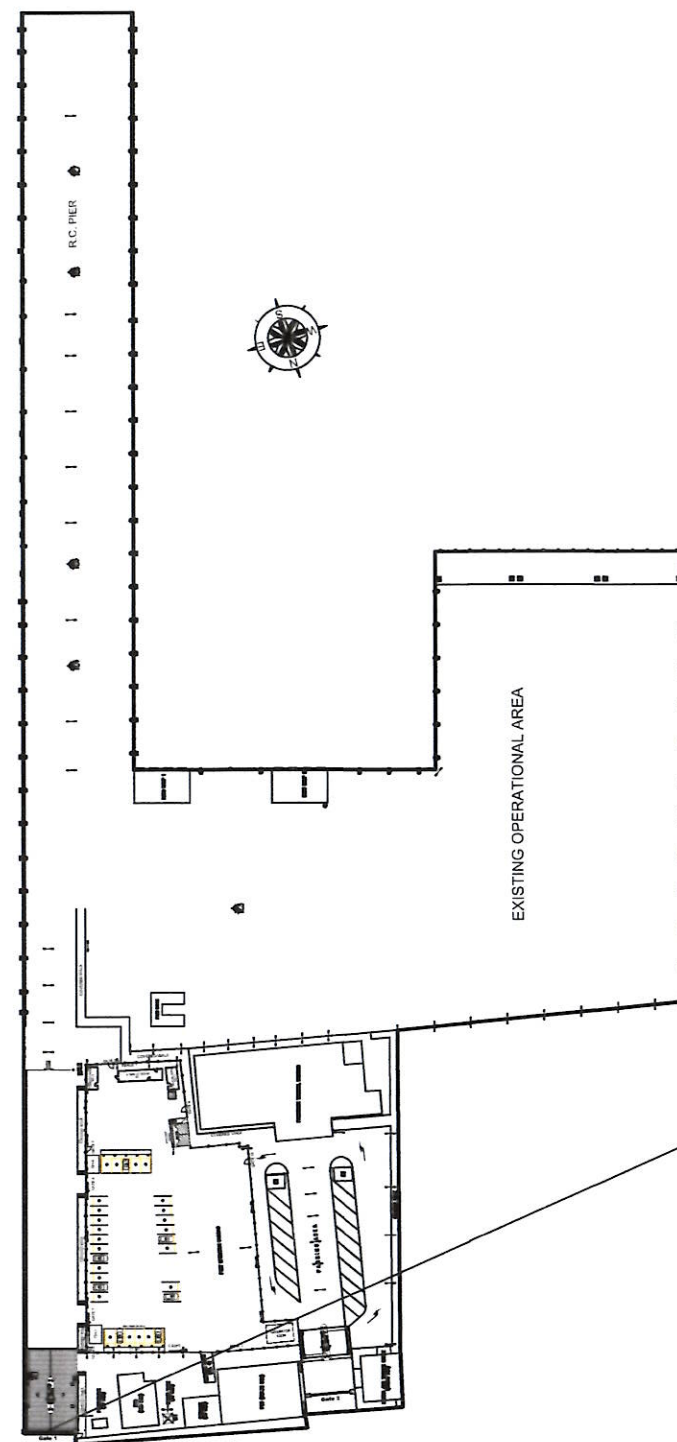

SITE DEVELOPMENT
PORT OF ORMOC

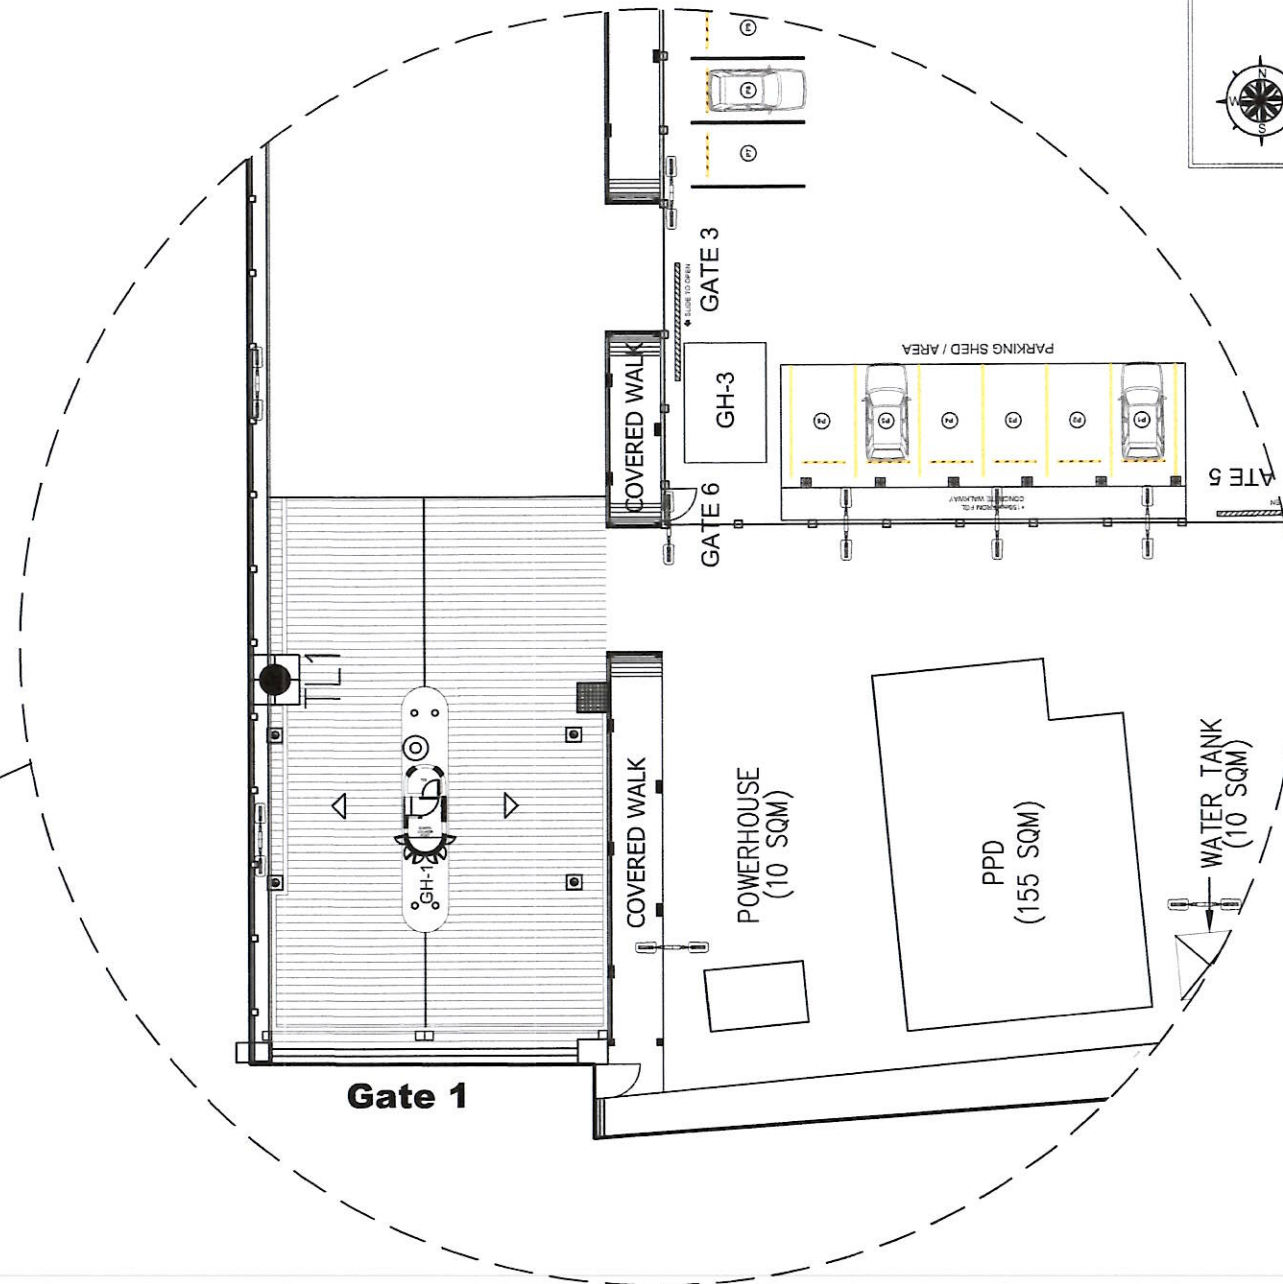

BLOW-UP
SCALE 1:300

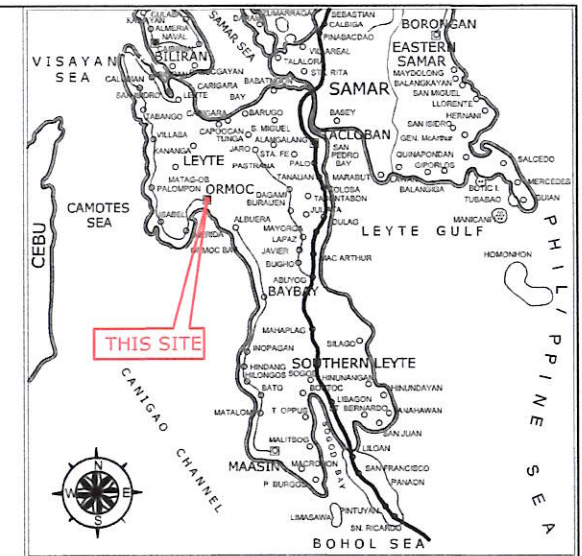

	PROJECT TITLE:	SHEET CONTENT:	PREPARED BY:	REVIEWED AND CHECKED BY:	RECOMMENDING APPROVAL:	APPROVED BY:	SHEET NO.
	MAINTENANCE OF PAVEMENT AT GATE-1	AS SHOWN					1
	LOCATION: PORT OF ORMOC, ORMOC CITY, LEYTE		AILYNNE E. DAGOHAY DRAFTSMAN III	LORD TYRONE L. AGATON PRINCIPAL ENGINEER	GERRY D. LIQUIDO ESD MANAGER	BERNARD C. CALLEDO PORT MANAGER	3



MAINTENANCE OF PAVEMENT AT GATE-1

AS SHOWN

PREPARED BY:


REVIEWED AND CHECKED BY:

RECOMMENDING APPROVAL:

APPROVED BY:


SHEET NO.

PROPOSED CONCRETING OF PAVEMENT

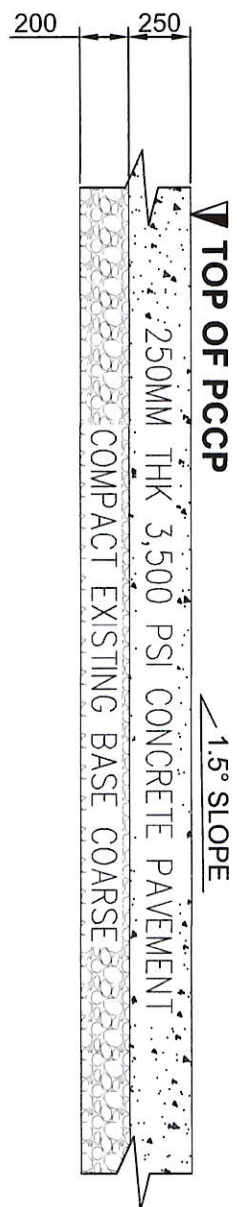

SECTION "AA"

SCALE 1:100

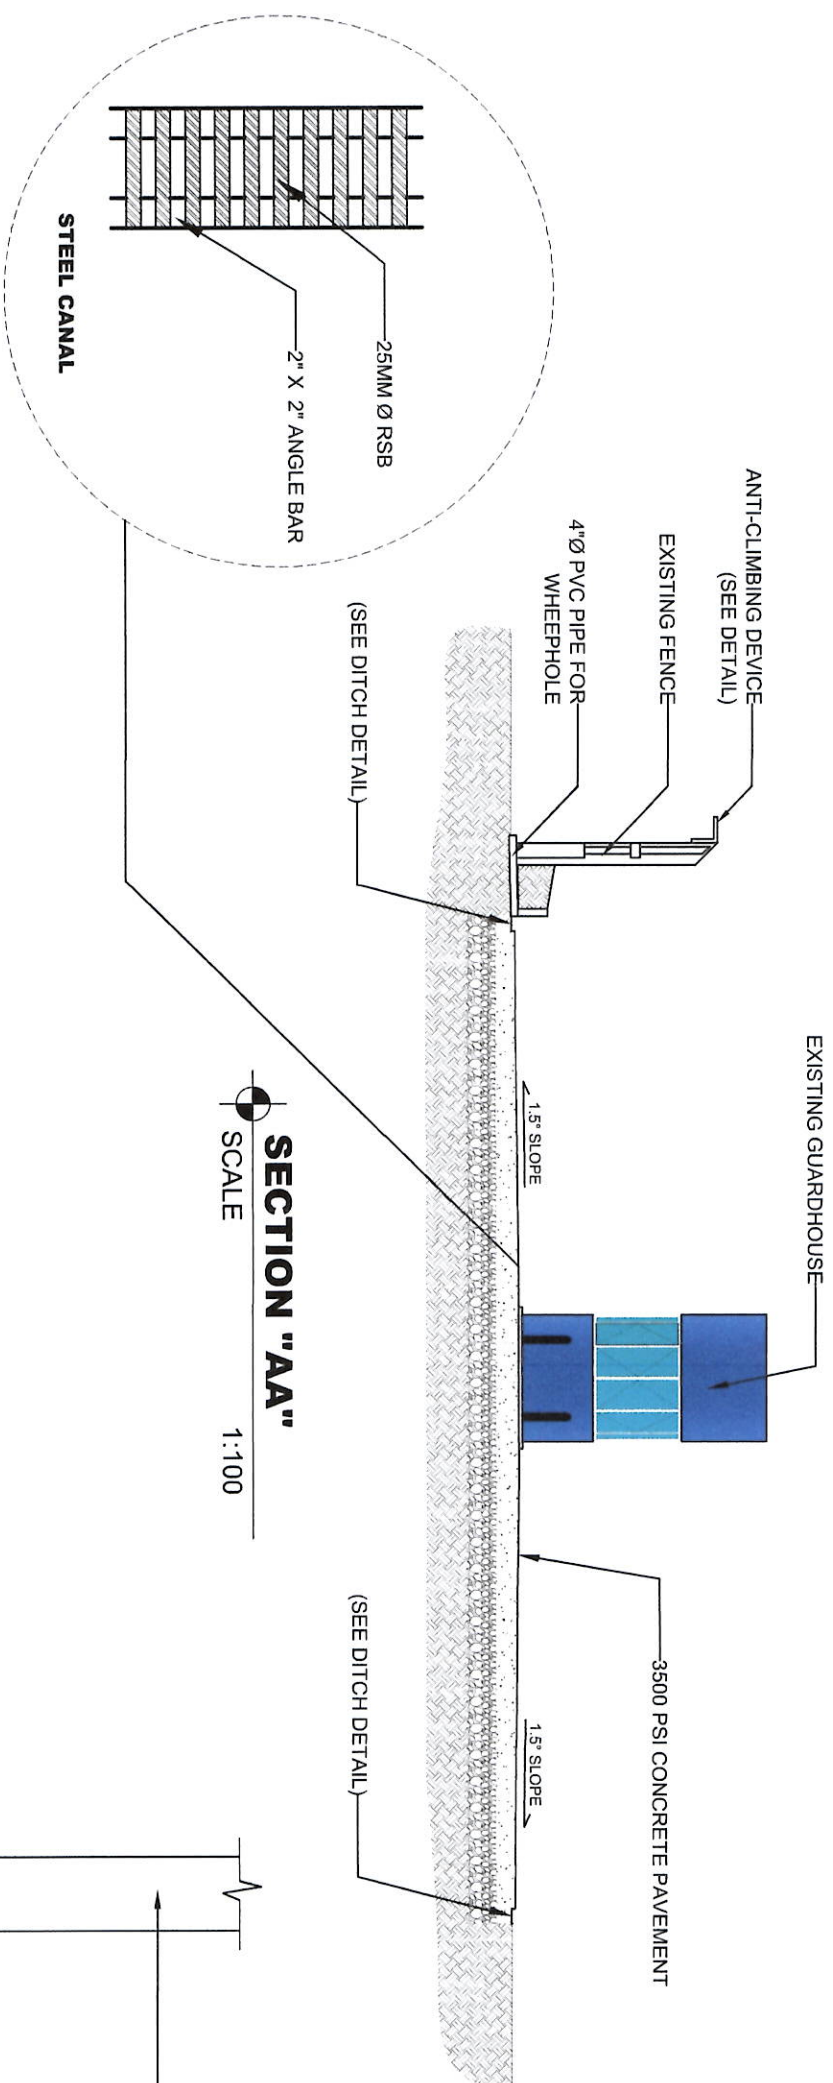

DITCH DETAIL

SCALE 1:30

