
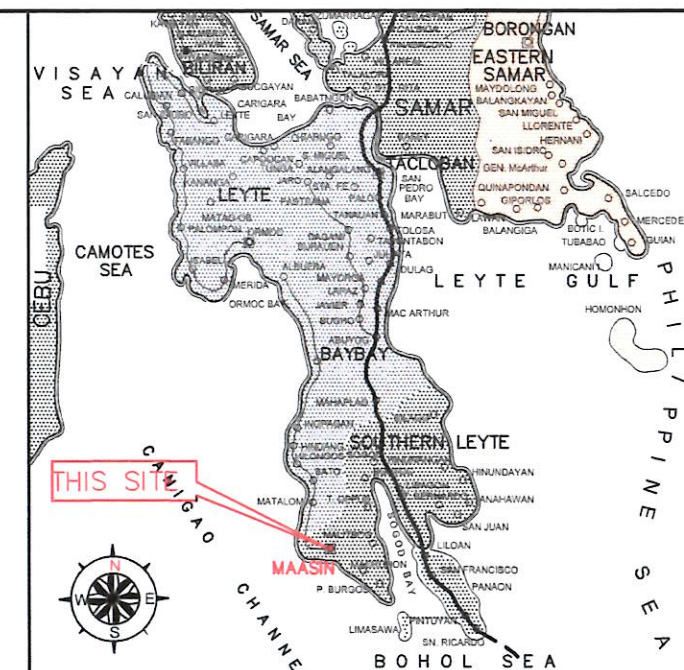
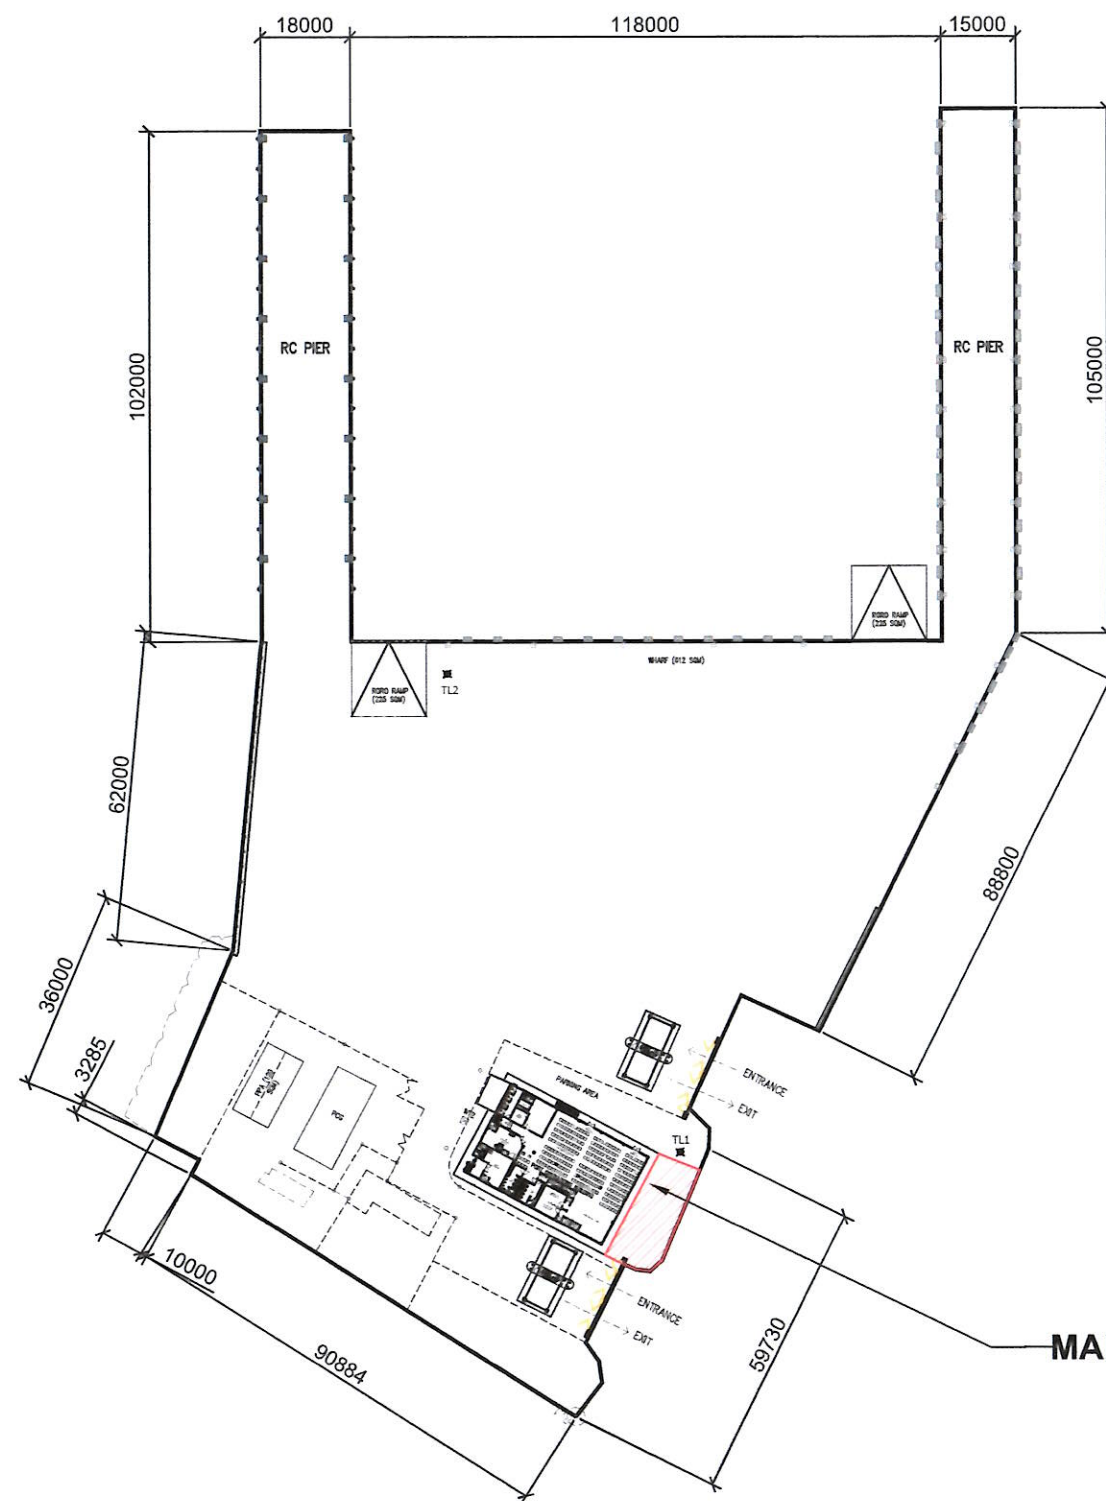


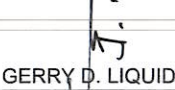


VICINITY MAP

MAINTENANCE OF SPRIGS AND SODS

SITE DEVELOPMENT PLAN
PORT OF MAASIN, SOUTHERN LEYTE

	PROJECT TITLE: MAINTENANCE OF SPRIGS AND SODS LOCATION: PORT OF MAASIN, SOUTHERN LEYTE	SHEET CONTENT: AS SHOWN	PREPARED BY:  AILYNNE E. DAGOHOY DRAFTSMAN III	REVIEWED AND CHECKED BY:  LORD TYRONE L. AGATON PRINCIPAL ENGINEER	RECOMMENDING APPROVAL:  GERRY D. LIQUIDO ESD MANAGER	APPROVED BY:  BERNARD C. CALLEDO PORT MANAGER	SHEET NO. 01 03
---	---	---------------------------------------	---	---	---	--	---

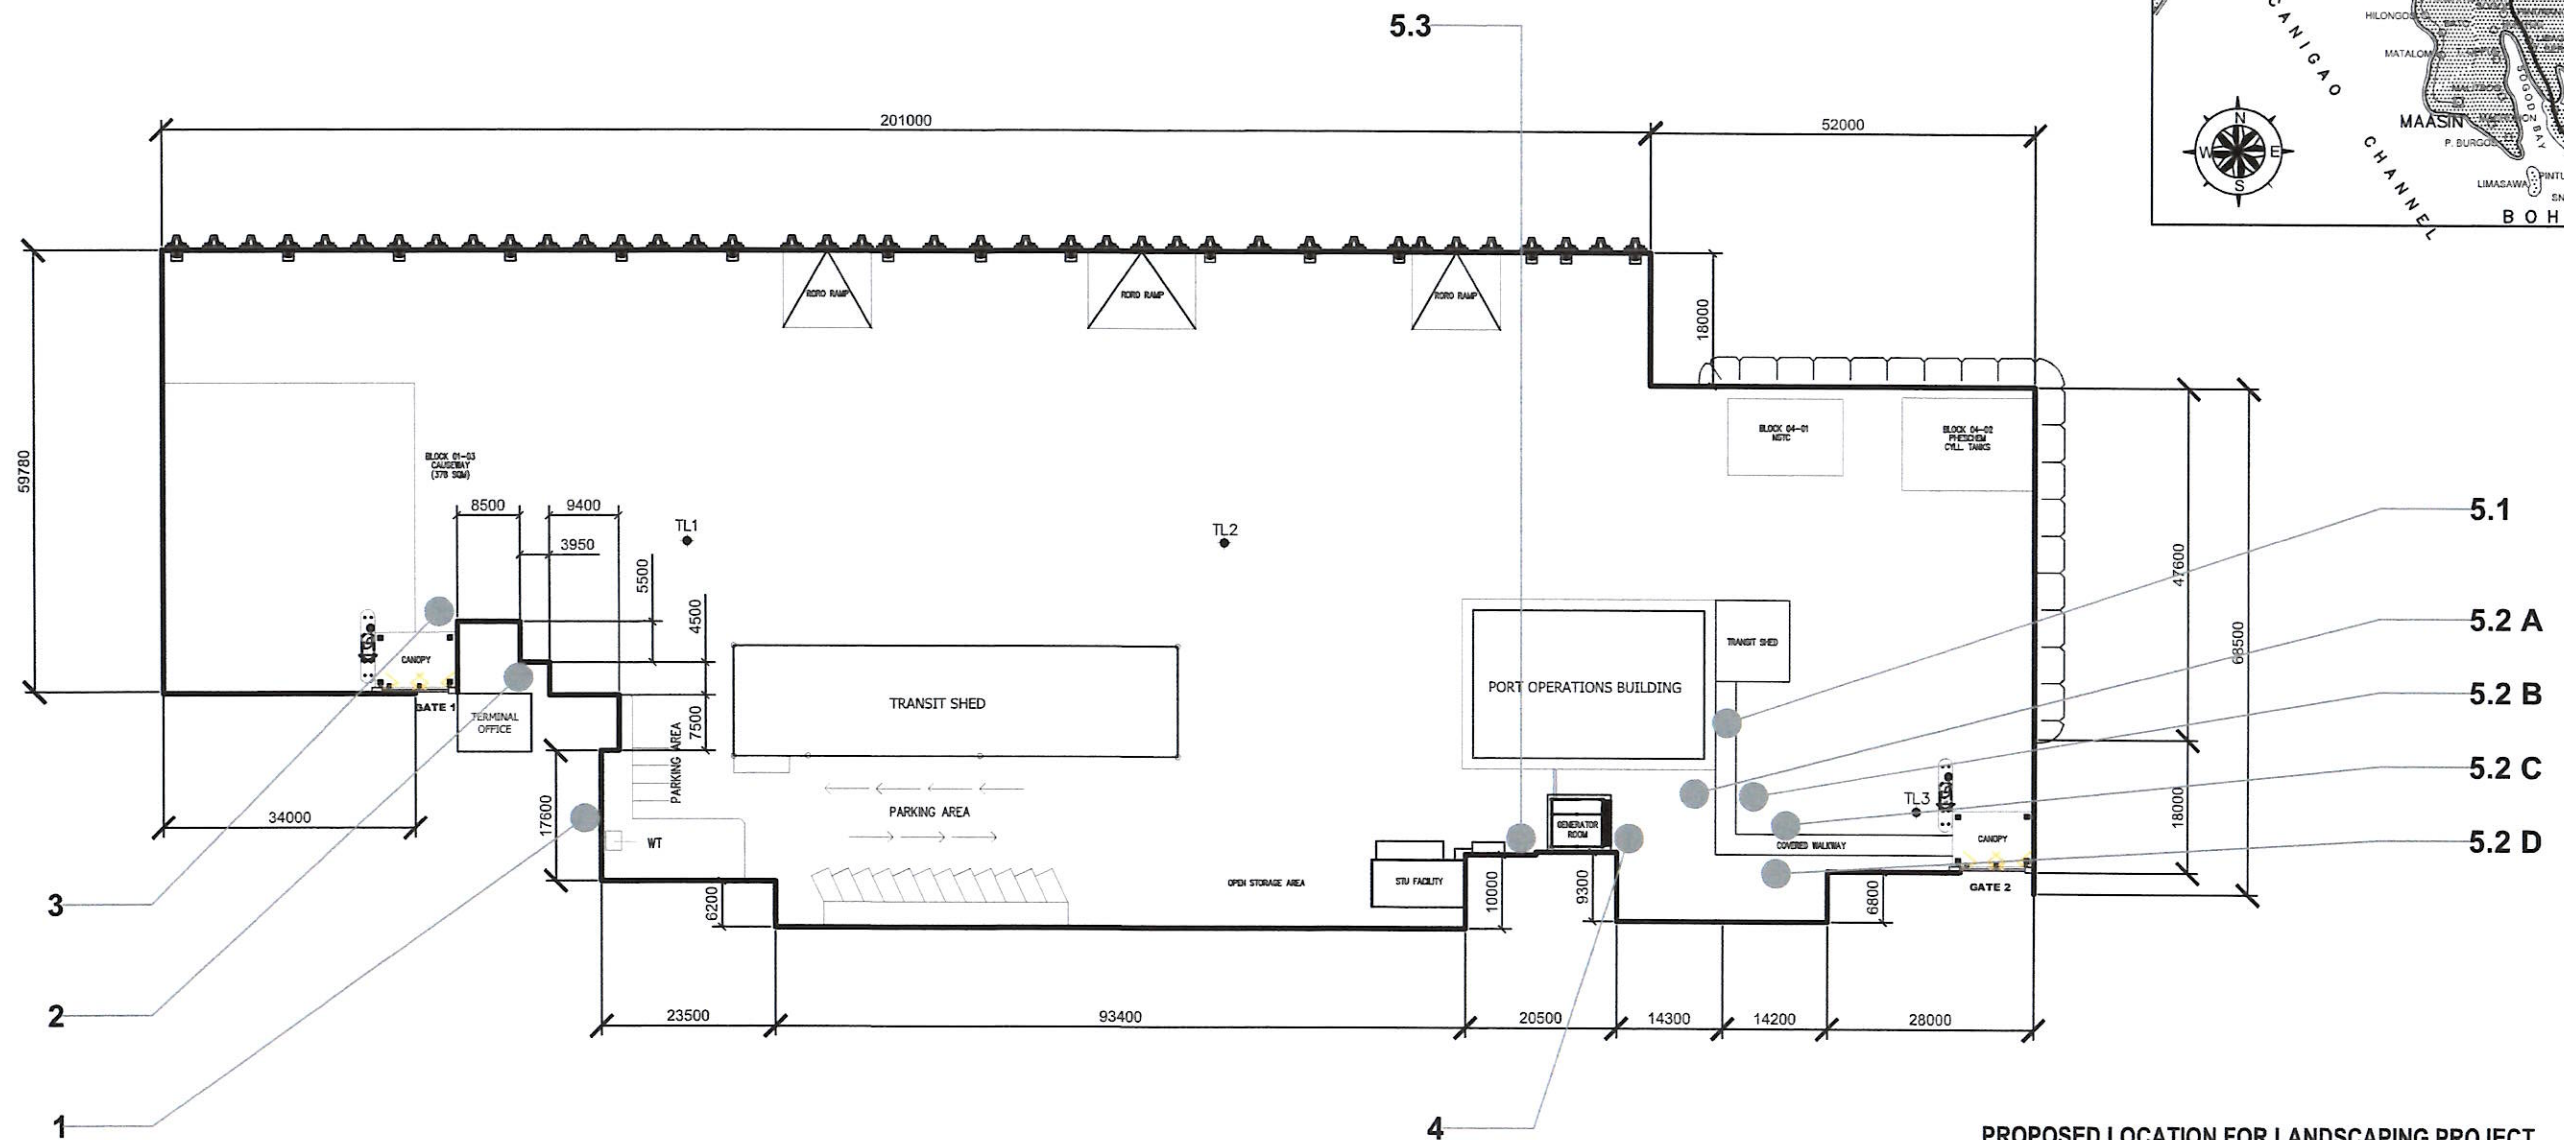

SITE DEVELOPMENT PLAN

PORT OF PALOMPON, LEYTE

PROPOSED LOCATION FOR LANDSCAPING PROJECT

1. Garden/Greenery Area
2. Front side of old office building
3. Corner area, concrete wall near old office building
4. Little island near generator set area
5. Improvement of existing plant box
- 5.1 Collection area
- 5.2 Passenger covered walk both sides
- 5.3 Plant box at STU building



PROJECT TITLE:

MAINTENANCE OF SPRIGS AND SODS

LOCATION: PORT OF MAASIN, SOUTHERN LEYTE

SHEET CONTENT:

AS SHOWN

PREPARED BY:

ALYNNIE E. DAGOHY
DRAFTSMAN III

REVIEWED AND CHECKED BY:

LORD TYRONE L. AGATON
PRINCIPAL ENGINEER

RECOMMENDING APPROVAL:




GERRY D. LIQUIDO
ESD MANAGER

APPROVED BY:

BERNARD C. CALLEDO
PORT MANAGER

SHEET NO.

02
03

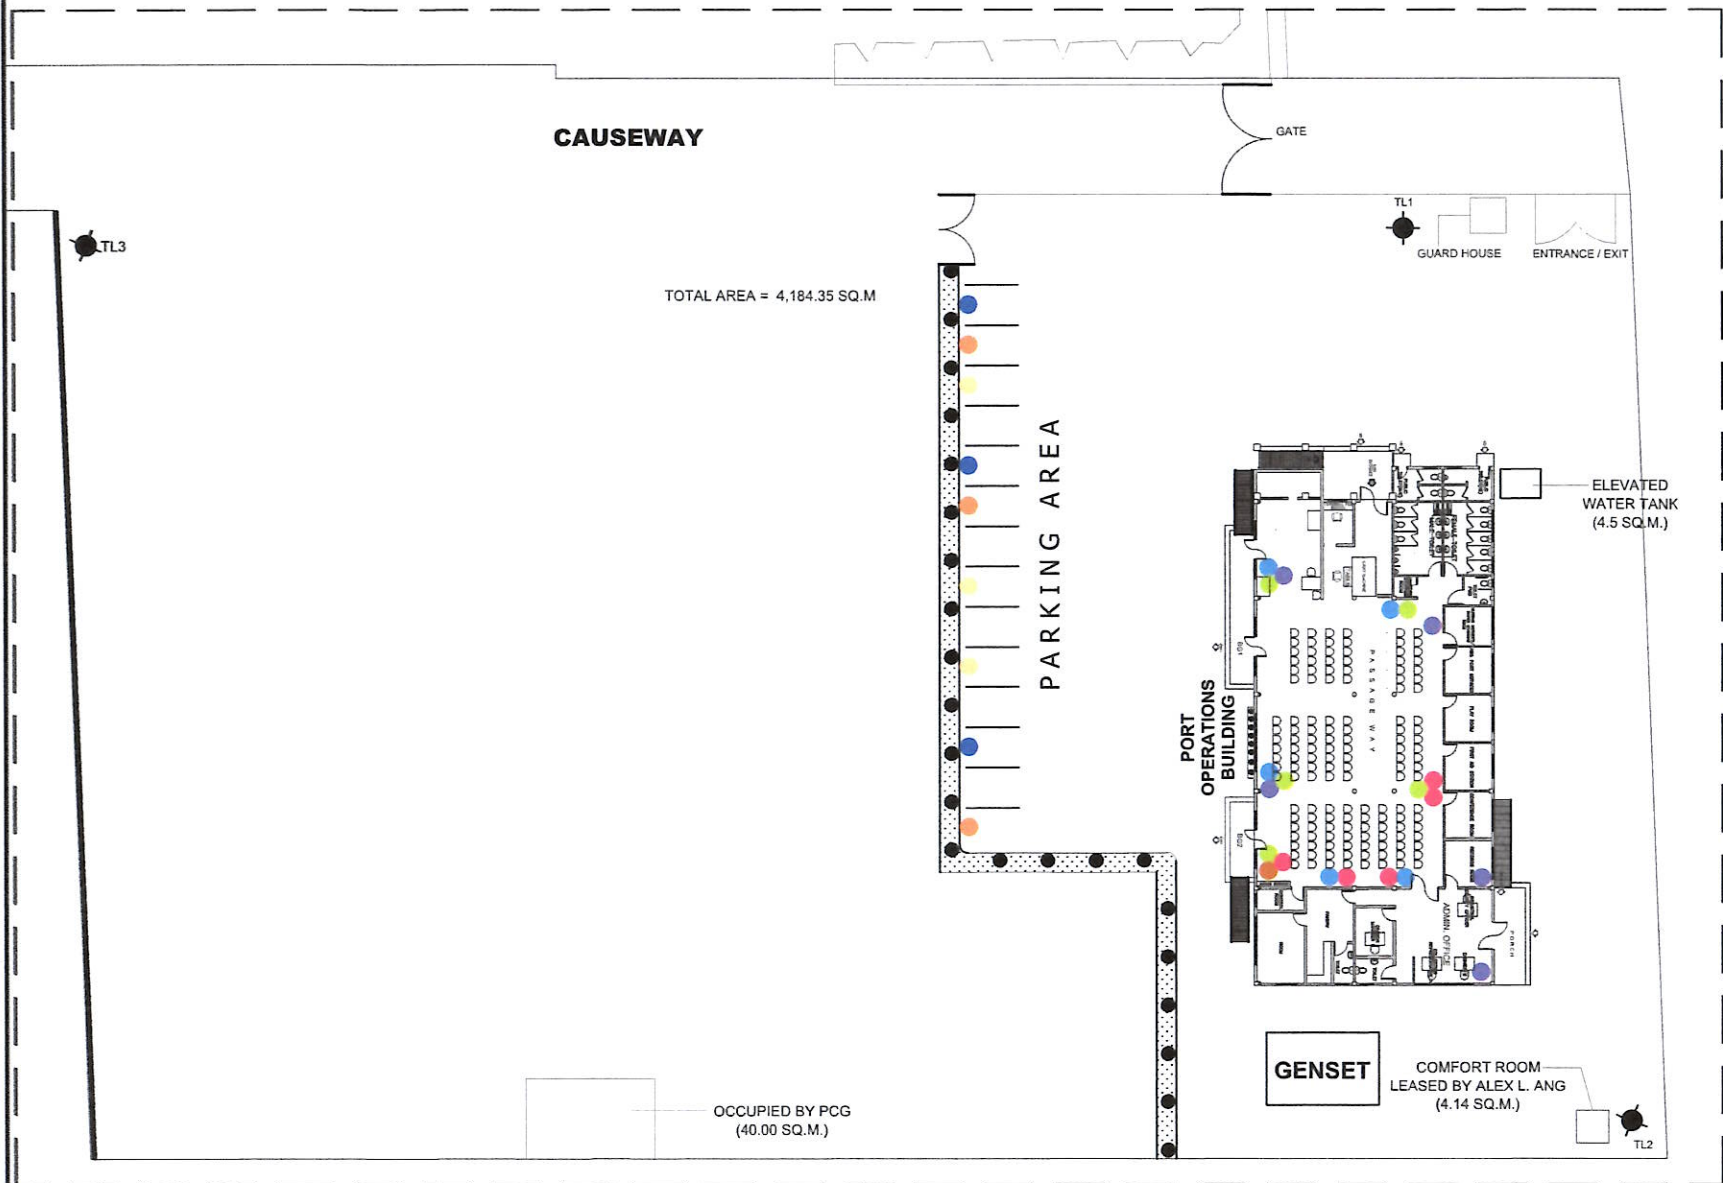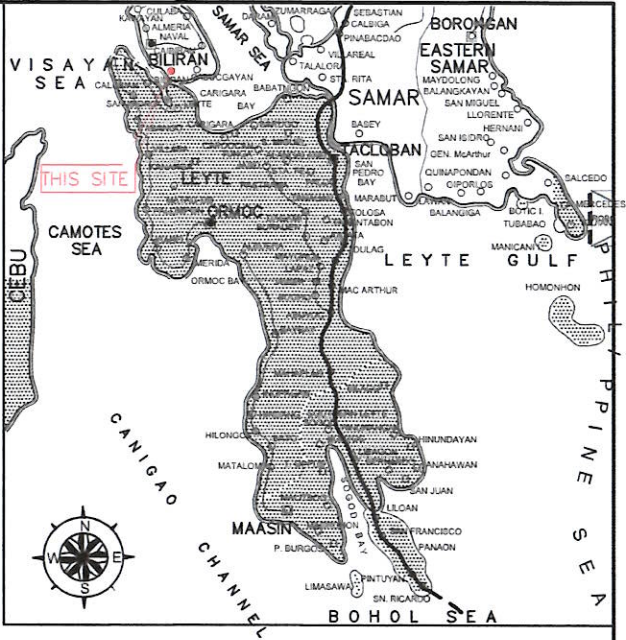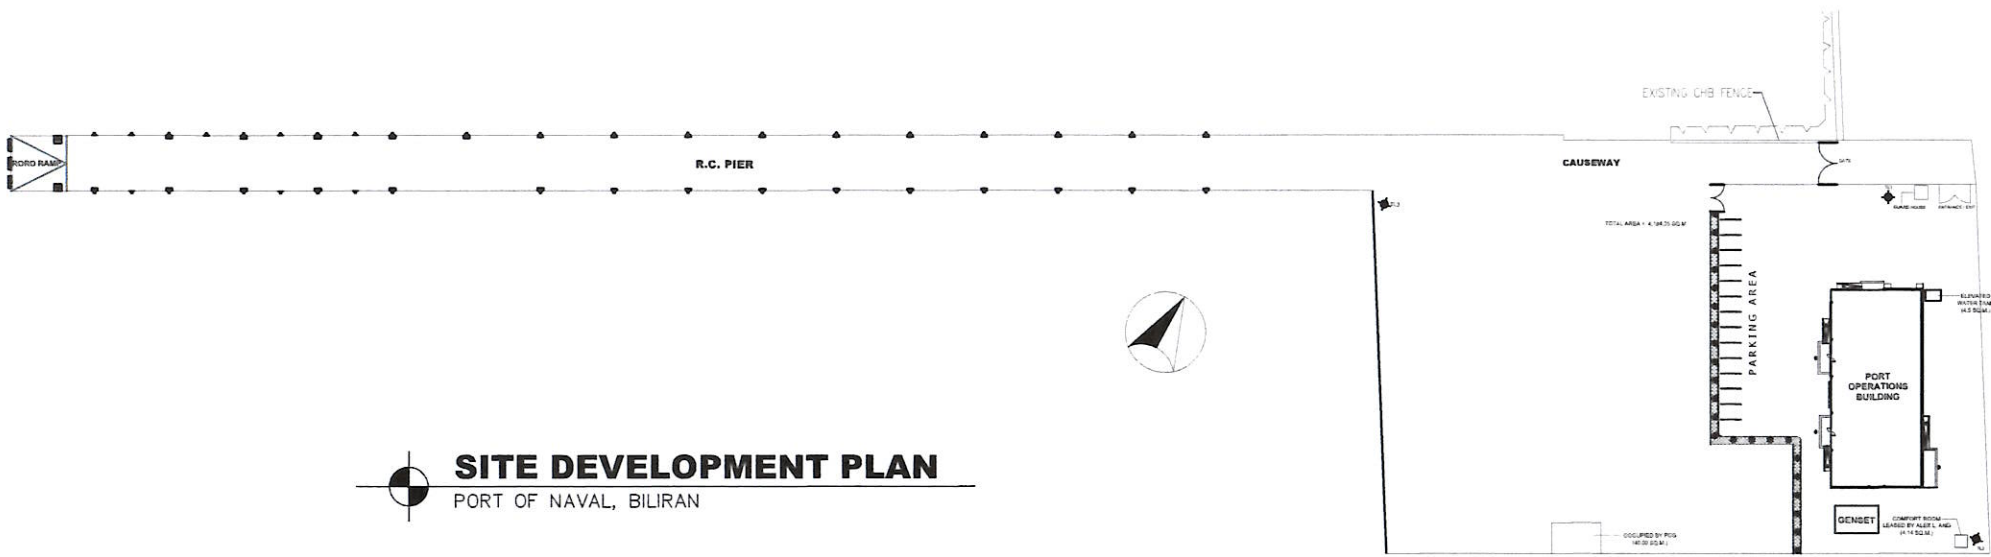

- INDOOR**
1. ● Monstera
 2. ● Parlor Palm
 3. ● Dracaena
 4. ● Snake plants
 5. ● Prayer plants

- OUTDOOR**
1. ● Bamboo Palm
 2. ● Carpentaria Palm
 3. ● Orange Eugenia

	PROJECT TITLE:	SHEET CONTENT:	PREPARED BY:	REVIEWED AND CHECKED BY:	RECOMMENDING APPROVAL:	APPROVED BY:	SHEET NO.
	MAINTENANCE OF SPRIGS AND SODS	AS SHOWN					03
	LOCATION: PORT OF MAASIN, SOUTHERN LEYTE		MILYNE E. DAGOHUY DRAFTSMAN III	LORD TYRONE L. AGATON PRINCIPAL ENGINEER	GERRY D. LIQUIDO ESD MANAGER	BERNARD C. CALLEDO PORT MANAGER	03