
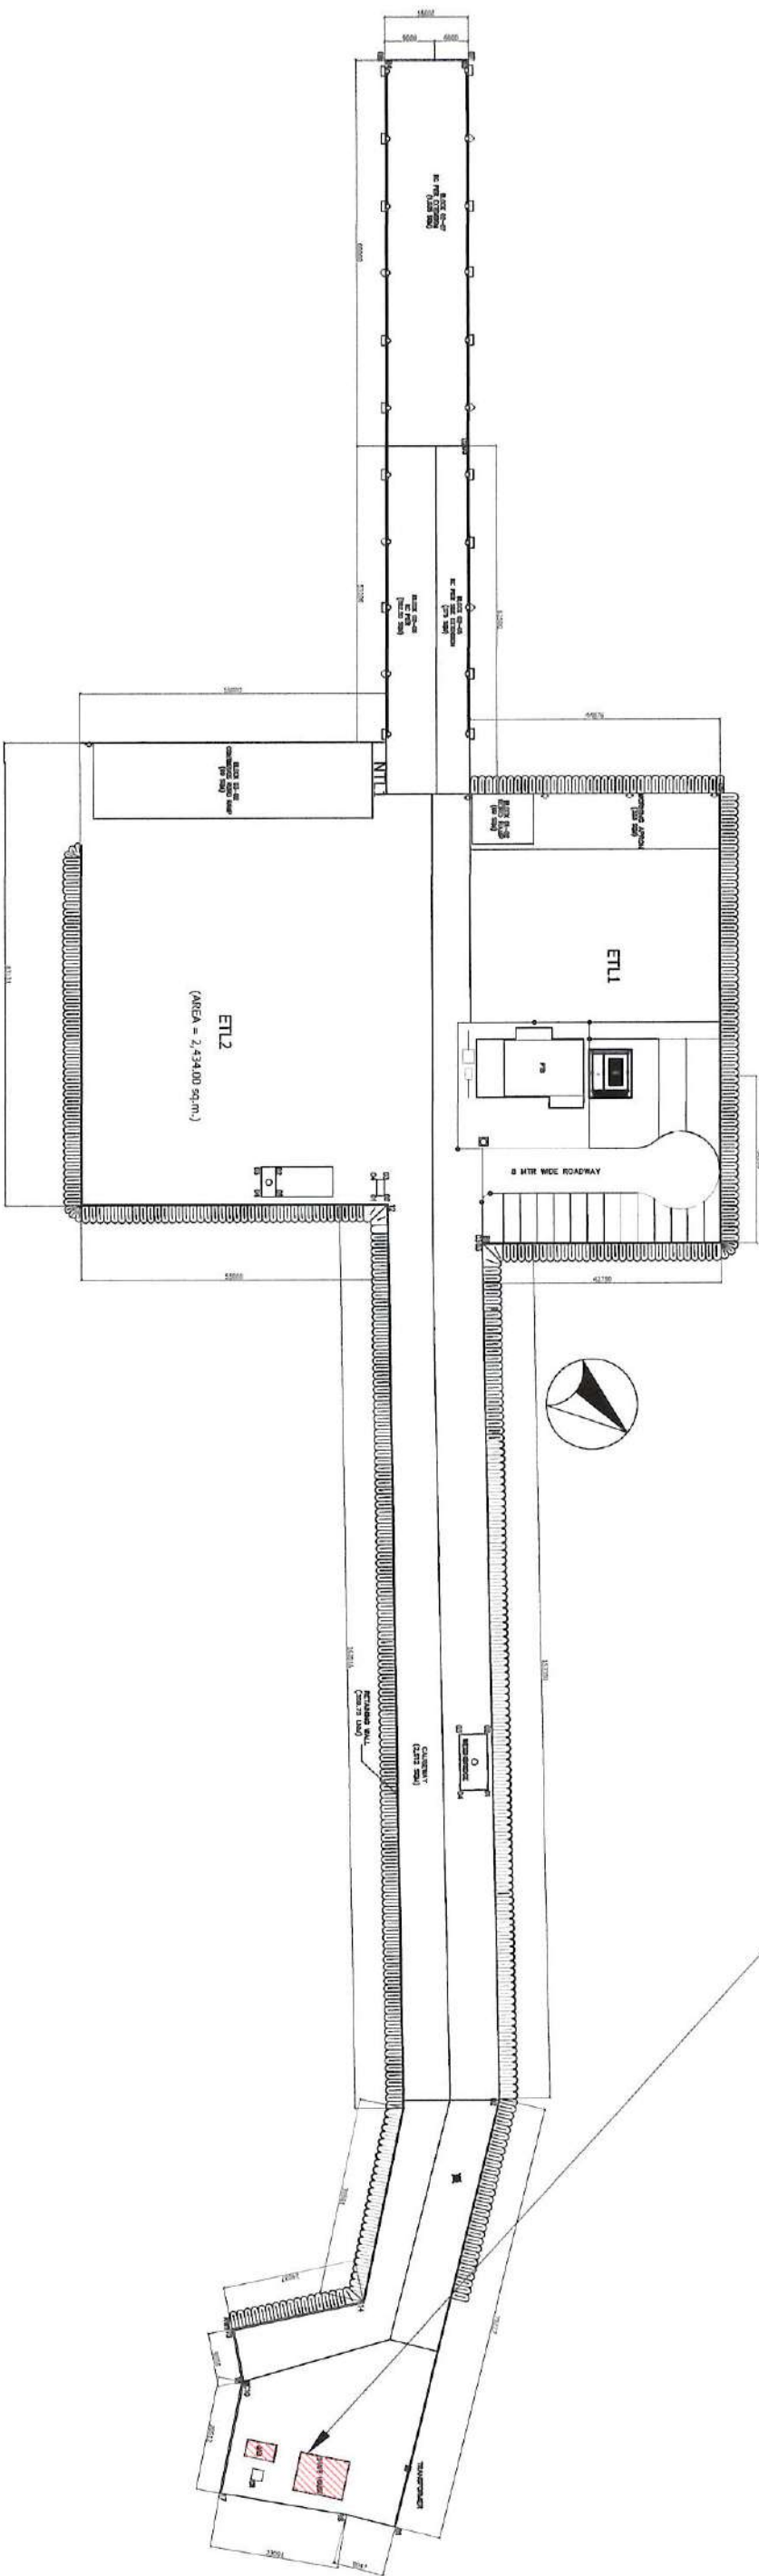



REPAIR OF STAFF HOUSE & GAD BUILDING

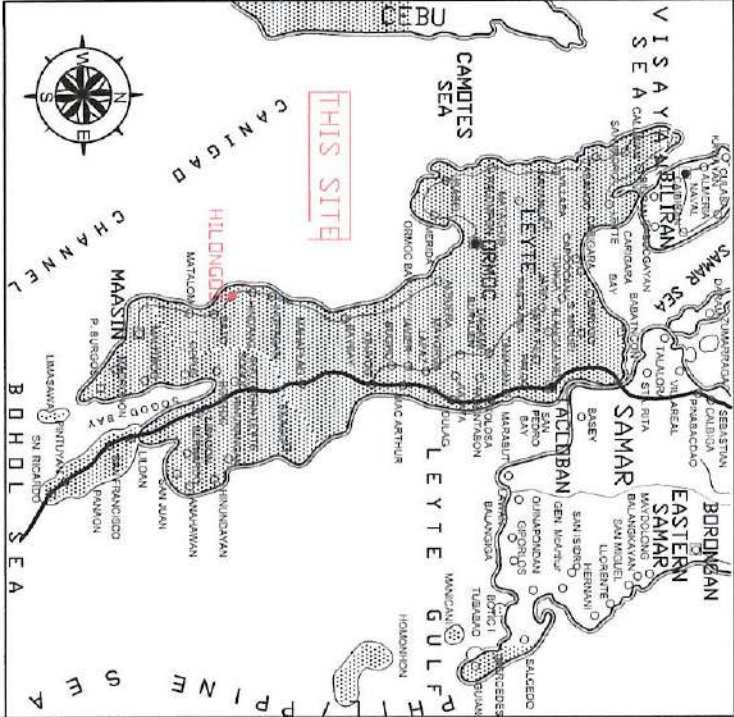

SITE DEVELOPMENT PLAN

PORT OF HILONGOS, HILONGOS LEYTE

	PROJECT TITLE:	SHEET CONTENT:	PREPARED BY:	REVIEWED AND CHECKED BY:	RECOMMENDING APPROVAL:	APPROVED BY:	SHEET NO.
	MAINTENANCE OF STAFF HOUSE & GAD BUILDING	AS SHOWN	ALLANINE E. PEGONAY DRAFTSMAN III	LORD TYRONE A. AGATON PRINCIPAL ENGINEER	GERRY P. LIQUIDO EST. MANAGER	BERNARD C. CALLEDO PORT MANAGER	1 8

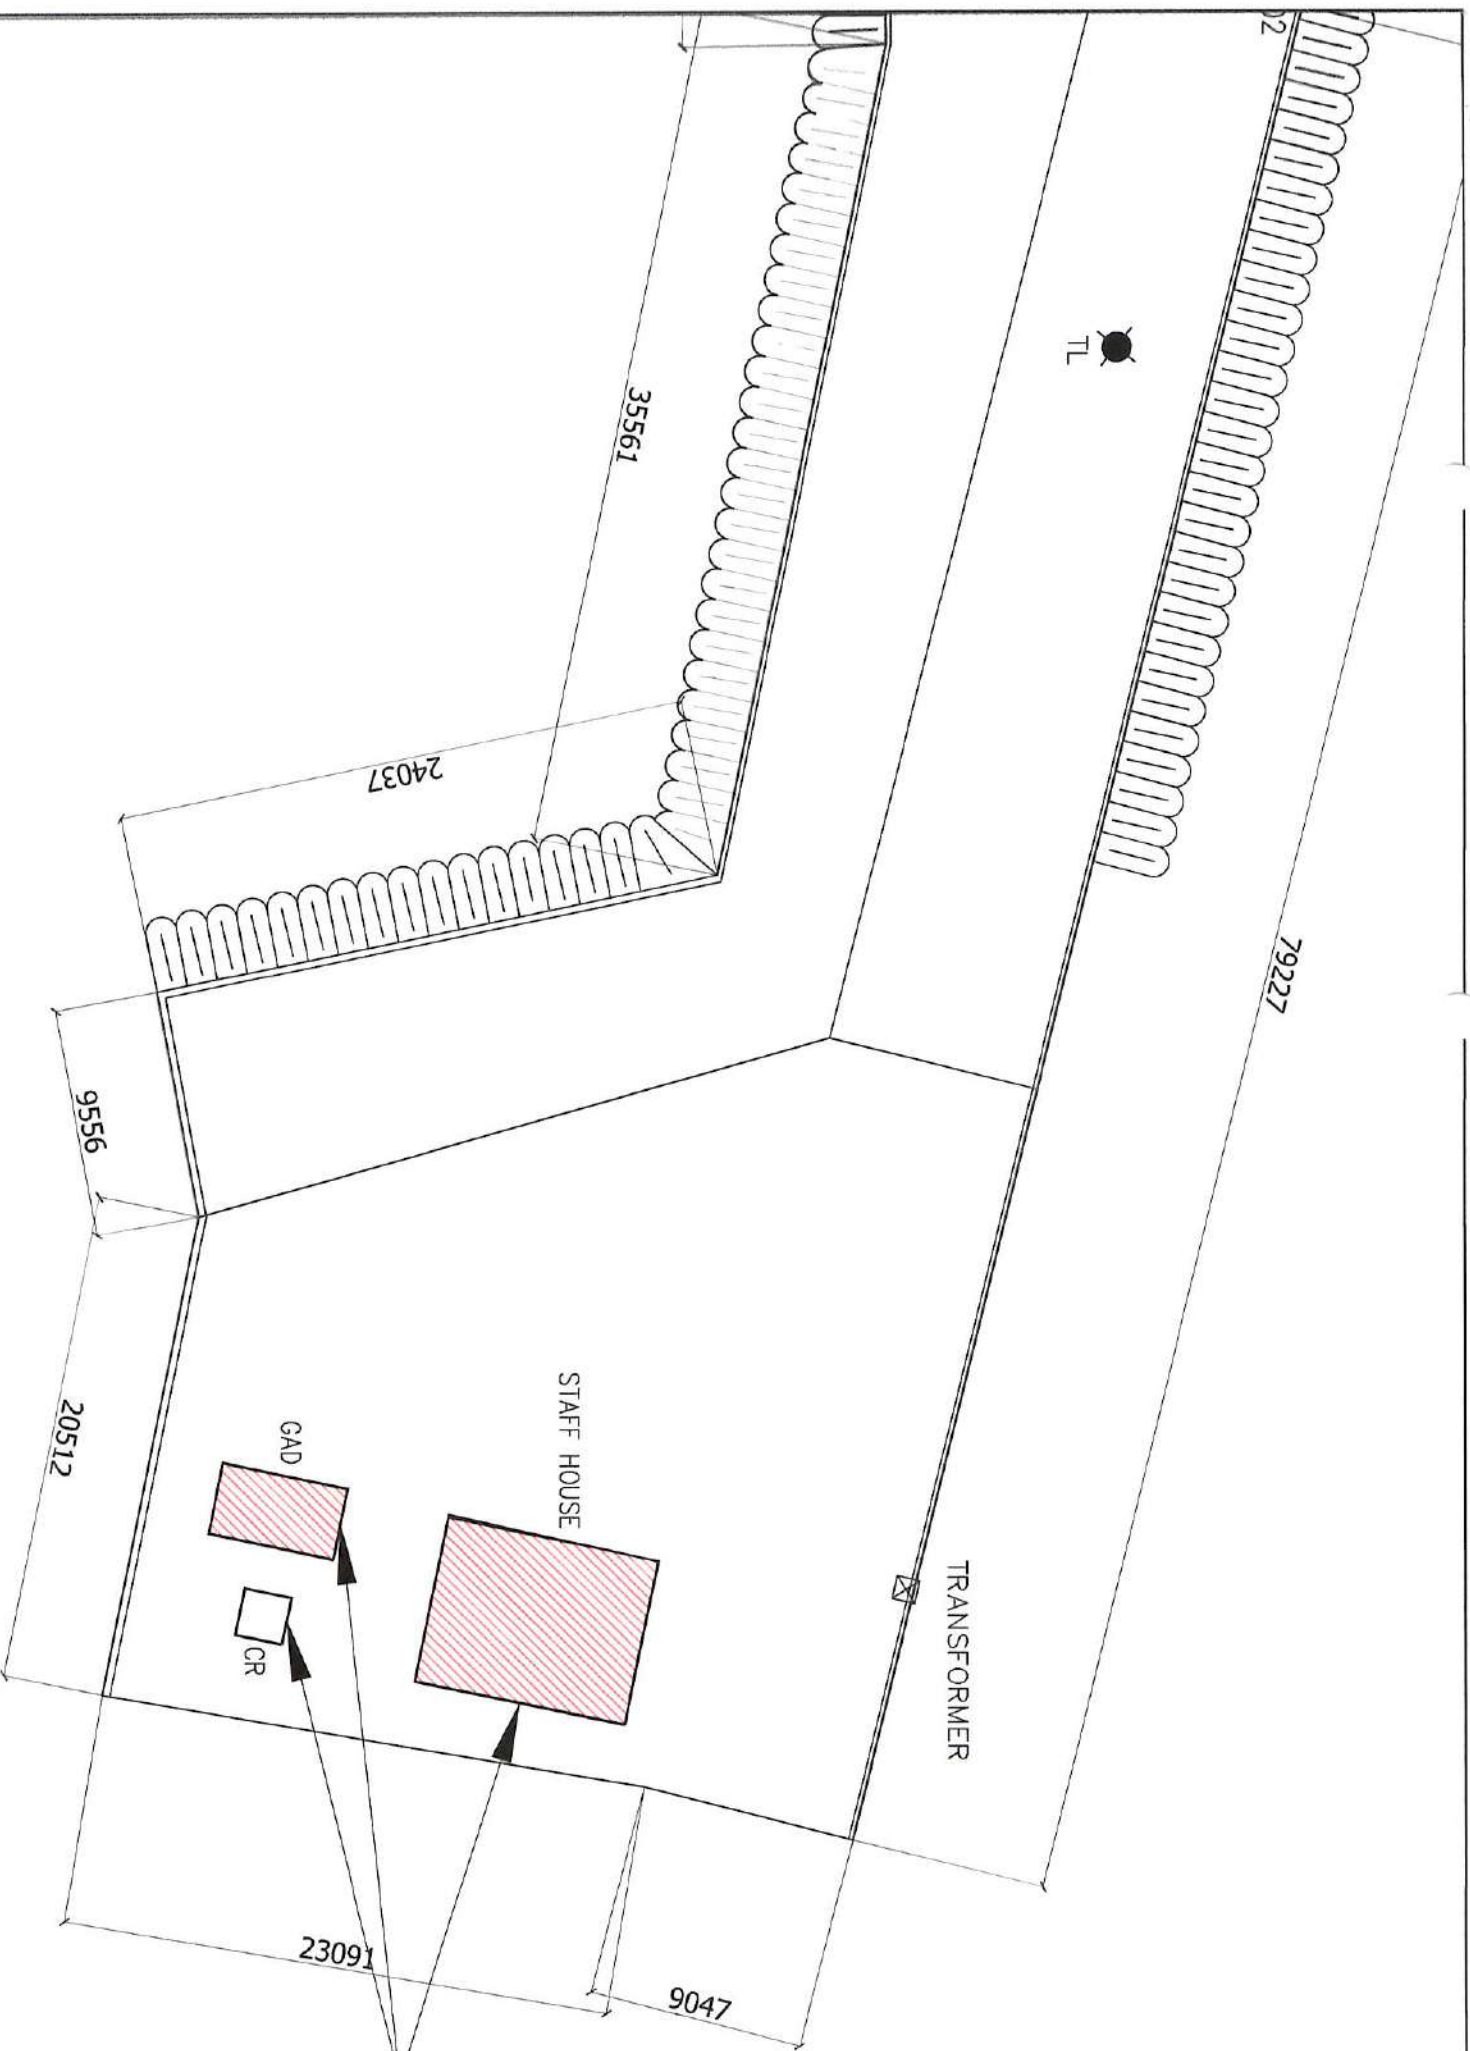


REPAIR OF EXISTING STAFF HOUSE &
GAD BUILDING


LOCATION PLAN

PORT OF HILONGOS, HILONGOS LEYTE


	PROJECT TITLE:	SHEET CONTENT:	PREPARED BY:	REVIEWED AND CHECKED BY:	RECOMMENDING APPROVAL:	APPROVED BY:	SHEET NO.
	MAINTENANCE OF STAFF HOUSE & GAD BUILDING	AS SHOWN	ALVIN E. JASORIO DRAFTSMAN III	LORD TYRON L. AGATON PRINCIPAL ENGINEER	GERRY D. LIQUIDO EQ. MANAGER	BERNARD C. CALLEDO PORT MANAGER	2 8
LOCATION: PORT OF HILONGOS, LEYTE							

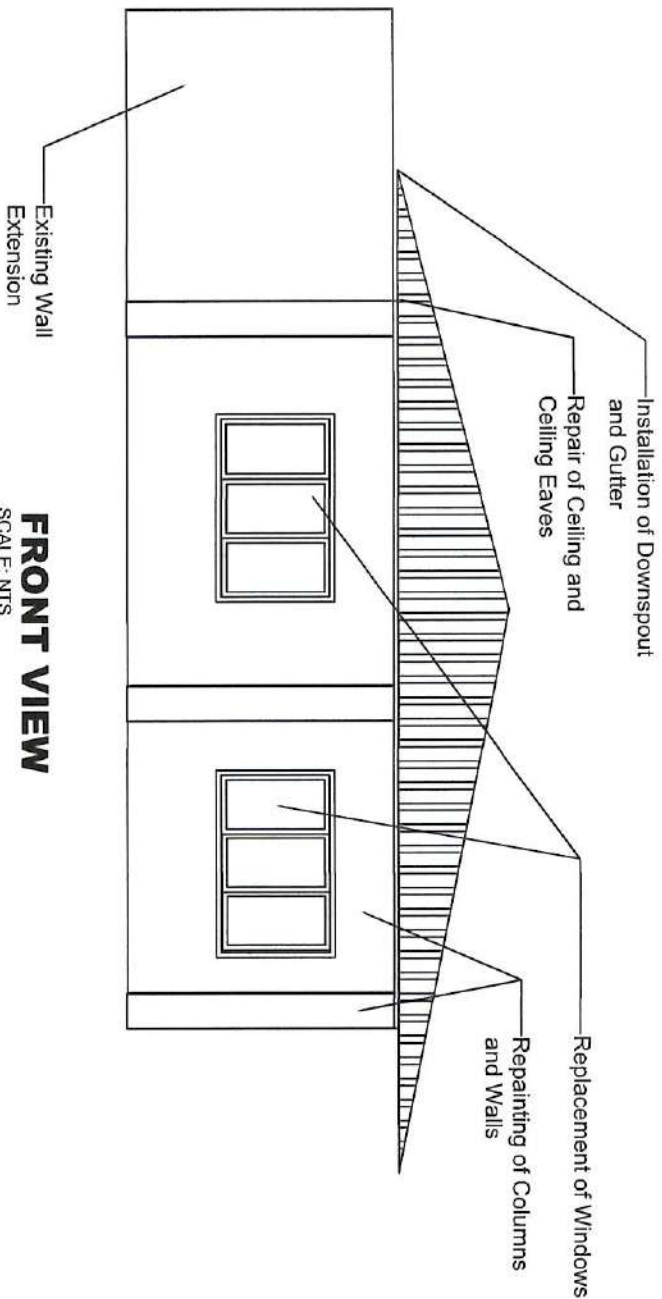


FRONT VIEW
SCALE: NTS

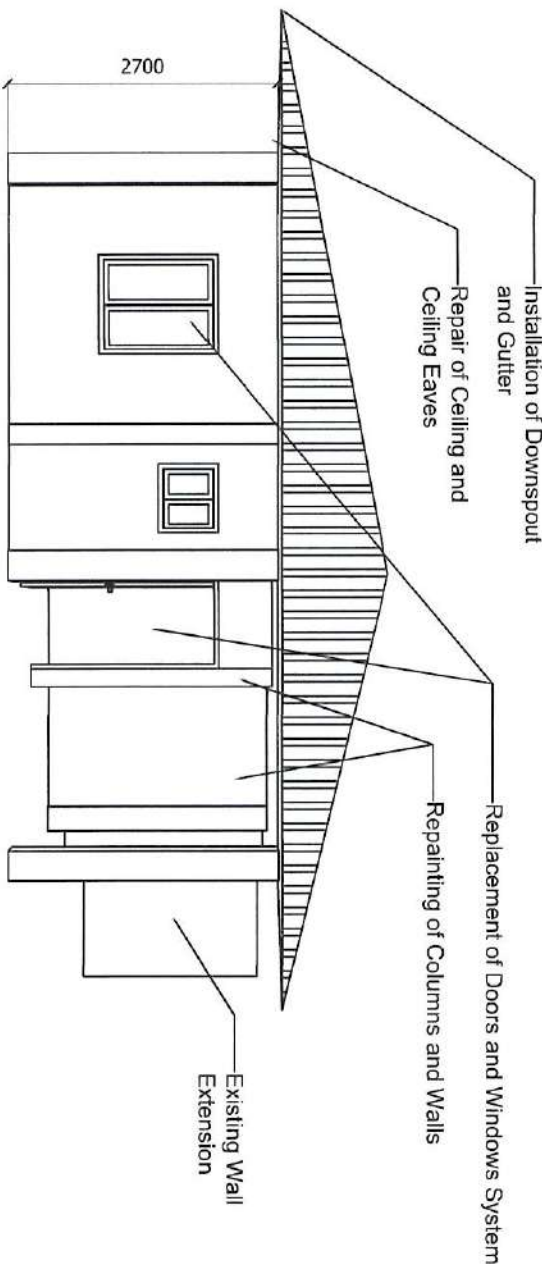

REAR VIEW
SCALE: NTS

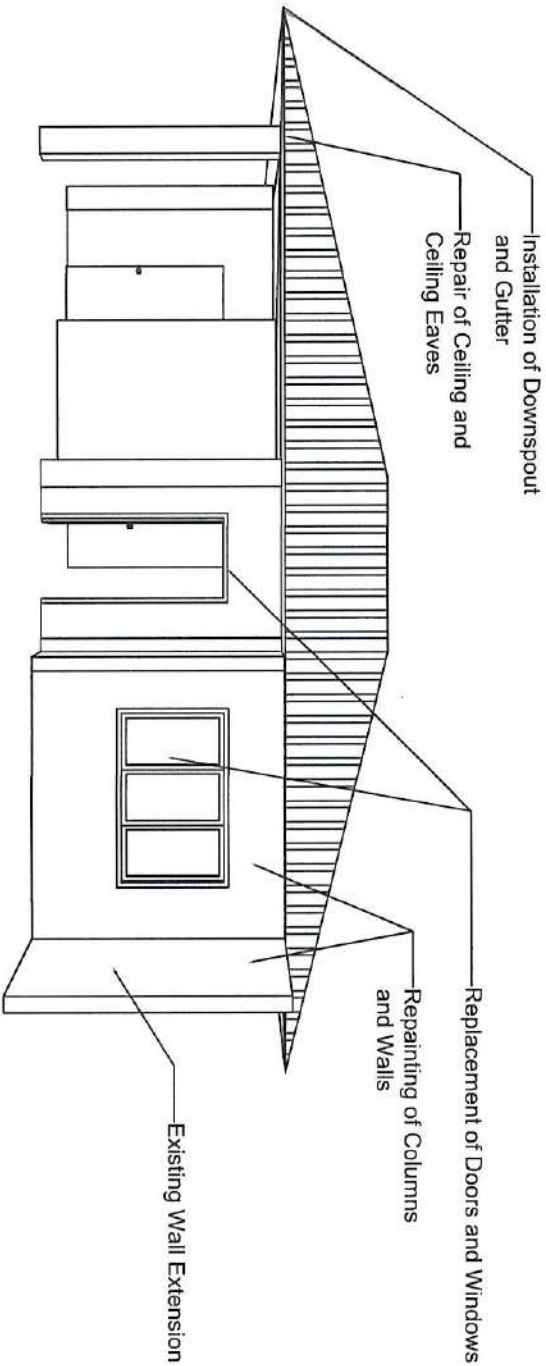


LEFT VIEW
SCALE: NTS


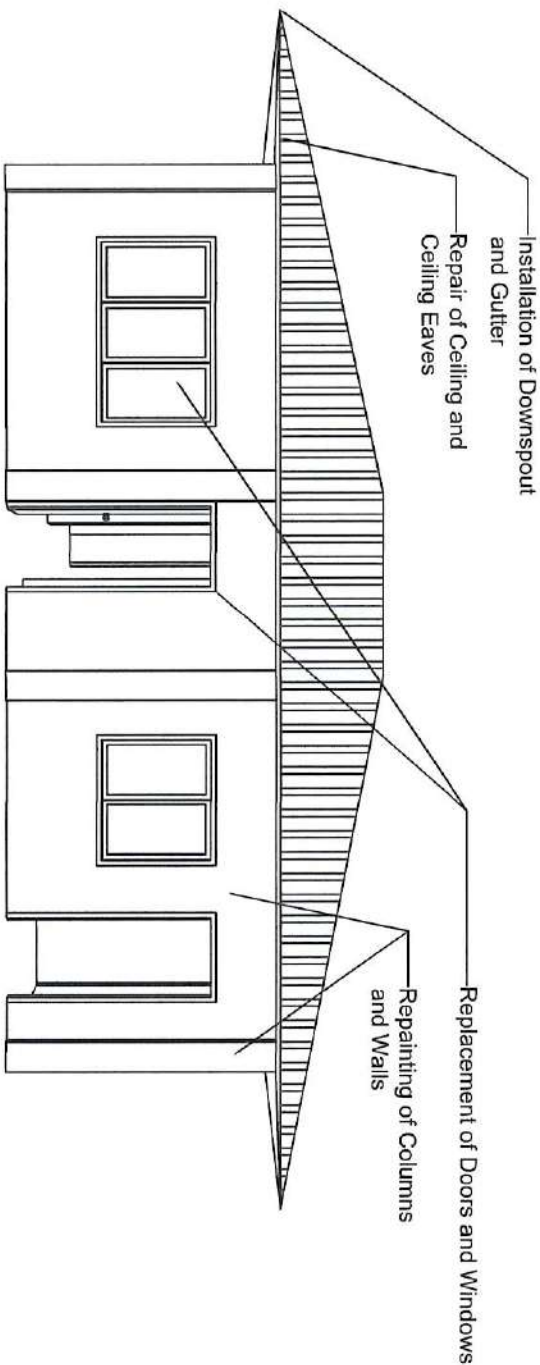



RIGHT VIEW
SCALE: NTS


REPAIR OF STAFF HOUSE

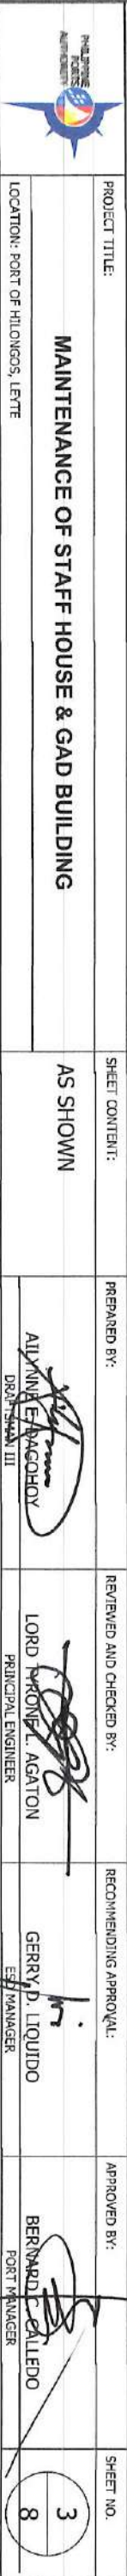	PROJECT TITLE:	SHEET CONTENT:	PREPARED BY:	REVIEWED AND CHECKED BY:	RECOMMENDING APPROVAL:	APPROVED BY:	SHEET NO.
	MAINTENANCE OF STAFF HOUSE & GAD BUILDING	AS SHOWN	 ALEXINE E. MACOSAY DRAWINGMAN III	 LORD PRONIEL L. AGATON PRINCIPAL ENGINEER	 GERRY D. LIQUIDO EEI MANAGER	 BERNARD C. CALLEDO PORT MANAGER	3 8


LOCATION: PORT OF HILONGOS, LETTE

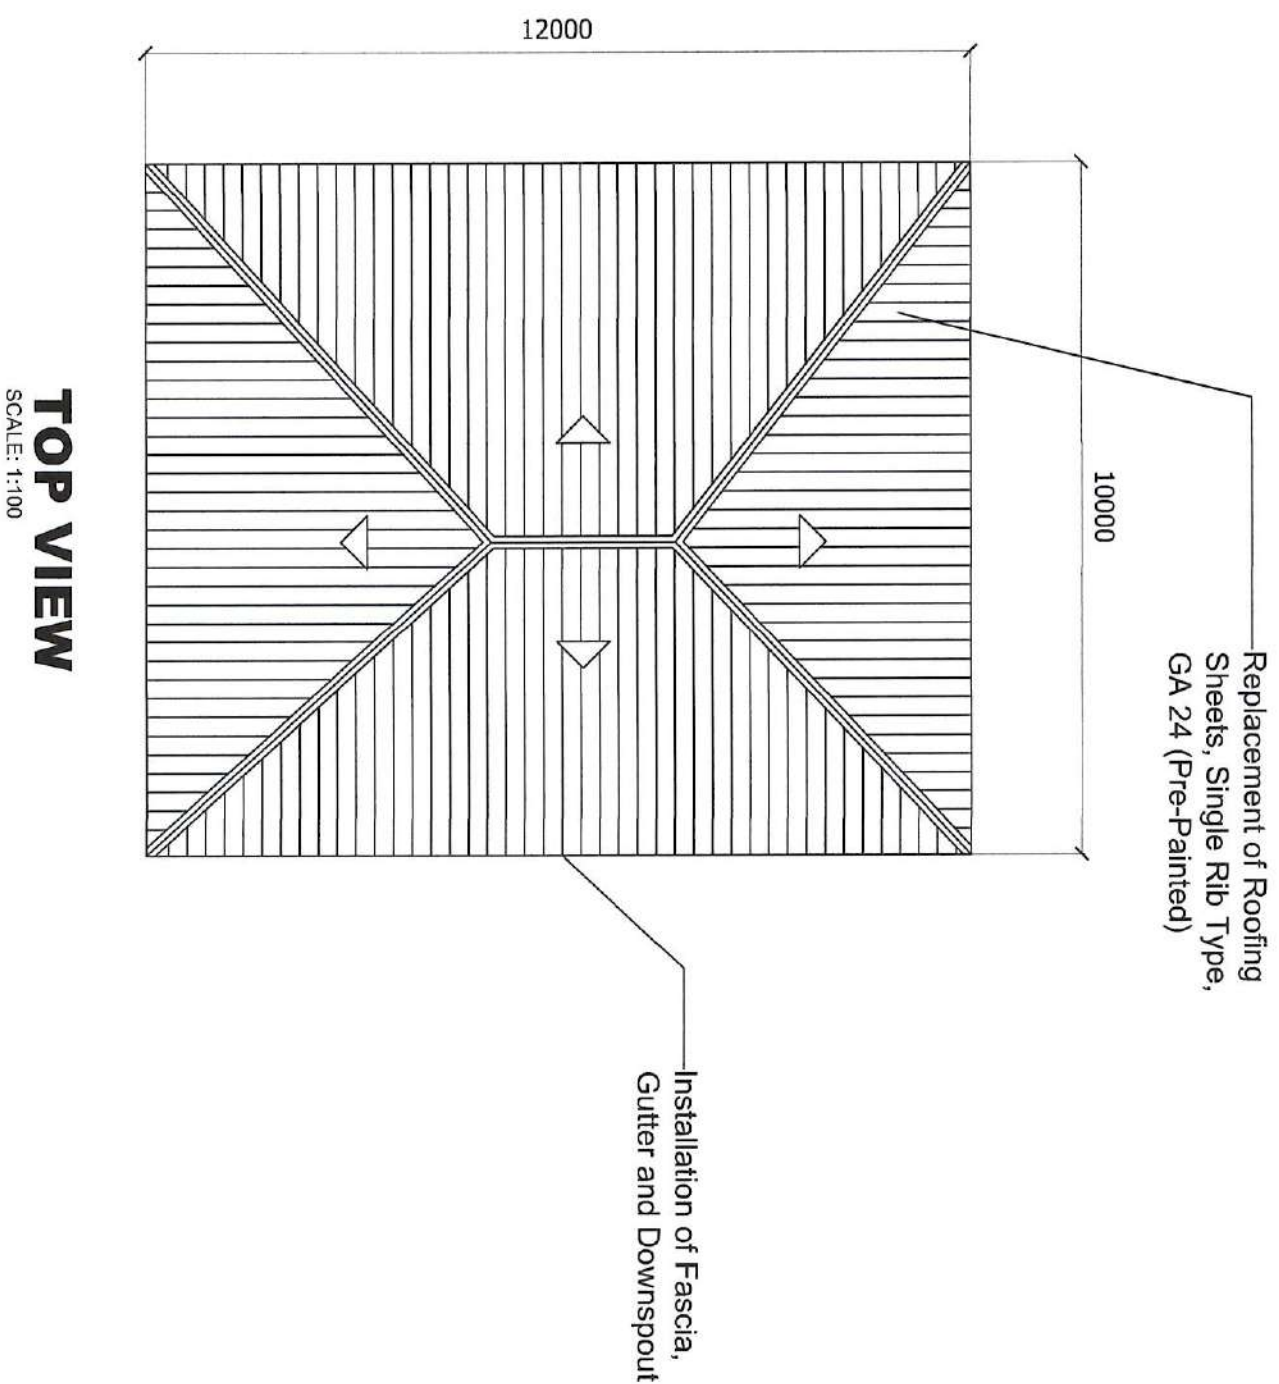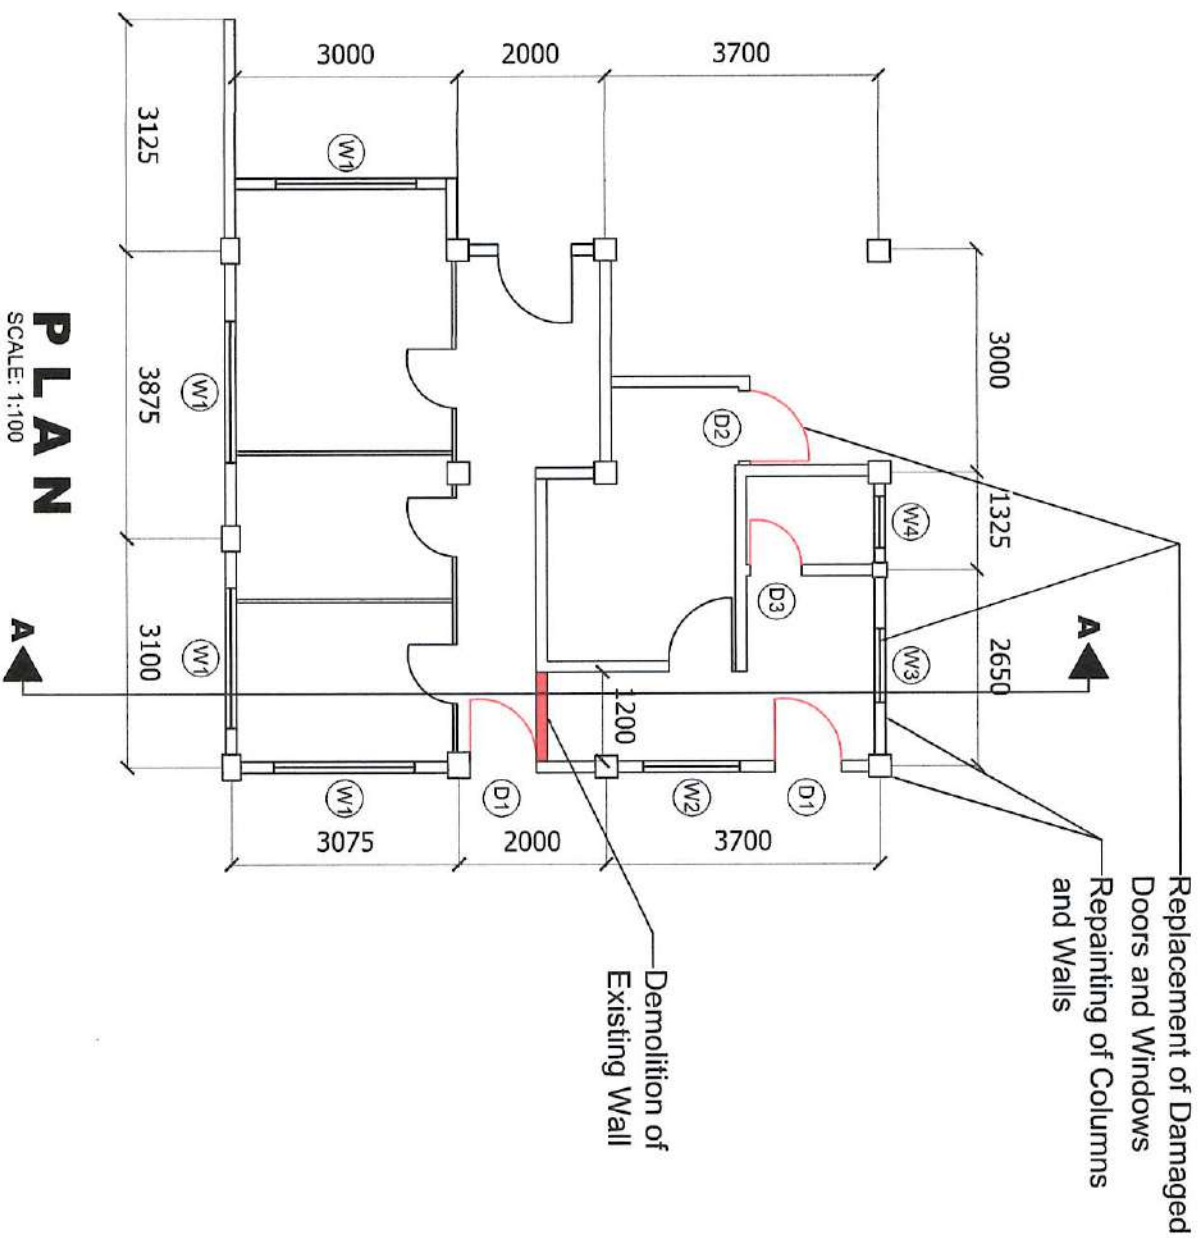

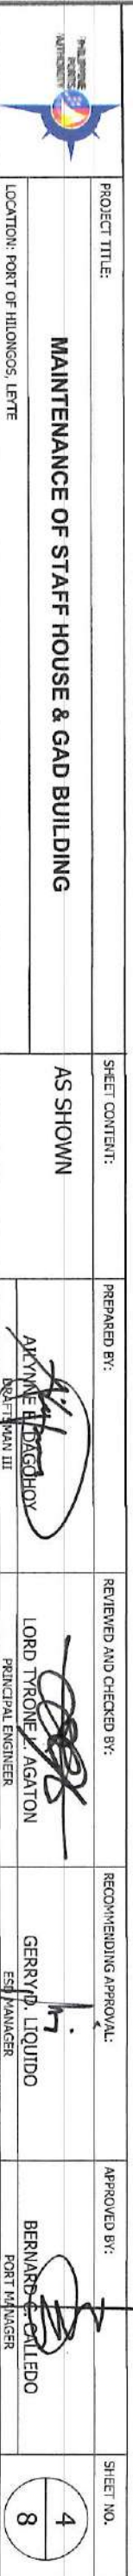
	PROJECT TITLE:	SHEET CONTENT:	PREPARED BY:	REVIEWED AND CHECKED BY:	RECOMMENDING APPROVAL:	APPROVED BY:	SHEET NO.
	MAINTENANCE OF STAFF HOUSE & GAD BUILDING LOCATION: PORT OF HILONGOS, LETTE	AS SHOWN	AKYME I. DAGOHAY PROJECT MAN III	LORD TYRONE L. AGATON PRINCIPAL ENGINEER	GERRY P. LIQUIDO ESQ. MANAGER	BERNARDO C. CALLEDO PORT MANAGER	4 8

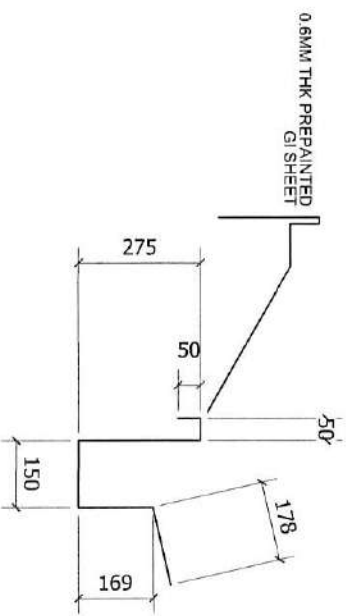


Pre-painted BENDED GUTTER Detail

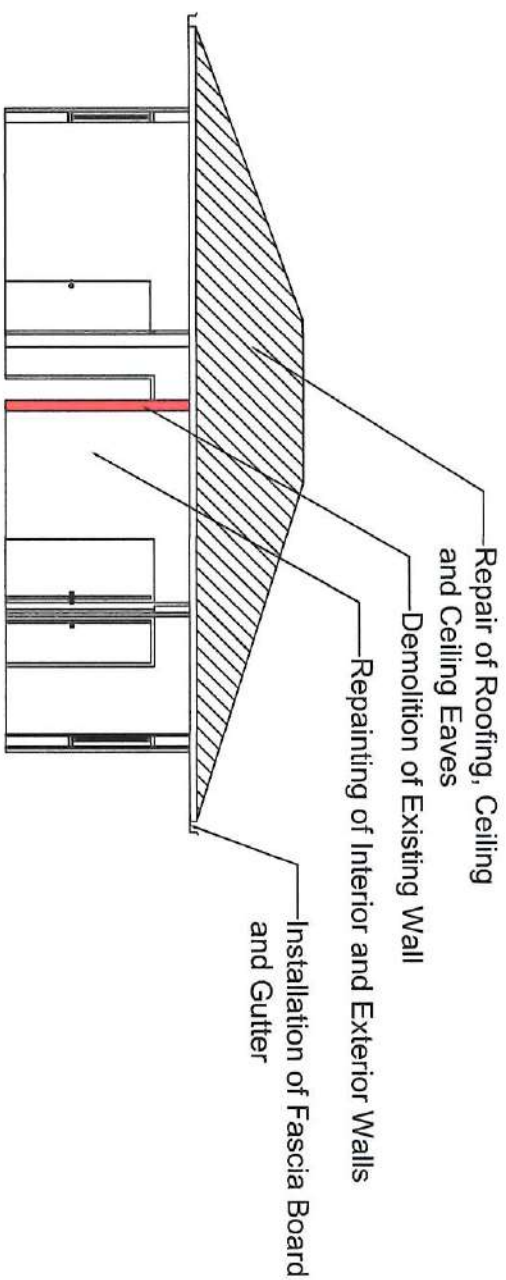


SECTION-A
SCALE: NTS

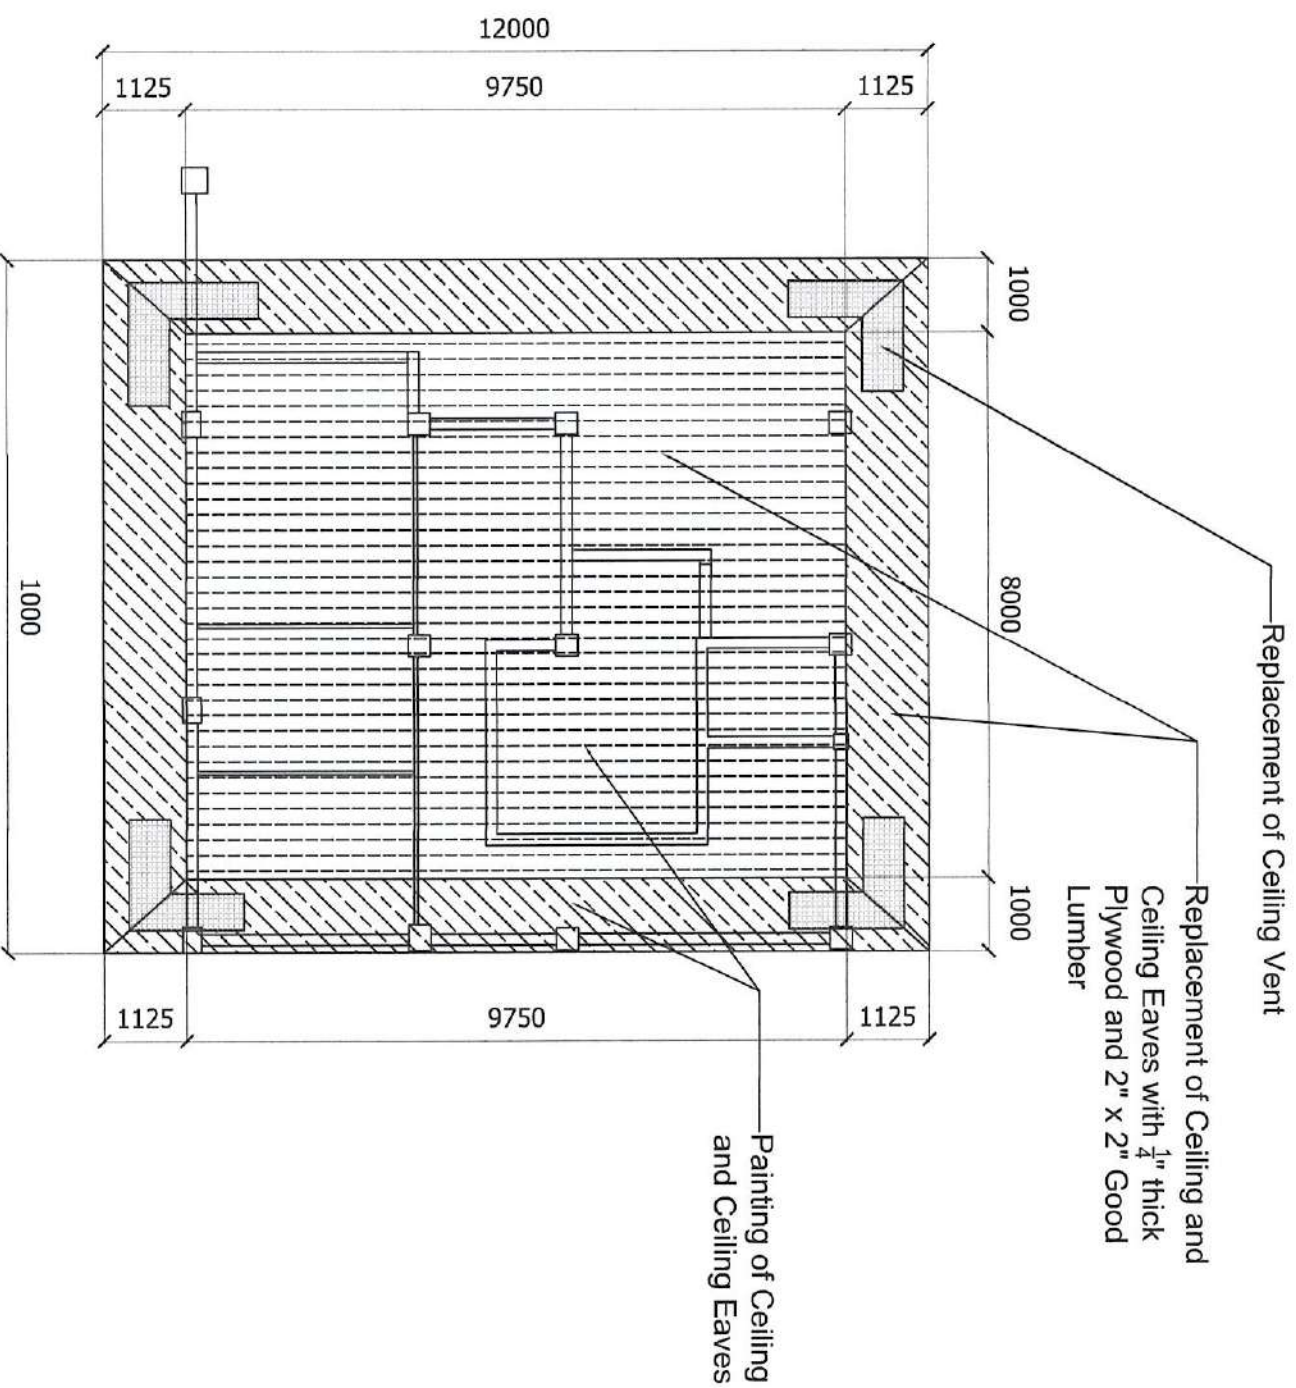


CEILING PLAN
SCALE: 1:100

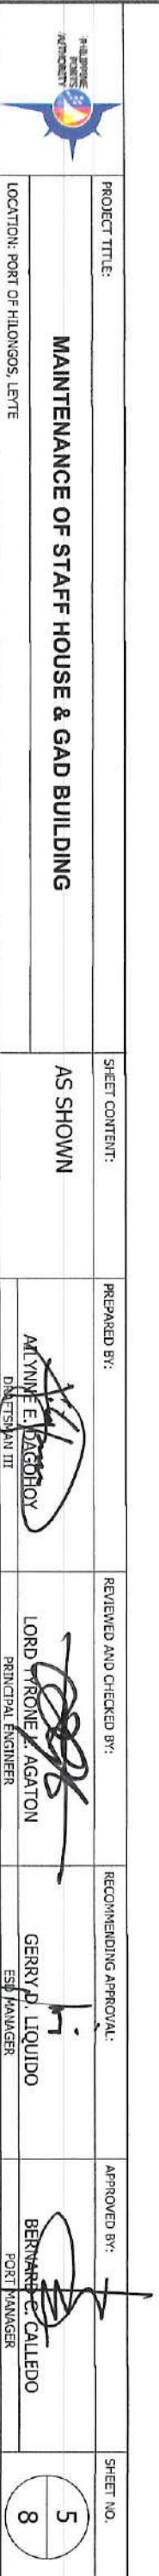	PROJECT TITLE:	SHEET CONTENT:	PREPARED BY:	REVIEWED AND CHECKED BY:	RECOMMENDING APPROVAL:	APPROVED BY:	SHEET NO.
	MAINTENANCE OF STAFF HOUSE & GAD BUILDING	AS SHOWN	ALYNNE E. DAGOCHOY DRAFTSMAN III	LORD TYRONE A. AGATON PRINCIPAL ENGINEER	GERRY D. LIQUIDO ESP. MANAGER	BERNARD C. CALLEDO PORT MANAGER	5 8


LOCATION: PORT OF HILONGOS, LEYTE

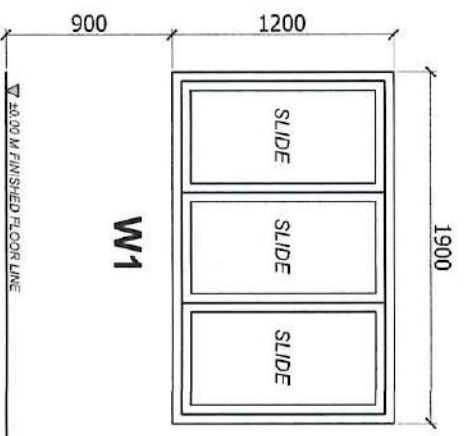


TYPE: SLIDING WINDOW 6.35MM THK.
BRONZE GLASS WITH ANALOC FRAME
LOCATION: STAFFHOUSE
SETS: 4

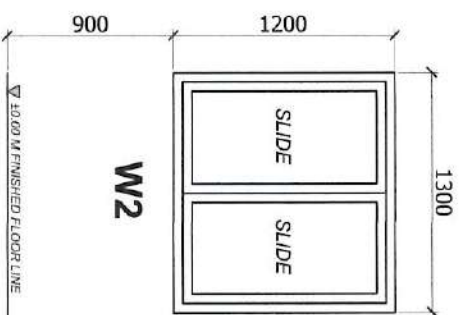

TYPE: SLIDING WINDOW 6.35MM THK.
BRONZE GLASS WITH ANALOC FRAME
LOCATION: STAFFHOUSE
SETS: 4

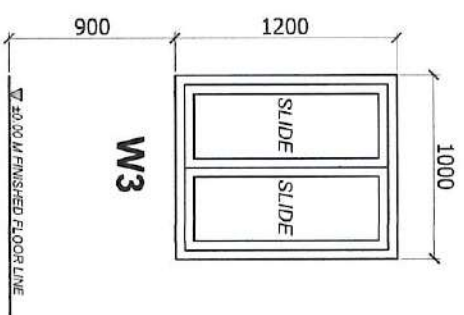


TYPE: SLIDING WINDOW 6.35MM THK.
BRONZE GLASS WITH ANALOC FRAME
LOCATION: STAFFHOUSE
SETS: 4

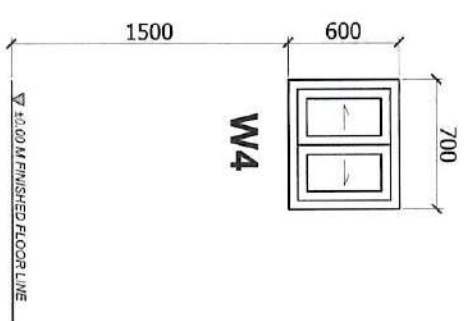


TYPE: SLIDING WINDOW 6.35MM THK.
BRONZE GLASS WITH ANALOC FRAME
LOCATION: STAFFHOUSE
SETS: 4

SCHEDULE OF WINDOWS


SCALE : 1:40

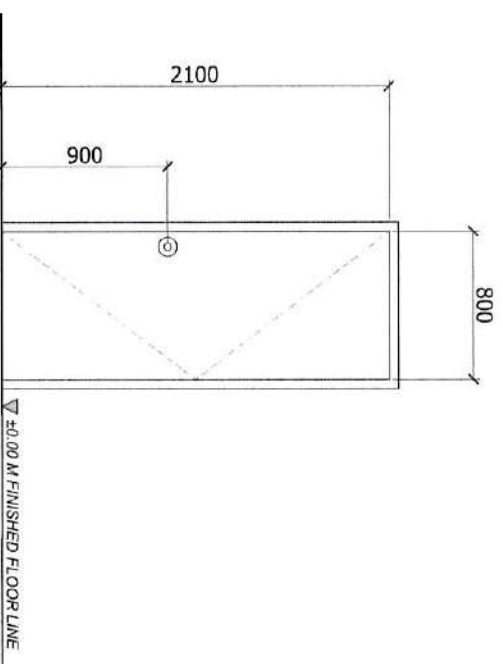

TYPE: SOLID PANEL DOOR WITH JAMB S4S (MATWOOD)
LOCATION: STAFFHOUSE
SETS: 2

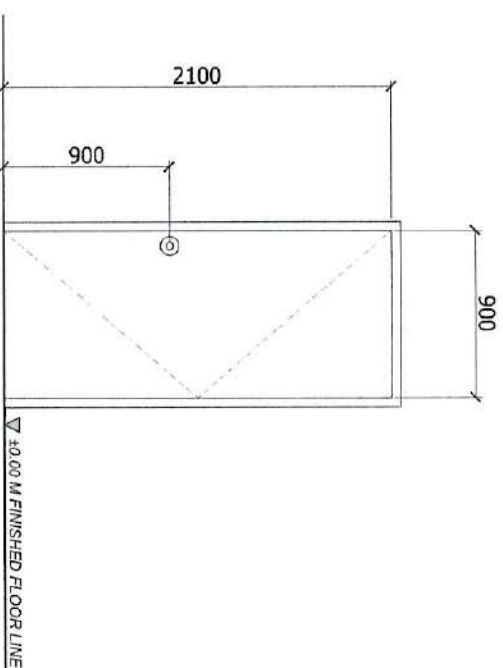

TYPE: SOLID PANEL DOOR WITH JAMB S4S (MATWOOD)
LOCATION: STAFFHOUSE
SETS: 1

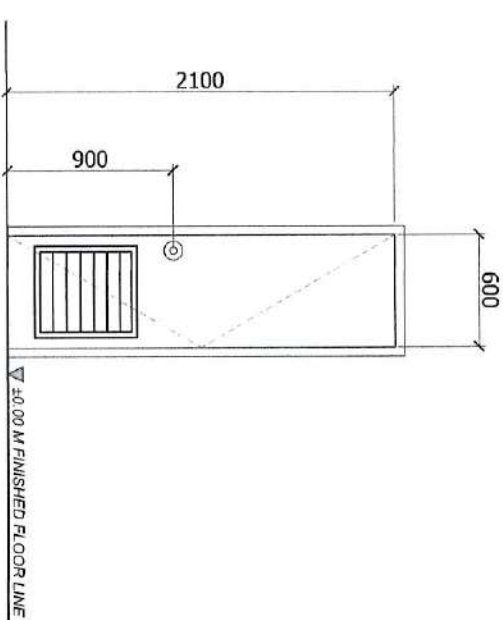


TYPE: PVC DOOR WITH VENT LOUVER
LOCATION: STAFF HOUSE
SETS: 1

SCHEDULE OF DOORS

SCALE : 1:40


	PROJECT TITLE:	SHEET CONTENT:	PREPARED BY:	REVIEWED AND CHECKED BY:	RECOMMENDING APPROVAL:	APPROVED BY:	SHEET NO.
	MAINTENANCE OF STAFF HOUSE & GAD BUILDING	AS SHOWN	ALYNNE M. AGATON DRAFTSMAN III	LORD TRONIE AGATON PRINCIPAL ENGINEER	GERRY P. LIQUIDO ESP. MANAGER	BERNARD C. CALLEDO PORT MANAGER	6 8

LOCATION: PORT OF HILONGOS, LEYTE

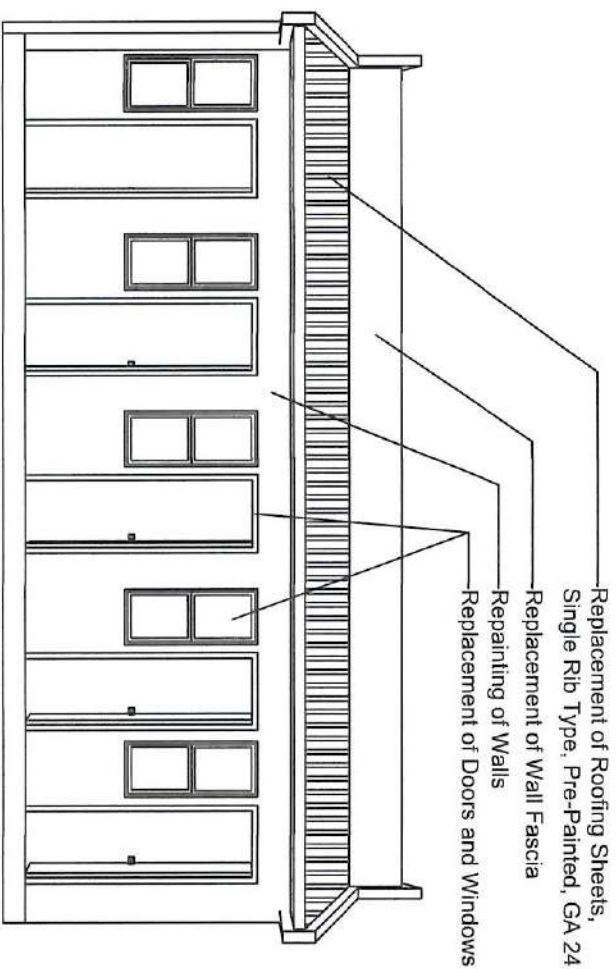


FRONT VIEW

SCALE: NTS

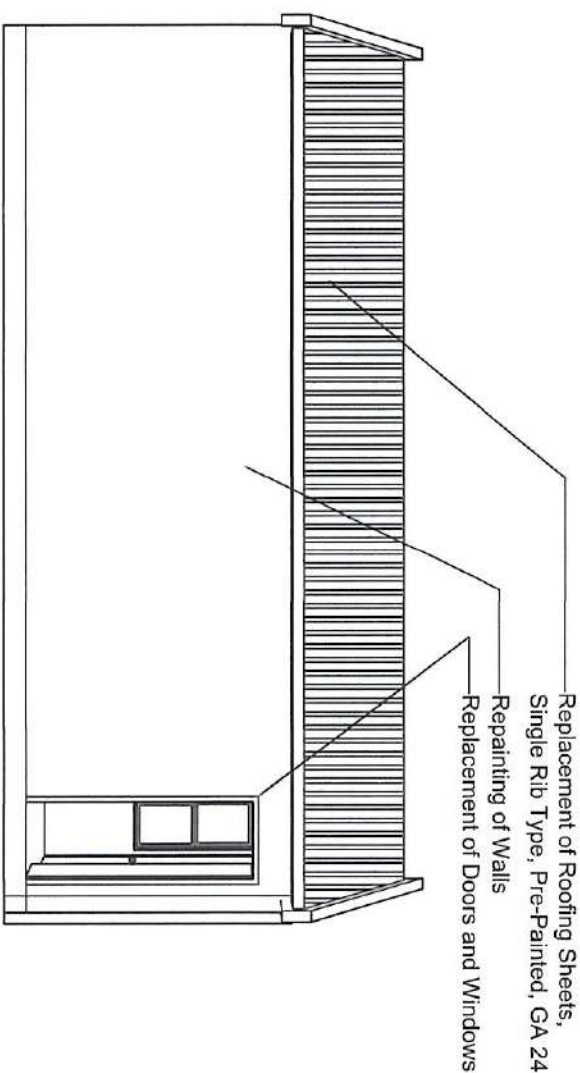

REAR VIEW

SCALE: NTS

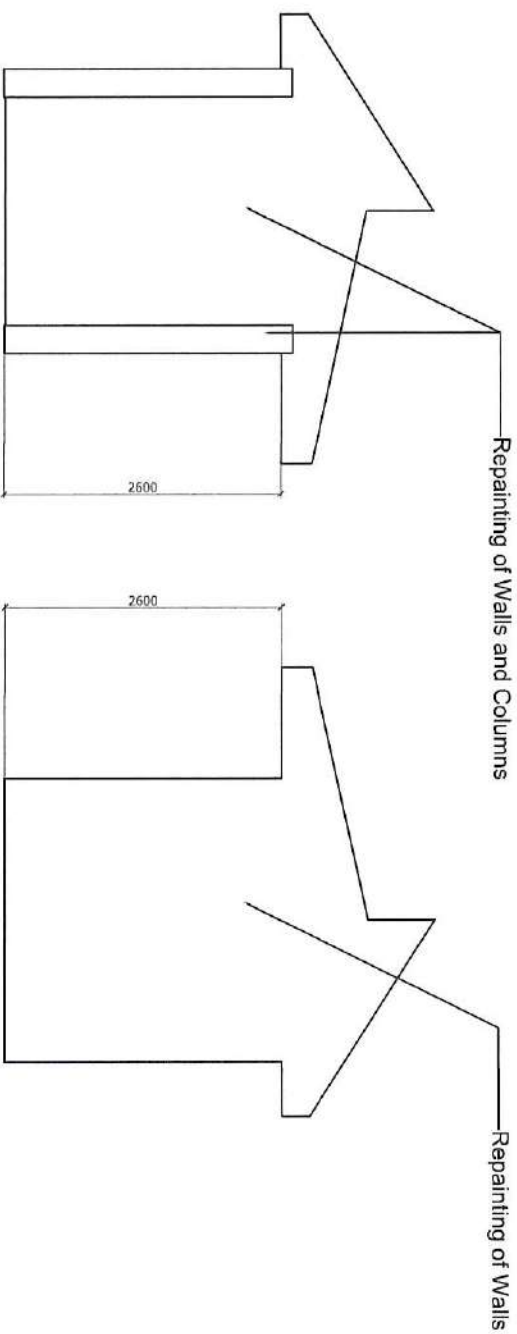


LEFT VIEW

SCALE: NTS

RIGHT VIEW

SCALE: NTS

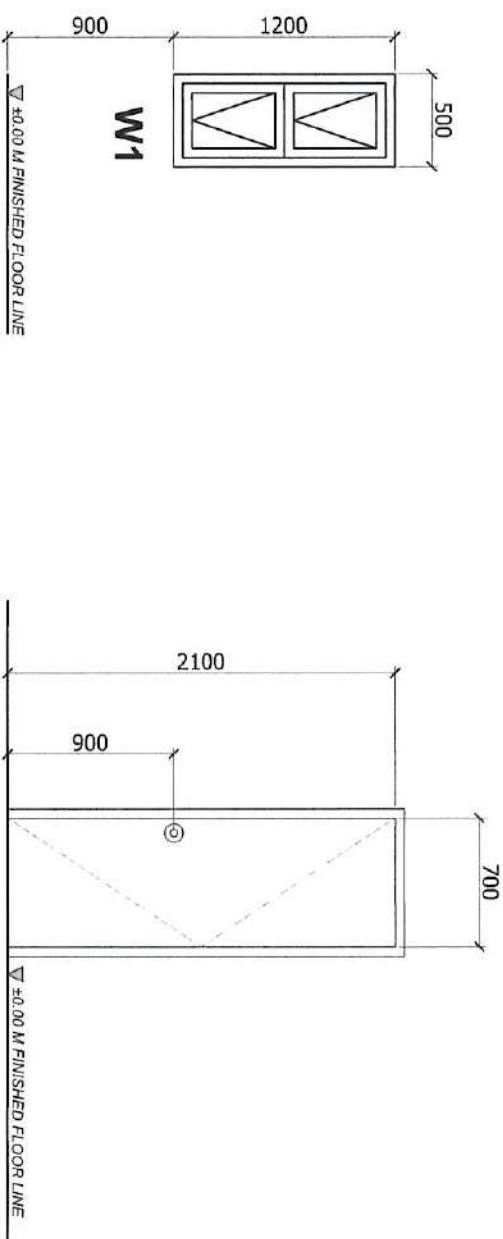

TYPE: AWNING WINDOW 6.35MM THK.
BRONZE GLASS WITH ANALOC FRAME
LOCATION: GAD BUILDING
SETS: 5

TYPE: HOLLOW CORE FLUSH DOOR
WITH JAMB S4S (MATWOOD)
LOCATION: GAD BUILDING
SETS: 6

SCHEDULE OF DOORS AND WINDOWS

SCALE : 1:40

REPAIR OF GAD BUILDING

PROJECT TITLE:	SHEET CONTENT:	PREPARED BY:	REVIEWED AND CHECKED BY:	RECOMMENDING APPROVAL:	APPROVED BY:	SHEET NO.
MAINTENANCE OF STAFF HOUSE & GAD BUILDING	AS SHOWN	ALYNN E. DAGOFROY DRAFTSMAN III	LORD TYRONE AGATION PRINCIPAL ENGINEER	GERRY D. LIQUIDO ESP. MANAGER	BERNARD CALLEDO PORT MANAGER	7 8
LOCATION: PORT OF HILONGOS, LEYTE						

A diagram of a double door with horizontal lines and arrows pointing outwards. The door is divided into two panels by a central vertical line. Each panel has a white arrow pointing outwards from the center. The top and bottom of the door are slightly angled.

SCALE: NTS



	PROJECT TITLE:	SHEET CONTENT:		PREPARED BY:	REVIEWED AND CHECKED BY:	RECOMMENDING APPROVAL:	APPROVED BY:	SHEET NO.
	MAINTENANCE OF STAFF HOUSE & GAD BUILDING	AS SHOWN		 ALAYNE E. MAGHOY DRAFTSMAN III	 LORD TYRONE P. AGATON PRINCIPAL ENGINEER	 GERRY D. LITQUIDO EDD MANAGER	 BERNARD C. CALLEDO PORT MANAGER	8 8