



Name of Contract : DERUSTING AND REPAINTING OF PERIMETER FENCE AND GATES,

Location of Project : Port of Tubod, Lanao del Norte

Reference Number : CW - 003- 2025

QUOTATION (BILL OF QUANTITIES)

Project Name : DERUSTING AND REPAINTING OF PERIMETER FENCE AND GATES,

Project Location : Port of Tubod, Lanao del Norte

ITEM NO.	DESCRIPTION	UNIT	QUANTITY	UNIT PRICE (Pesos)	AMOUNT (Pesos)
I	Chipping-off, Scrapping and Removal of old old paint and rusted steel grills fence.				
1.1	Chipping-off, scrapping old paint at concrete pedestal, chb fence, gates and scrapping of rust of steel grills fences including disposal of unnecessary debris as indicated in the plan.	lot	1.00	P	P
(Pesos)					
2	Repainting Works				
2.1	Supply and application of paint for concrete fence and steel gates including steel framed fence as indicated in the plan with 3 coats of paints including all accessories	lot	1.00	P	P
(Pesos)					
TOTAL					P

IN WORDS :

CALENDAR DAYS TO COMPLETE

: **51** CD


NOTE 1 For Labor, Material and Equipments

2 For details please refer to the Engineering Services Division

SUBMITTED BY :

NAME OF THE REPRESENTATIVE OF THE BIDDER

NAME OF BIDDER

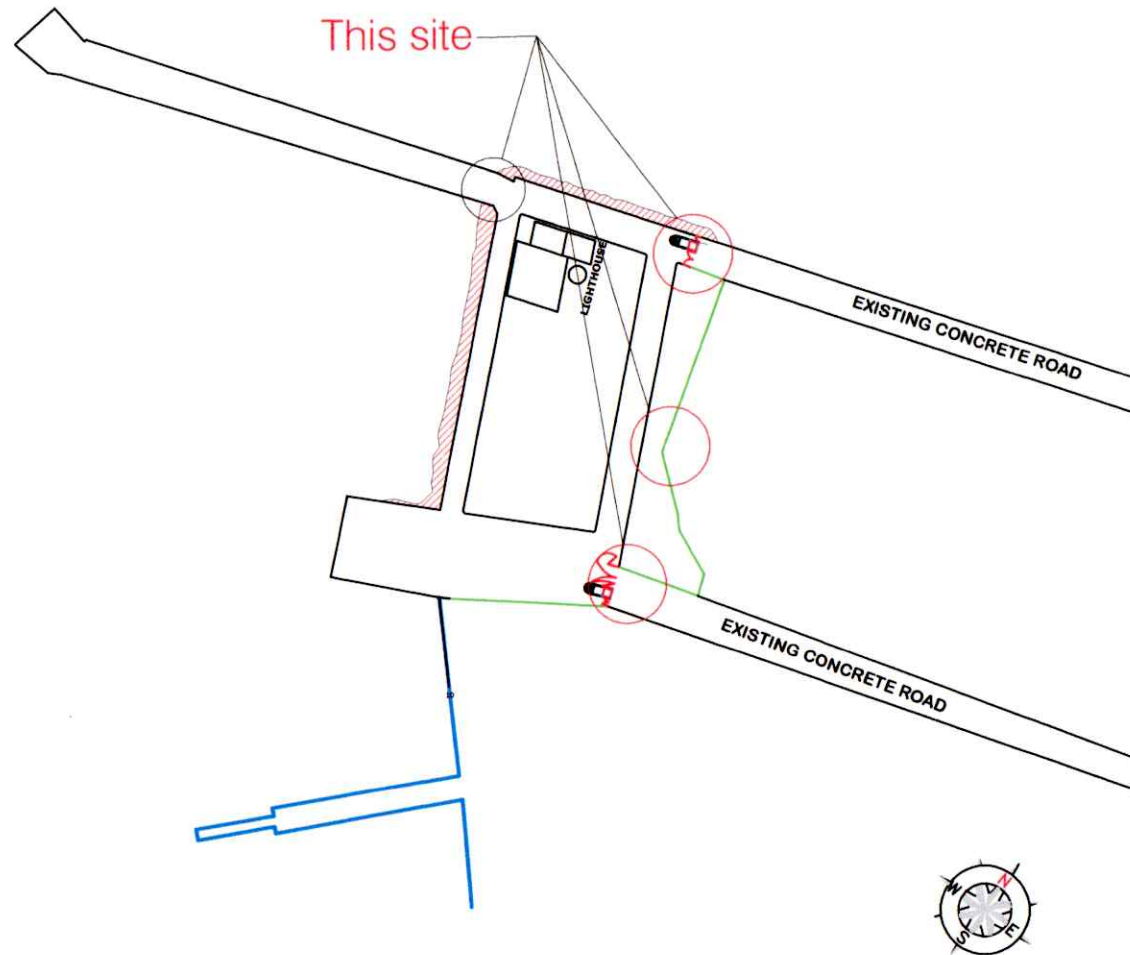

**PORT OF TUBOD
LOCATION PLAN**

SCALE NTS.

	REVISION	PROJECT TITLE:	DRAWN BY:	CHECKED BY:	REVIEWED BY:	RECOMMENDED BY:	APPROVED BY:	SHEET CONTENTS:
		DERSUTING, AND REPAINTING OF PERIMETER FENCE AND GATES PORT OF: T U B O D DATE INSPECTED: JANUARY 2025 DATE DRAWN: FEBRUARY 6, 2025 SHEET NUMBER: 1 of 1	signed DENNIS S. CAMBAYA Engineering Assistant A	signed COLIN KAY R. CAJOTE Supervising Engineer A	signed ARNEL C. OCLARINO Principal Engineer A	signed JOEL B. ESCALA Manager ESD	signed ARTHUR B. NOGAS Acting Port Manager	- VICINITY MAP - BASE PORT OF ILIGAN LOCATION PLAN