



Name of Contract : MAINTENANCE WORKS FOR MULTI-PURPOSE HALL OF ADMIN BUILDING,

Location of Project : Port of Iligan, Iligan City

Reference Number : CW - 006- 2025

QUOTATION (BILL OF QUANTITIES)

Project Name : MAINTENANCE WORKS FOR MULTI-PURPOSE HALL OF ADMIN BUILDING,

Project Location : Port of Iligan, Iligan City

ITEM NO.	DESCRIPTION	UNIT	QUANTITY	UNIT PRICE (Pesos)	AMOUNT (Pesos)
1	Chipping-off and Removal of Dilapidated Structures				
1.1	Chipping-off concrete portion, removal of damaged floor tiles,damaged ceiling panels,damaged roof accessories including platform stage as indicated in the plan.	lot	1.00	P	P
(Pesos)					
2	Supply and Install Steel Framing Accessories				
2.1	Supply and install various G.I. pipe post,girt,rafter and other roof framing accessories including platform stage frames as indicated in the plan.	lot	1.00	P	P
(Pesos)					
3	Supply and Install Various Ceiling and Wall Panels				
3.1	Supply and install various ceiling panels with ceiling joists to include installation of backdrop accessories as indicated in the plan.	sq.m.	145.00	P	P
(Pesos)					
4	Supply and Install Roof Panels				
4.1	Supply, deliver and install new PVC roof panels and other roof accessories as indicated in the plan.	ln.m.	46.00	P	P
(Pesos)					
5	Supply and Install of Various Doors and Windows				
5.1	Supply,deliver and install new door and window including other accessories as indicated in the plan.	lot	1.00	P	P
(Pesos)					
6	Supply and Install Floor and Wall Tiles				
6.1	Supply,deliver and install floor and wall tiles and accessories as indicated in the plan.	sq.m.	130.40	P	P
(Pesos)					
7	Supply and Apply Paint				
7.1	Supply, deliver and apply paints for masonry and steel surfaces including curbs and gutters with 1-coat primer and 2-topcoats as indicated in the plan.	sq.m.	210.00	P	P
(Pesos)					
SUB - TOTAL A					P

SUBMITTED BY :

NAME OF THE REPRESENTATIVE OF THE BIDDER

NAME OF BIDDER



Name of Contract : MAINTENANCE WORKS FOR MULTI-PURPOSE HALL OF ADMIN BUILDING,

Location of Project : Port of Iligan, Iligan City

Reference Number : CW - 006- 2025

QUOTATION (BILL OF QUANTITIES)

Project Name : MAINTENANCE WORKS FOR MULTI-PURPOSE HALL OF ADMIN BUILDING,

Project Location : Port of Iligan, Iligan City

ITEM NO.	DESCRIPTION	UNIT	QUANTITY	UNIT PRICE (Pesos)	AMOUNT (Pesos)
8	Supply and Install Electrical Fixtures				
8.1	Supply, deliver and install electrical fixtures including connection to nearest possible source of power as indicated in the plan.	lot	1.00	P	P
(Pesos)					
SUB - TOTAL B					P
TOTAL					P

IN WORDS :

CALENDAR DAYS TO COMPLETE

: 60 CD

NOTE 1 For Labor, Material and Equipments

2 For details please refer to the Engineering Services Division

SUBMITTED BY :


NAME OF THE REPRESENTATIVE OF THE BIDDER

NAME OF BIDDER

POSITION

DATE

LEGEND:	
	30cm x 60cm NON-SKID FLOOR TILE FINISHED
	60cm x 60cm NON-SKID FLOOR TILE FINISHED

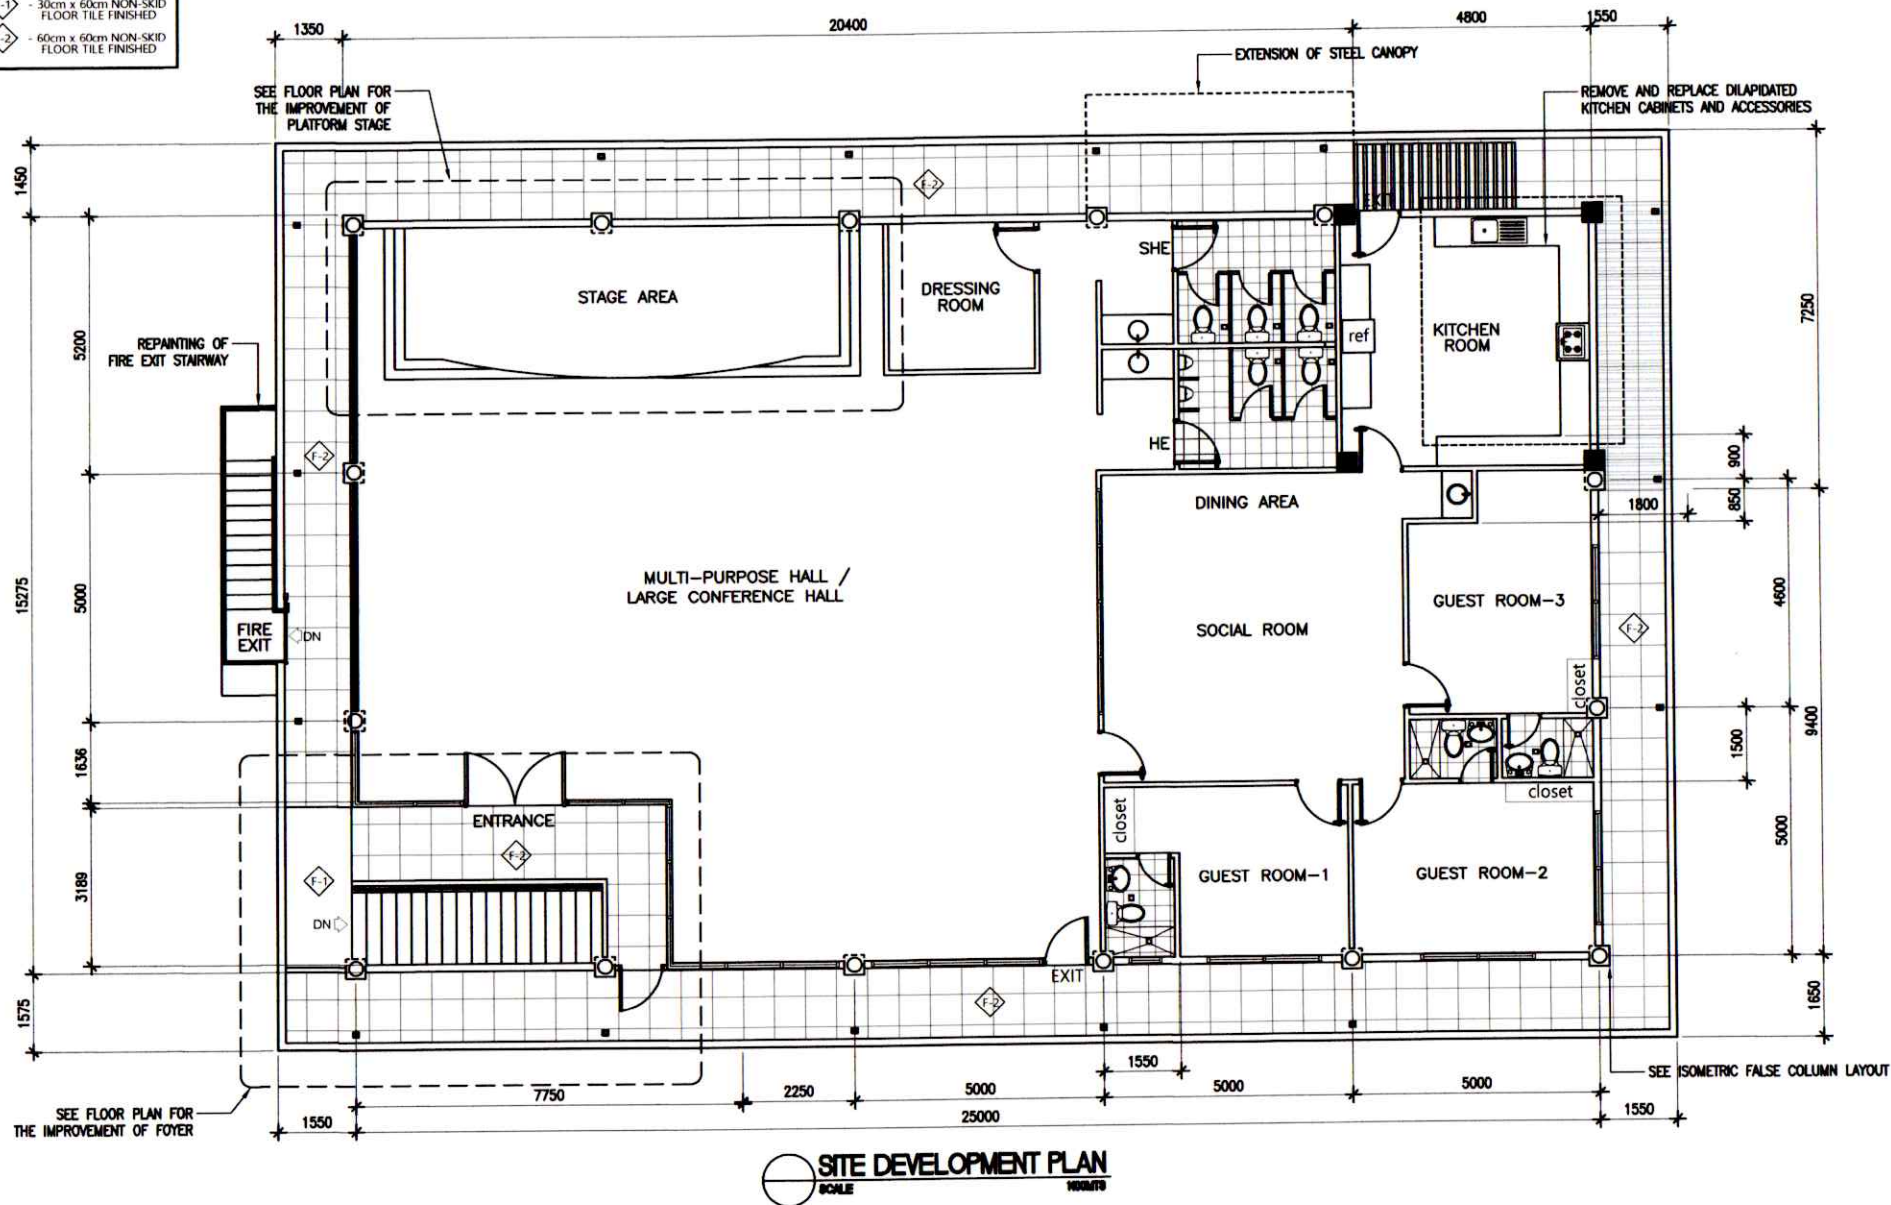

PROJECT TITLE: MAINTENANCE WORKS FOR MULTI-PURPOSE HALL OF ADMIN BUILDING

LOCATION: PORT OF LIGAN, LIGAN CITY

PREPARED BY:

signed
COLIN KAY R. CAJOTE
Supervising Engineer A

CHECKED BY:

signed
ARNEL C. OCLARINO
Principal Engineer A

RECOMMENDED BY:

signed
JOEL B. ESCALA
BEO Manager

APPROVED:

signed
ARTHUR B. NOGAS
Acting Port Manager


ARCHITECTURAL

SHEET CONTENTS

• SITE DEVELOPMENT PLAN

SHEET NO.

2
6

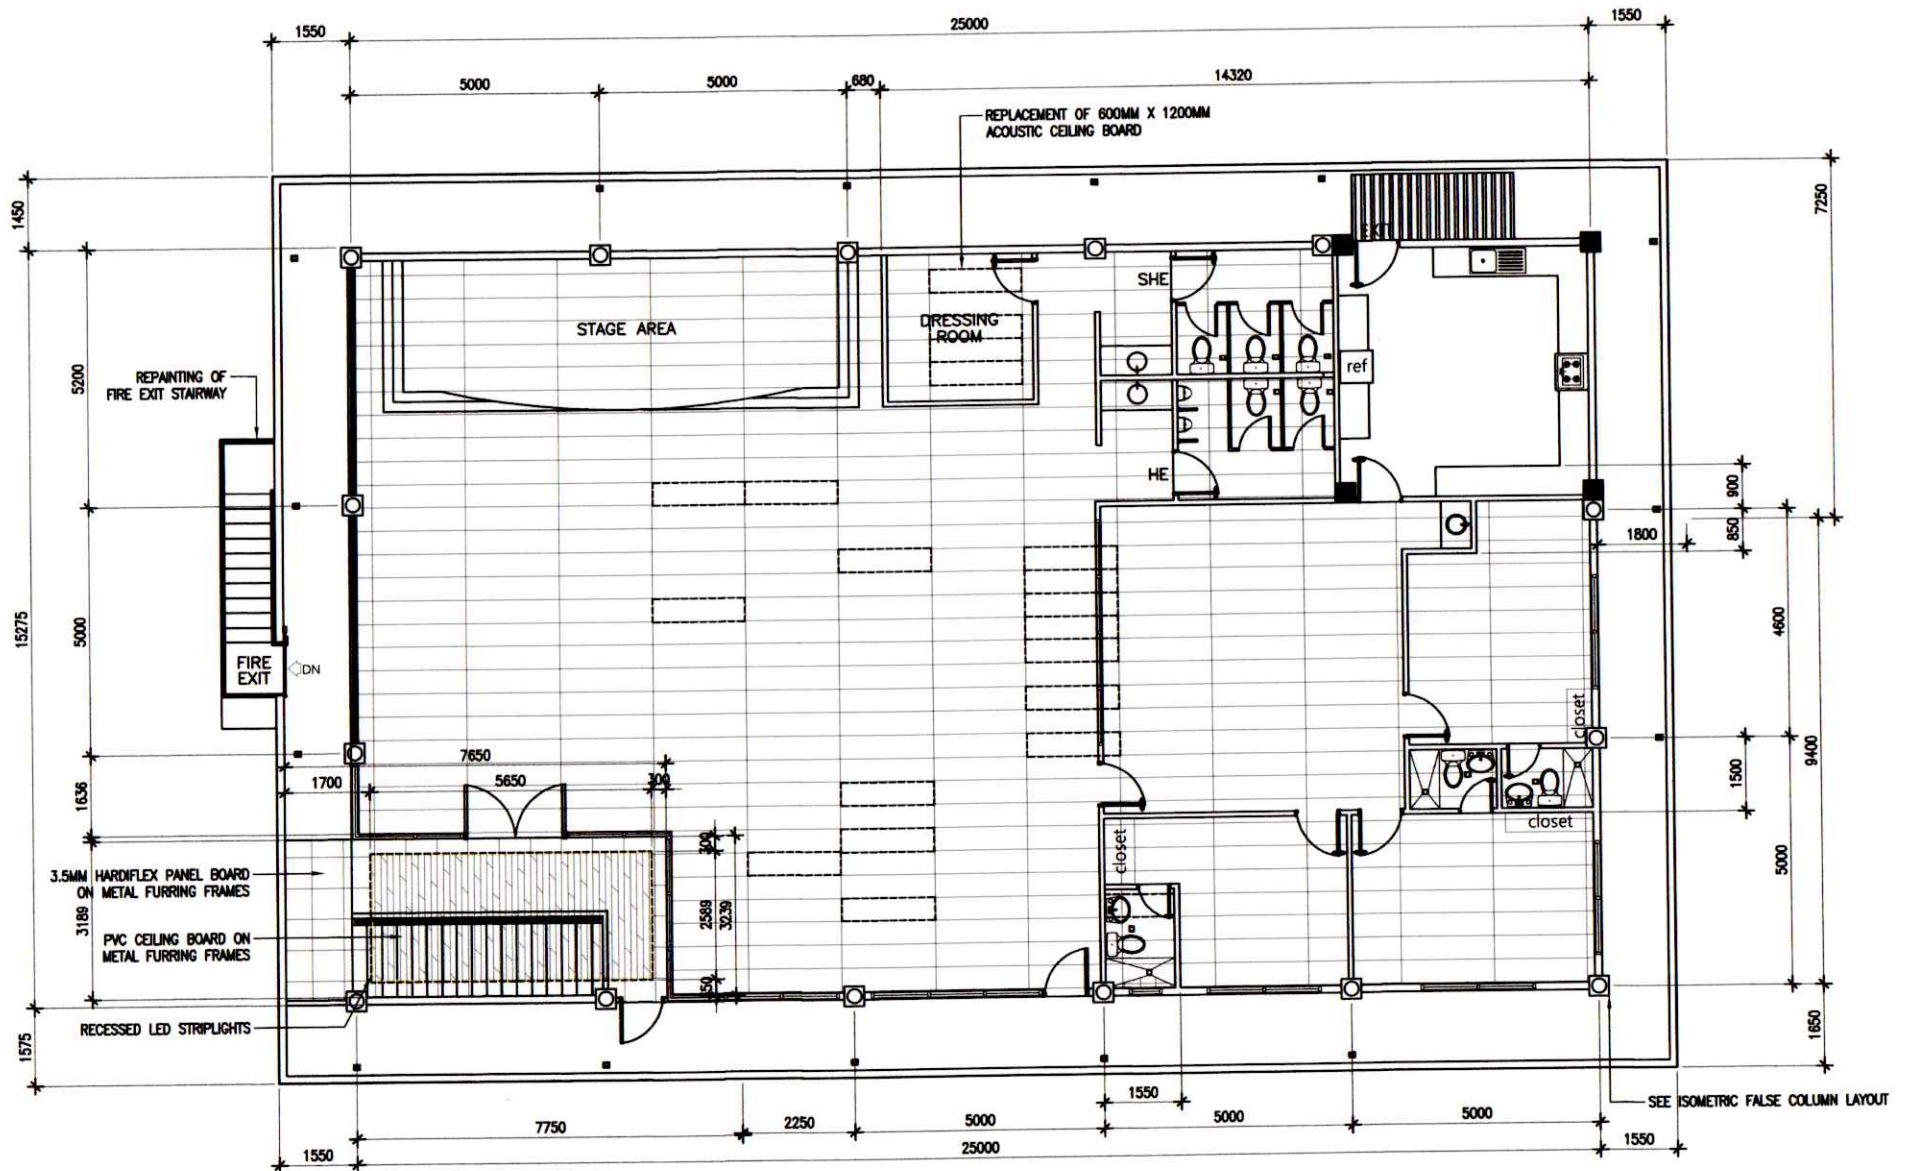

REFLECTED CEILING PLAN
SCALE 1/8"=1'-0"



PROJECT TITLE: MAINTENANCE WORKS FOR MULTI-PURPOSE HALL OF ADMIN BUILDING

LOCATION: PORT OF ILIGAN, ILIGAN CITY

PREPARED BY:

signed
COLIN KAY R. CAJOTE
Supervising Engineer A

CHECKED BY:

signed
ARNEL C. OCLARINO
Principal Engineer A

RECOMMENDED BY:

signed
JOEL B. ERCALA
BID Manager

APPROVED:

signed
ARTHUR B. NOGAS
Acting Port Manager

ARCHITECTURAL

SHEET CONTENTS

• REFLECTED CEILING PLAN


SHEET NO.

3
6



LEGEND:

-  20W CENTERLIGHT
-  10W LED PINLIGHT
-  10W SURFACE MOUNTED PINLIGHT
-  10W LED DOWNLIGHT
-  LED TRACKLIGHT
-  LED STRIPLIGHT
-  S1 SINGLE-GANG SWITCH
-  S2 2-GANG SWITCH
-  S3 3-GANG SWITCH
-  PANEL BOARD
-  CONVENIENCE OUTLET
-  ACU AIR CONDITIONING UNIT
-  CI CIRCUIT HOME RUN
-  SWITCH LINE
-  LIGHT OUTLET LINE
-  EMERGENCY LIGHT

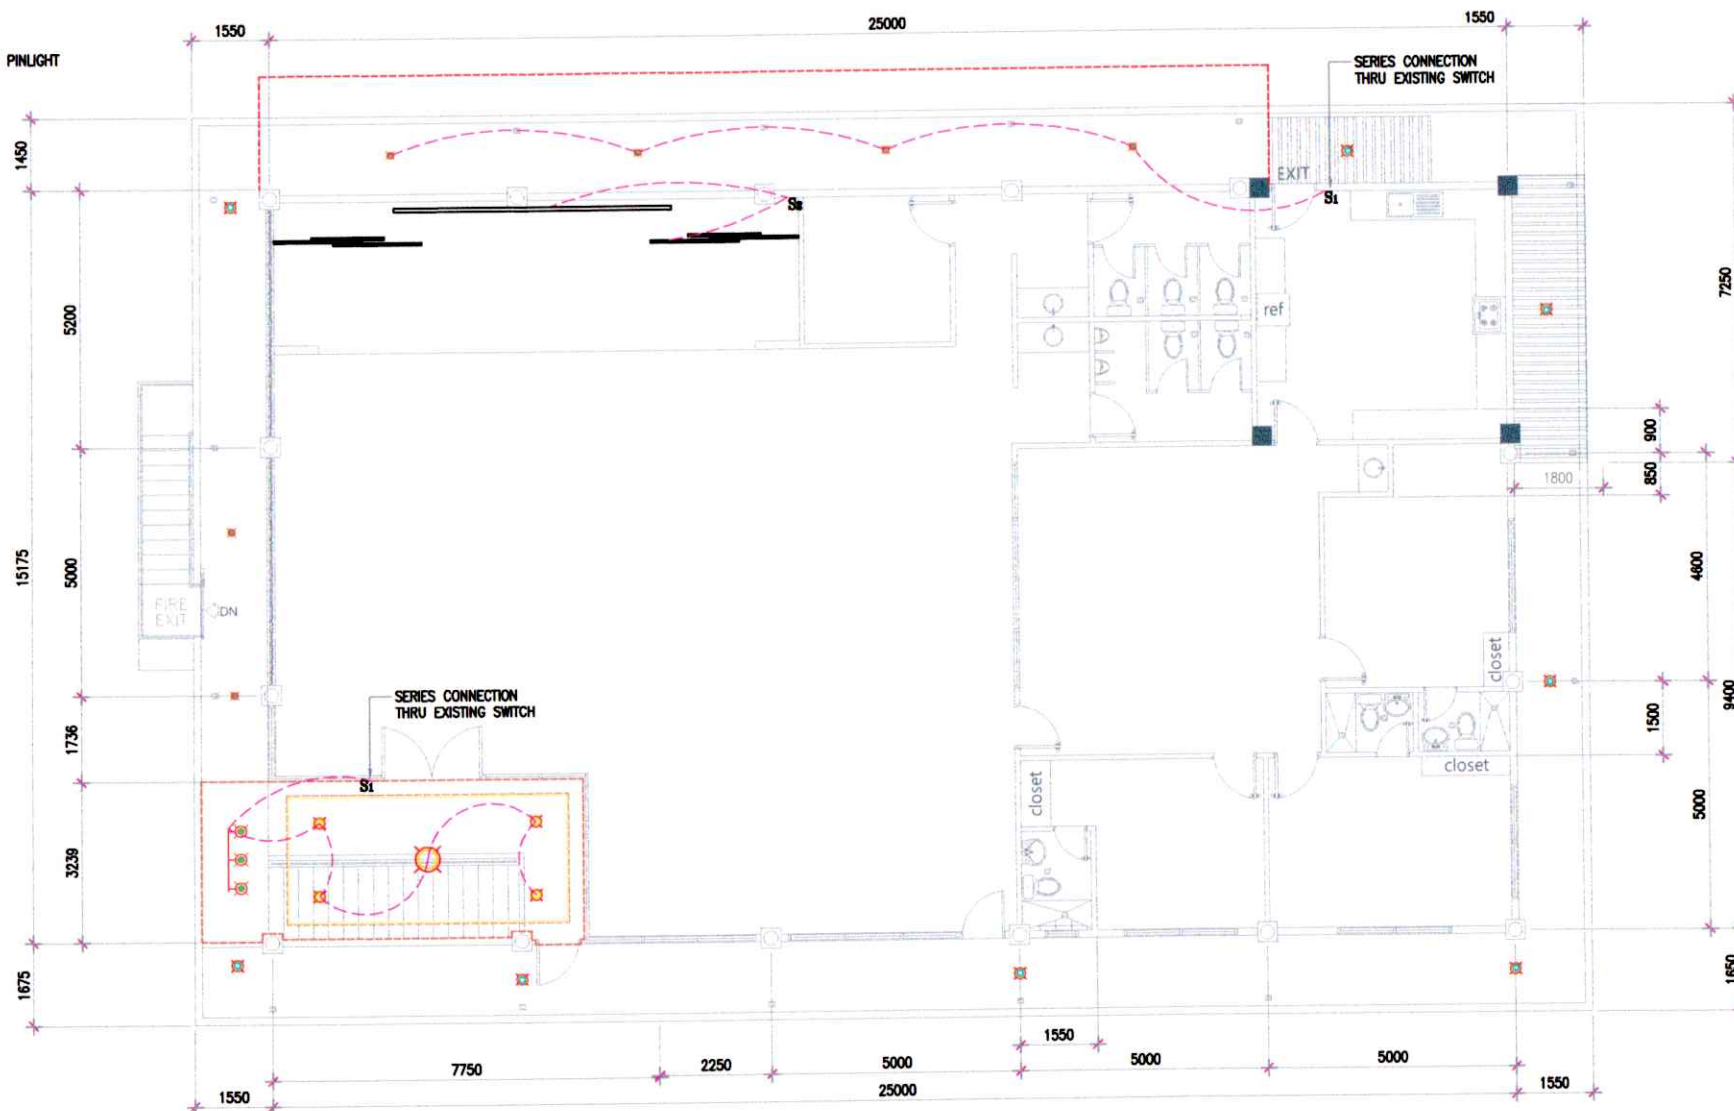

LIGHTING LAYOUT
SCALE 1/8"=1'-0"



PROJECT TITLE: MAINTENANCE WORKS FOR MULTI-PURPOSE HALL OF ADMIN BUILDING

LOCATION: PORT OF LIQAN, LIQAN CITY

PREPARED BY:

signed
COLIN KAY R. CAJOTE
Supervising Engineer A

CHECKED BY:

signed
ARNEL C. OCLARINO
Principal Engineer A

RECOMMENDED BY:

signed
JOEL B. ESCALA
BID Manager

APPROVED:

signed
ARTHUR B. NOGAS
Acting Port Manager

ELECTRICAL

SHEET CONTENTS

• LIGHTING LAYOUT

SHEET NO.

6
6