



Name of Contract : Replacement of Main Electrical Line, and Re-routing of Electrical Wires for TMO Building and PTB

Location of Project : Port of Tubod, Lanao del Norte

Reference Number : CW - 008- 2025

QUOTATION (BILL OF QUANTITIES)

Project Name : **Replacement of Main Electrical Line, and Re-routing of Electrical Wires for TMO Building and PTB**

Project Location : Port of Tubod, Lanao del Norte

ITEM NO.	DESCRIPTION	UNIT	QUANTITY	UNIT PRICE (Pesos)	AMOUNT (Pesos)
1	Installation of Main Electrical Lines and Tapping, w/ Commissioning on Existing Transformers				
1.1	Supply and installation of 50mm sq. THW stranded wire, 250 Amps. circuit breaker, and panel board	lot	1.00	P	P
(Pesos					
2	Demolition/Disposal of Debris				
2.1	Demolish and dispose existing concrete pavement	lot	1.00	P	P
(Pesos					
3	Earthworks				
3.1	Excavate and dispose excess materials for pipe encasement	cu.m.	14.00	P	P
(Pesos					
4	Concreting Works				
4.1	Concreting of 250mm thk. pavement & Installation of Steel Reinforcements	cu.m.	15.75	P	P
(Pesos					
TOTAL					P

IN WORDS :

CALENDAR DAYS TO COMPLETE

: 70 CD

NOTE 1 For Labor, Material and Equipments

2 For details please refer to the Engineering Services Division

SUBMITTED BY :


NAME OF THE REPRESENTATIVE OF THE BIDDER

NAME OF BIDDER

POSITION

DATE

PANGUIL BAY

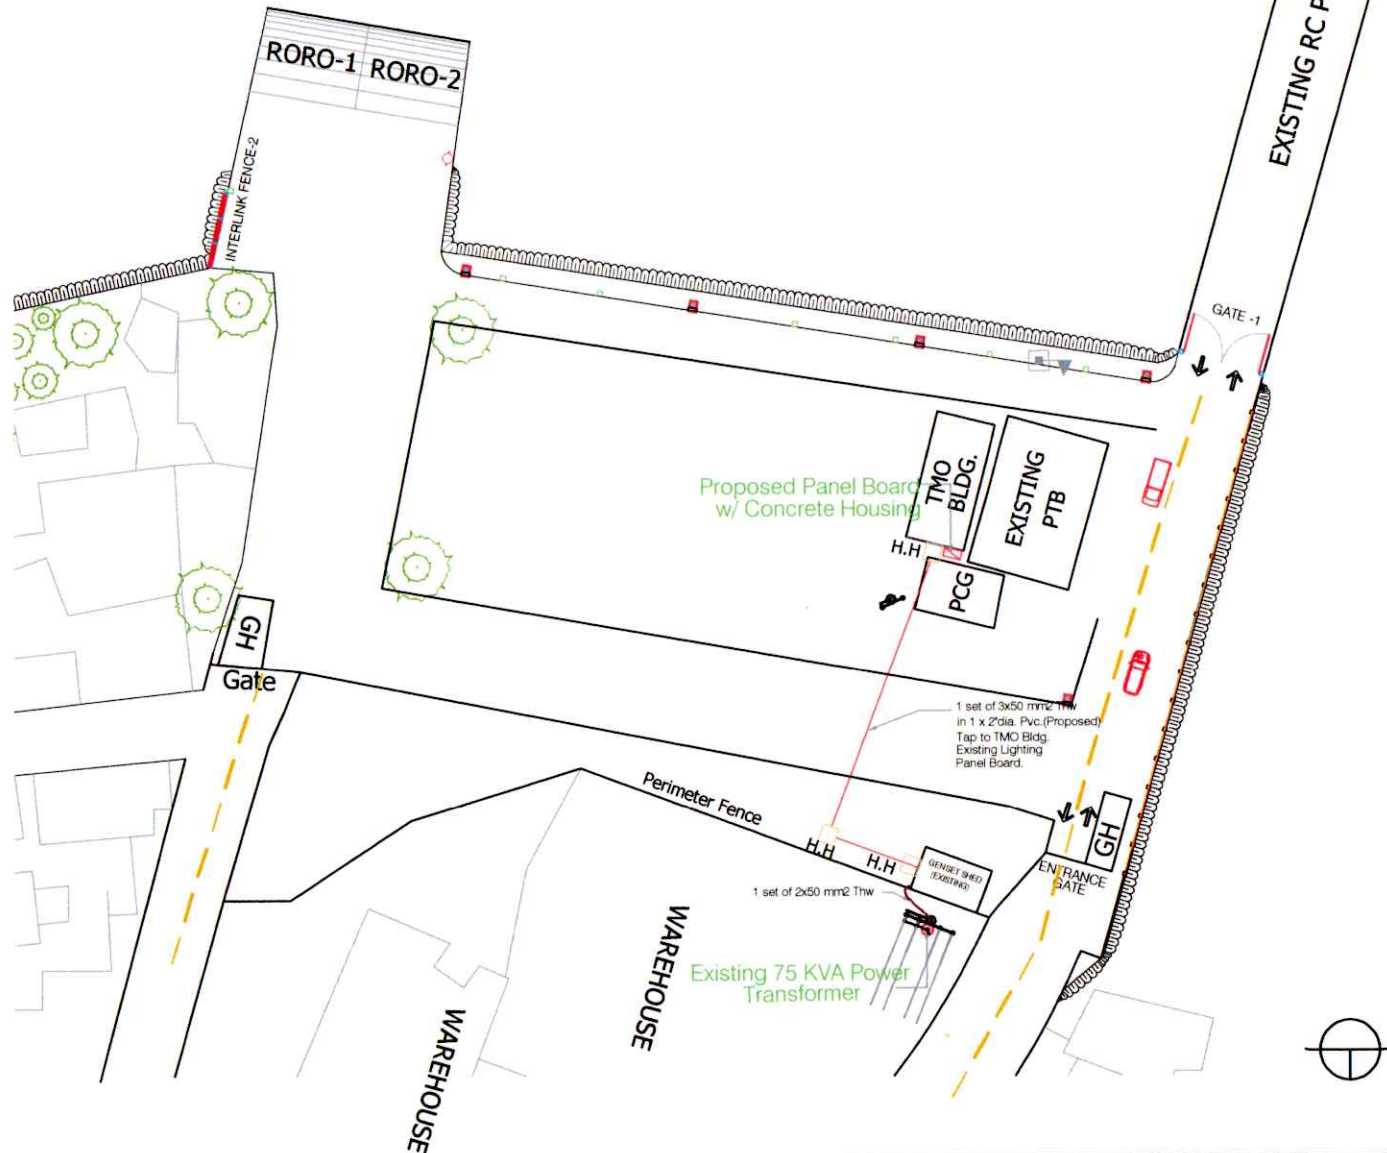


DEVELOPMENT PLAN
SCALE NTS




TITLE:		REPLACEMENT OF MAIN ELECTRICAL LINE, AND RE-ROUTING OF ELECTRICAL WIRES FOR TMO BLDG. AND PTB			TMO TUBOD DEVELOPMENT PLAN	SHEET NO.
LOCATION:		PORT OF TUBOD, LANA DEL NORTE			SHEET CONTENTS	1 3
PREPARED BY:		CHECKED BY:	RECOMMENDED BY:	APPROVED:	• DEVELOPMENT PLAN	
signed DENNIS S. CAMBAYA Engineering Assistant A		signed ARNEL C. OCLARINO Principal Engineer A	signed JOEL B. ESCALA ESD Manager	signed ARTHUR B. NOGAS Acting Port Manager		



DET. OF EXISTING CONC. PAVEMENT
SCALE: 1:10

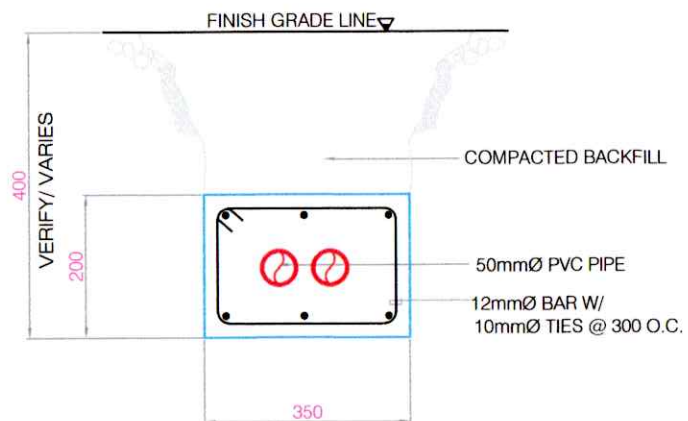

DET. OF CONCRETE PIPE ENCASEMENT
NDTS

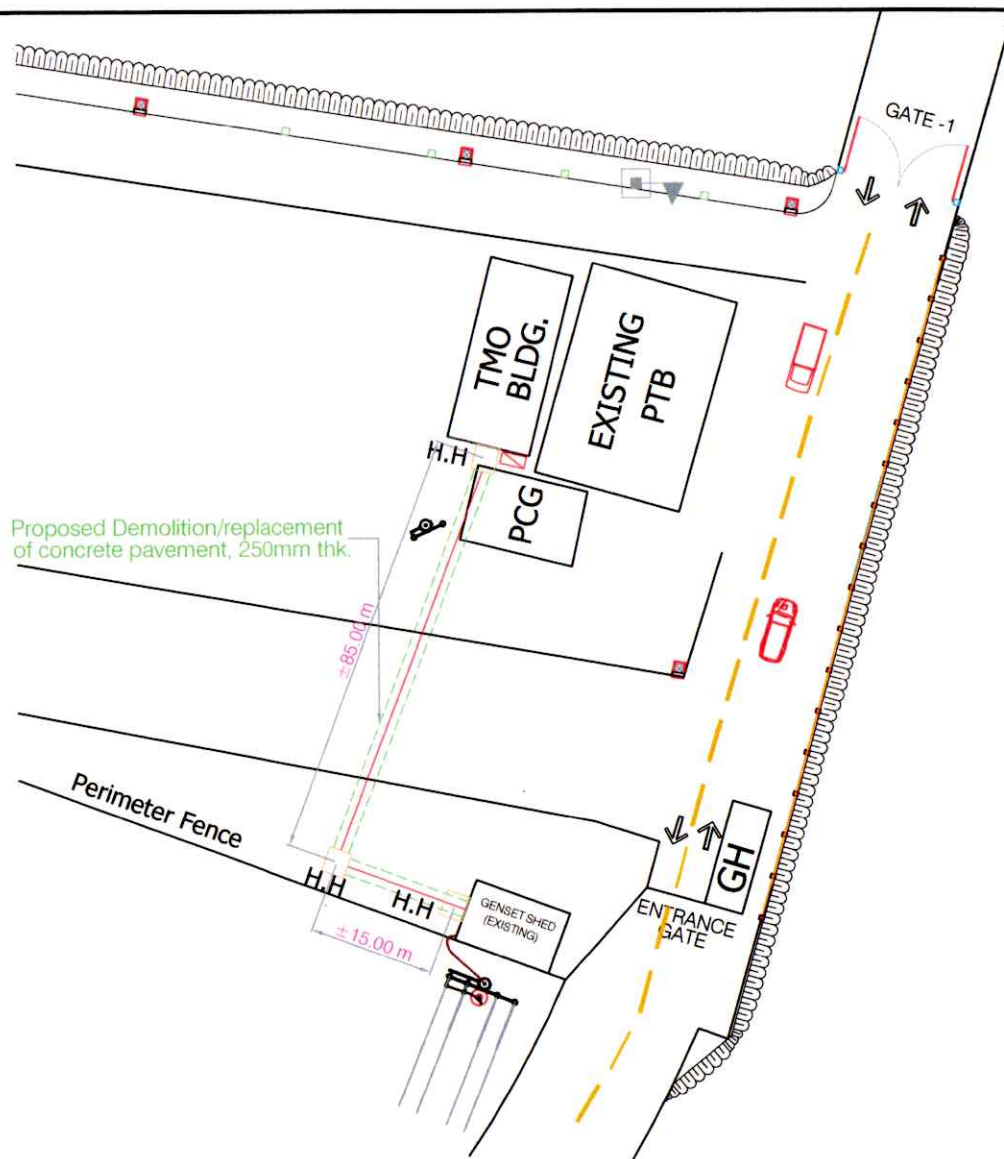

LAYOUT OF CONCRETE PIPE ENCASEMENT
NDTS





TITLE:	REPLACEMENT OF MAIN ELECTRICAL LINE, AND RE-ROUTING OF ELECTRICAL WIRES FOR TMO BLDG. AND PTB			
LOCATION:	PORT OF TUBOD, LANA DEL NORTE			
PREPARED BY:	CHECKED BY:	RECOMMENDED BY:	APPROVED:	
signed DENNIS S. CAMBAYA Engineering Assistant A	signed ARNEL C. OCLARINO Principal Engineer A	signed JOEL B. ESCALA ESD Manager	signed ARTHUR B. NOGAS Acting Port Manager	


TMO TUBOD DEVELOPMENT PLAN
SHEET CONTENTS
- DETAIL OF CONCRETE PIPE ENCASEMENT - LAYOUT OF CONCRETE PIPE ENCASEMENT

SHEET NO.

2
3

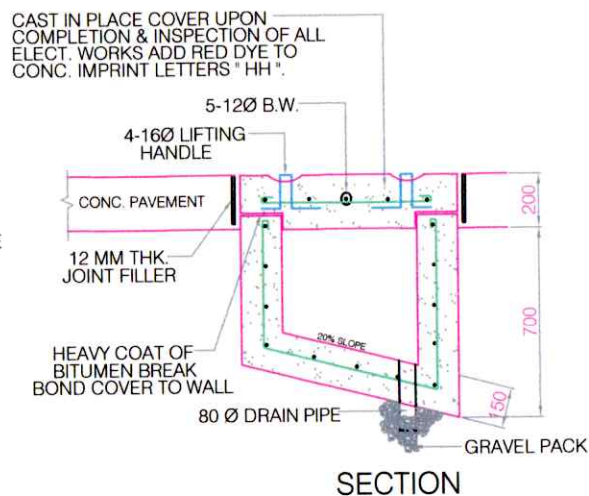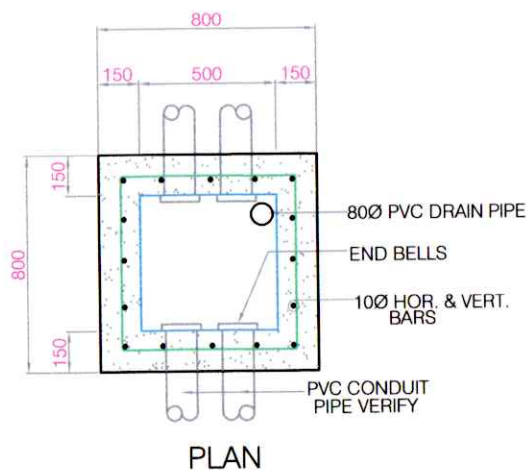

DETAIL OF HANDHOLE
SCALE: 1:20

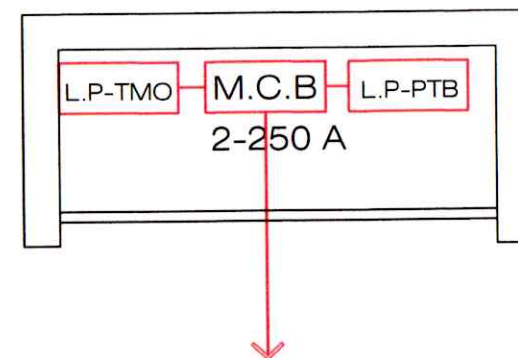

CONCRETE HOUSING
@ TMO BLDG.



TITLE:	REPLACEMENT OF MAIN ELECTRICAL LINE, AND RE-ROUTING OF ELECTRICAL WIRES FOR TMO BLDG. AND PTB			
LOCATION:	PORT OF TUBOD, LANA DEL NORTE			
PREPARED BY:	CHECKED BY:	RECOMMENDED BY:	APPROVED:	
signed DENNIS S. CAMBAYA Engineering Assistant A	signed ARNEL C. OCLARINO Principal Engineer A	signed JOEL B. ESCALA ESD Manager	signed ARTHUR B. NOGAS Acting Port Manager	

TMO TUBOD DEVELOPMENT PLAN
SHEET CONTENTS
- CONCRETE HOUSING - DETAIL OF HAND HOLE

SHEET NO.
3/3